


OFFICE COPY

KIRKLEES METROPOLITAN COUNCIL
REFUSED
-9 SEP 2003
TO BE READ IN CONJUNCTION WITH THE
APPLICATION AND DECISION DOCUMENTS
PLANNING SERVICES


0m 0m 0m 0m
Scale 1:50
Scale 1:100
Scale 1:200
Scale 1:1250
4m 8m 16m 100m
[When to scale of original plan, bar = 8cm]
© Copyright Kirklees Metropolitan Council

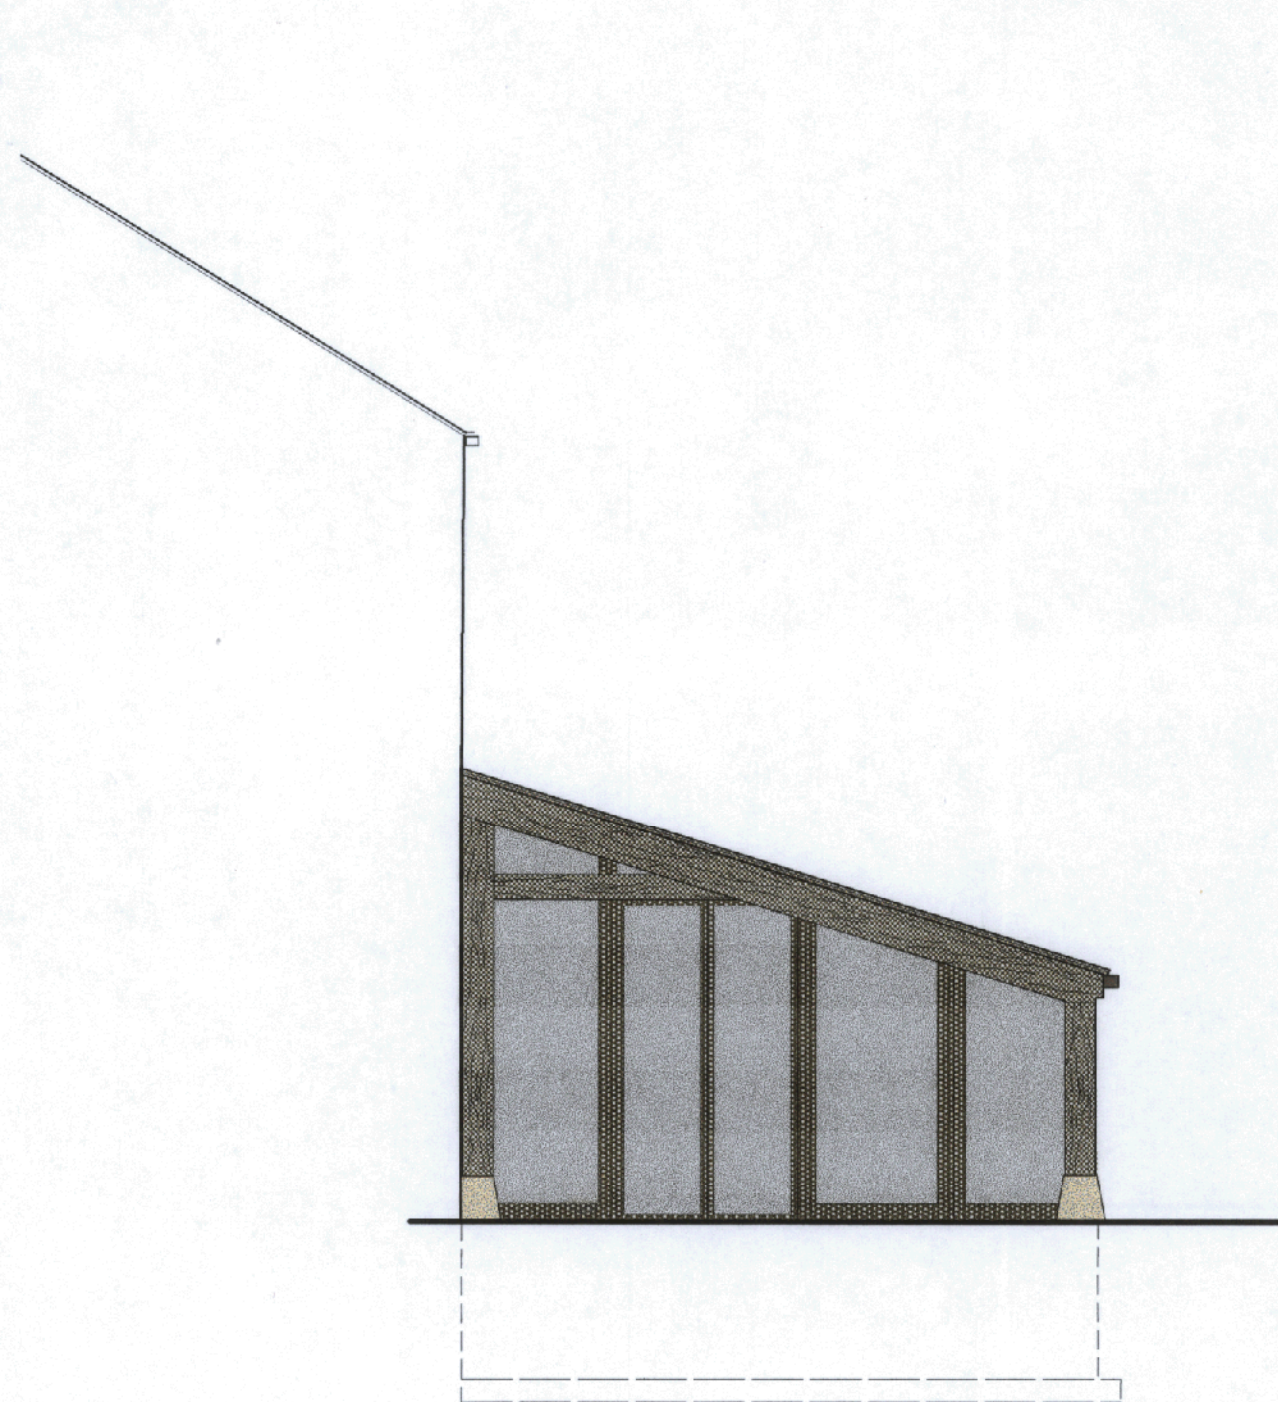


side elevation



front elevation

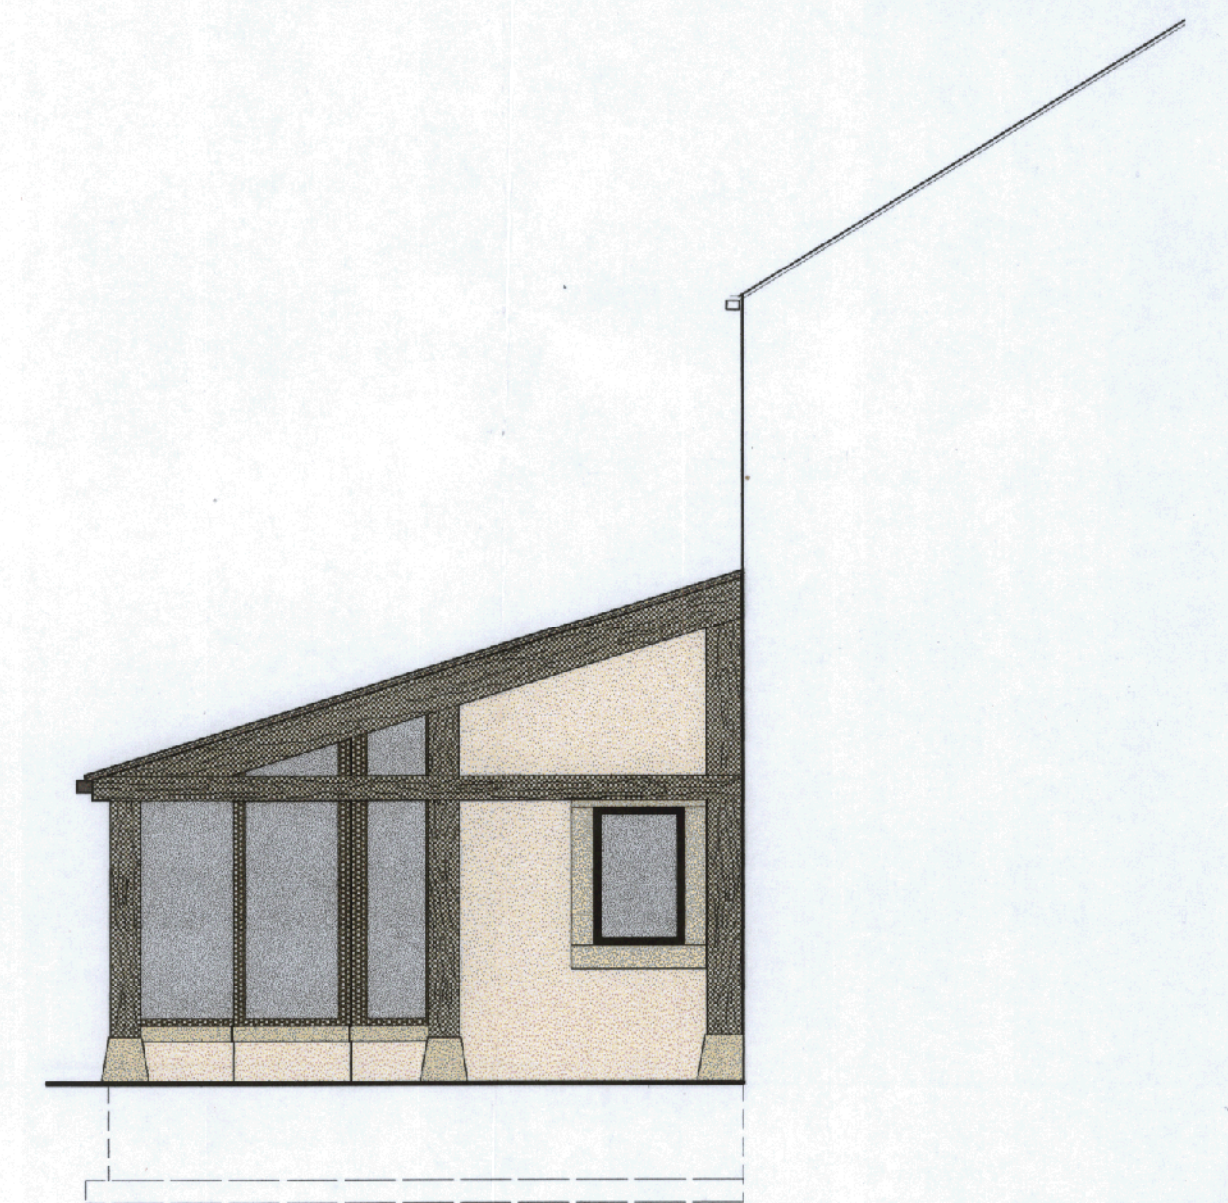

side elevation

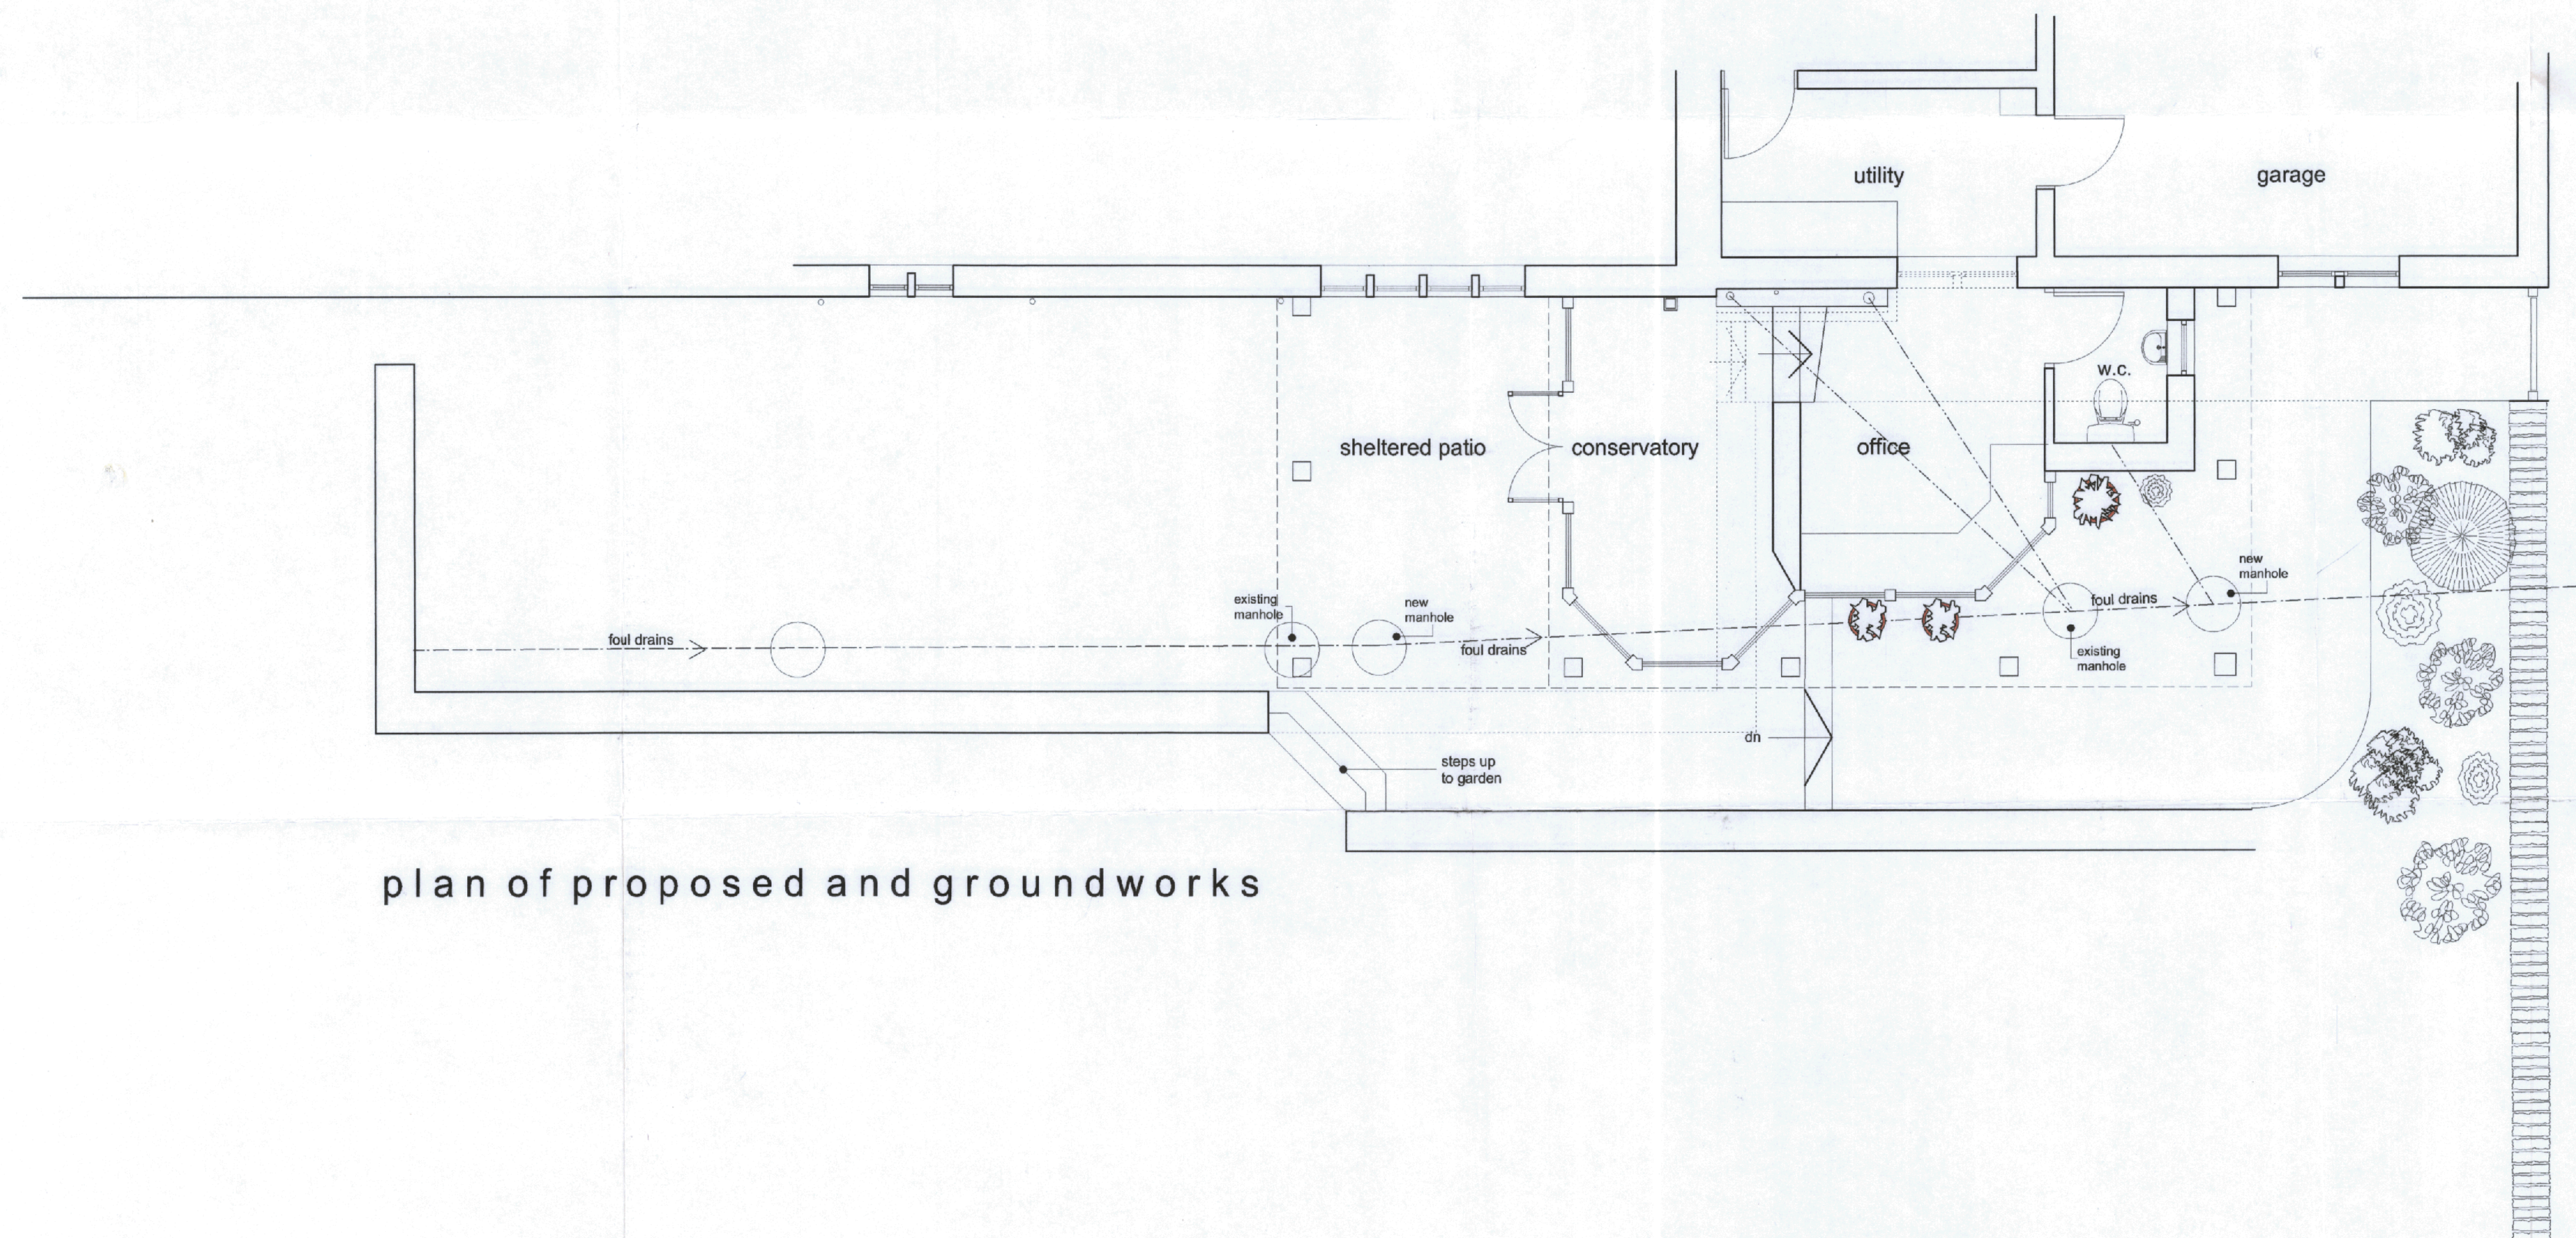

plan of proposed and groundworks

This drawing has been prepared specifically for the purpose of obtaining Planning Permission and/or Building Regulation Approval. Its suitability for other purposes, without supplementary details and specifications cannot be guaranteed. The Permissions and/or Approvals are beyond the Architects control, and no guarantee that such will be granted is given or to be inferred by reason of the preparation of this drawing. Only figured dimensions are to be used. All dimensions to be checked on site. This drawing, together with the design is the property and copyright of the Architect and must not be reproduced without prior written permission.

WARNING
YOU ARE ADVISED TO CONTACT BUILDING CONTROL PRIOR TO COMMENCING WORK AS BUILDING REGULATIONS APPROVAL MAY BE REQUIRED

A+DP
ARCHITECTURE
AND DESIGN
PARTNERSHIP

82 HUDDERSFIELD ROAD ■ HOLMFIRTH ■ HUDDERSFIELD HD9 3AZ
TELEPHONE 01484 688411
FACSIMILE 01484 688290
E-MAIL adam@adp-architects.com

PROJECT DETAILS

proposed garden room extension

at
Birds Edge Farm, Birds Edge, Huddersfieldfor
Mr. & Mrs. Hope

DRAWING TITLE

general arrangement as
proposed

SCALE	DATE	JOB NR	DRG	RECEIVED
1:50	June '03	02/58	02	P01

KIRKLEES METROPOLITAN COUNCIL
21 JUL 2003
RECEIVED