

2005/65/935 72/W2



Front Existing
1: 200 (Approximate)



Side 1 Existing
1: 200 (Approximate)



Rear Existing
1: 200 (Approximate)



Side 2 Existing
1: 200 (Approximate)




Location Plan
1: 1250

KIRKLEES METROPOLITAN COUNCIL
GRANTED
10 OCT 2005
TO BE READ IN CONJUNCTION WITH THE
APPLICATION AND DISCUSS DOCUMENT
PLANNING SERVICES

Scale 1:50
Scale 1:100
Scale 1:200
Scale 1:1250
[When to scale of original plan, bar = 8cm]
© Copyright Kirklees Metropolitan Council




Ground Floor Plan - Existing
1: 100

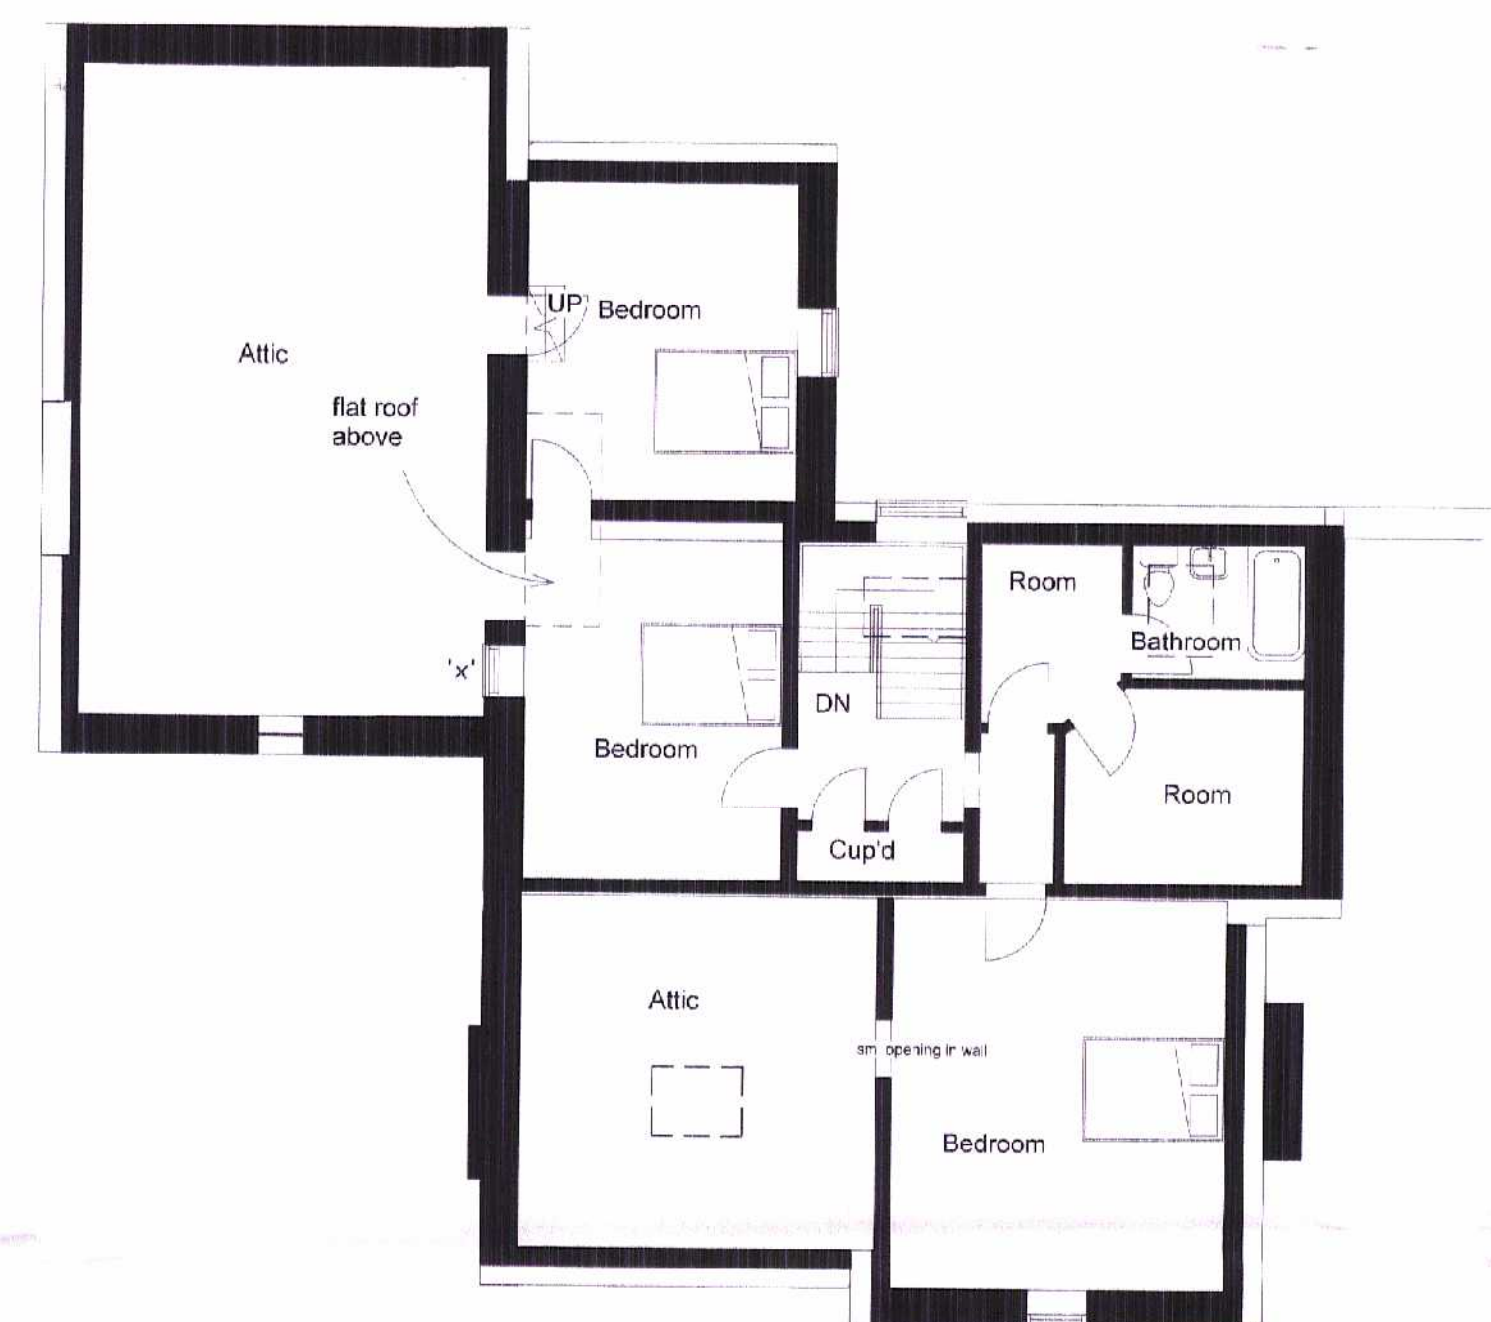

Attic Floor Plan - Existing
1: 100



Basement Plan - Existing
1: 100

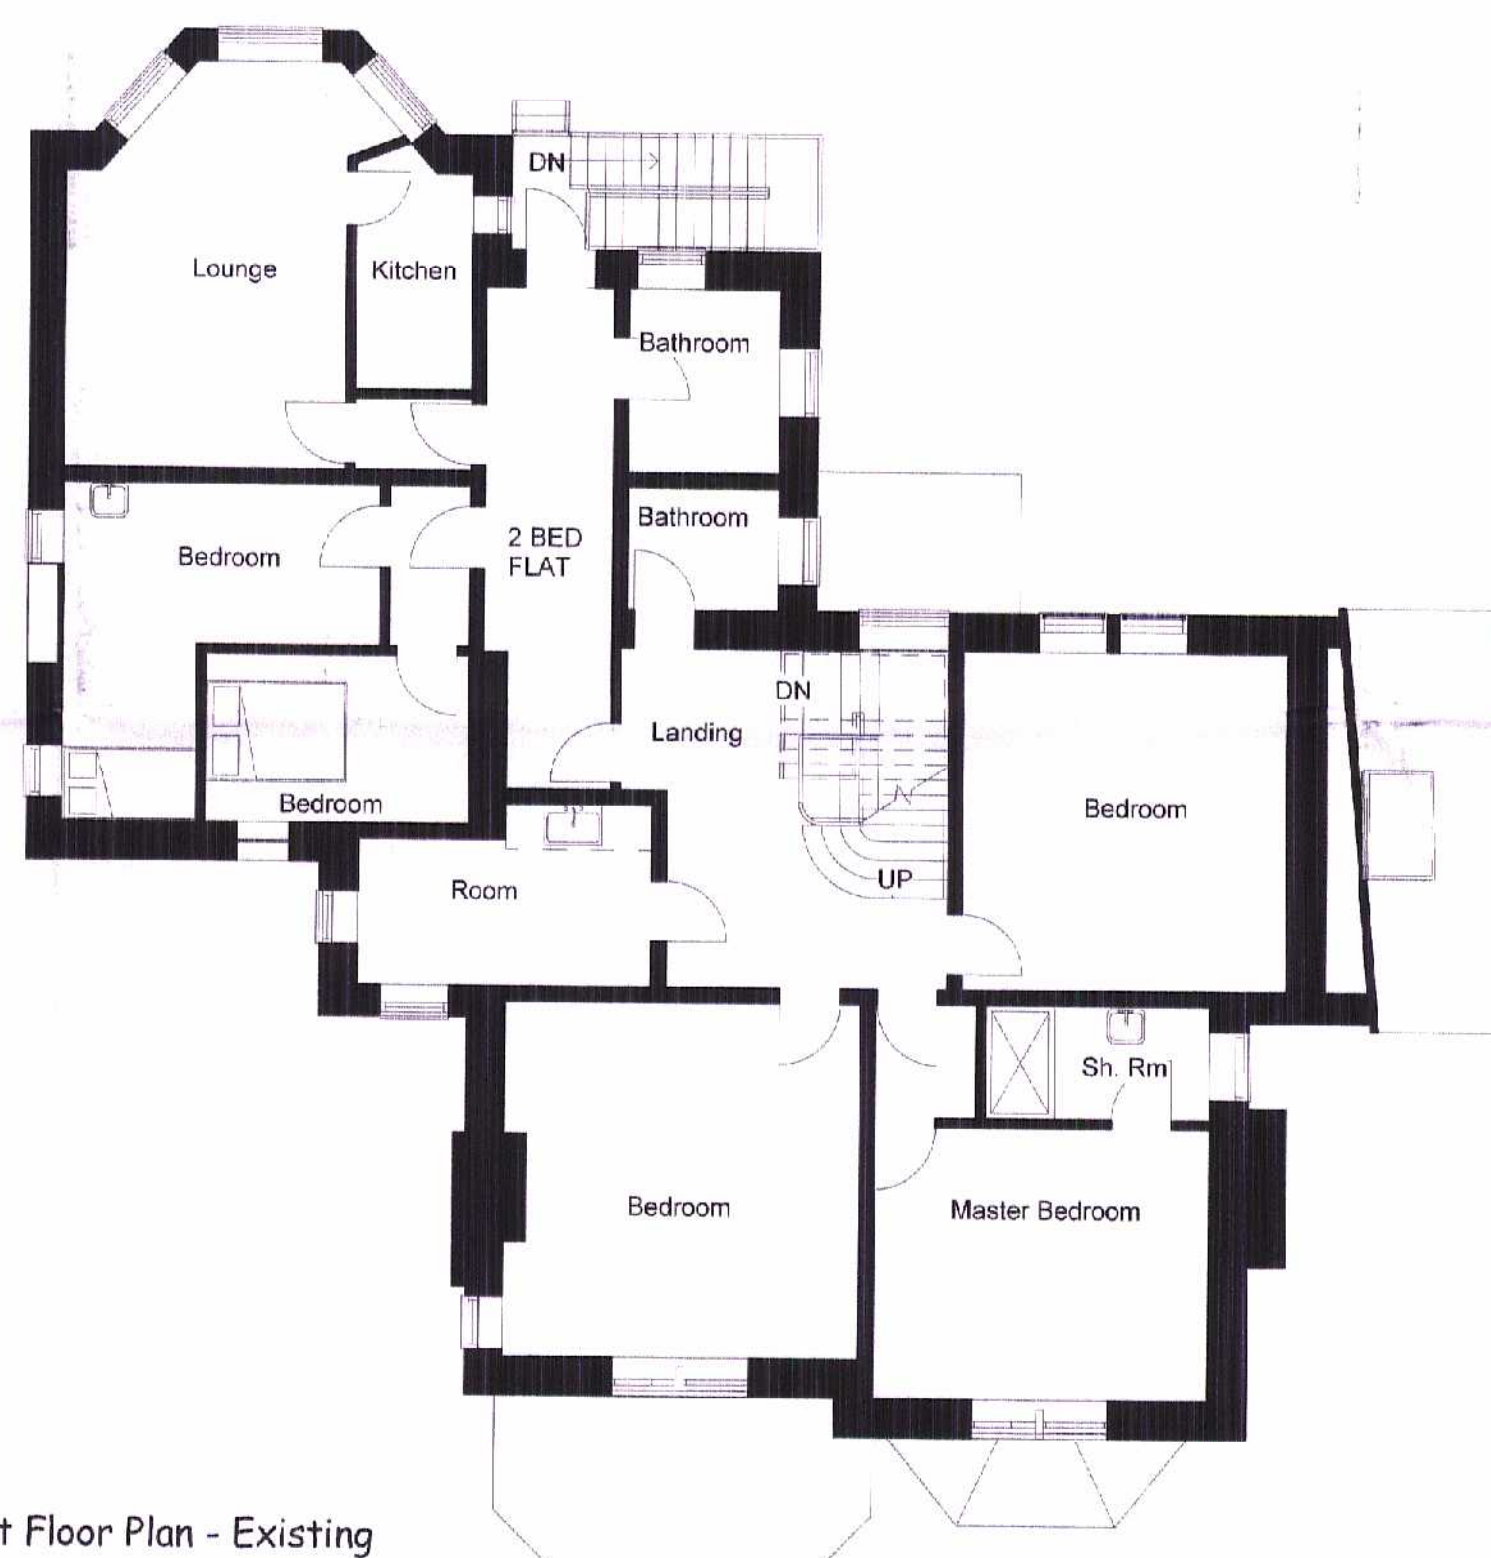

First Floor Plan - Existing
1: 100

Note: Soil pipes (sp) generally also incorporate hopper heads for wastes and connect to gutters. Soil & vent pipes (svp) discharge at high level above gutters, and connect with toilet wastes. Rainwater pipes (rwp) connect to gutters and hopper heads from connections to other roofs

Client:
Mr & Mrs Nixon


Drawn by: Davina Dransfield
Approved by: David Bottomore

Project:
Proposed conversion of 9
Queens Road, Edgerton,
Huddersfield to form 8 no 2
Bed apartments.

Drawing Title:
Plans & Elevations as
Existing

AMENDED PLAN
RECEIVED: 6/10/05
date: 13.08.04

Scale:
As indicated - 1:100, 1:200 & 1:1250

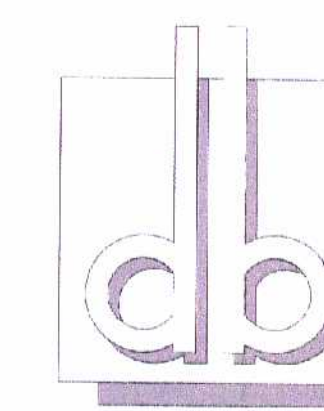

David Bottomore
D. Arch., R.I.B.A.,
Chartered Architect

The Estate Office, Gate 5,
Knowle Lane, Meltham
Mills, Holmfirth. HD9 4DS

T: 01484 859244
F: 01484859241
E: db.architects@tiscali.co.uk