


PROPOSED SINGLE STOREY EXTENSION TO THE REAR OF 49, STOCKS WAY,
SHEPLEY, HUDDERSFIELD HD8 3DL for MR & MRS R. LODGE.

FRONT ELEVATION SCALE 1:100



SIDE ELEVATION A EXISTING

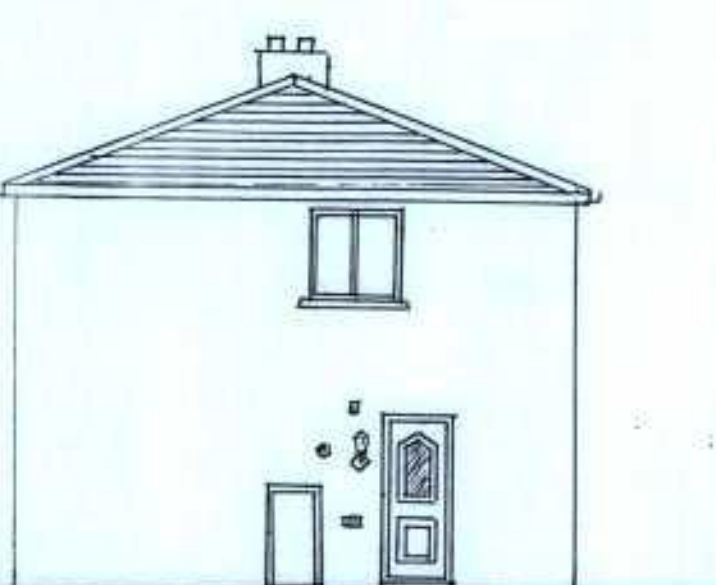


REAR ELEVATION. EXISTING.




REAR ELEVATION PROPOSED.




PROPOSED SIDE TO REAR ELEVATION A.
VIEWED FROM NO 51

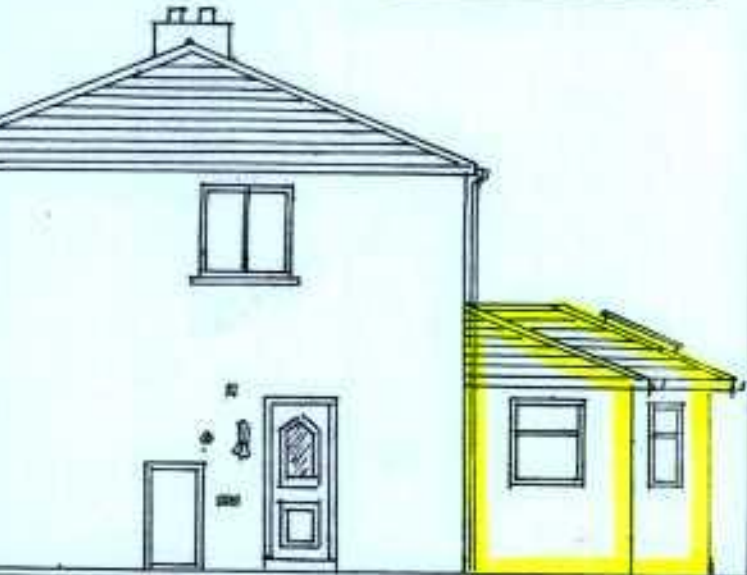

PROPOSED SIDE TO REAR ELEVATION B.
VIEWED FROM NO 47

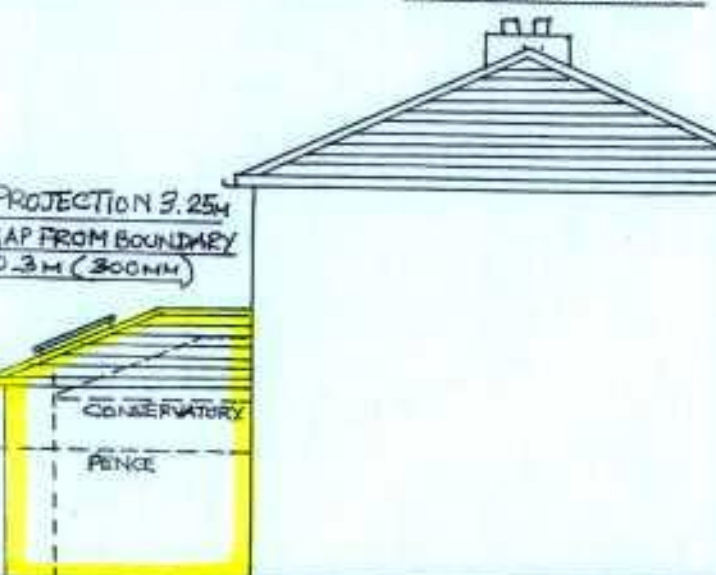

SITE PLAN SCALE 1:100

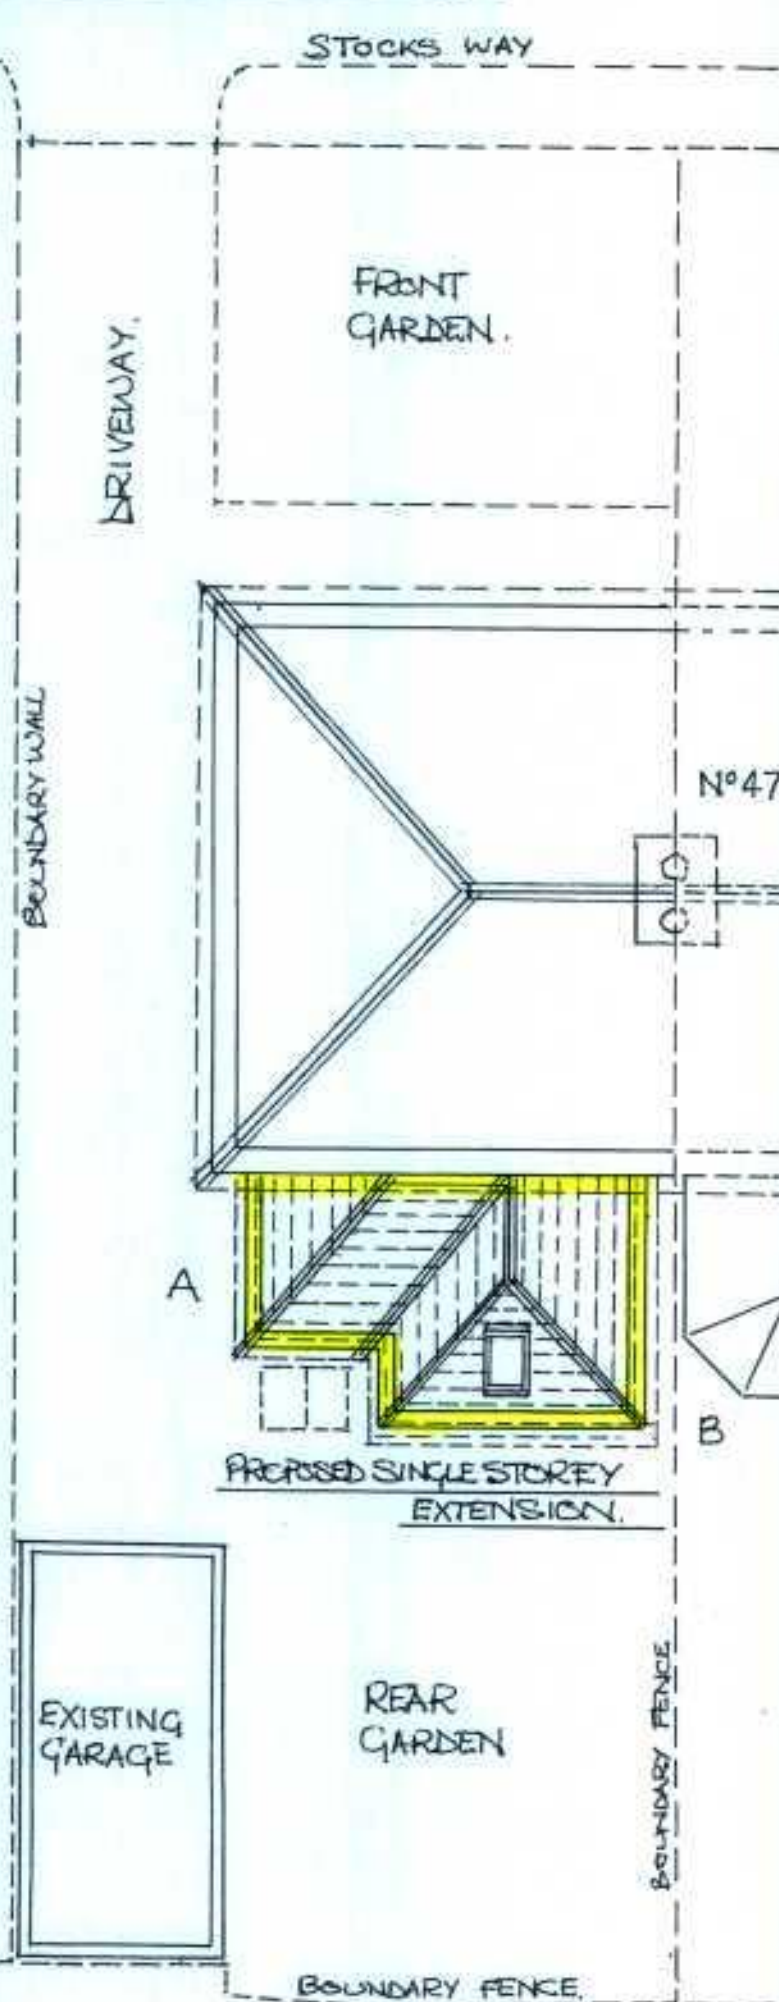

SPECIFICATION
08/02/90881/E3
BUILDING WORK IN ACCORDANCE WITH
LOCAL AUTHORITY REGULATION GUIDELINES
MATCHING MATERIALS (BRICK & TILES)
AS BEST POSSIBLE.
RAINWATER TO EXISTING GUTTER &
DRAIN OUTLETS.
RETAIN BOUNDARY FENCE.
DRAWINGS BY A. WHITWORTH 21/1/06
PLANNING APPLICATION DATE

