




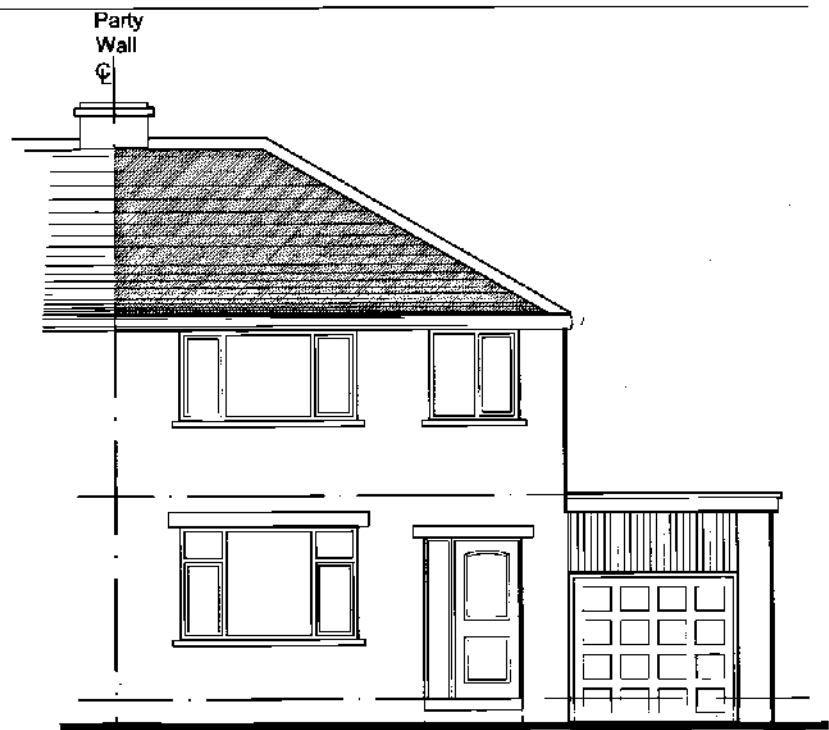

NORTH ELEVATION

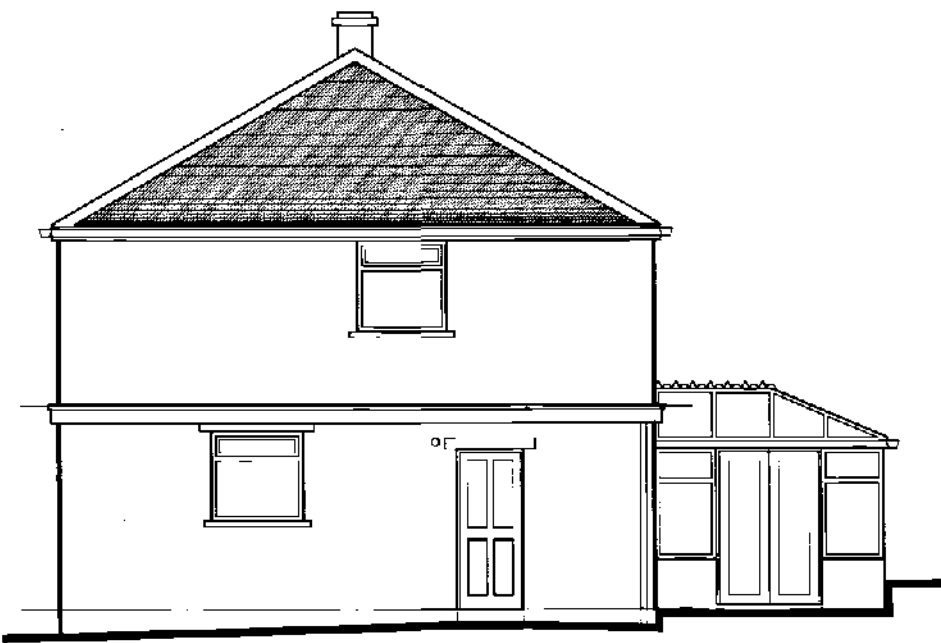

WEST ELEVATION

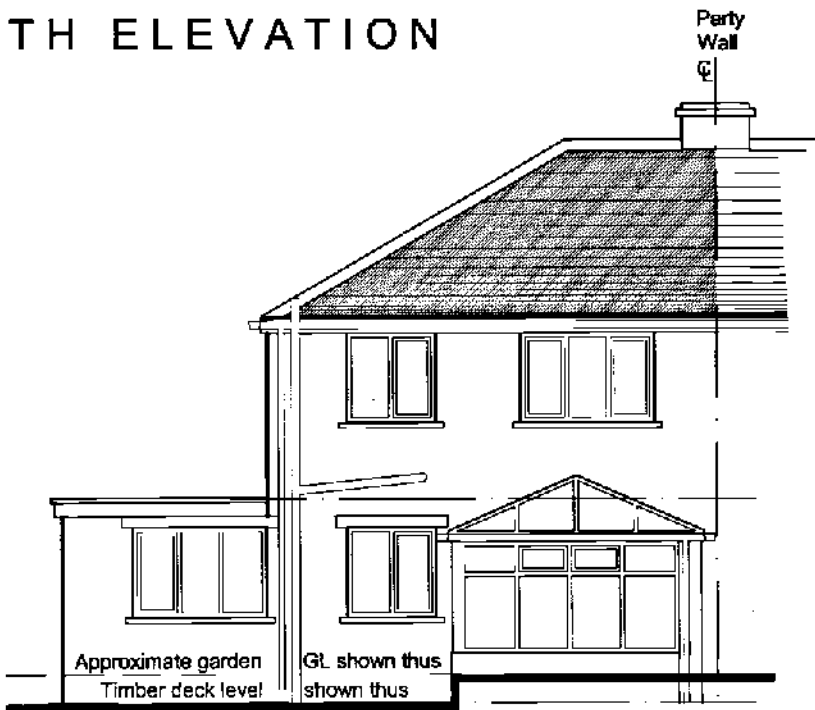


SOUTH ELEVATION


0m 0m 0m 0m
Scale 1:50
Scale 1:100
Scale 1:200
Scale 1:1250
4m 8m 16m 100m

[When to scale of original plan, bar = 8cm]

© Copyright Kirklees Metropolitan Council

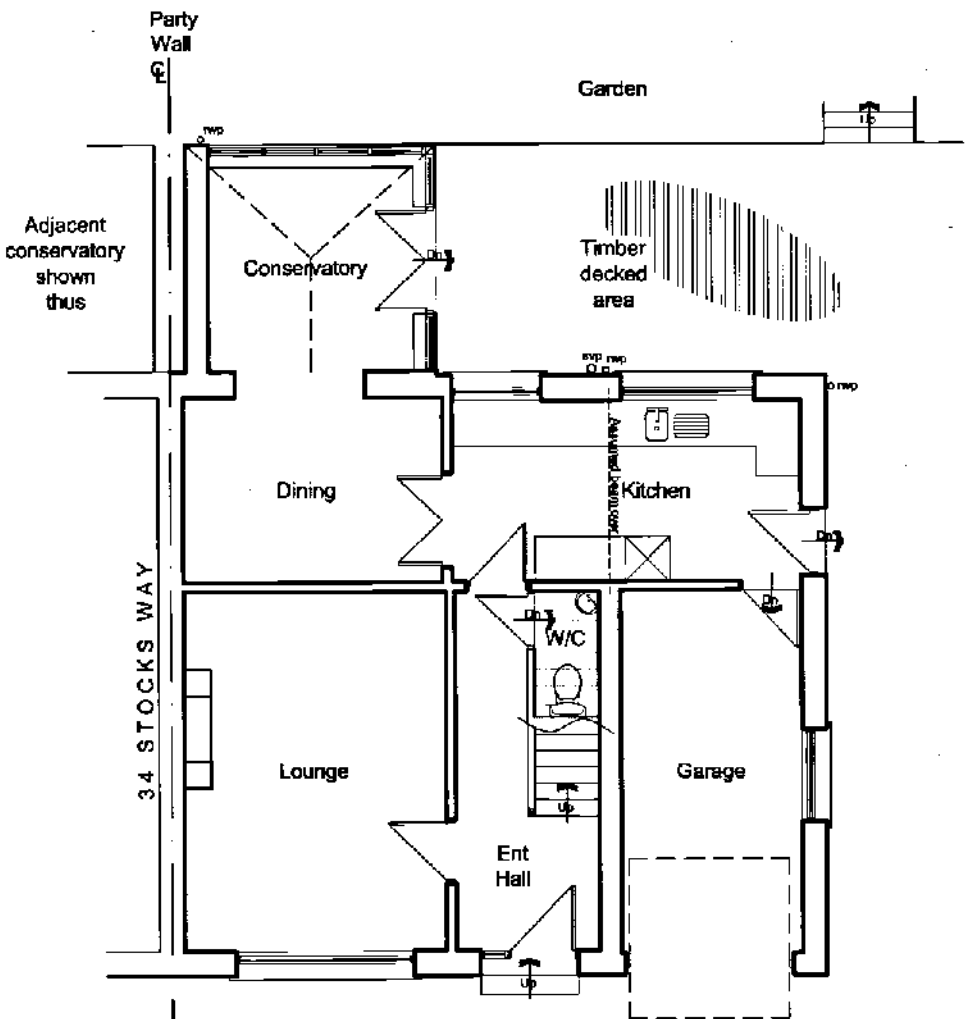

GROUND FLOOR PLAN

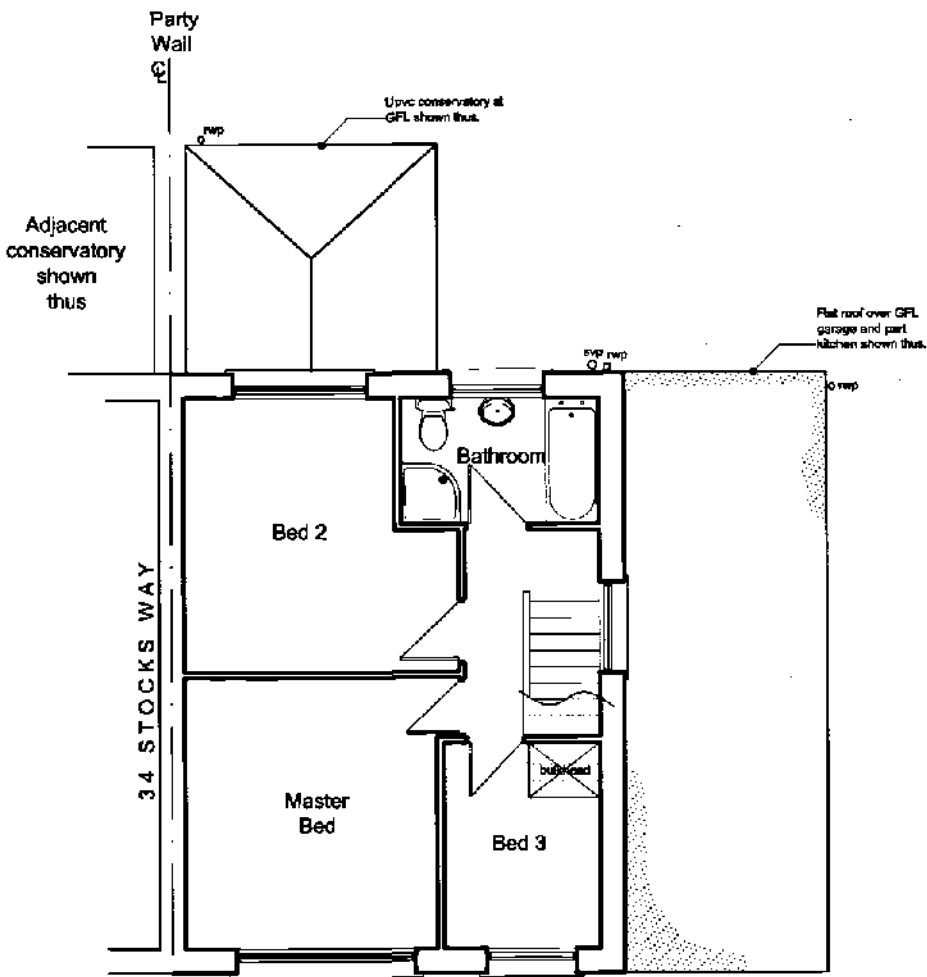

FIRST FLOOR PLAN

APPLICANT: -

Mr & Mrs E SMITH.

AMENDMENTS: -

PROJECT: -

PROPOSED FIRST FLOOR EXTENSION OVER GARAGE.

DRAWING TITLE: -

EXISTING FLOOR PLANS AND ELEVATIONS

LOCATION: -

32 STOCKSWAY, SHEPLEY, HUDDERSFIELD
HD8 8DL

SCALE: -

1:100

DATE: -

Feb 2013

DWG REFERENCE: -

03