




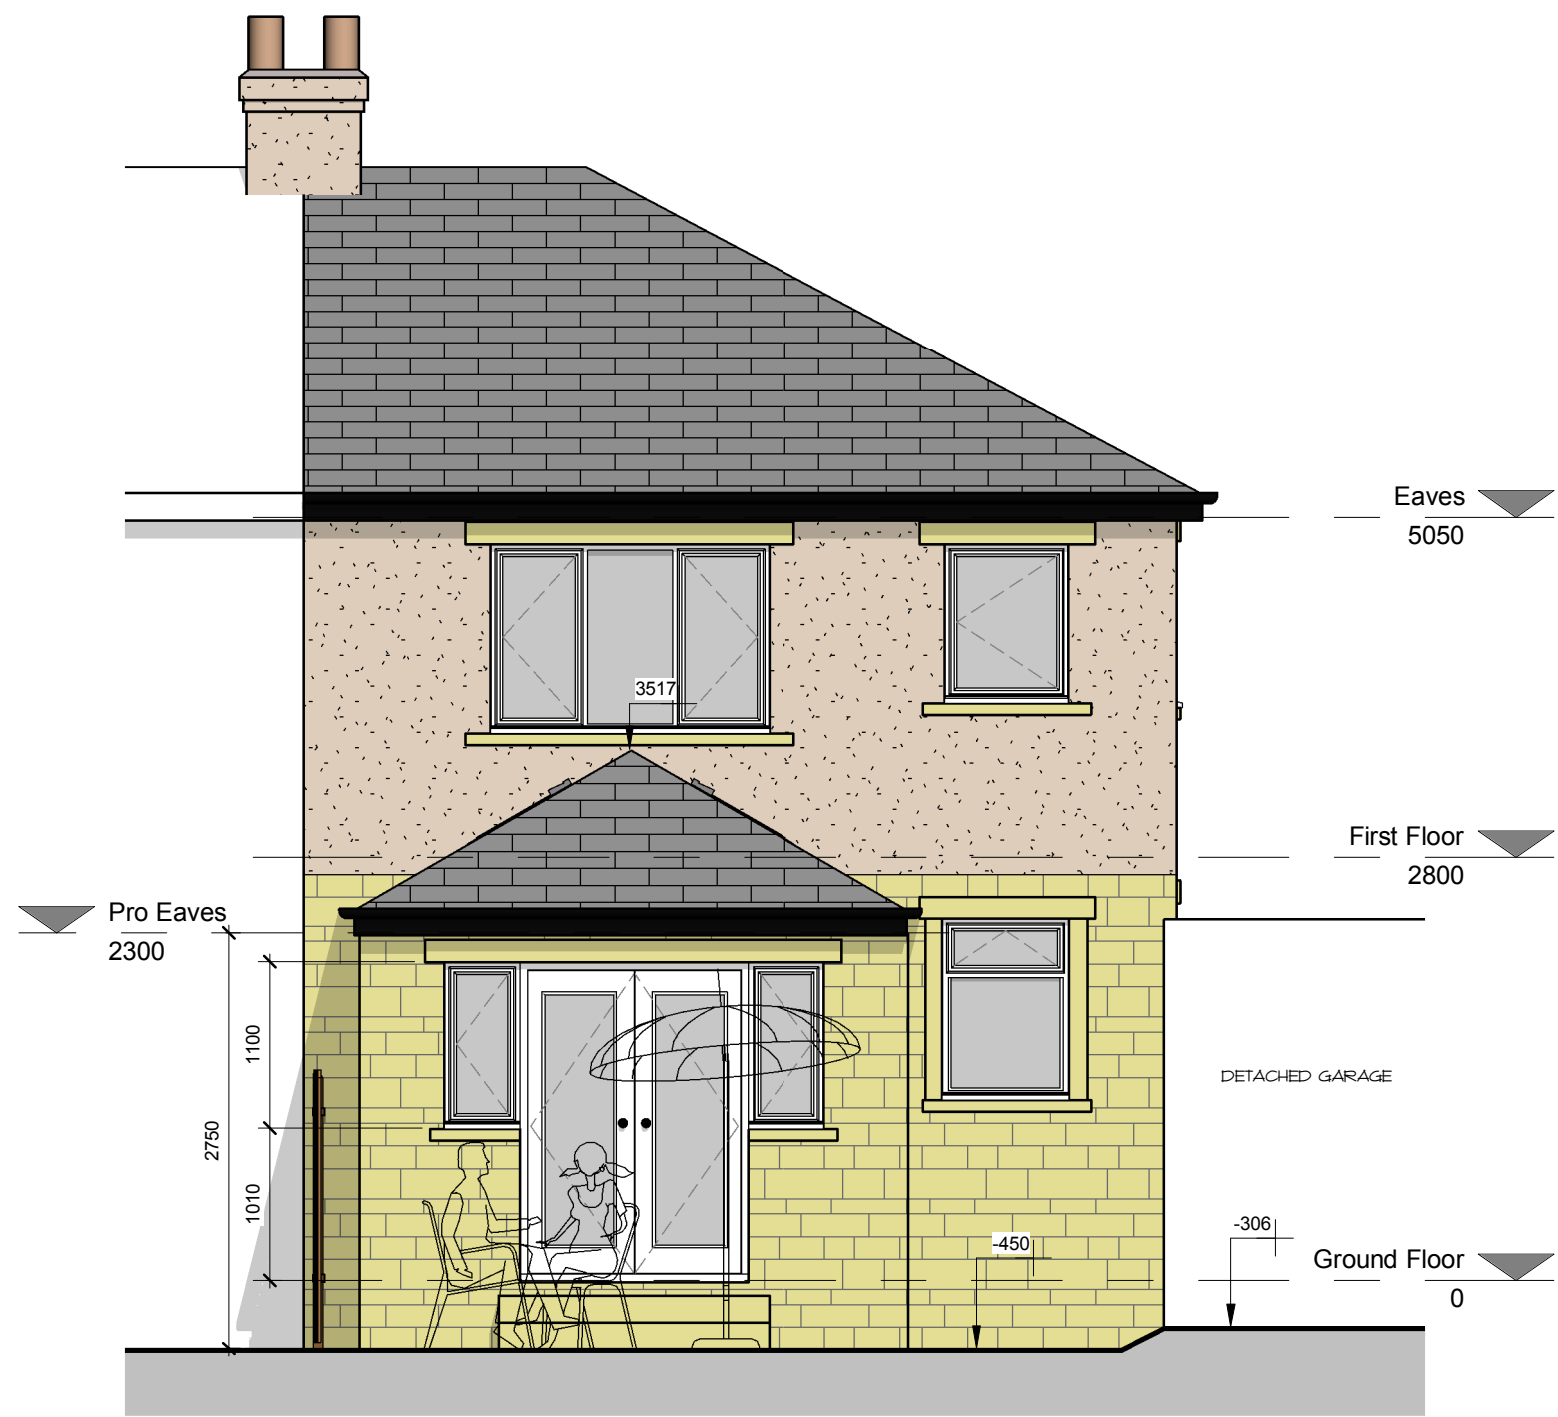


Rear Elevation (NE Facing)
1 : 50

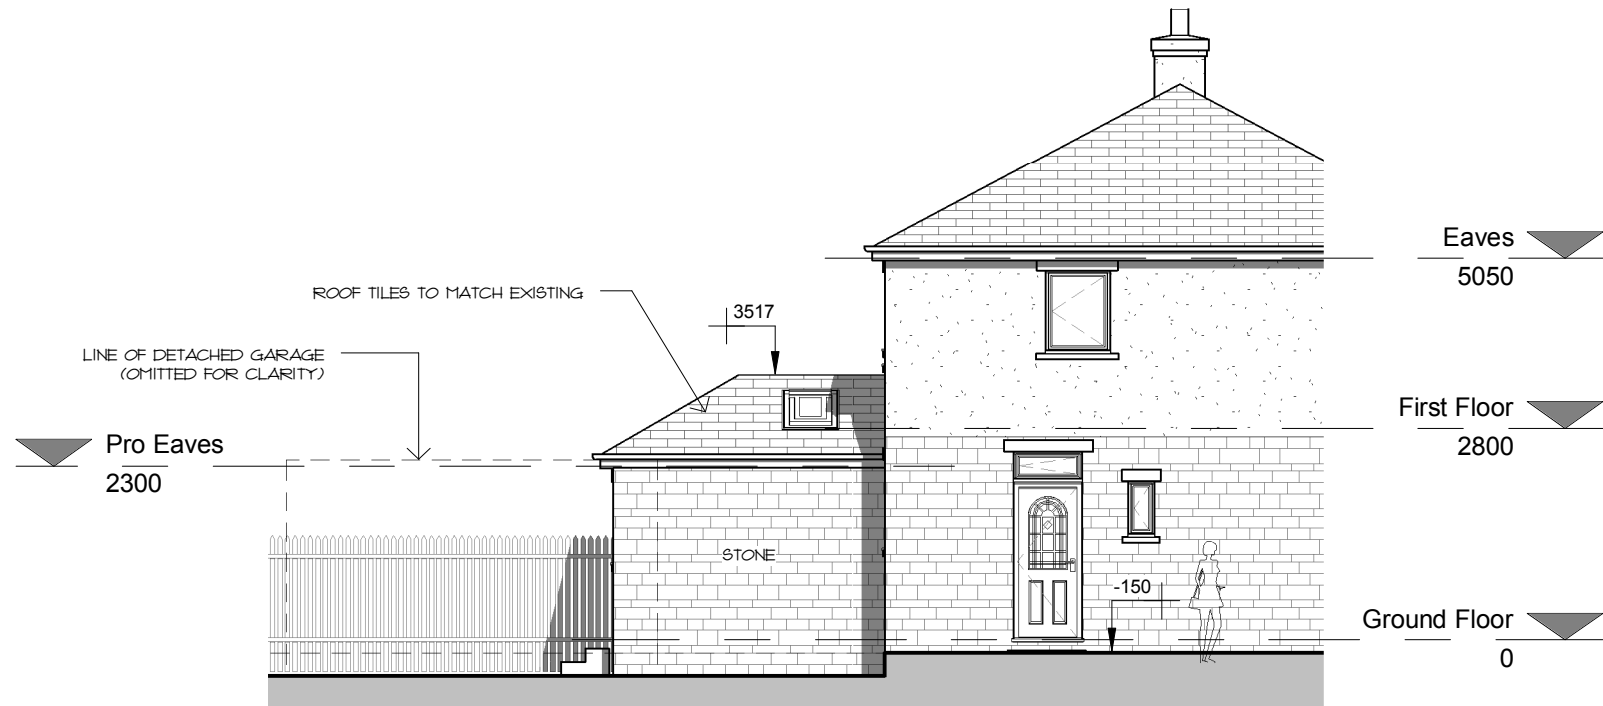

Side Elevation (North Facing)
1 : 100

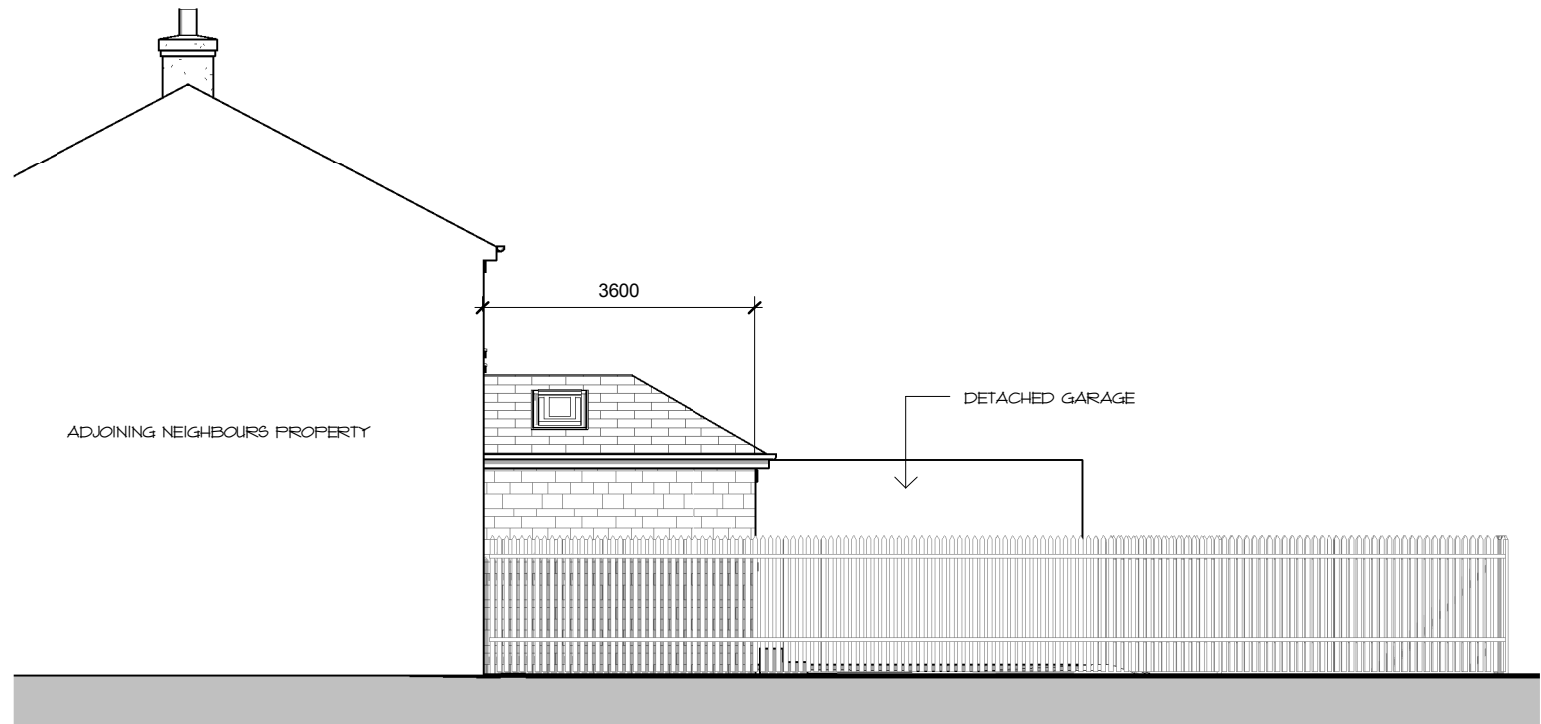


Side Elevation (South Facing)
1 : 100

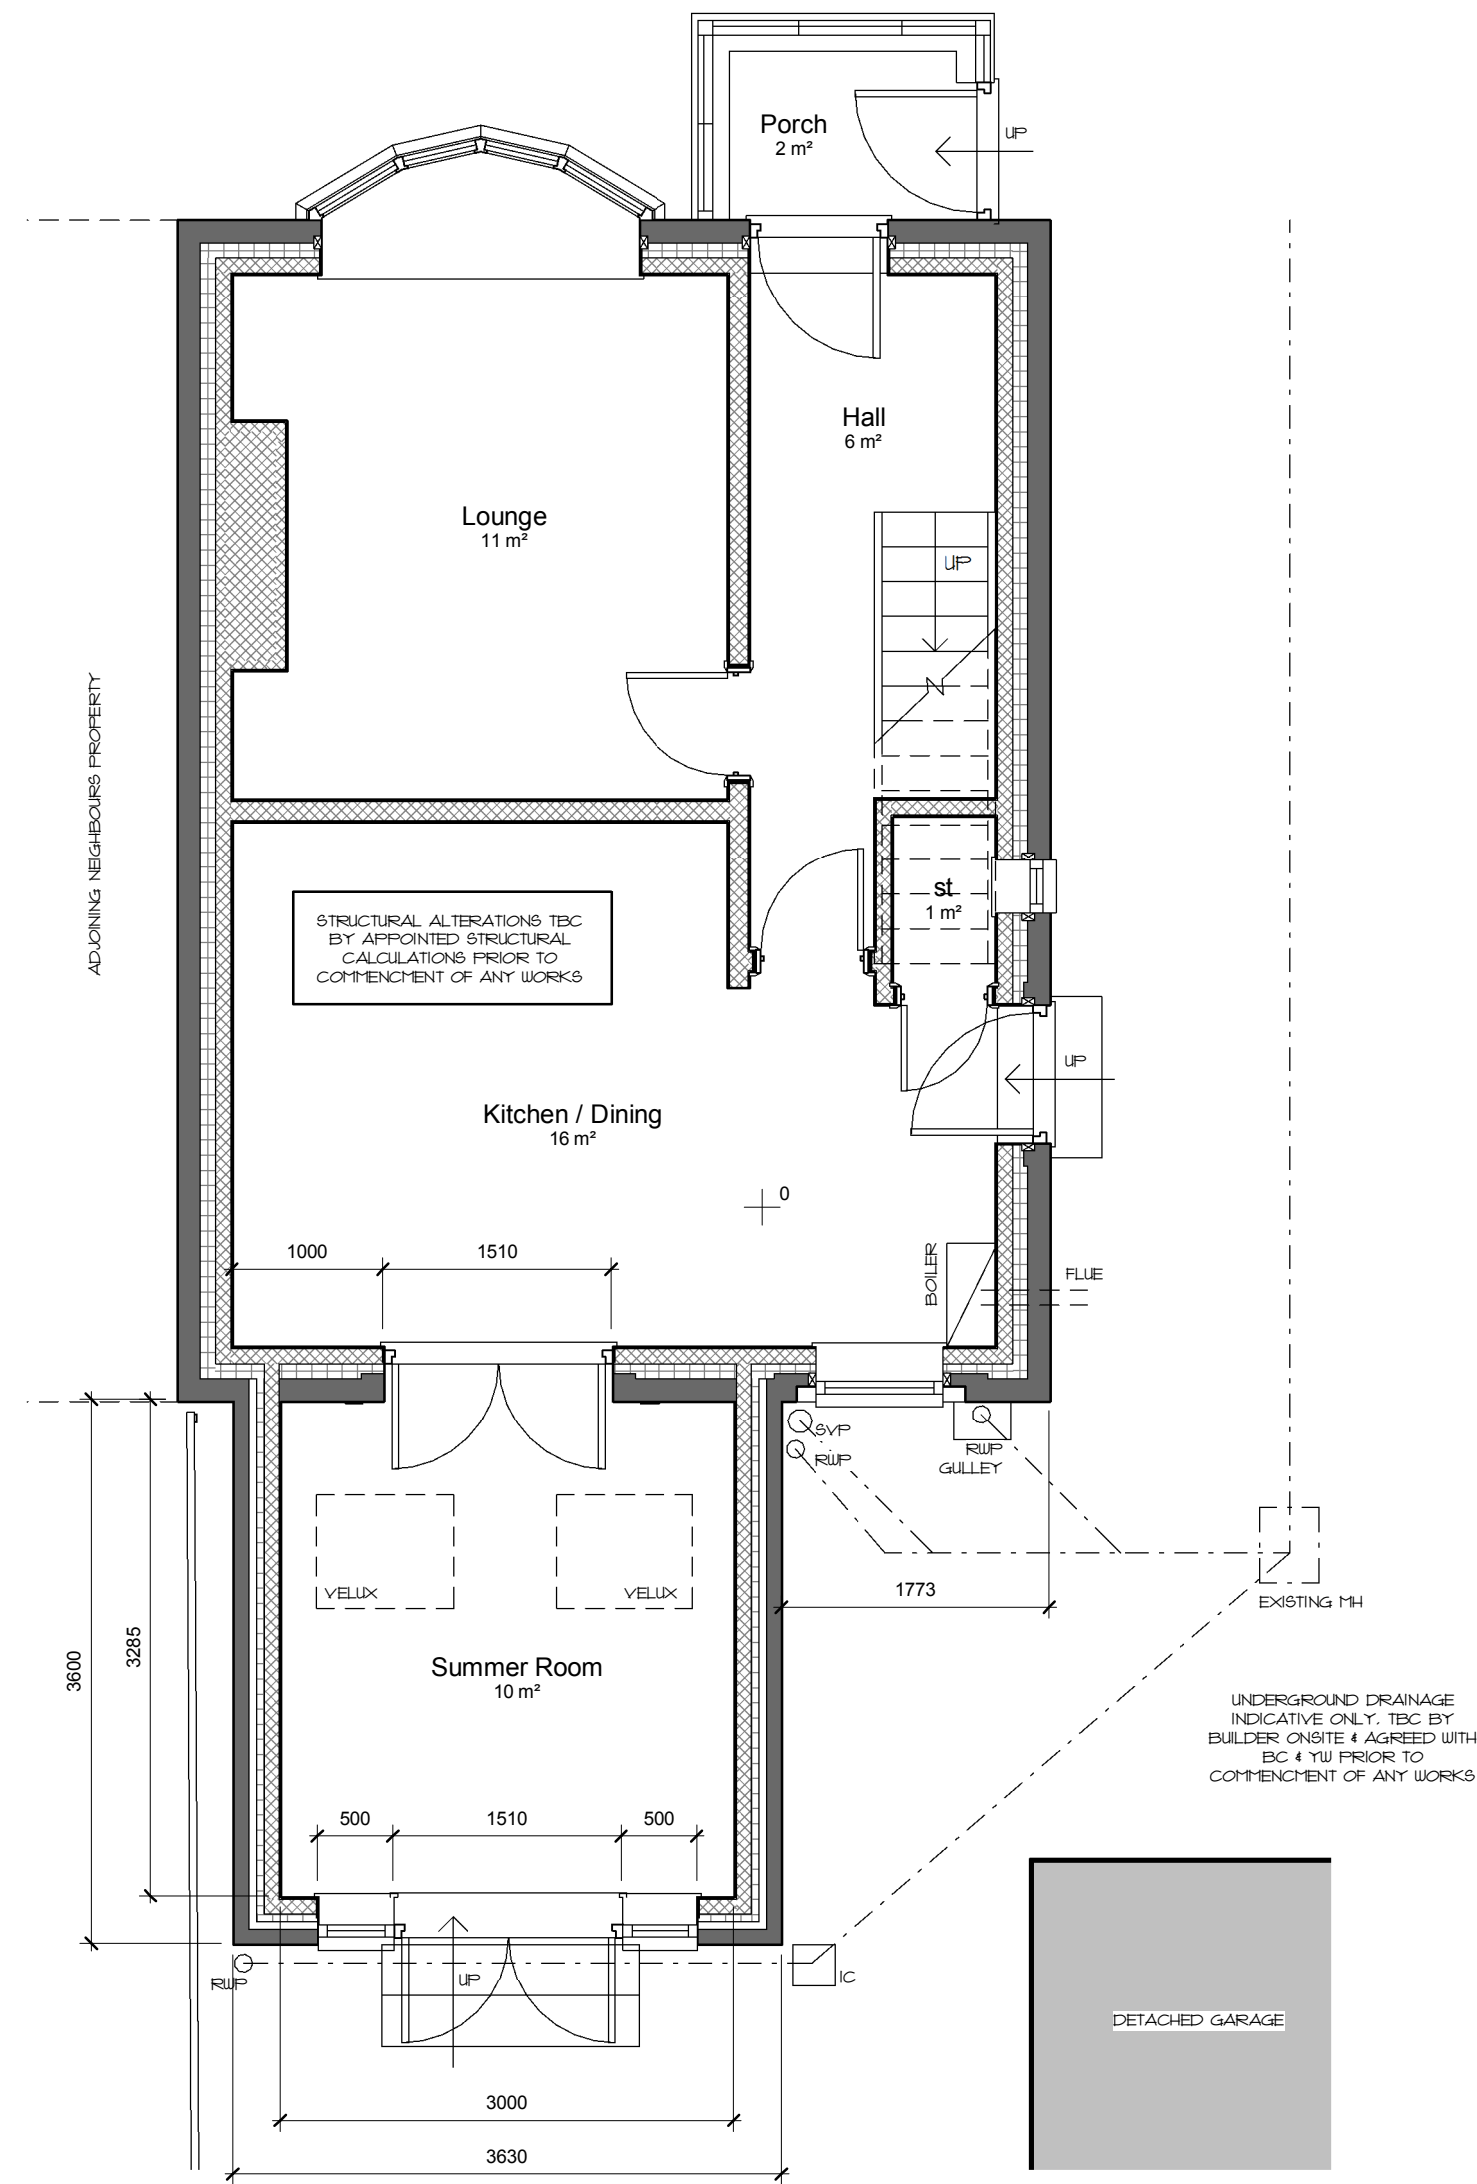

Ground Floor
1 : 50



Rear Perspective 1

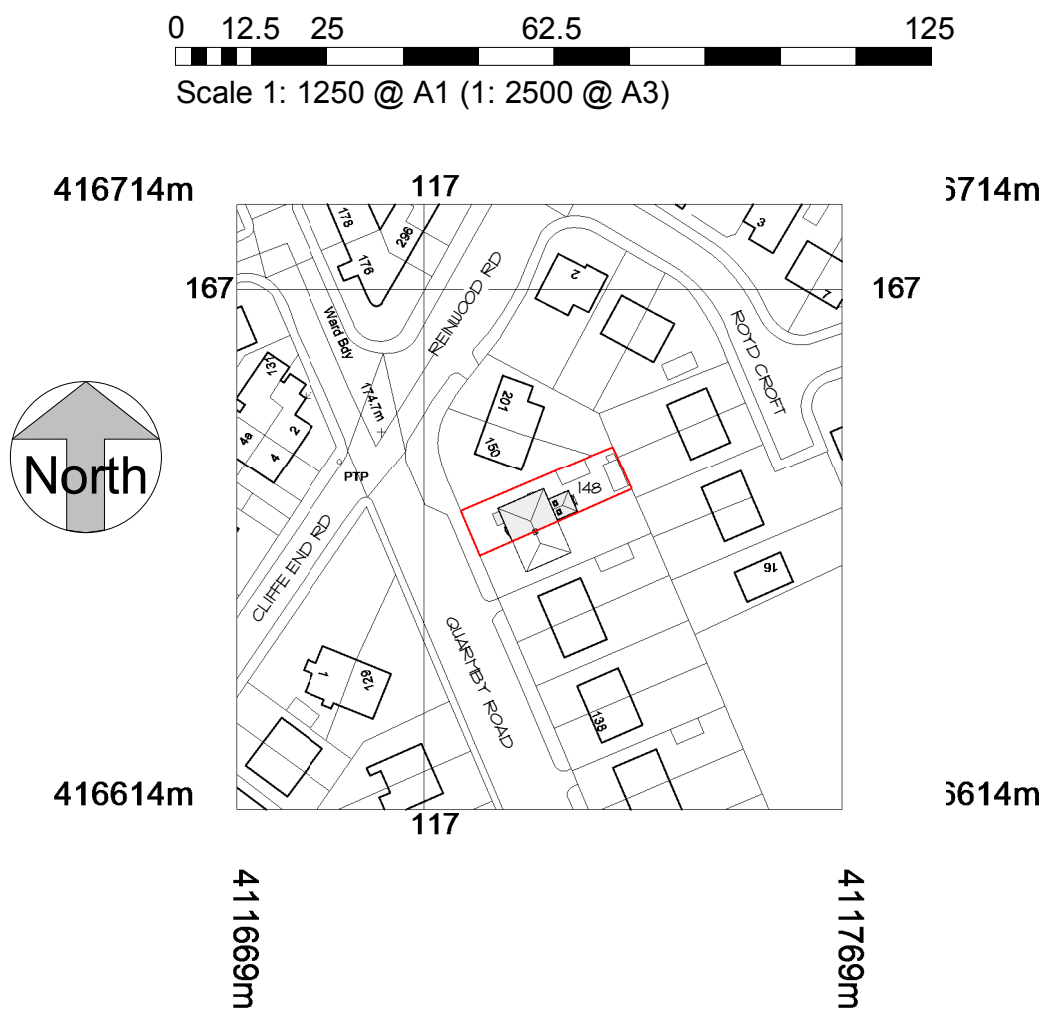

Site Location Plan
1 : 1250

GENERAL
DO NOT SCALE FROM THIS DRAWING
ALL DIMENSIONS ARE TO BE CHECKED ON SITE AND CONFIRMED TO AUTHOR
ALL FINISHES ARE SUBJECT TO FULL SITE SURVEY - LOCAL AUTHORITY APPROVALS
ANY DISCREPANCIES OR VARIATIONS SHALL BE NOTIFIED TO CADVIS3D BEFORE WORK ON THE
RELEVANT SECTION COMMENCES
THIS DRAWING SHALL BE READ IN CONJUNCTION WITH ALL RELEVANT CONSULTANTS AND / OR
SPECIALISTS DRAWINGS / DOCUMENTS
THE MATERIALS AND WORKMANSHIP OF ALL RELEVANT TRADES AND BUILDING OPERATIONS
SHALL COMPLY WITH THE RECOMMENDATIONS OF CURRENT BRITISH STANDARDS AND CODES
OF PRACTICE
AS FAR AS REASONABLY PRACTICABLE, THIS DESIGN HAS BEEN PREPARED IN SUCH A WAY AS TO
REDUCE THE RISKS TO THE HEALTH AND SAFETY OF PERSONS WHO MAY BE AFFECTED
RISK ASSESSMENTS HAVE BEEN PREPARED FOR ANY UNAVOIDABLE RISKS AND ARE REFERRED
TO BELOW :-

RA ref	Date	Prepared	Item

NOTES

rev	date	dr	app	notes
scale	As indicated	drawn	PSI	apprv SB
date	JAN 2016	path	Quamby Road Architectural Job 1554 - Brown, Oaks Arch/Proposed 1554 - Proposed PLANNING.rvt	
status		PLANNING		
job no	1554	dwg no	A(10)-01	rev -

Cadvis3d
...making dreams happen
ARCHITECTURAL DESIGN SERVICES
The Towers, 237 Wakefield Rd, Lepton,
Huddersfield, West Yorkshire, HD8 0DH
3-5 Wormalds Yard, 1st Floor, King Street
Huddersfield, West Yorkshire, HD1 2QR
Tel: 01484 937123 / 07955 898269
Email: info@cadvis3d.co.uk
www.cadvis3d.co.uk

project
Residential House Extension,
148 Quamby Road, Oakes,
Huddersfield HD3 4DZ
client
Mr S Brown
title
Plans & Elevations - As Proposed