



Drawing No.	Rev No.
MGS001 -003	

DO NOT SCALE: Contractor to check all dimensions and report any omissions or errors


NOTES

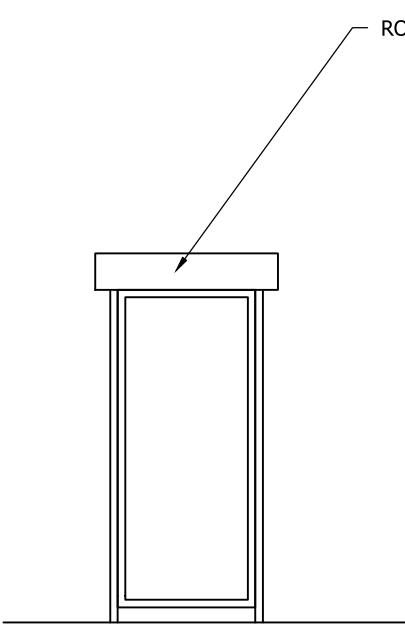

ROLLER SHUTTER MECHANISM EXPOSED TO REAR

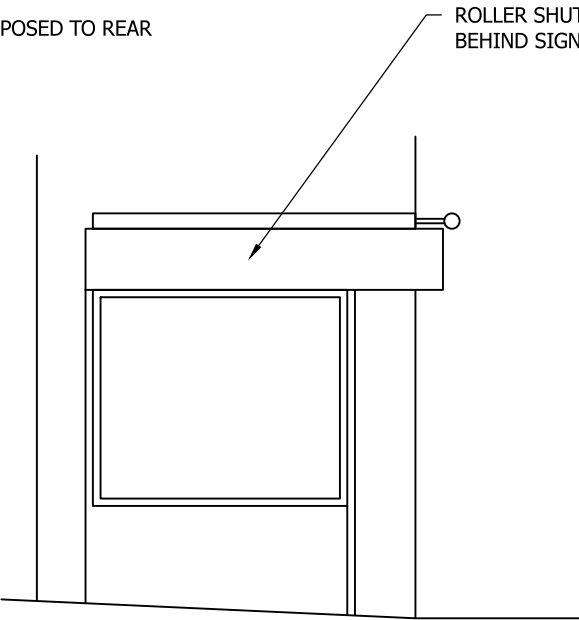

ROLLER SHUTTER MECHANISM HIDDEN BEHIND SIGN

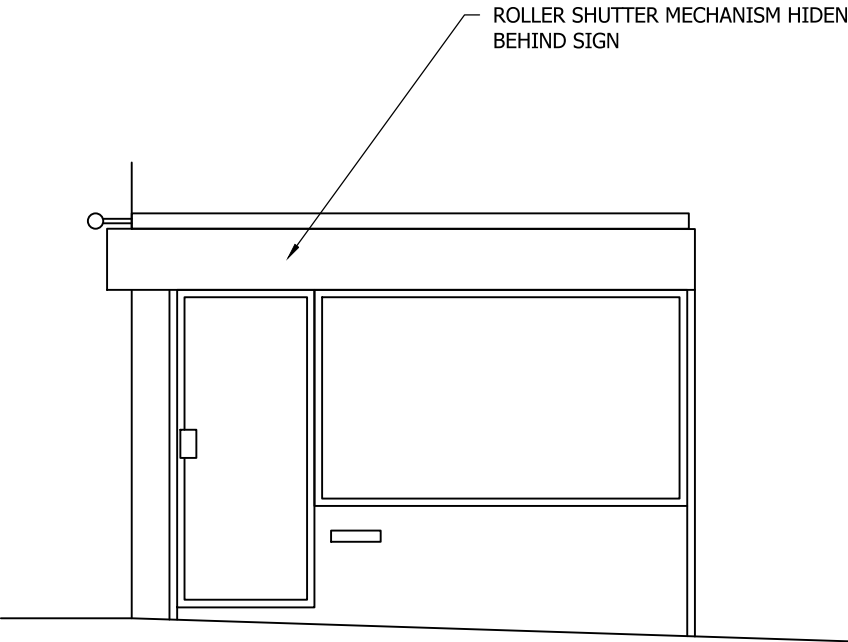


ROLLER SHUTTER MECHANISM HIDDEN BEHIND SIGN


PROPOSED REAR ELEVATION
SCALE 1:50 AT A3

PROPOSED SIDE ELEVATION
SCALE 1:50 AT A3


PROPOSED SIDE ELEVATION
SCALE 1:50 AT A3

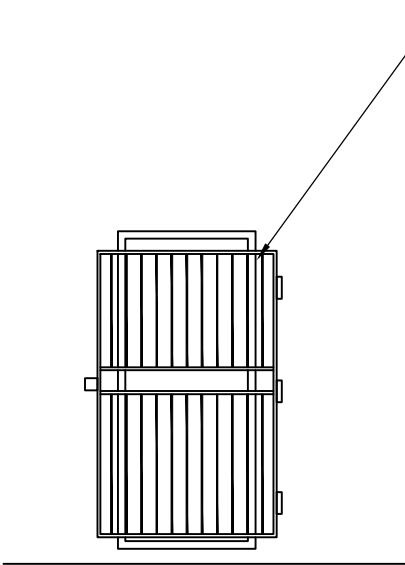

EXISTING SECURITY GATE TO BE REPLACED

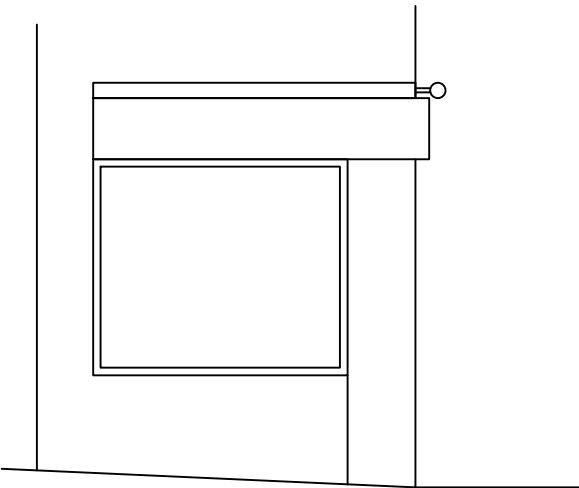

EXISTING SIDE ELEVATION
SCALE 1:50 AT A3

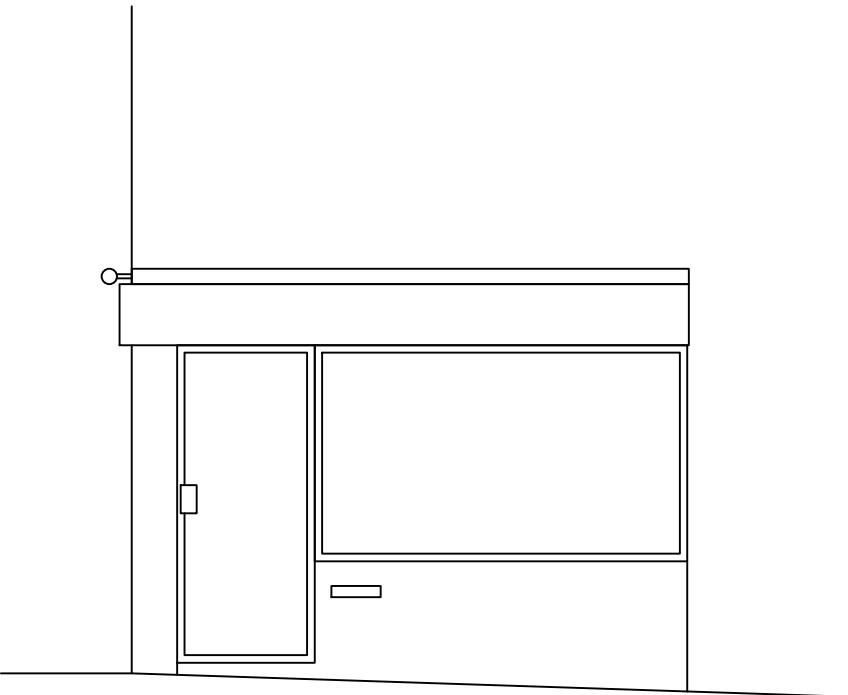

EXISTING SIDE ELEVATION
SCALE 1:50 AT A3

EXISTING REAR ELEVATION
SCALE 1:50 AT A3

Rev	Description	By	Chk	App	Date
-----	-------------	----	-----	-----	------

JRB DESIGNS Ltd
1 Saville Road
Cudworth
Barnsley
S72 8LT
Tel: 01226 383542
Fax: 01226 380078
Mob: 07970 541192
Email: john@jrbdesigns.co.uk
This drawing is copyright. © jrbdesigns Ltd.

Client
GREENSTONE SOLICITORS

Drawing Title
PROPOSED ELEVATIONS

Address
**48 DAISEY HILL
DEWSBURY
WF13 1LH**

Project Title:
**PROPOSED INSTALATION
OF SECURITY ROLLER SHUTTERS**

Purpose of Issue:
PLANNING

Drawing Status
FIRST ISSUE

Scale at A3 AS SHOWN	Drawn By JRB	Date 15/01/2016
Checked By	Date 15/01/2016	Approved By Date 15/01/2016
Project No. MGS001	Drawing No. 003	Revision -

APPROVAL ☐ INFORMATION ☐ TENDER ☐ CONTRACT ☐ CONSTRUCTION ☐