



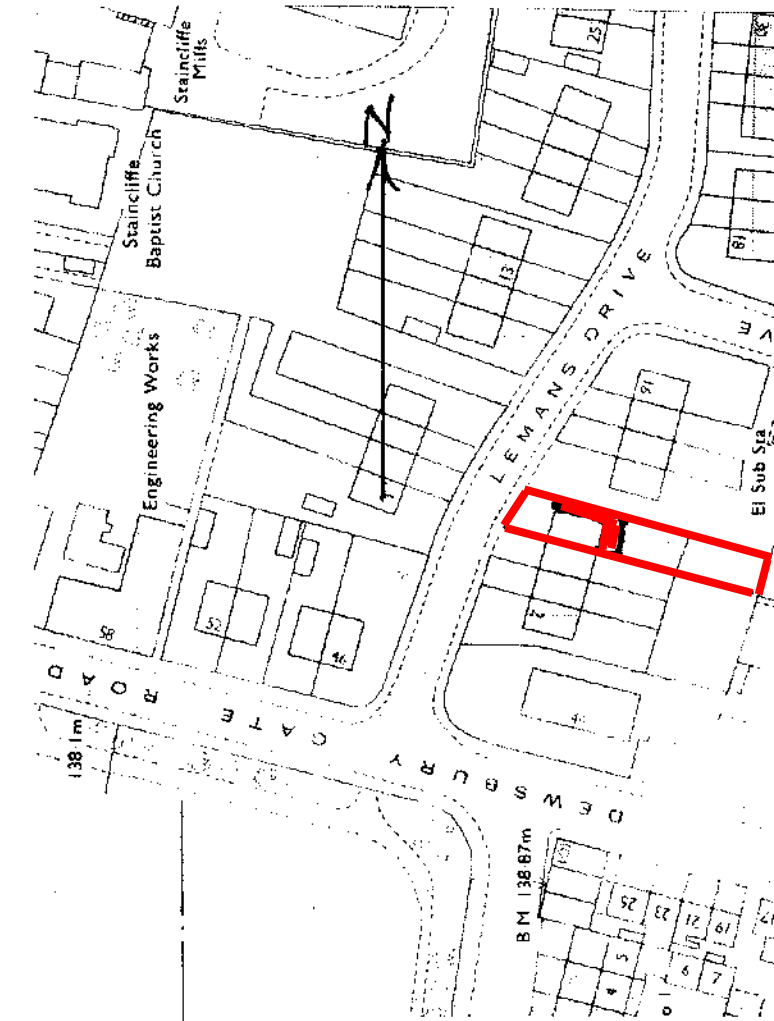


boundary

boundary

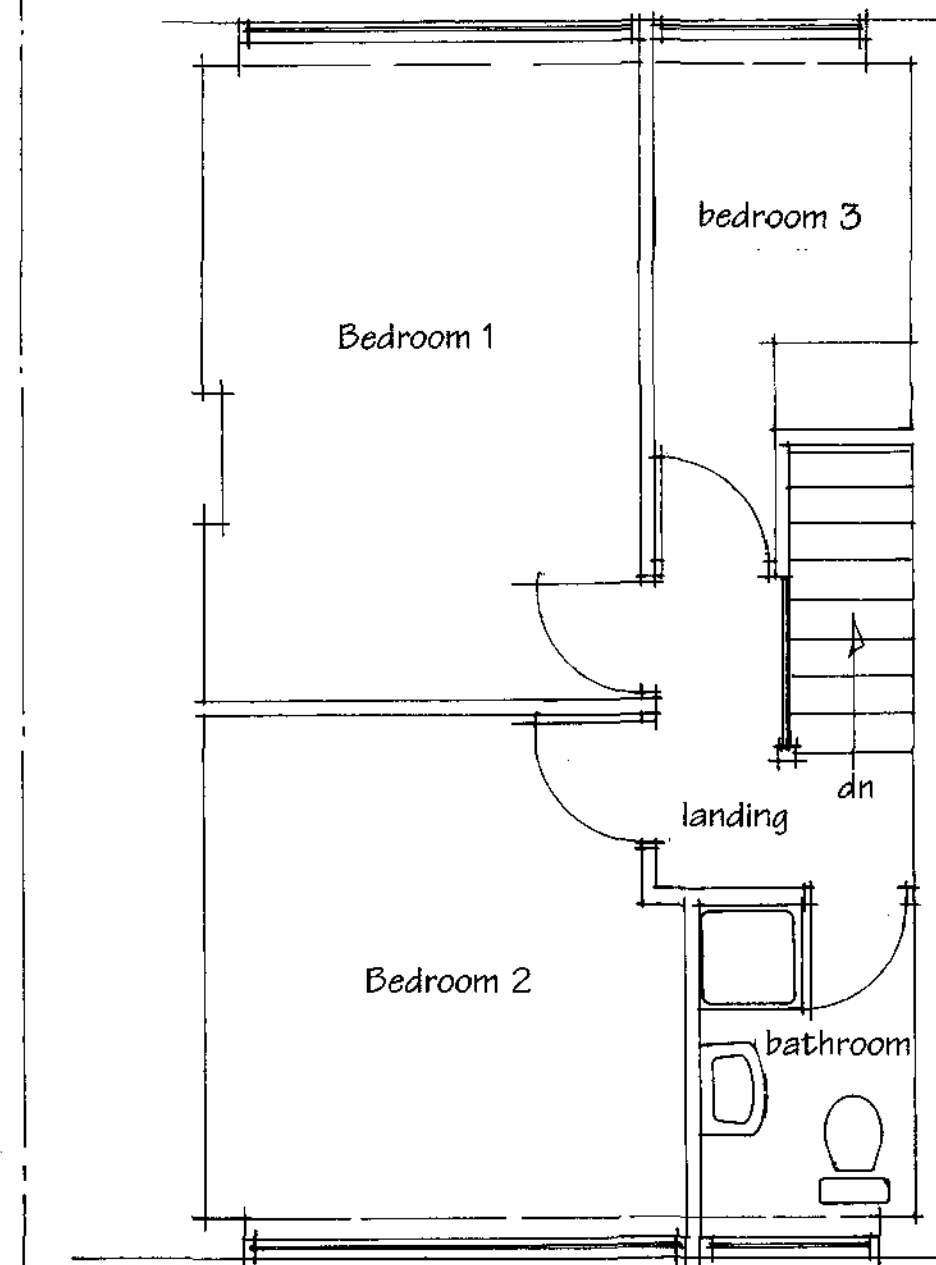

EXISTING FIRST FLOOR PLAN

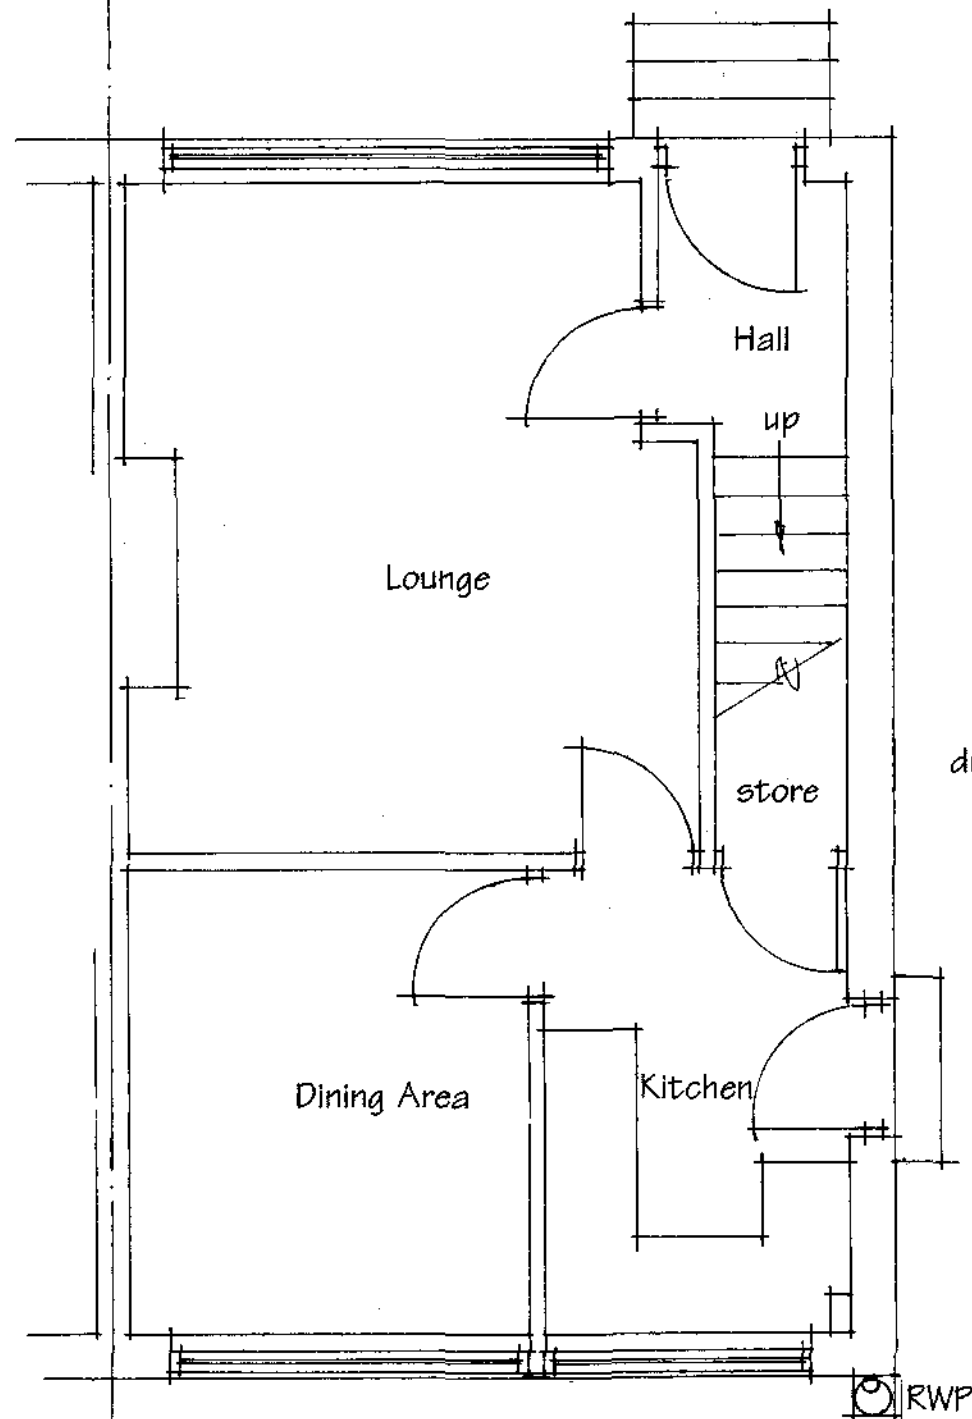

EXISTING GROUND FLOOR PLAN

PROPOSED DOUBLE SINGLE STOREY
EXTENSIONS to SIDE & REAR OF HOUSE
at 8 LEMANS DRIVE, STAINCLIFFE, DEWSBURY

For Mr Ifzal Sabir

Scale 1 : 50
Date January 2016

Stuart Hartley
Registered Architect
Dewsbury 01924 456810