




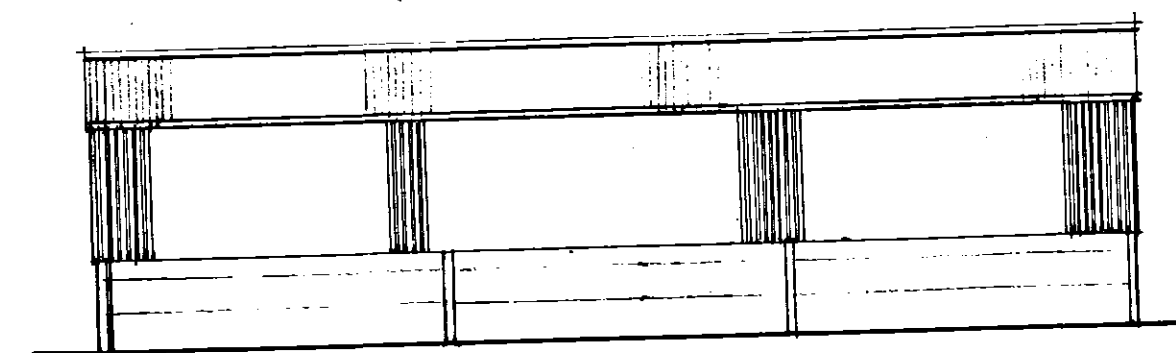

SOUTH ELEVATION


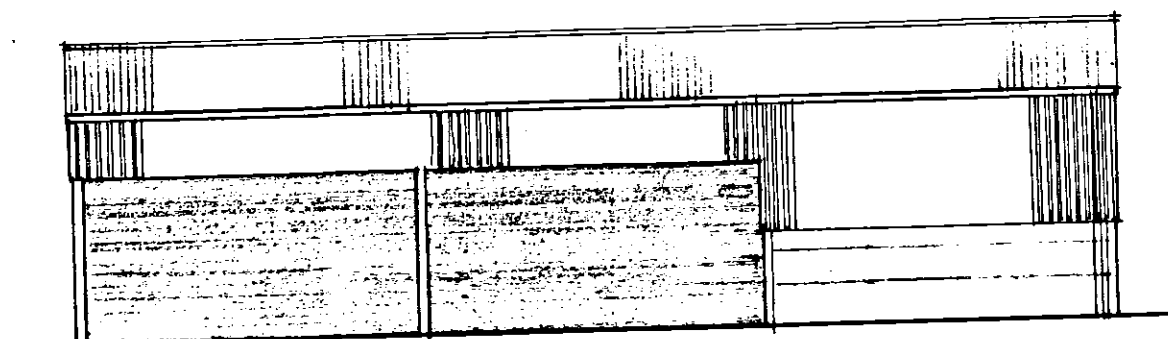


NORTH ELEVATION

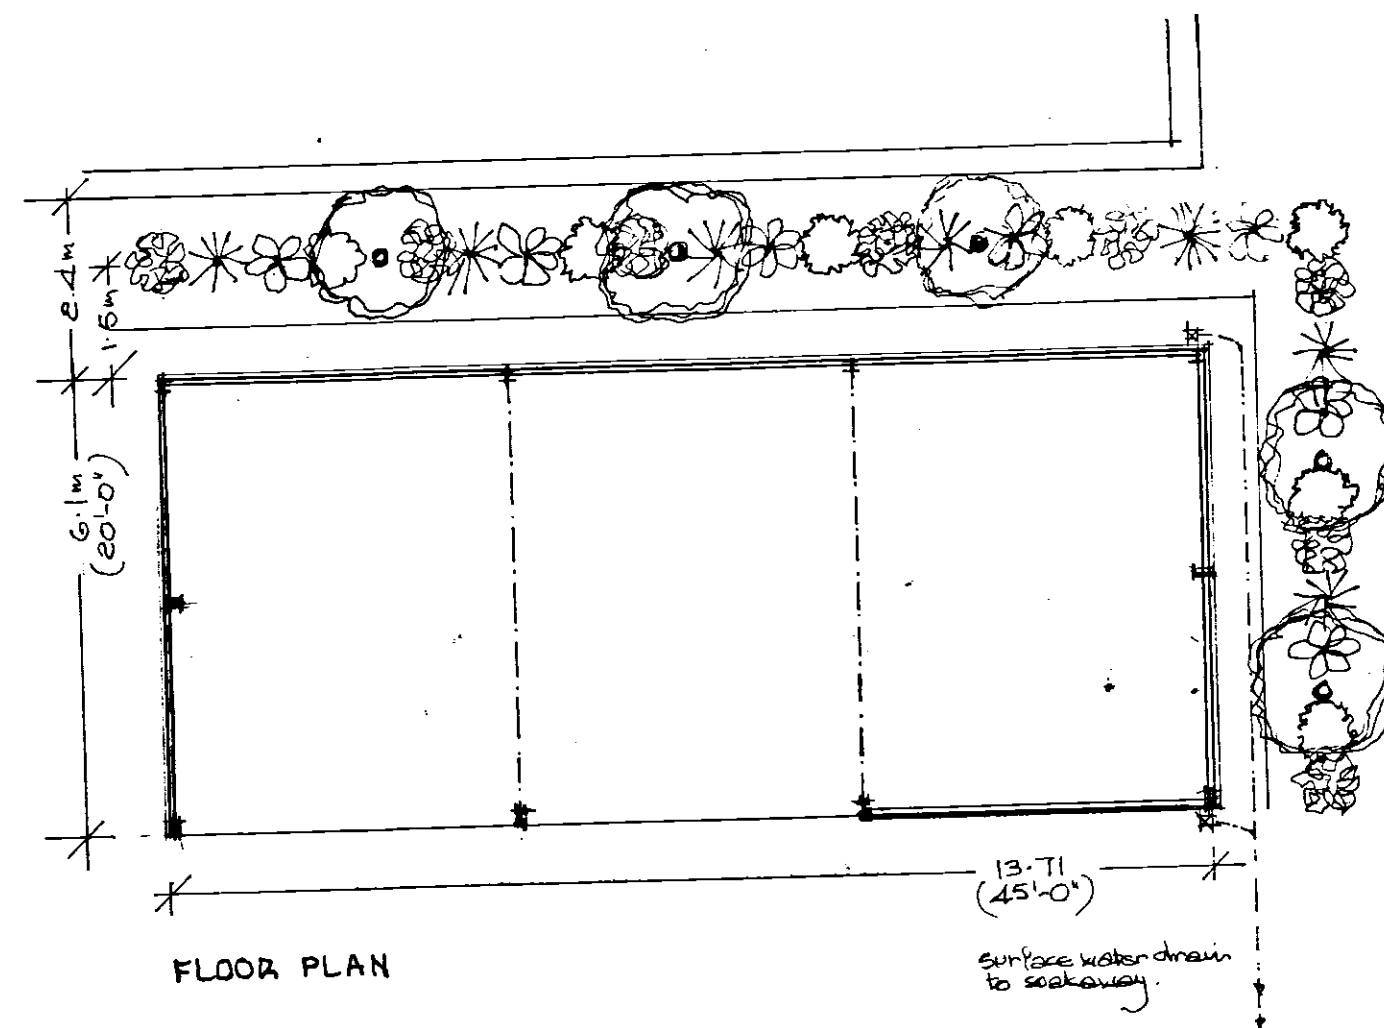


FLOOR PLAN


- Blackthorn Bush
- Rowan Bush
- Hawthorne Bush
- Elderflower Bush
- Silver Birch Tree

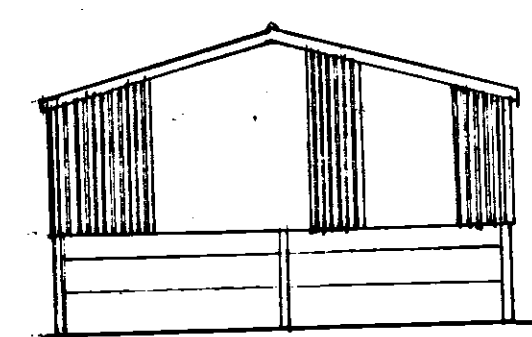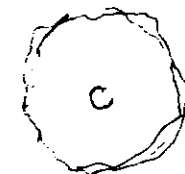


EAST ELEVATION

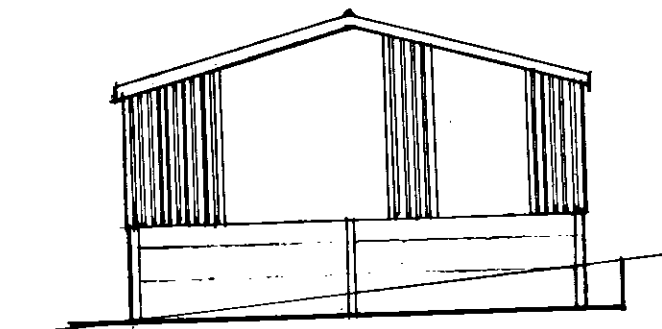


WEST ELEVATION

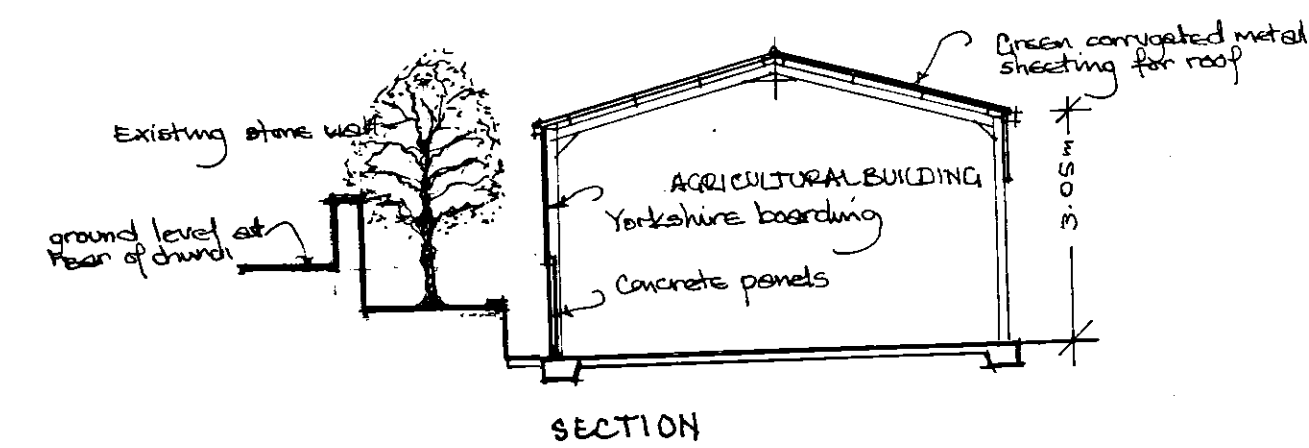

SECTION

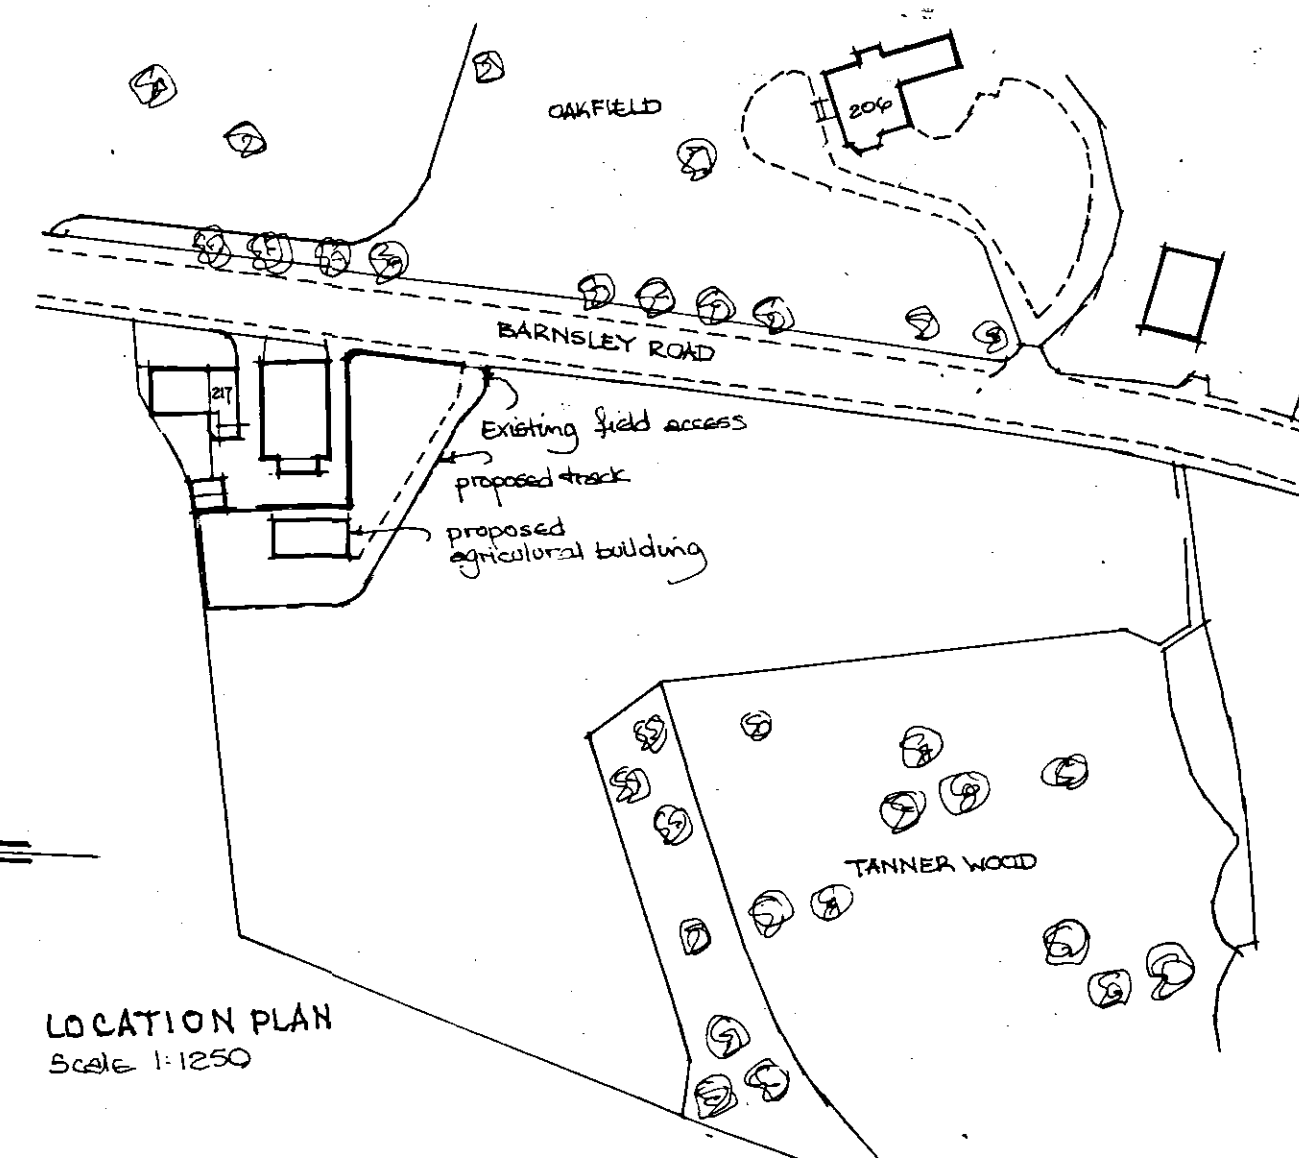

LOCATION PLAN
Scale 1:1250

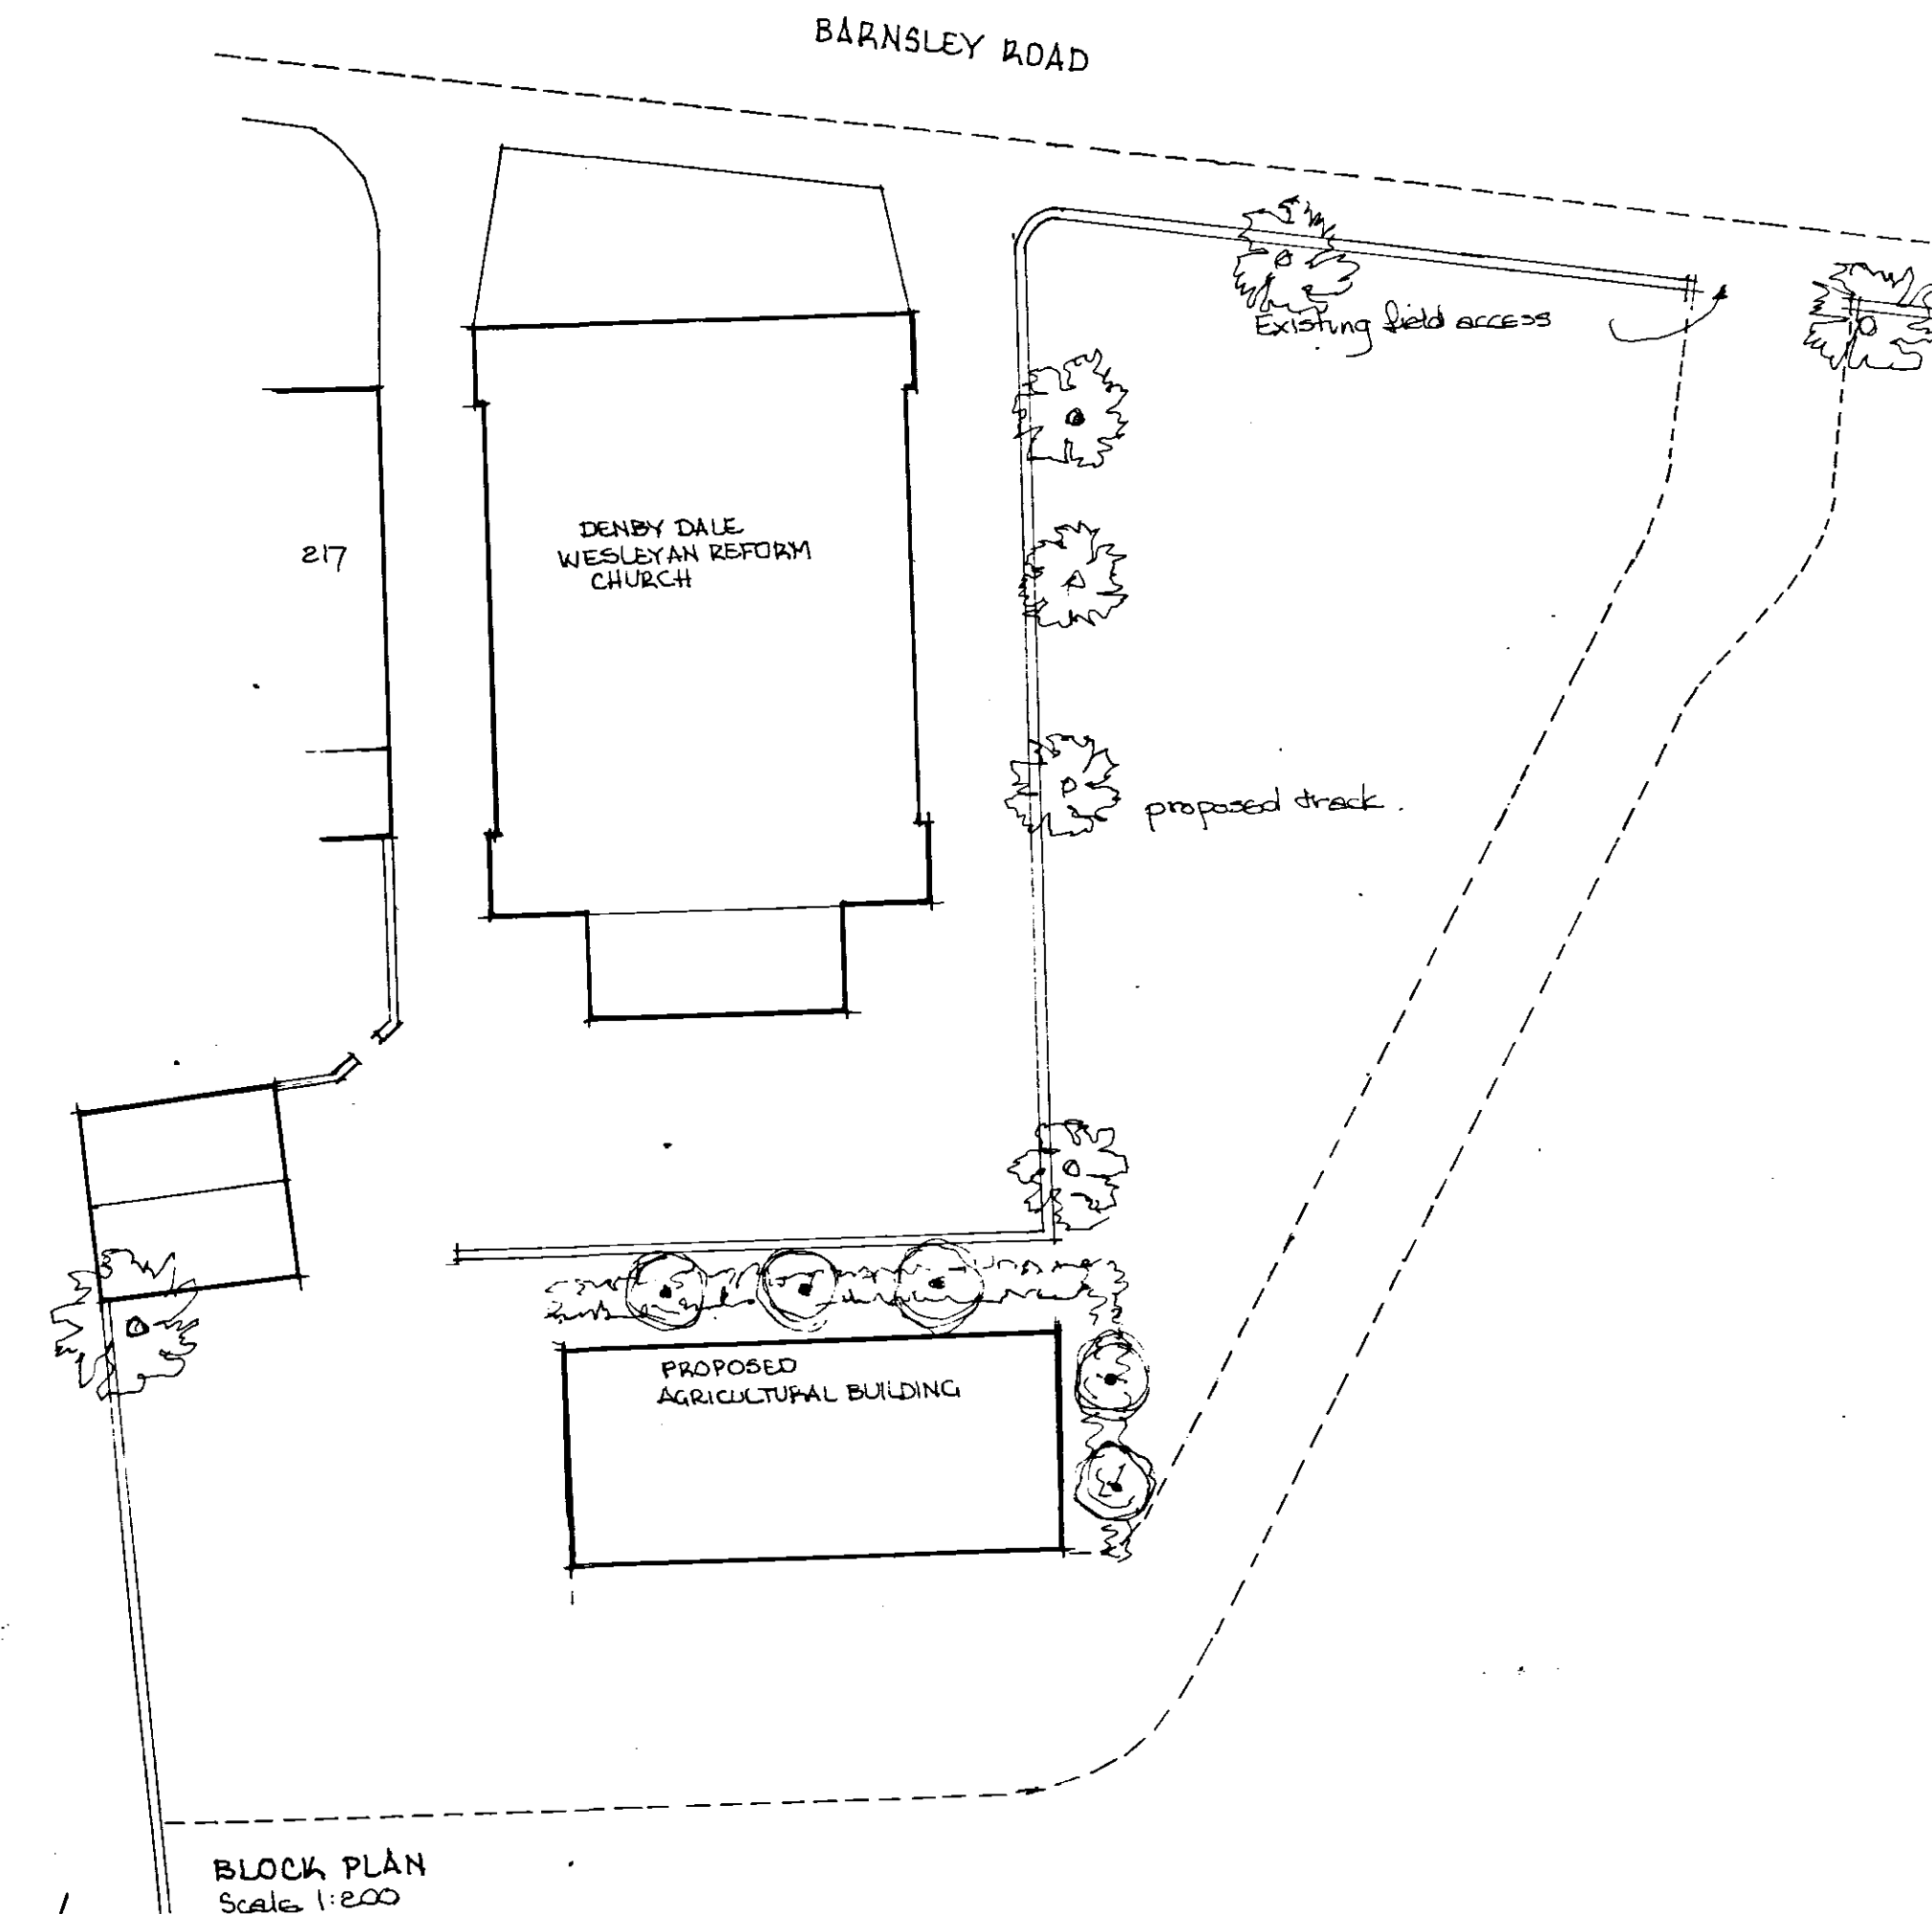

BLOCK PLAN
Scale 1:200

MR & MRS D LOCKWOOD
'HIGHDALE COTTAGE' 217 BARNSELY ROAD
DENBY DALE, HUDDERSFIELD HD8 8TS
PROPOSED AGRICULTURAL BUILDING

SCALE 1:100

JANUARY 2016 Revised June 2016