






PROPOSED EAST ELEVATION (to Wood Street)

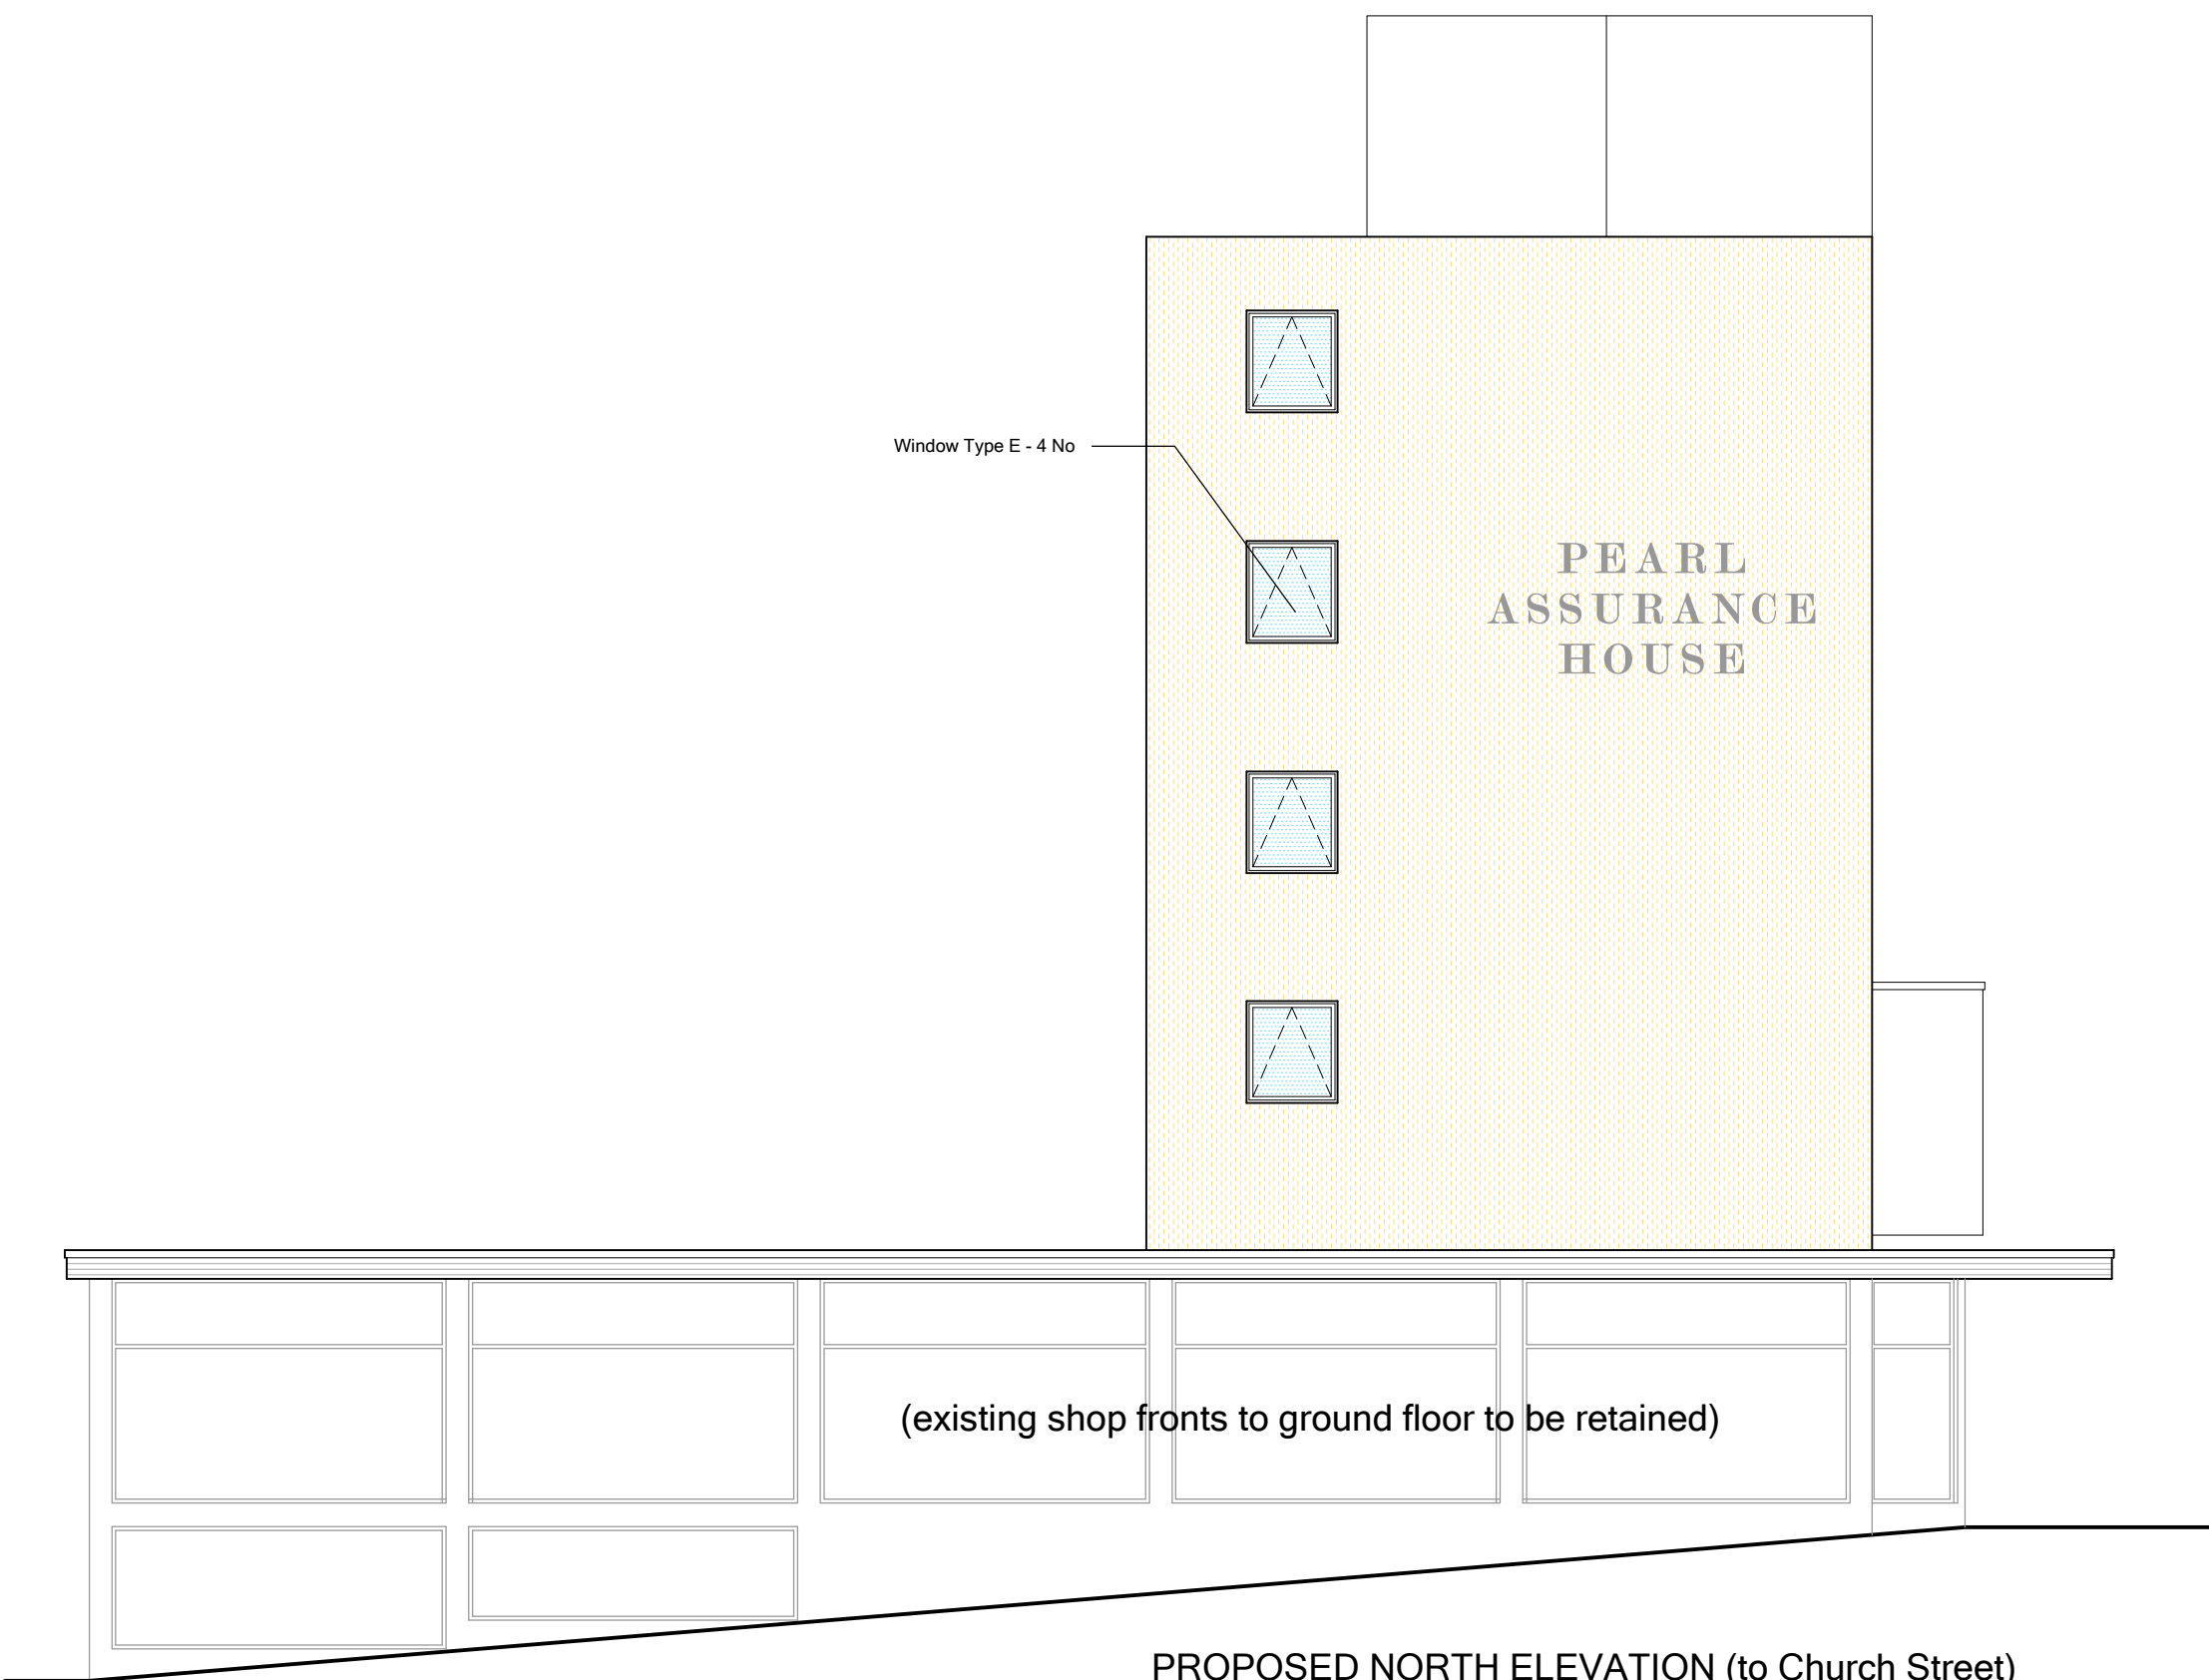


PROPOSED NORTH ELEVATION (to Church Street)

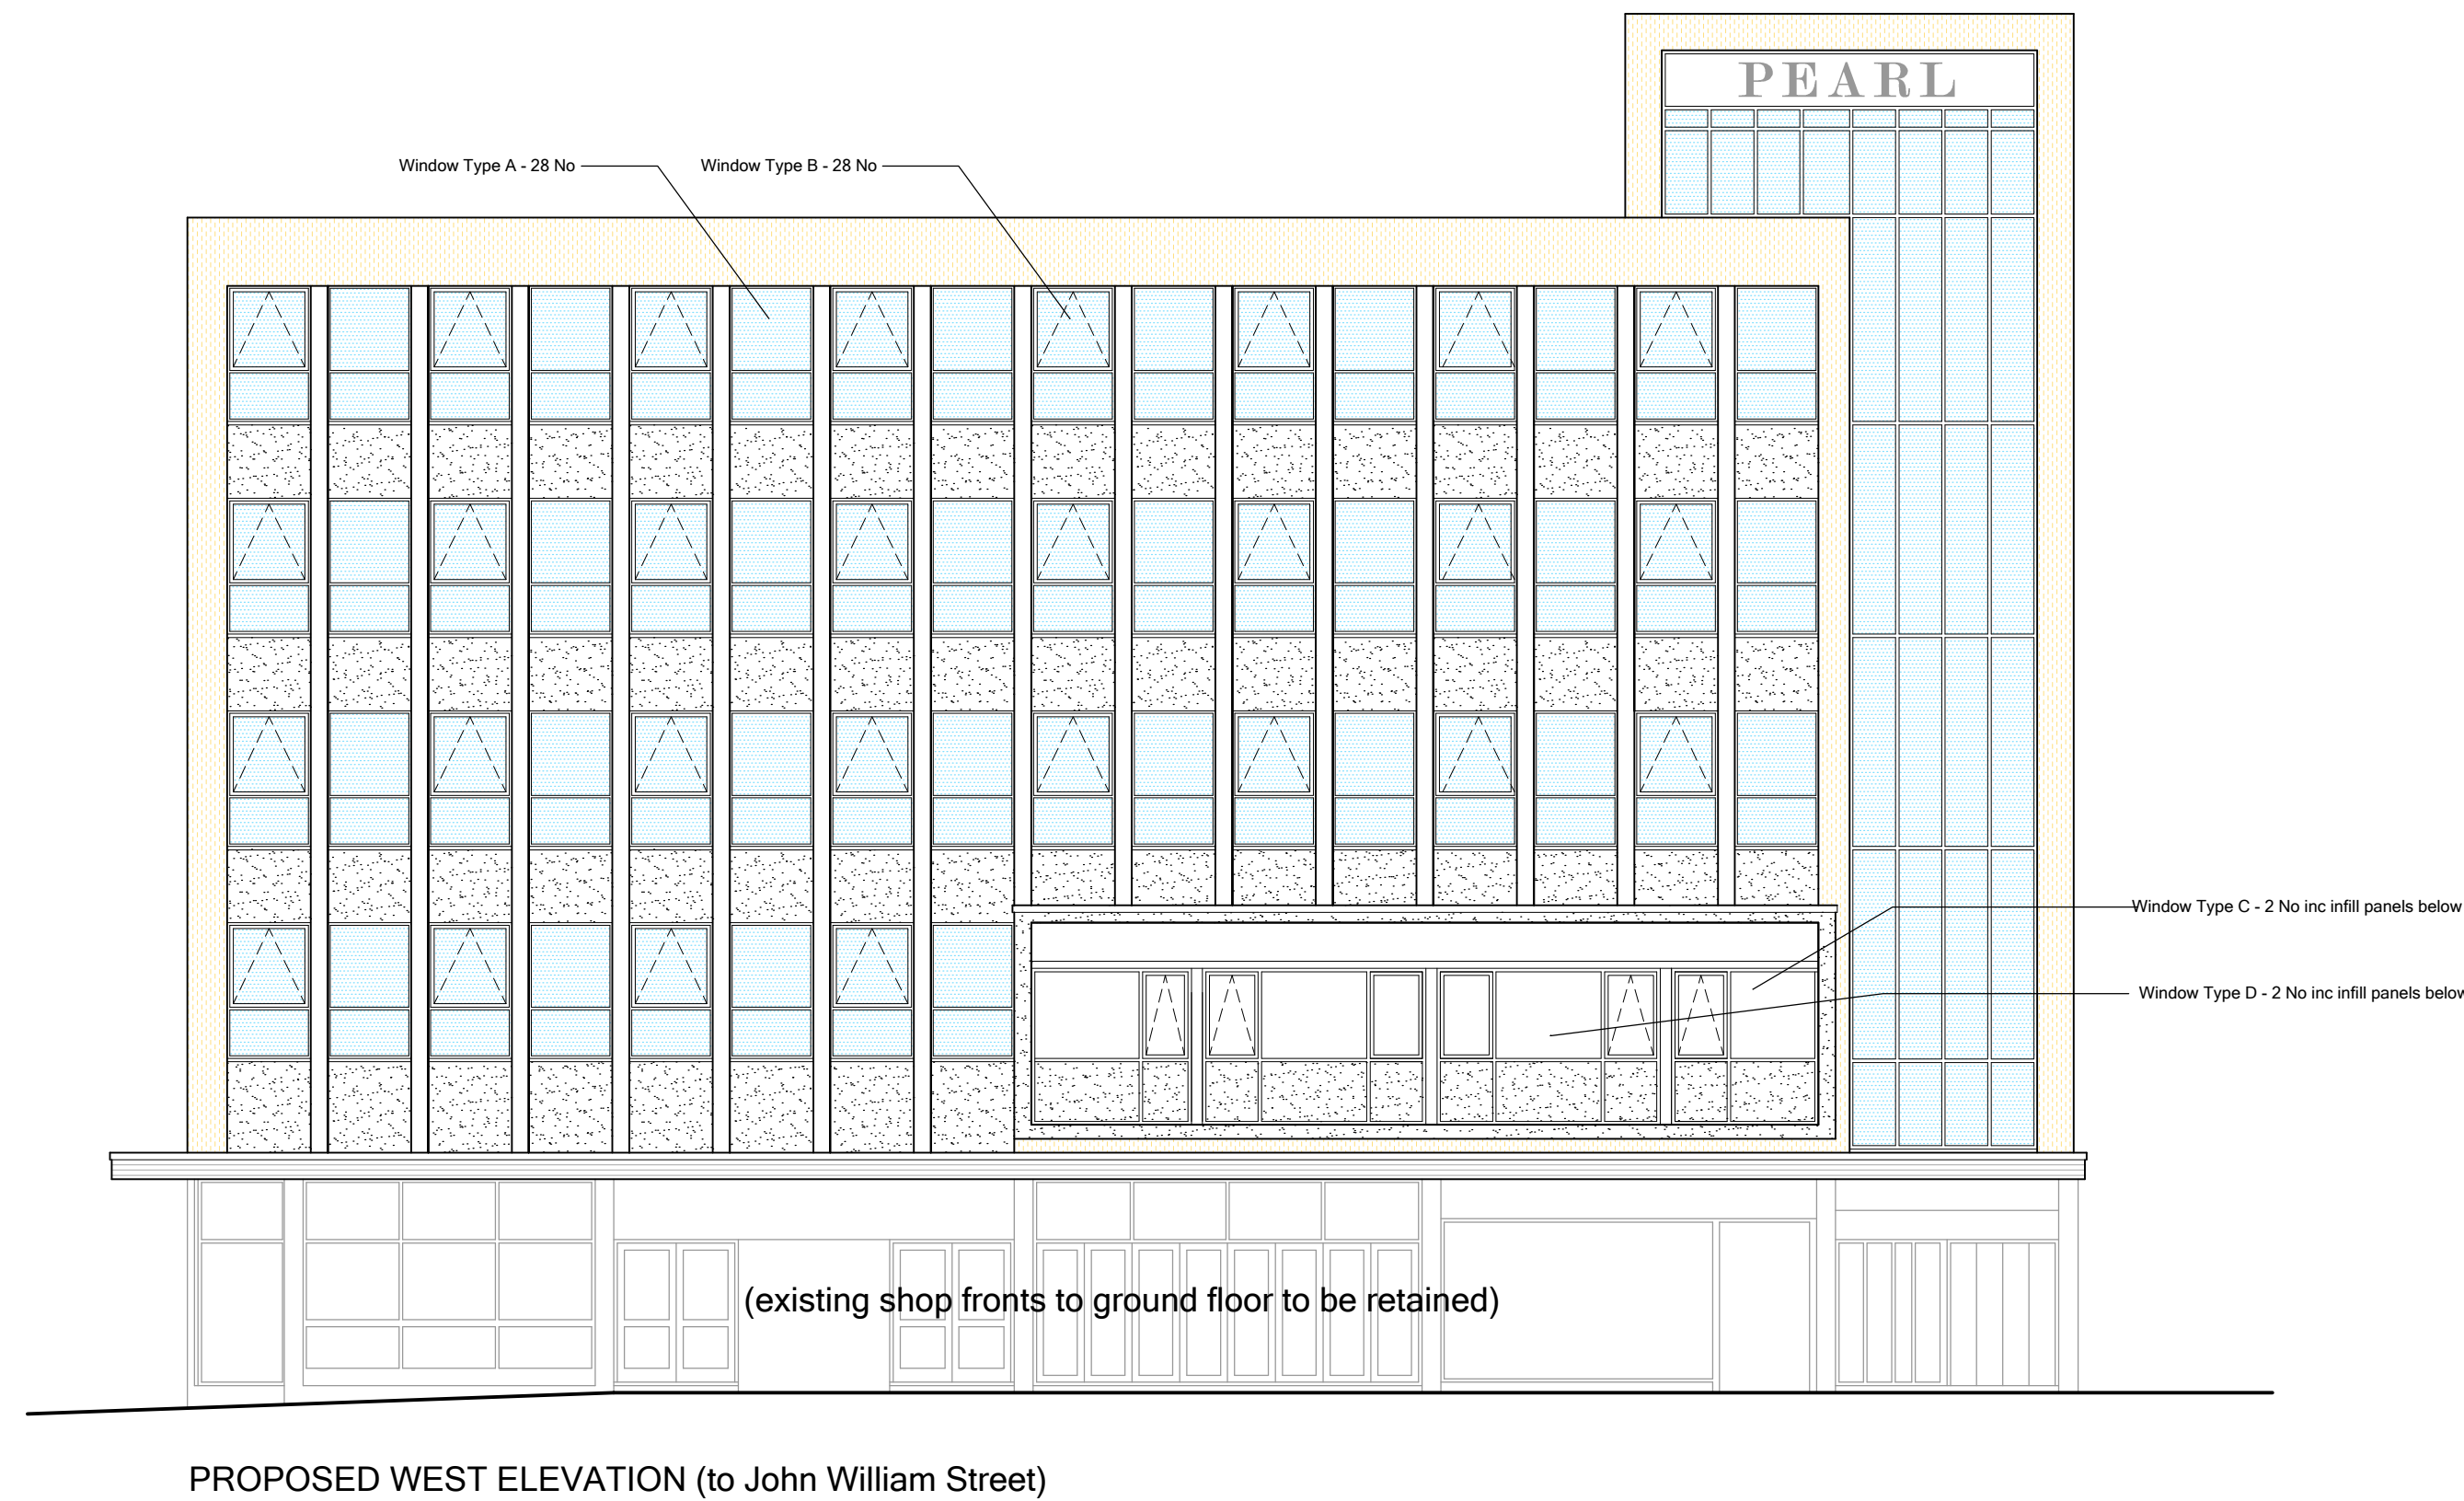

PROPOSED WEST ELEVATION (to John William Street)

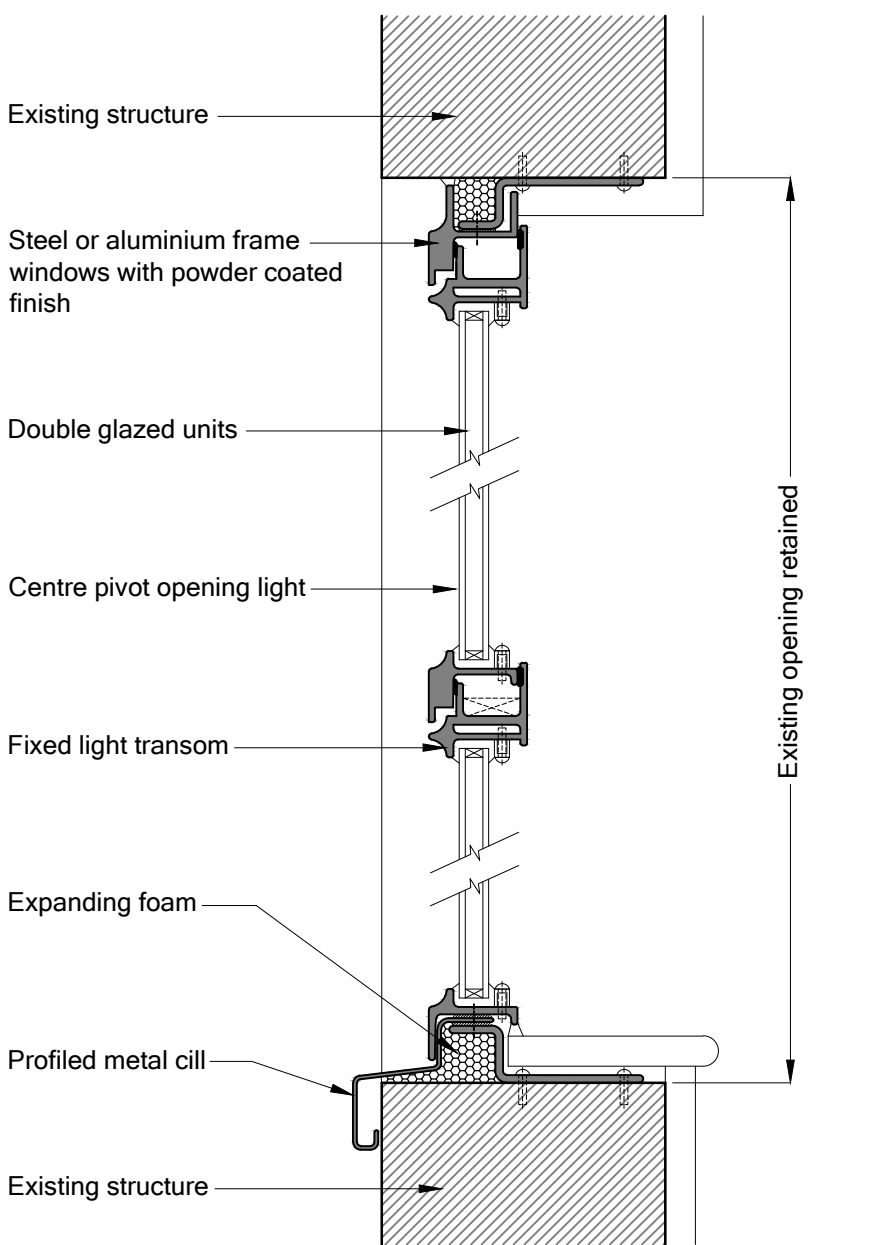

TYPICAL WINDOW DETAIL (with opening light) 1:5

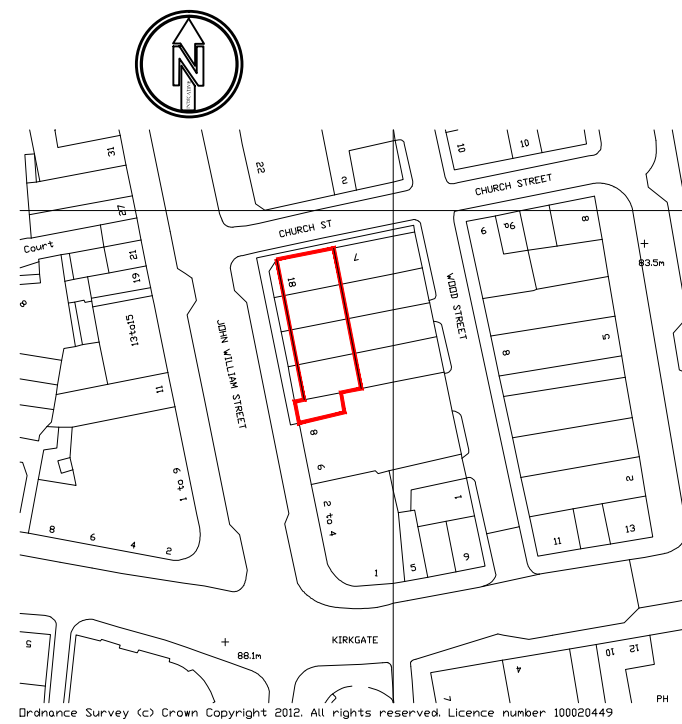

LOCATION PLAN 1:1250

Rev	Note	Initial	Date
T D JAGGER LTD CHARTERED BUILDING SURVEYORS PROJECT MANAGEMENT : DESIGN : DEVELOPMENT ADVICE			
 enquiries@tdjagger.ltd.uk www.tdjagger.ltd.uk		3 Richmond House Caldene Business Park Mytholmroyd Hebden Bridge West Yorkshire, HX7 5QJ Tel: 01422 883317 Fax: 01422 883973	
Client	Hanson CS		
Project	Proposed Window Replacement Pearl House John William Street, Huddersfield		
Drawing	Proposed Elevations		
Date	Dec '15	Drawn	AI
Checked		Scale	1:100@A1
Drawing No.	2143-15-02	Revision	A
Drawings are to scale indicated for planning purposes. No scaling permitted for construction purposes. Information on this drawing is copyright. All rights reserved. No part of this work may be reproduced or transmitted in any form by any means, either electronically, mechanically, by photocopying, recording or otherwise stored in any retrieval system of any nature, without the express consent of T D Jagger Ltd.			
Don't Ignore Health & Safety  It Might Just Save Your Life			