




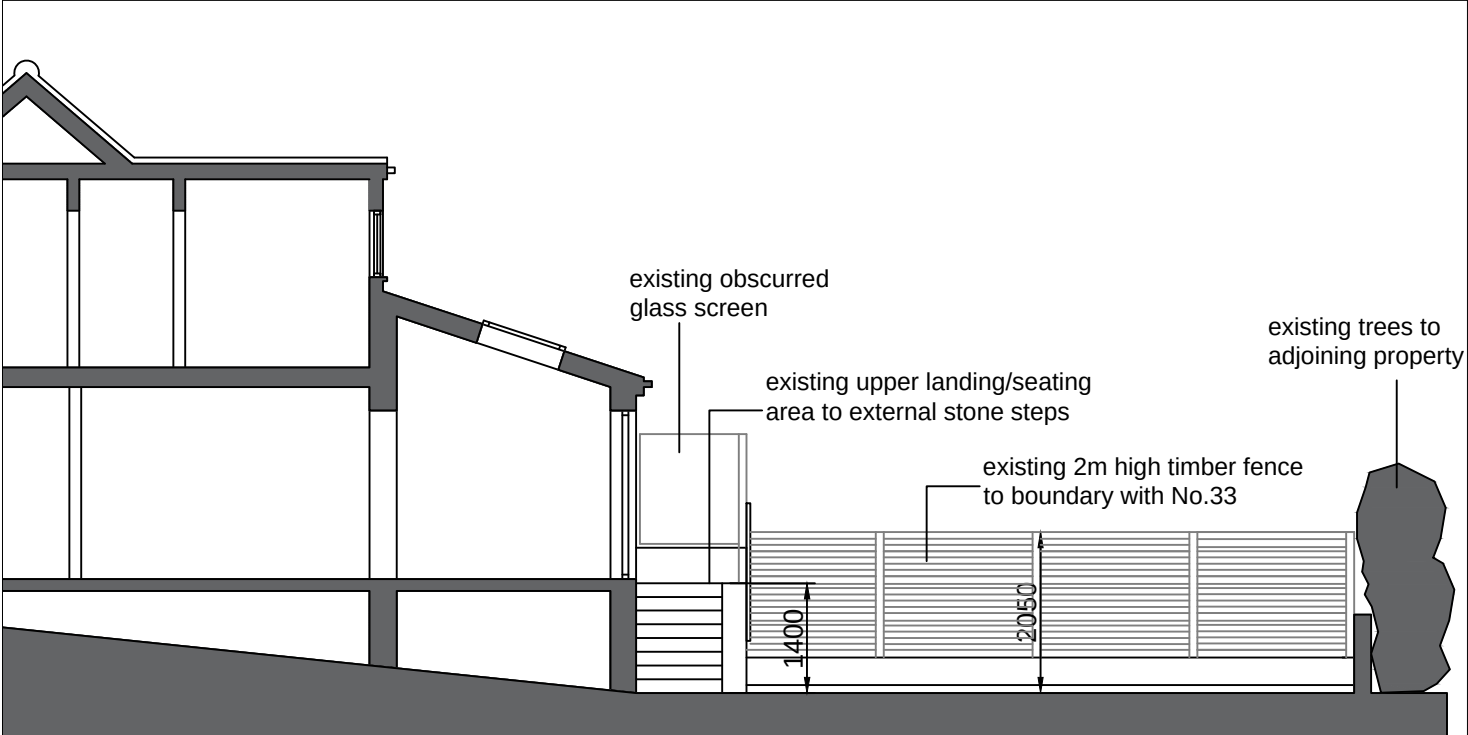


EXISTING LONG SECTION THRU REAR GARDEN

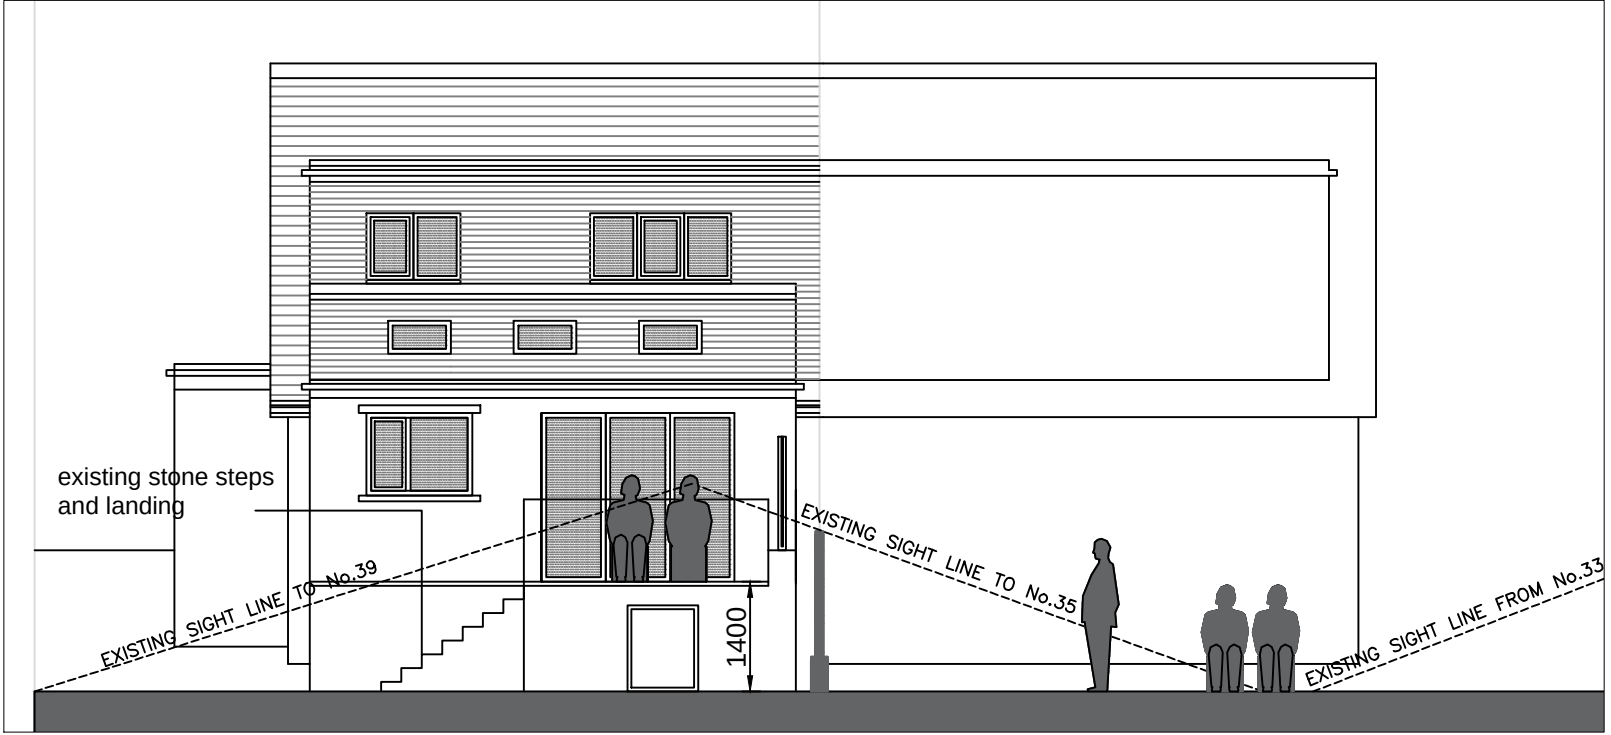

EXISTING CROSS SECTION THRU REAR GARDEN TOWARDS REAR ELEVATION OF HOUSE

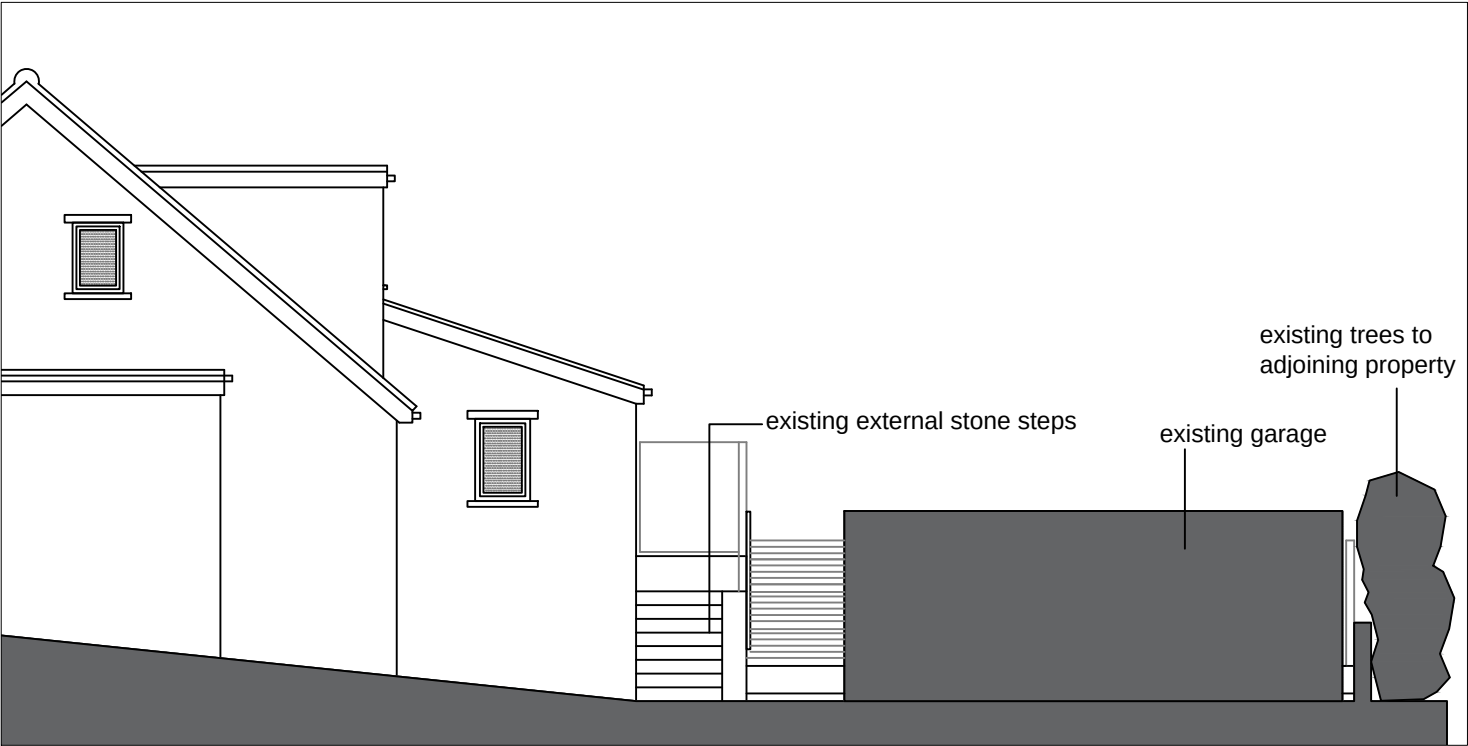

EXISTING PART SIDE ELEVATION (NORTH-EAST)

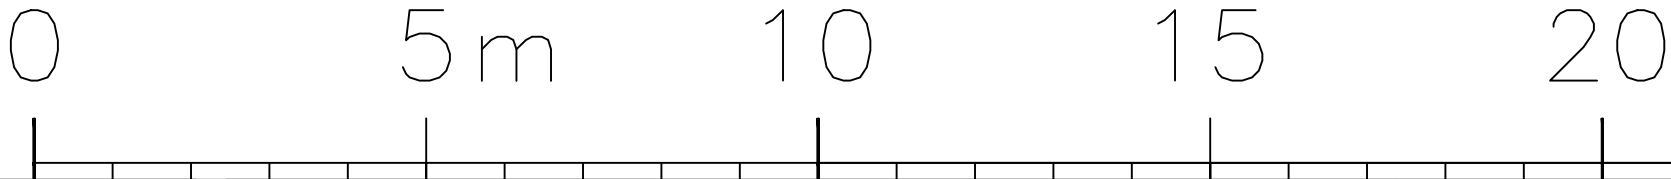

revision		RICHARD HANNAY BA(Hons) Dip Arch Architect Apt 221, Custom House Harbour, Dublin 1. Tel. 087 136 3362				This drawing is copyright Use only figured dimensions Do not scale					
	Drawing	EXISTING ELEVATIONS & SECTION				Notes					
						Job/Client		PROPOSED NEW TIMBER DECK, PERGOLA & SHED ALL TO REAR OF			
						37, BANKFIELD PARK AVENUE, TAYLOR HILL, HUDDERSFIELD.					
		Scales		1:100 (A3)	Date	FEB. 2016	Drawn	RH	Checked	Drg.No.	PL-03