



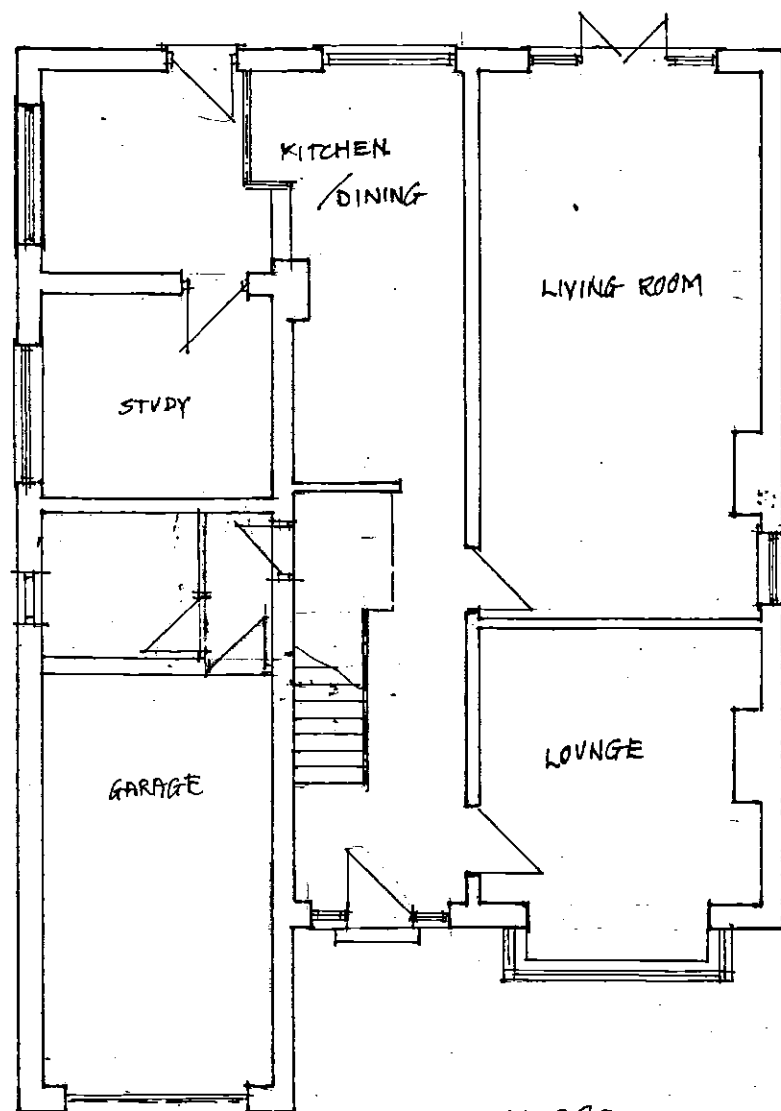


G. FLOOR

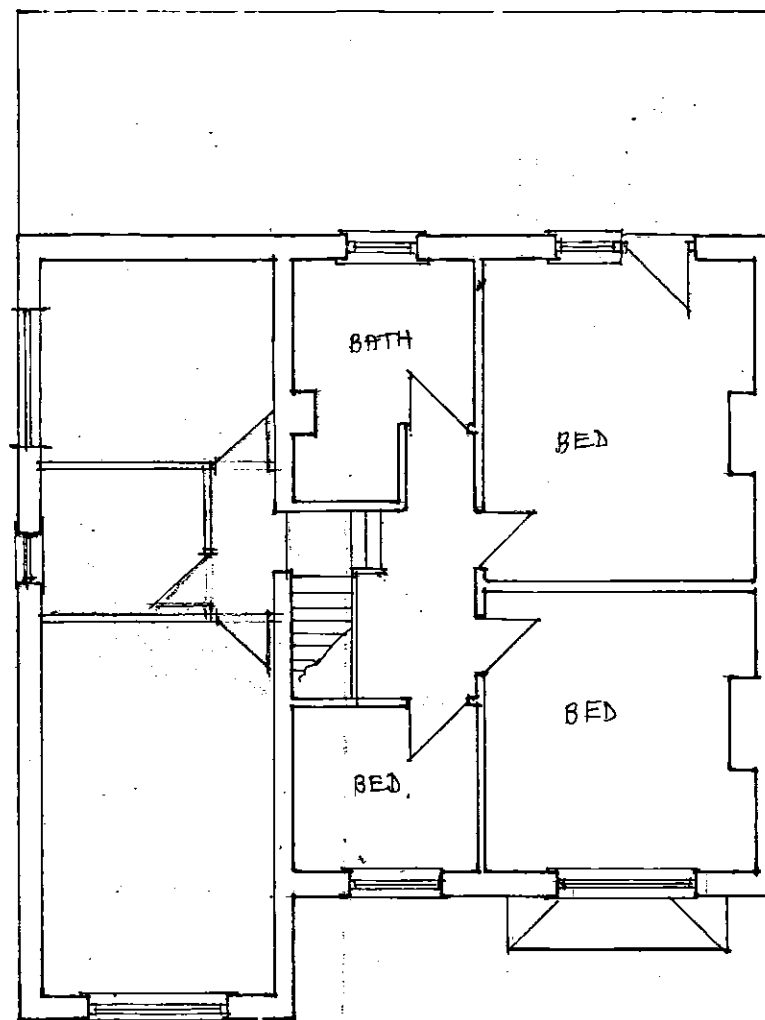

F. FLOOR



FRONT ELEVATION

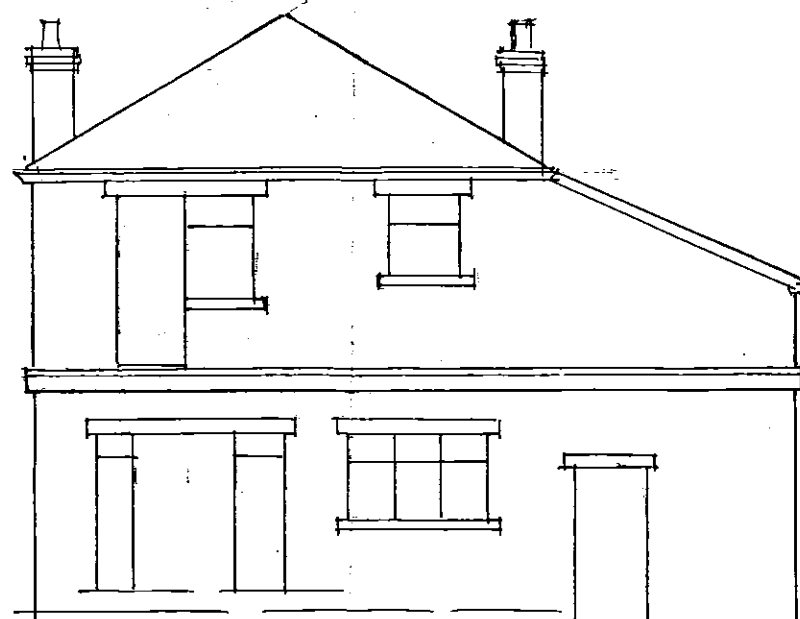

REAR ELEVATION

A

Date

Revisions



CHARTERED
BUILDING
SURVEYOR

J.A. OLDROYD M.R.I.C.S.

THE BARN
3 PRIMROSE LANE
HIGHTOWN
LIVERSEDGE
WEST YORKSHIRE
WF15 6NS
TEL: 01274 865127

Client

MR KAINTH

Address

10 DEWSBURY RD
GOMERSAL
W. YORKS BD19 4LD

Drawing Title

EXISTING FLOOR
PLANS & ELEVATIONS

scale 1:100

date AUG '14

drawn by

Drg No 14/139/2

Rev