




Detached
garage

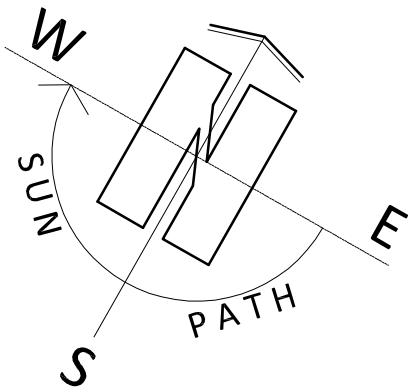

Line of retaining wall supporting neighbours drive

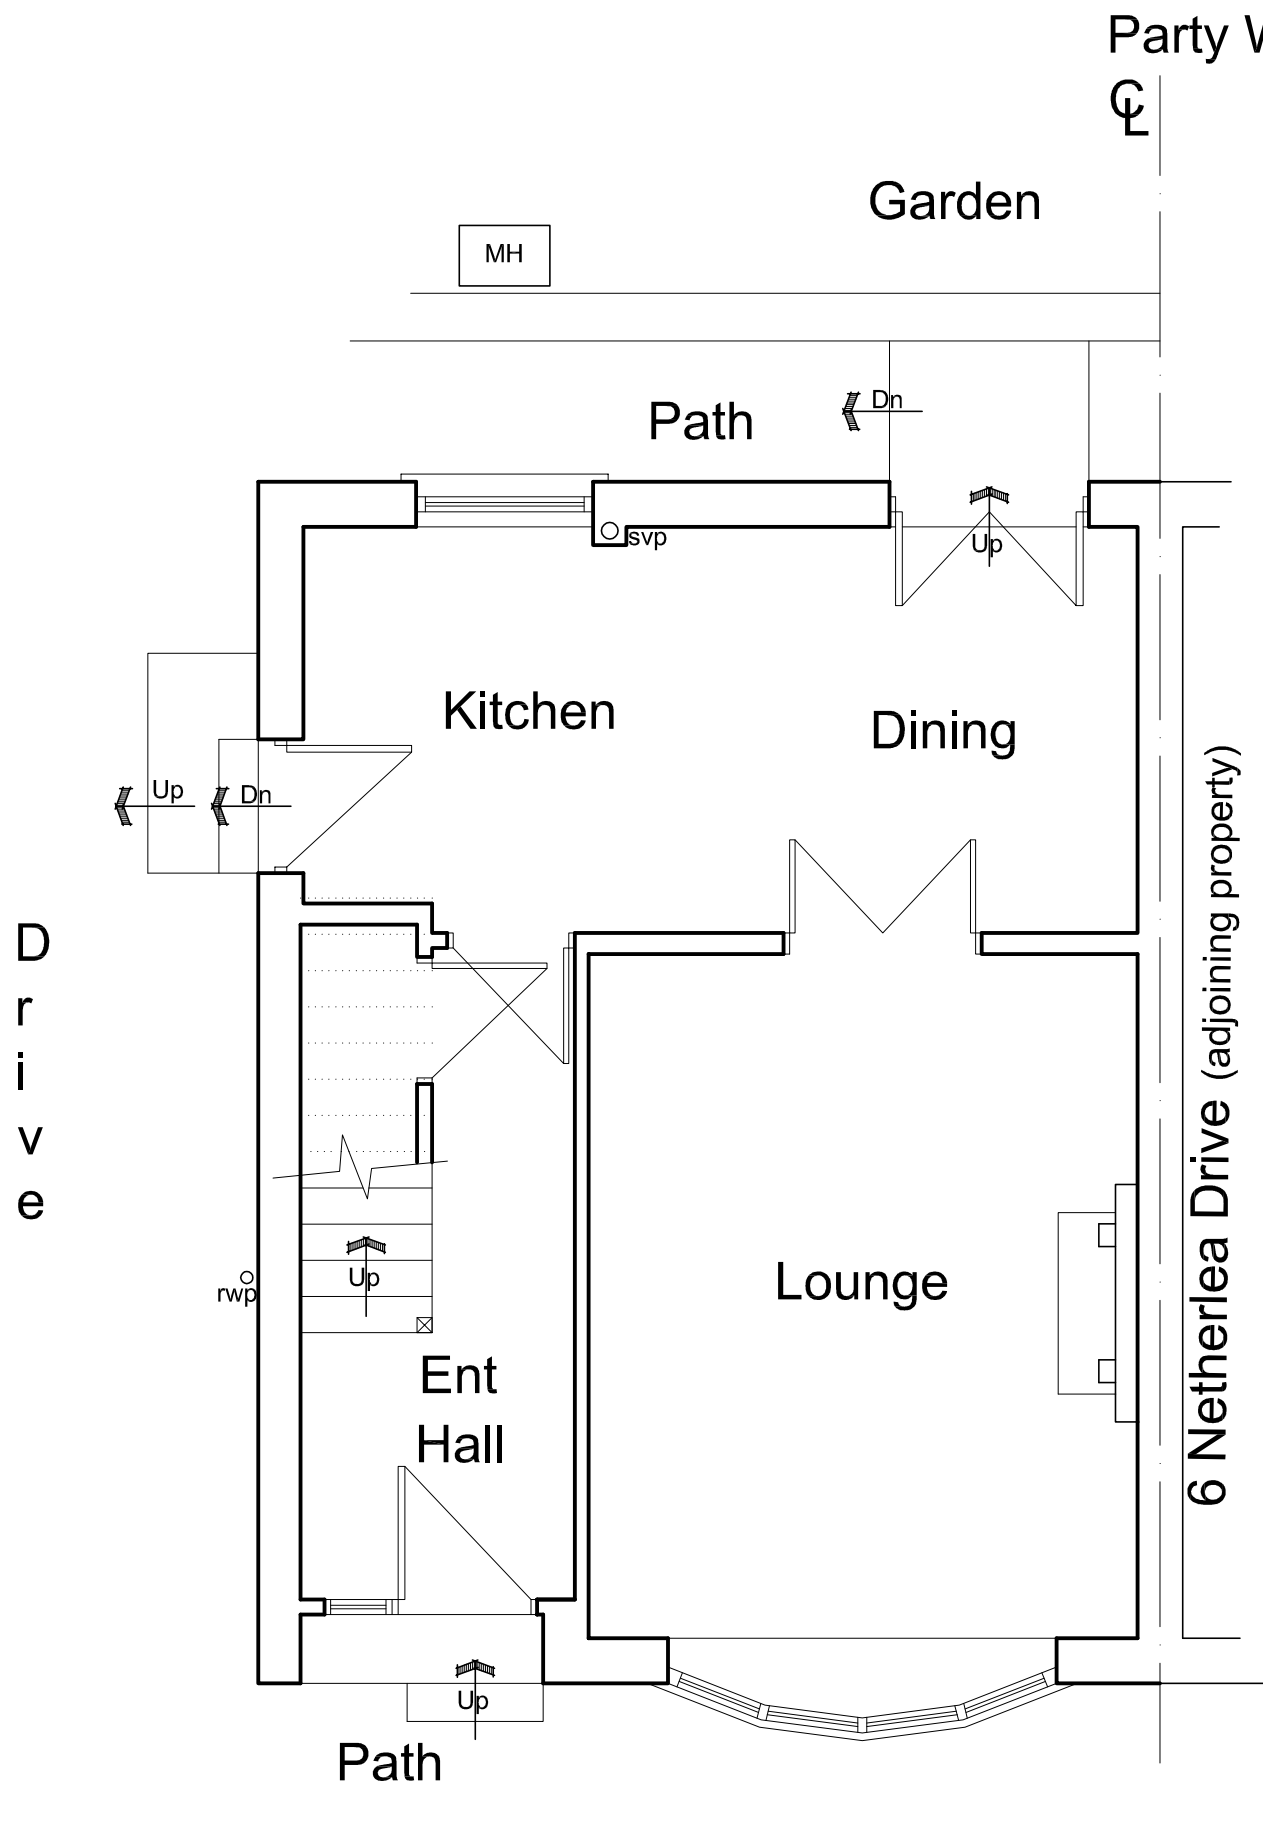

1:50

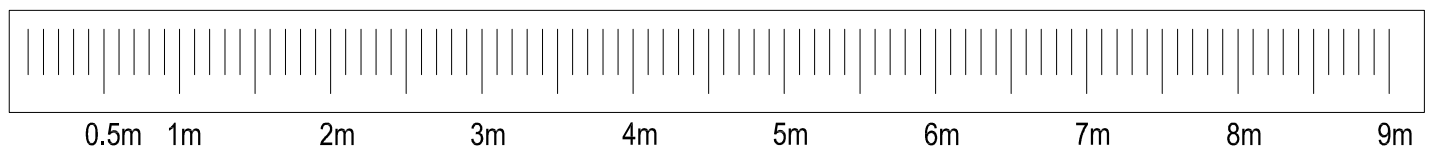

Project

Erection of Two Storey Side Extension and Formation of
Additional Parking Area at 8 Netherlea Drive, Netherthong,
Holmfirth, HD9 3EX
Client

Mr & Mrs A Wilcockson

Drawing Title/Issue

Existing Ground Floor Plan

scale	date	sheet size	dwg. no.
1:50	11/15	A3	K/OJ/03

ARCHITECTURE | PLANNING | DESIGN

Malkin Farm

Brow Lane

HD9 2RJ

07946872499

paul@paulmatthewsarchitectural.co.uk

www.paulmatthewsarchitectural.co.uk

Do not scale from drawing, use figured dimensions only.

All dimensions must be checked and verified on site prior to commencement of works and architect to be notified of any discrepancies.

The copyright for these drawings remains the property of Paul MatthewsArchitectural Ltd. They must not be reproduced in any way without prior written consent from the originator (Paul MatthewsArchitecturalLtd).