



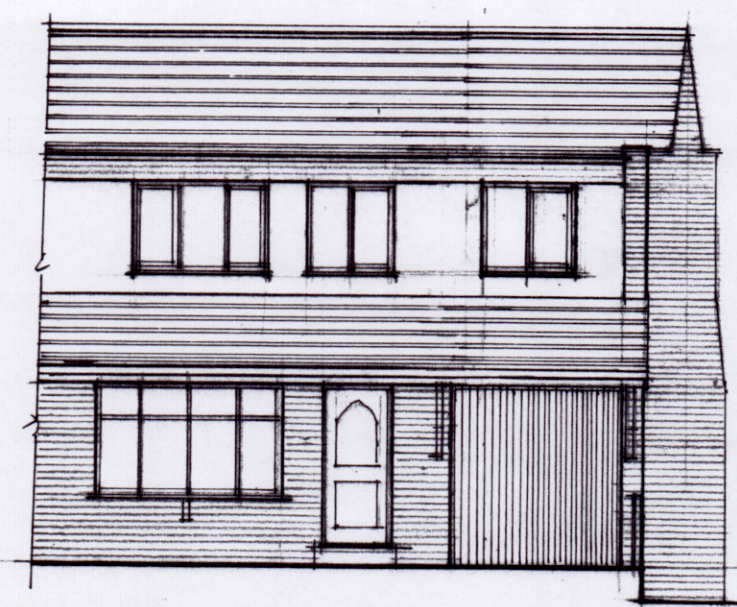


FRONT ELEVATION

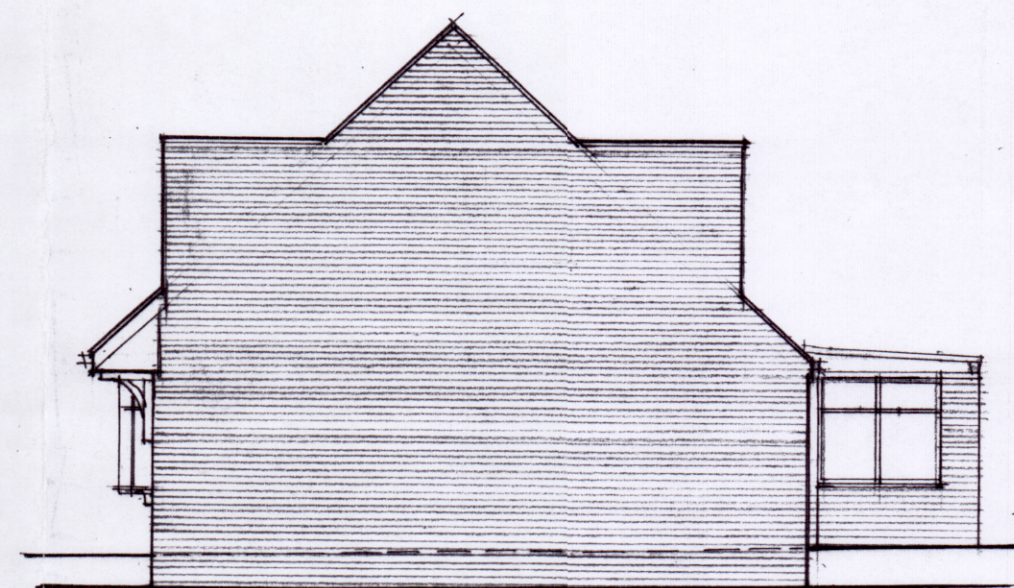


SIDE ELEVATION




REAR ELEVATION

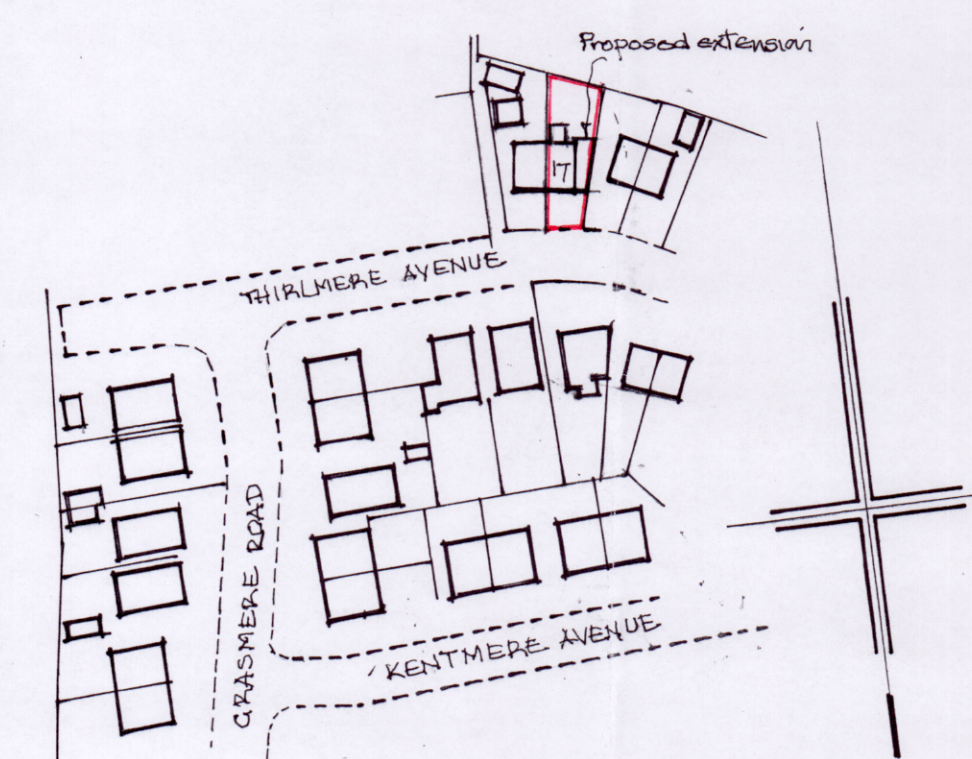


LOCATION PLAN
Scale 1:1250

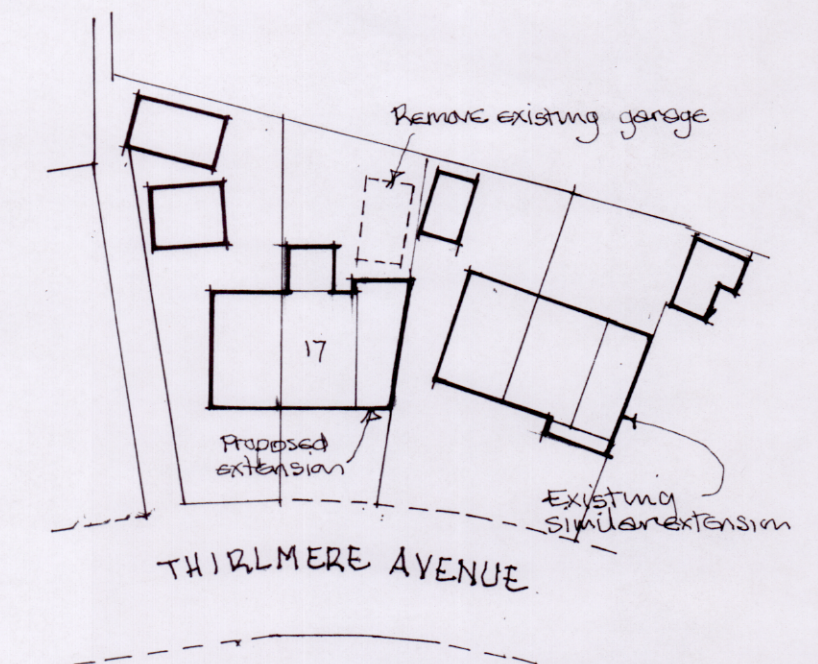


BLOCK PLAN.
Scale 1:500

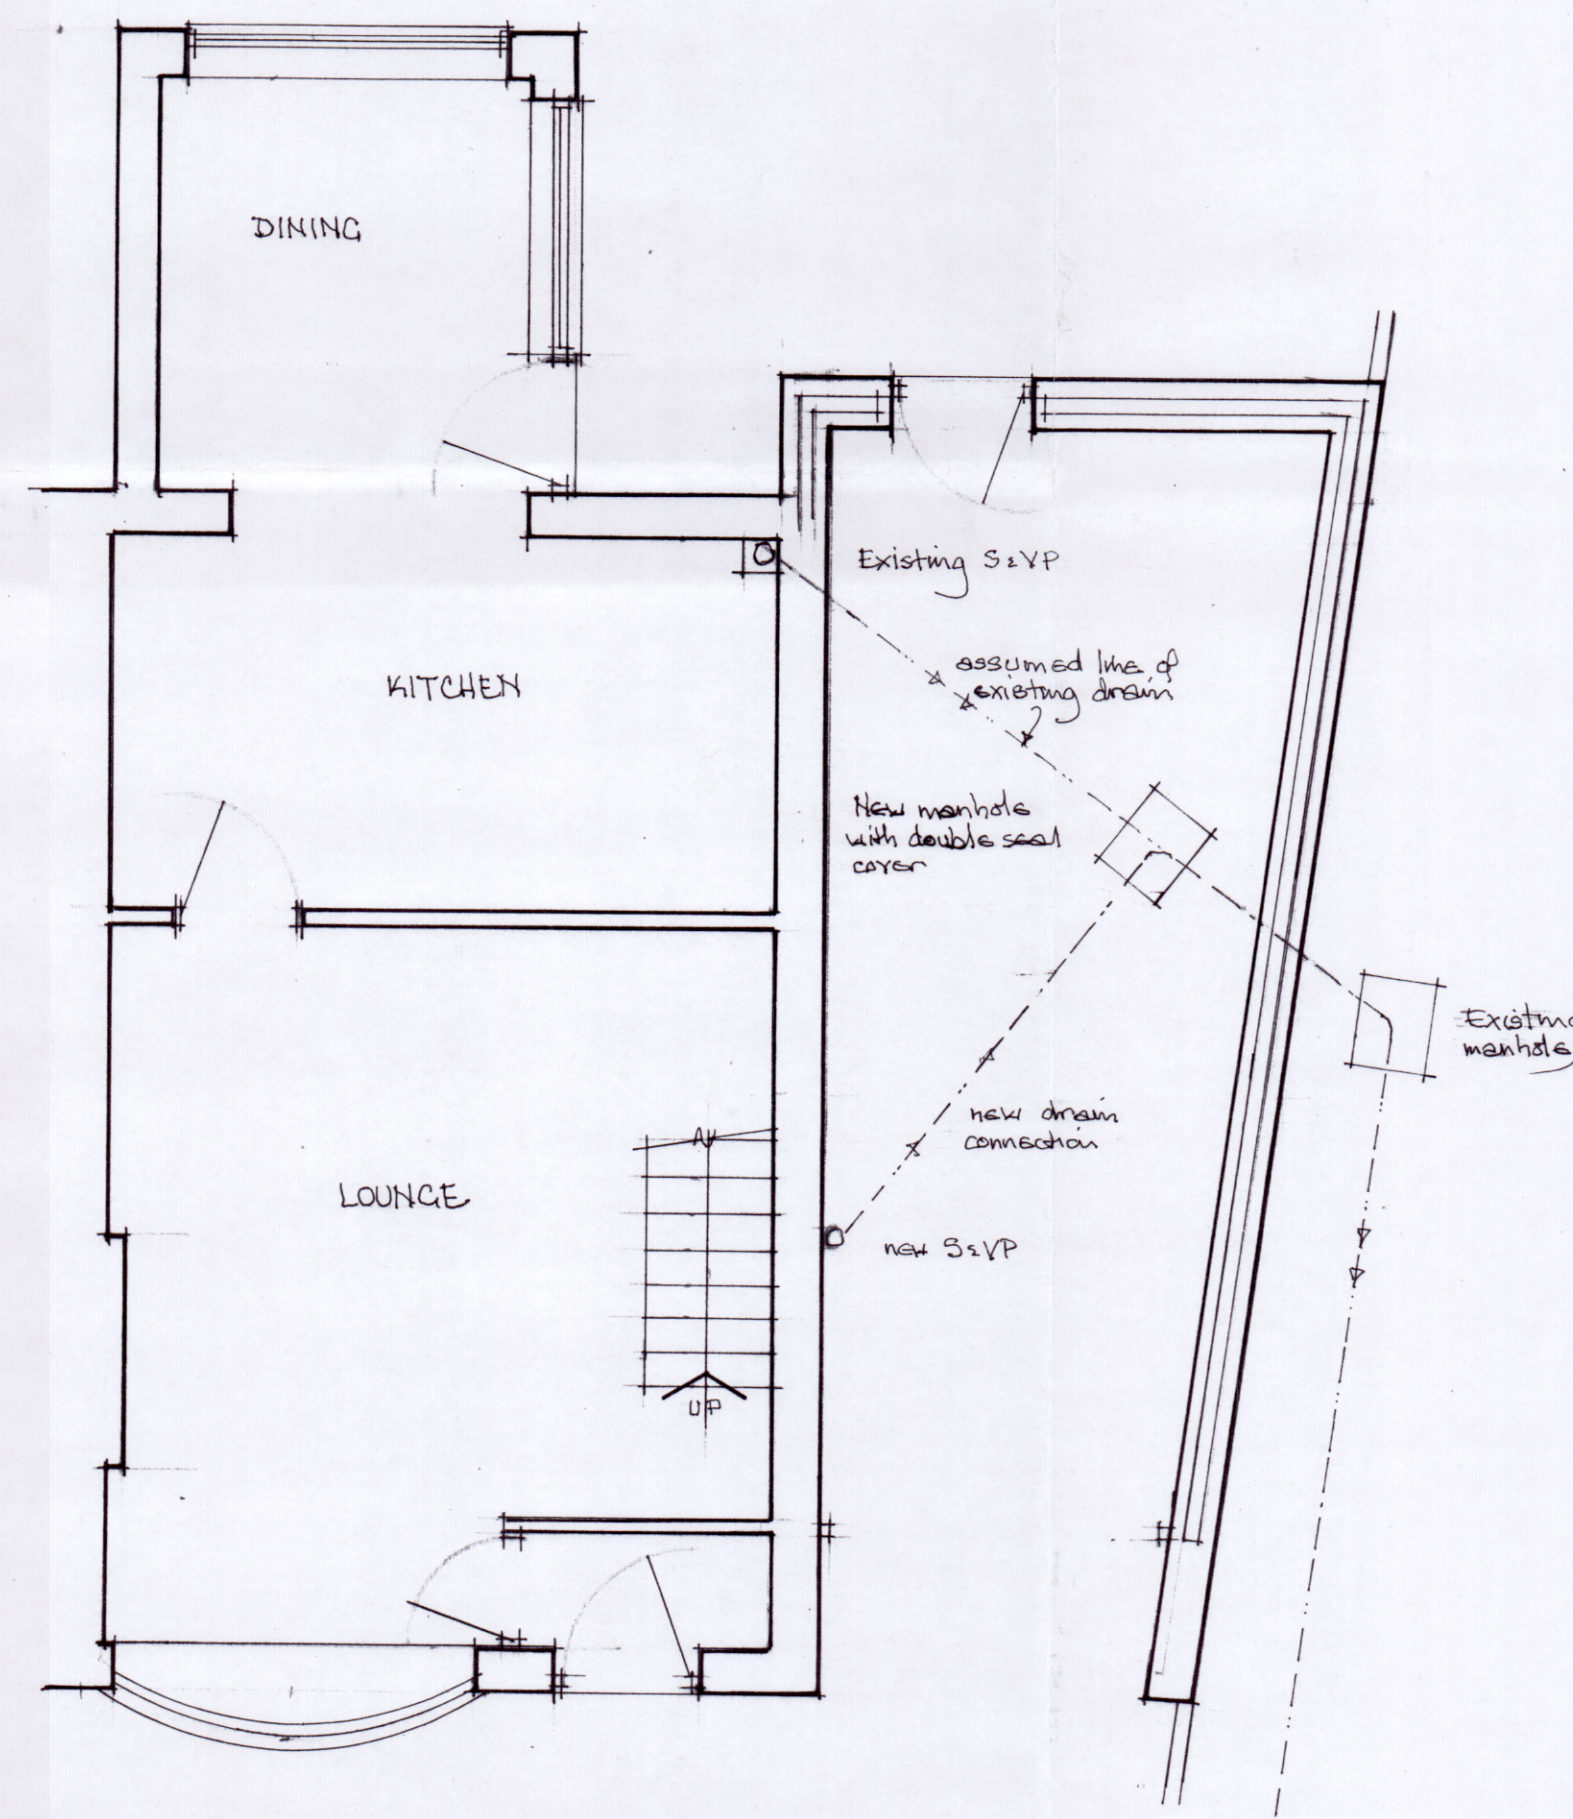

GROUND FLOOR PLAN

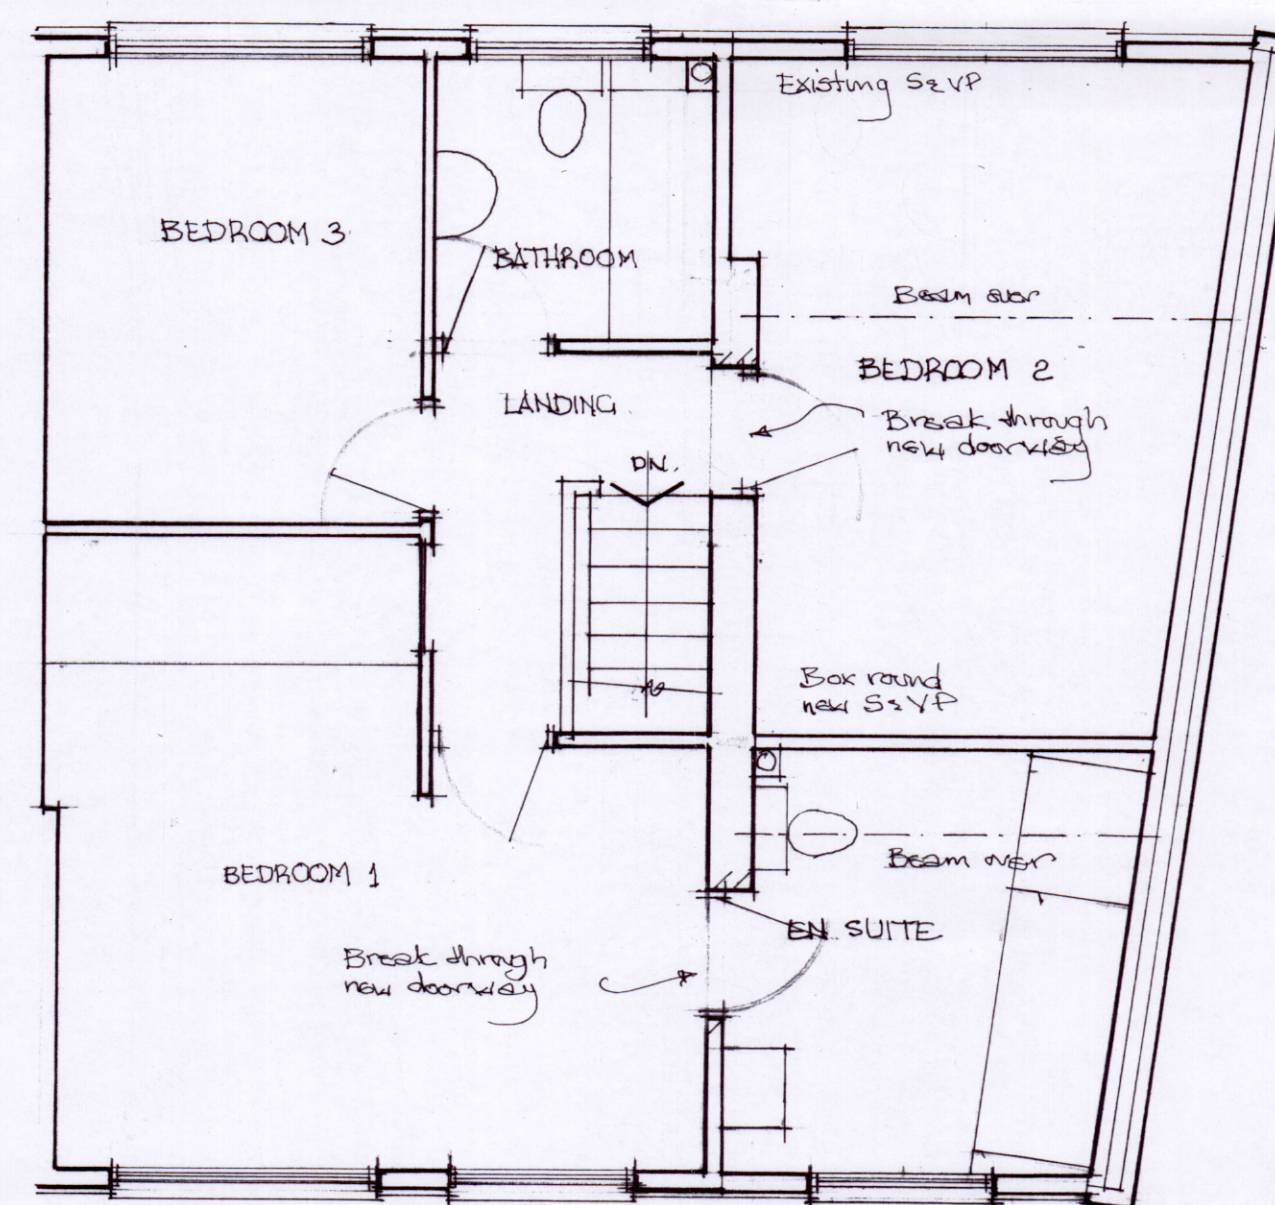

FIRST FLOOR PLAN

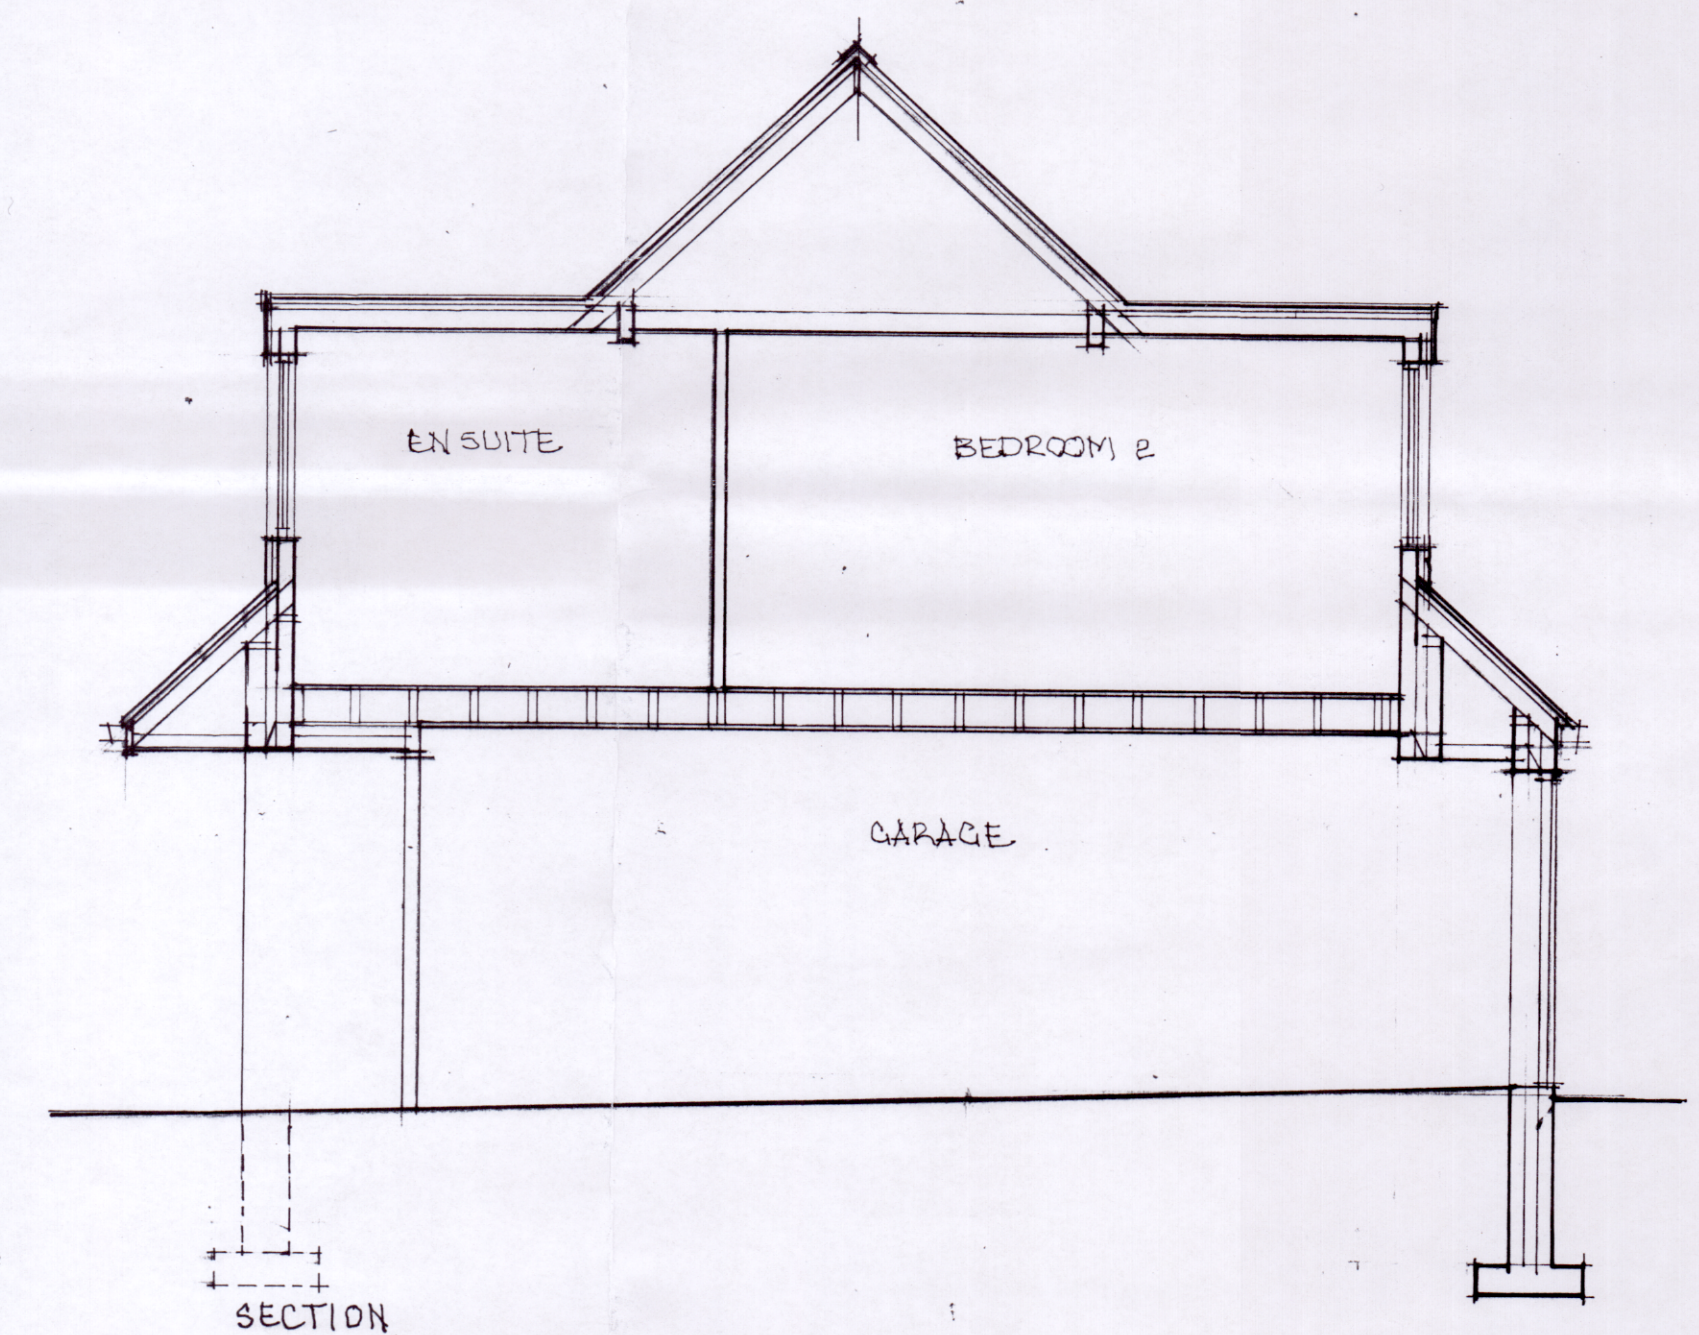

MR. & MRS. S. RILEY,
17 THIRLMERE AVENUE
WYKE, BRADFORD BD12 9DS.
PROPOSED SIDE EXTENSION.

SCALE 1:100 & 1:50

FEBRUARY 2016

0m 4m
0m 8m
0m 16m
0m 100m

[When to scale of original plan, bar = 8cm]

© Copyright Kirklees Metropolitan Council