





Existing first floor layout (1:100)


Existing ground floor layout (1:100)

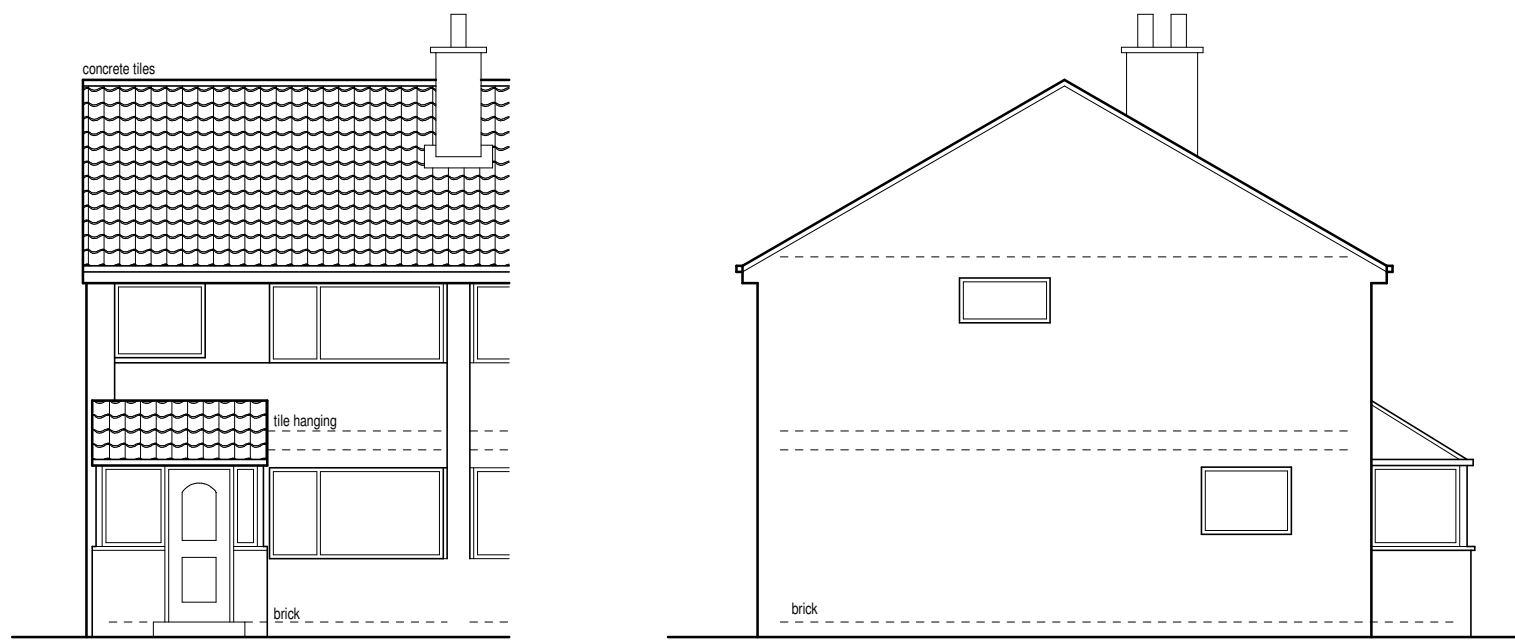

Existing front elevation (1:100)

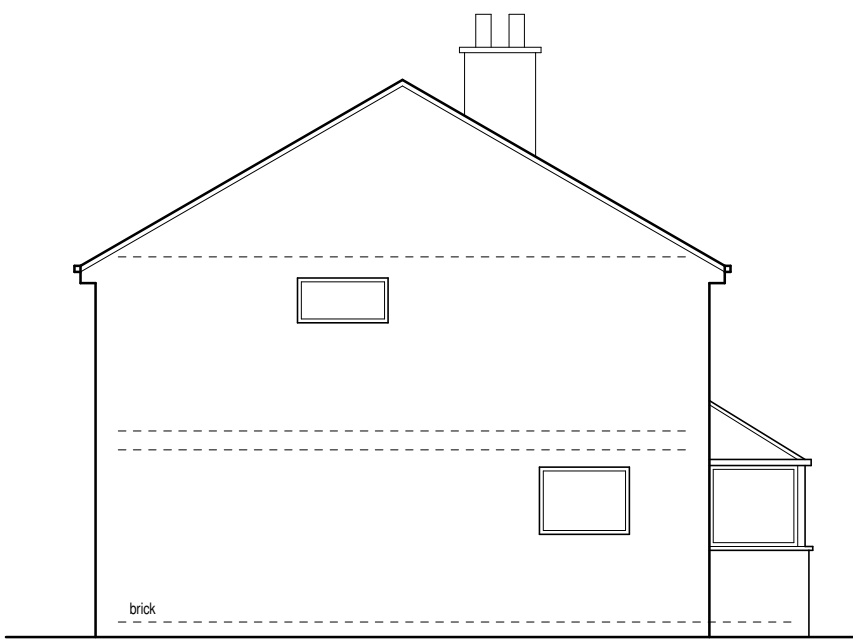


Existing side elevation (1:100)

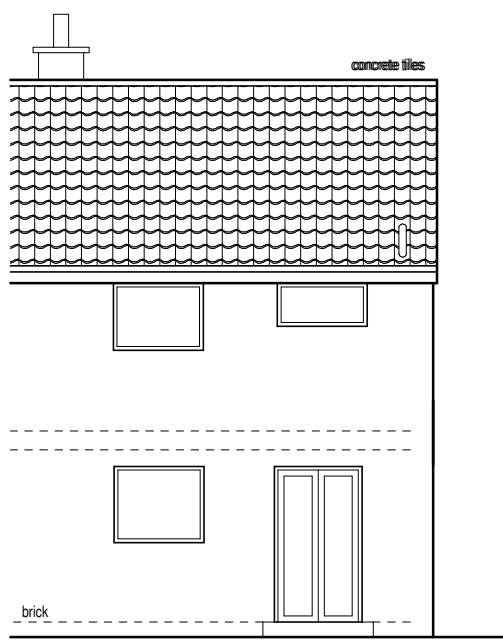


Existing rear elevation (1:100)




Proposed front elevation (1:100)

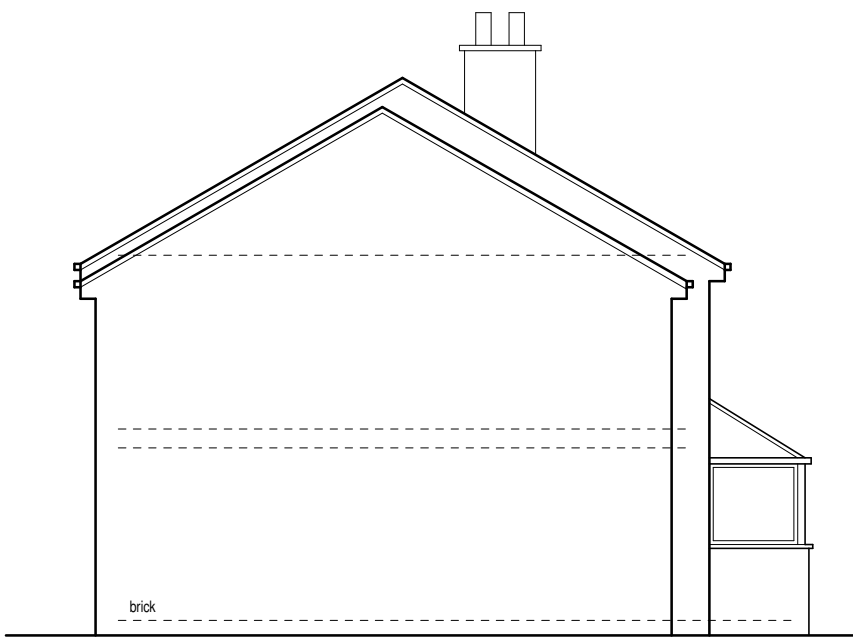


Proposed side elevation (1:100)

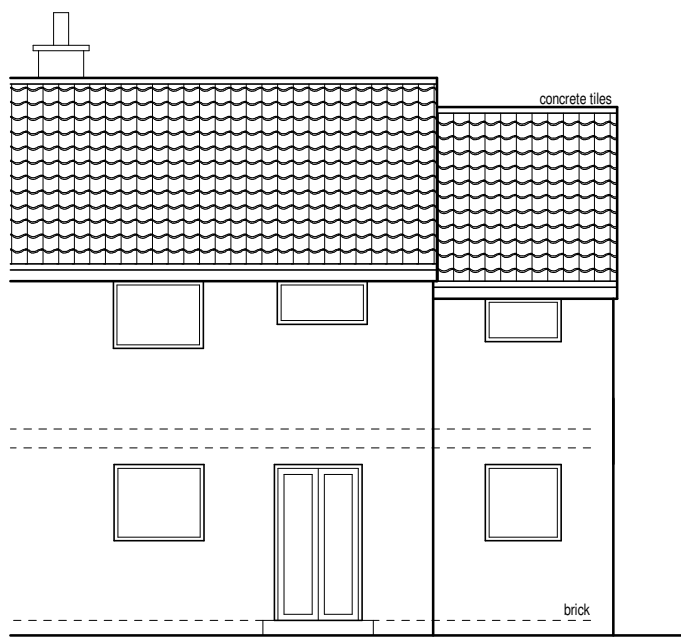


Proposed rear elevation (1:100)

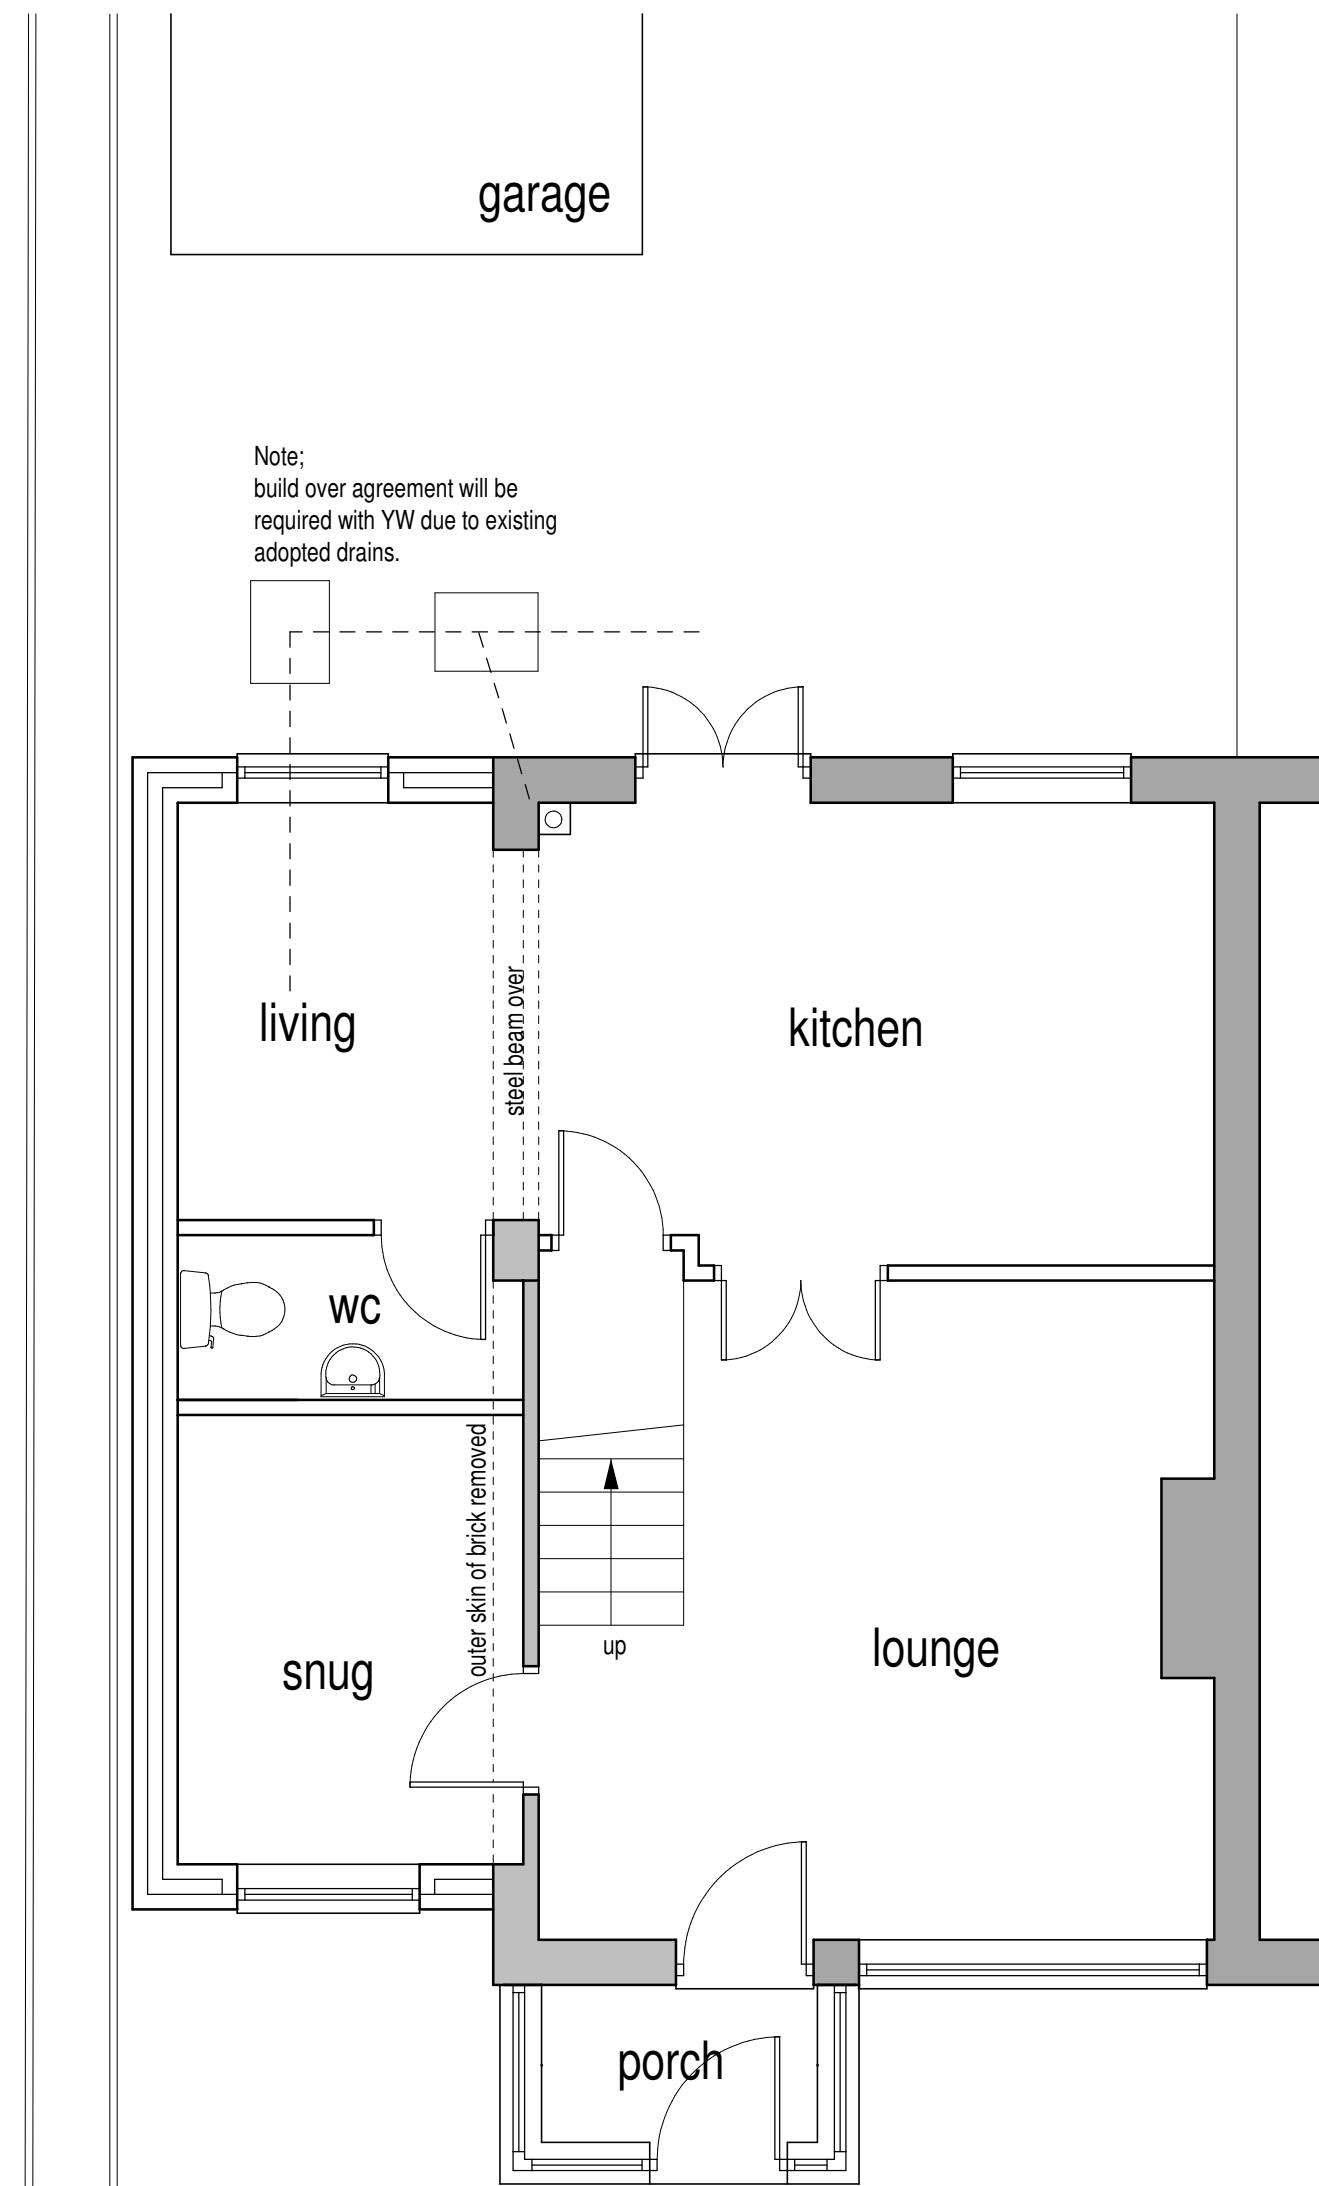

Proposed ground floor layout (1:50)

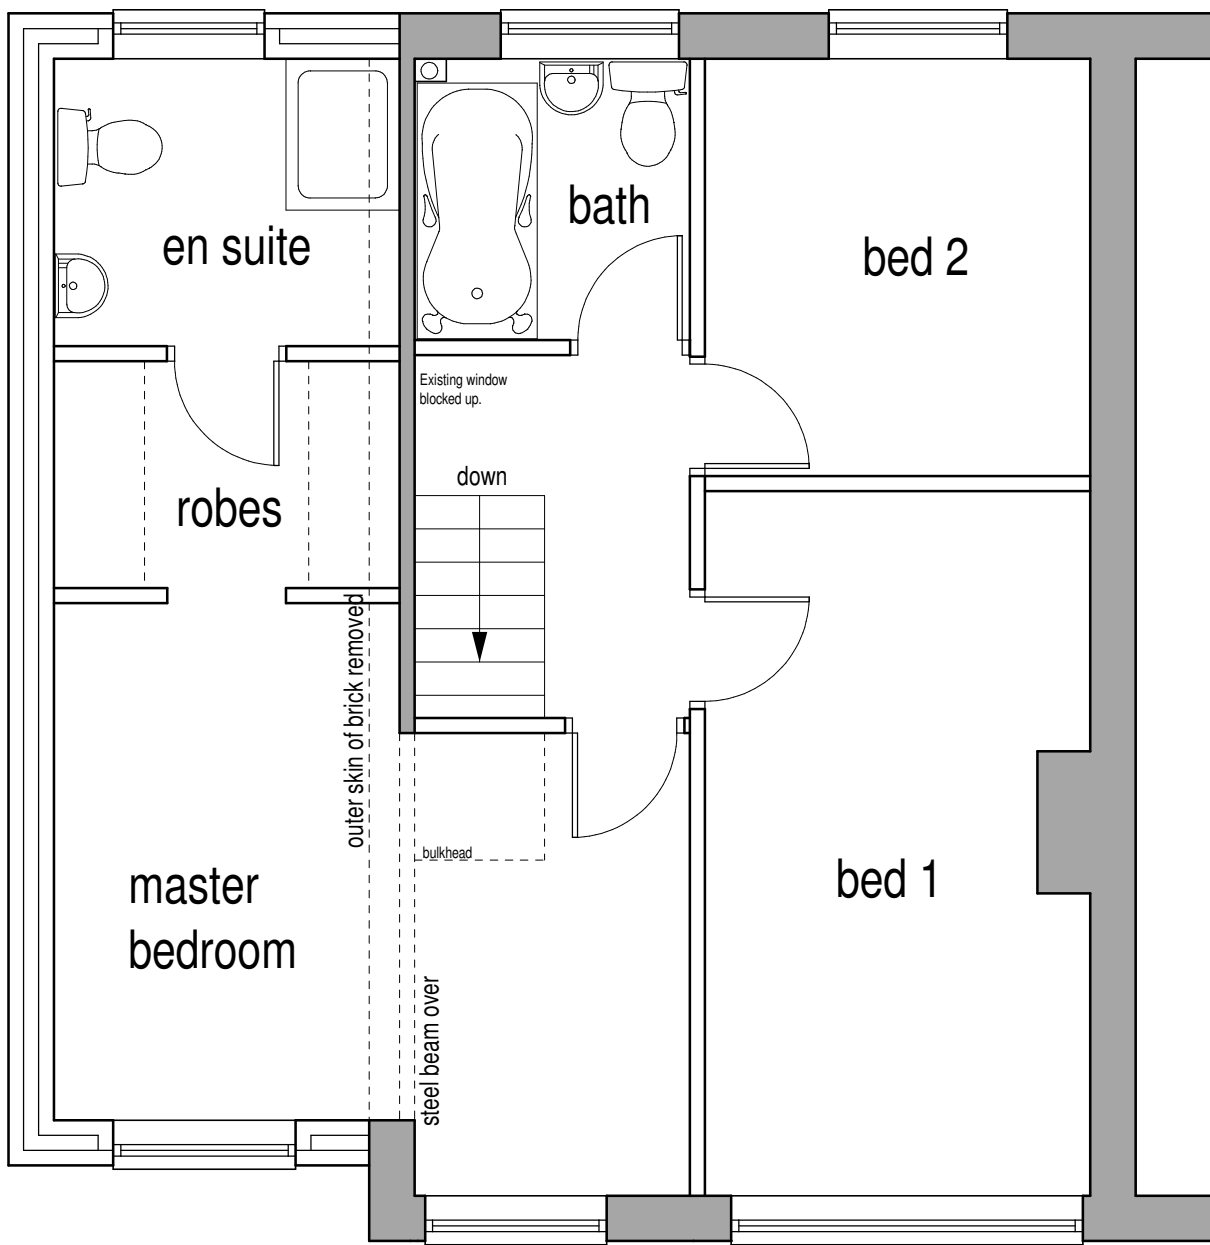


Proposed first floor layout (1:50)

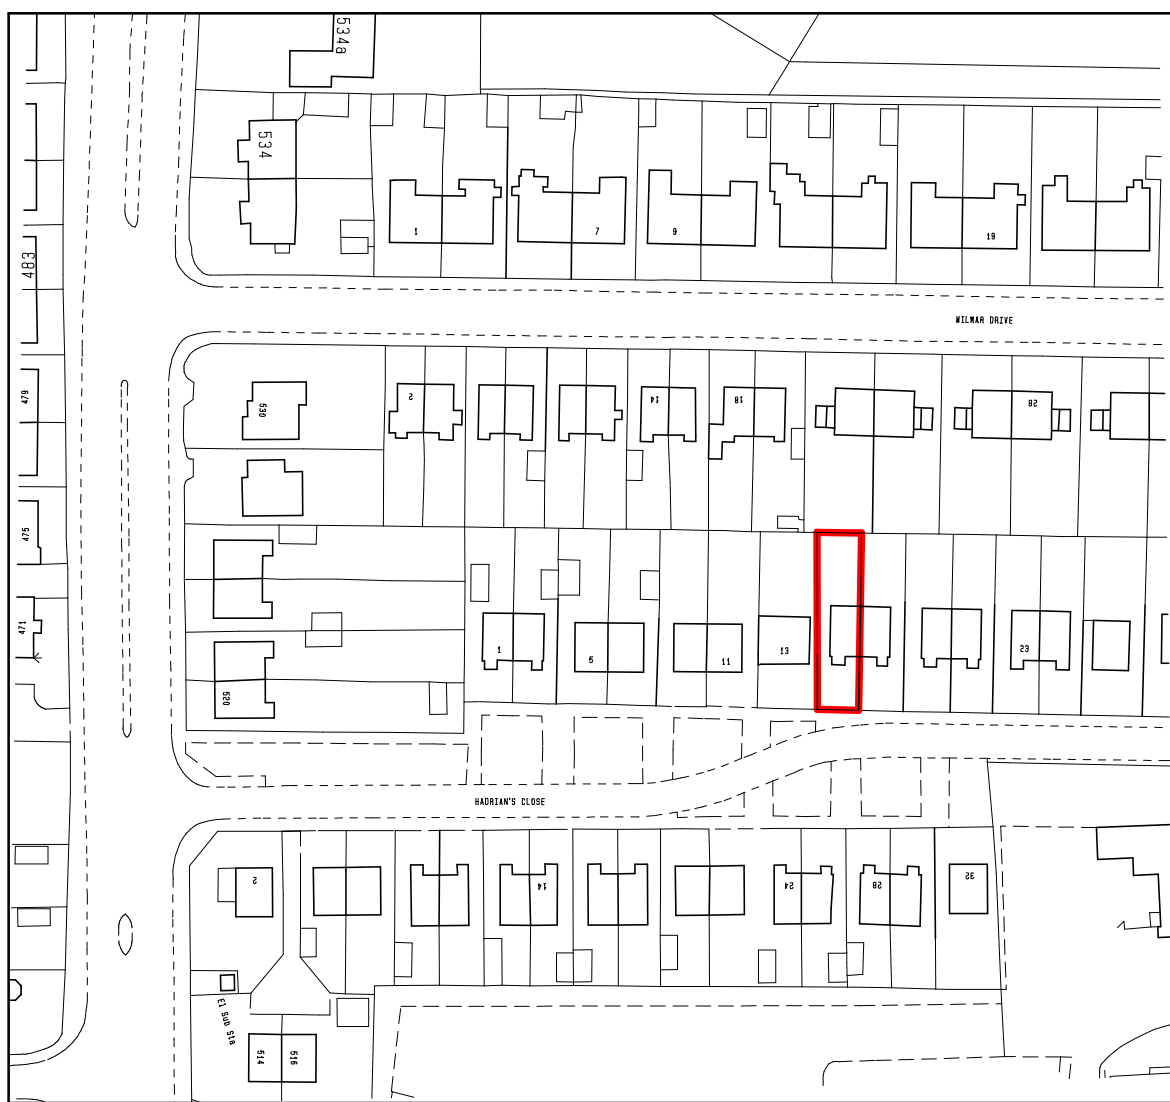

Location plan (1:1250)

Notes:
1. Setting out to be the responsibility of contractor.
2. Contractor to pay particular attention to pitch of roof and headroom at stairs.
3. Any discrepancies to be reported to Colne Valley Design.

Scale 1:50 4m
Scale 1:100 8m
Scale 1:200 16m
Scale 1:500 40m
Scale 1:1250 100m
(When to scale of original plan bar = 8cm)

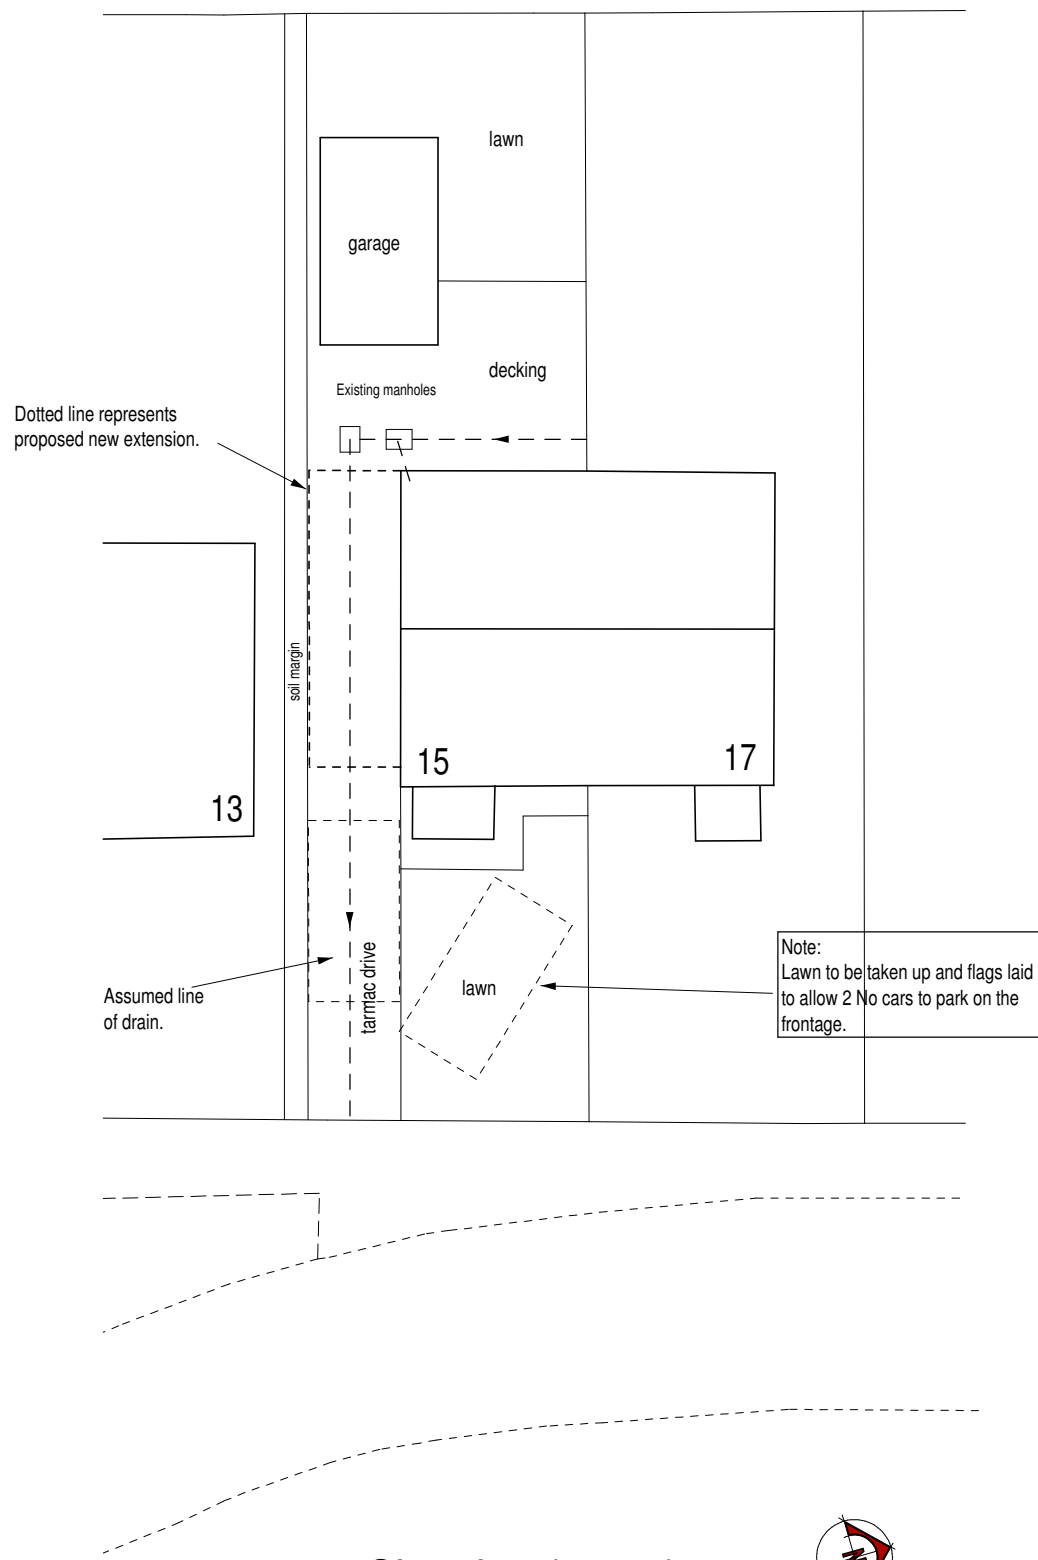

Site plan (1:200)

Rev C 05/05/2016 New roof lowered.
Rev B 05/05/2016 Extension set back at front following feedback from planning officer.
Rev A 13/04/2016 Note regarding parking to front added.



Colne Valley Design
8 Meadow Lane
Slaitwaite
Huddersfield HD7 5EX

Tel/Fax: 01484 842097
Mobile: 07867 803312
E-mail: mitchell@cvdesign.freemove.co.uk

Proprietor: S.A. Mitchell (AIOB)

Project
Proposed side extension.

For
Mr & Mrs J Graham.

Address
15 Hadrians Close
Salendine Nook
HD3 3XZ.

Title
Planning drawing.

Job No.
16 J 07.

Drawing number
01 C.

Date
Feb 2016.