


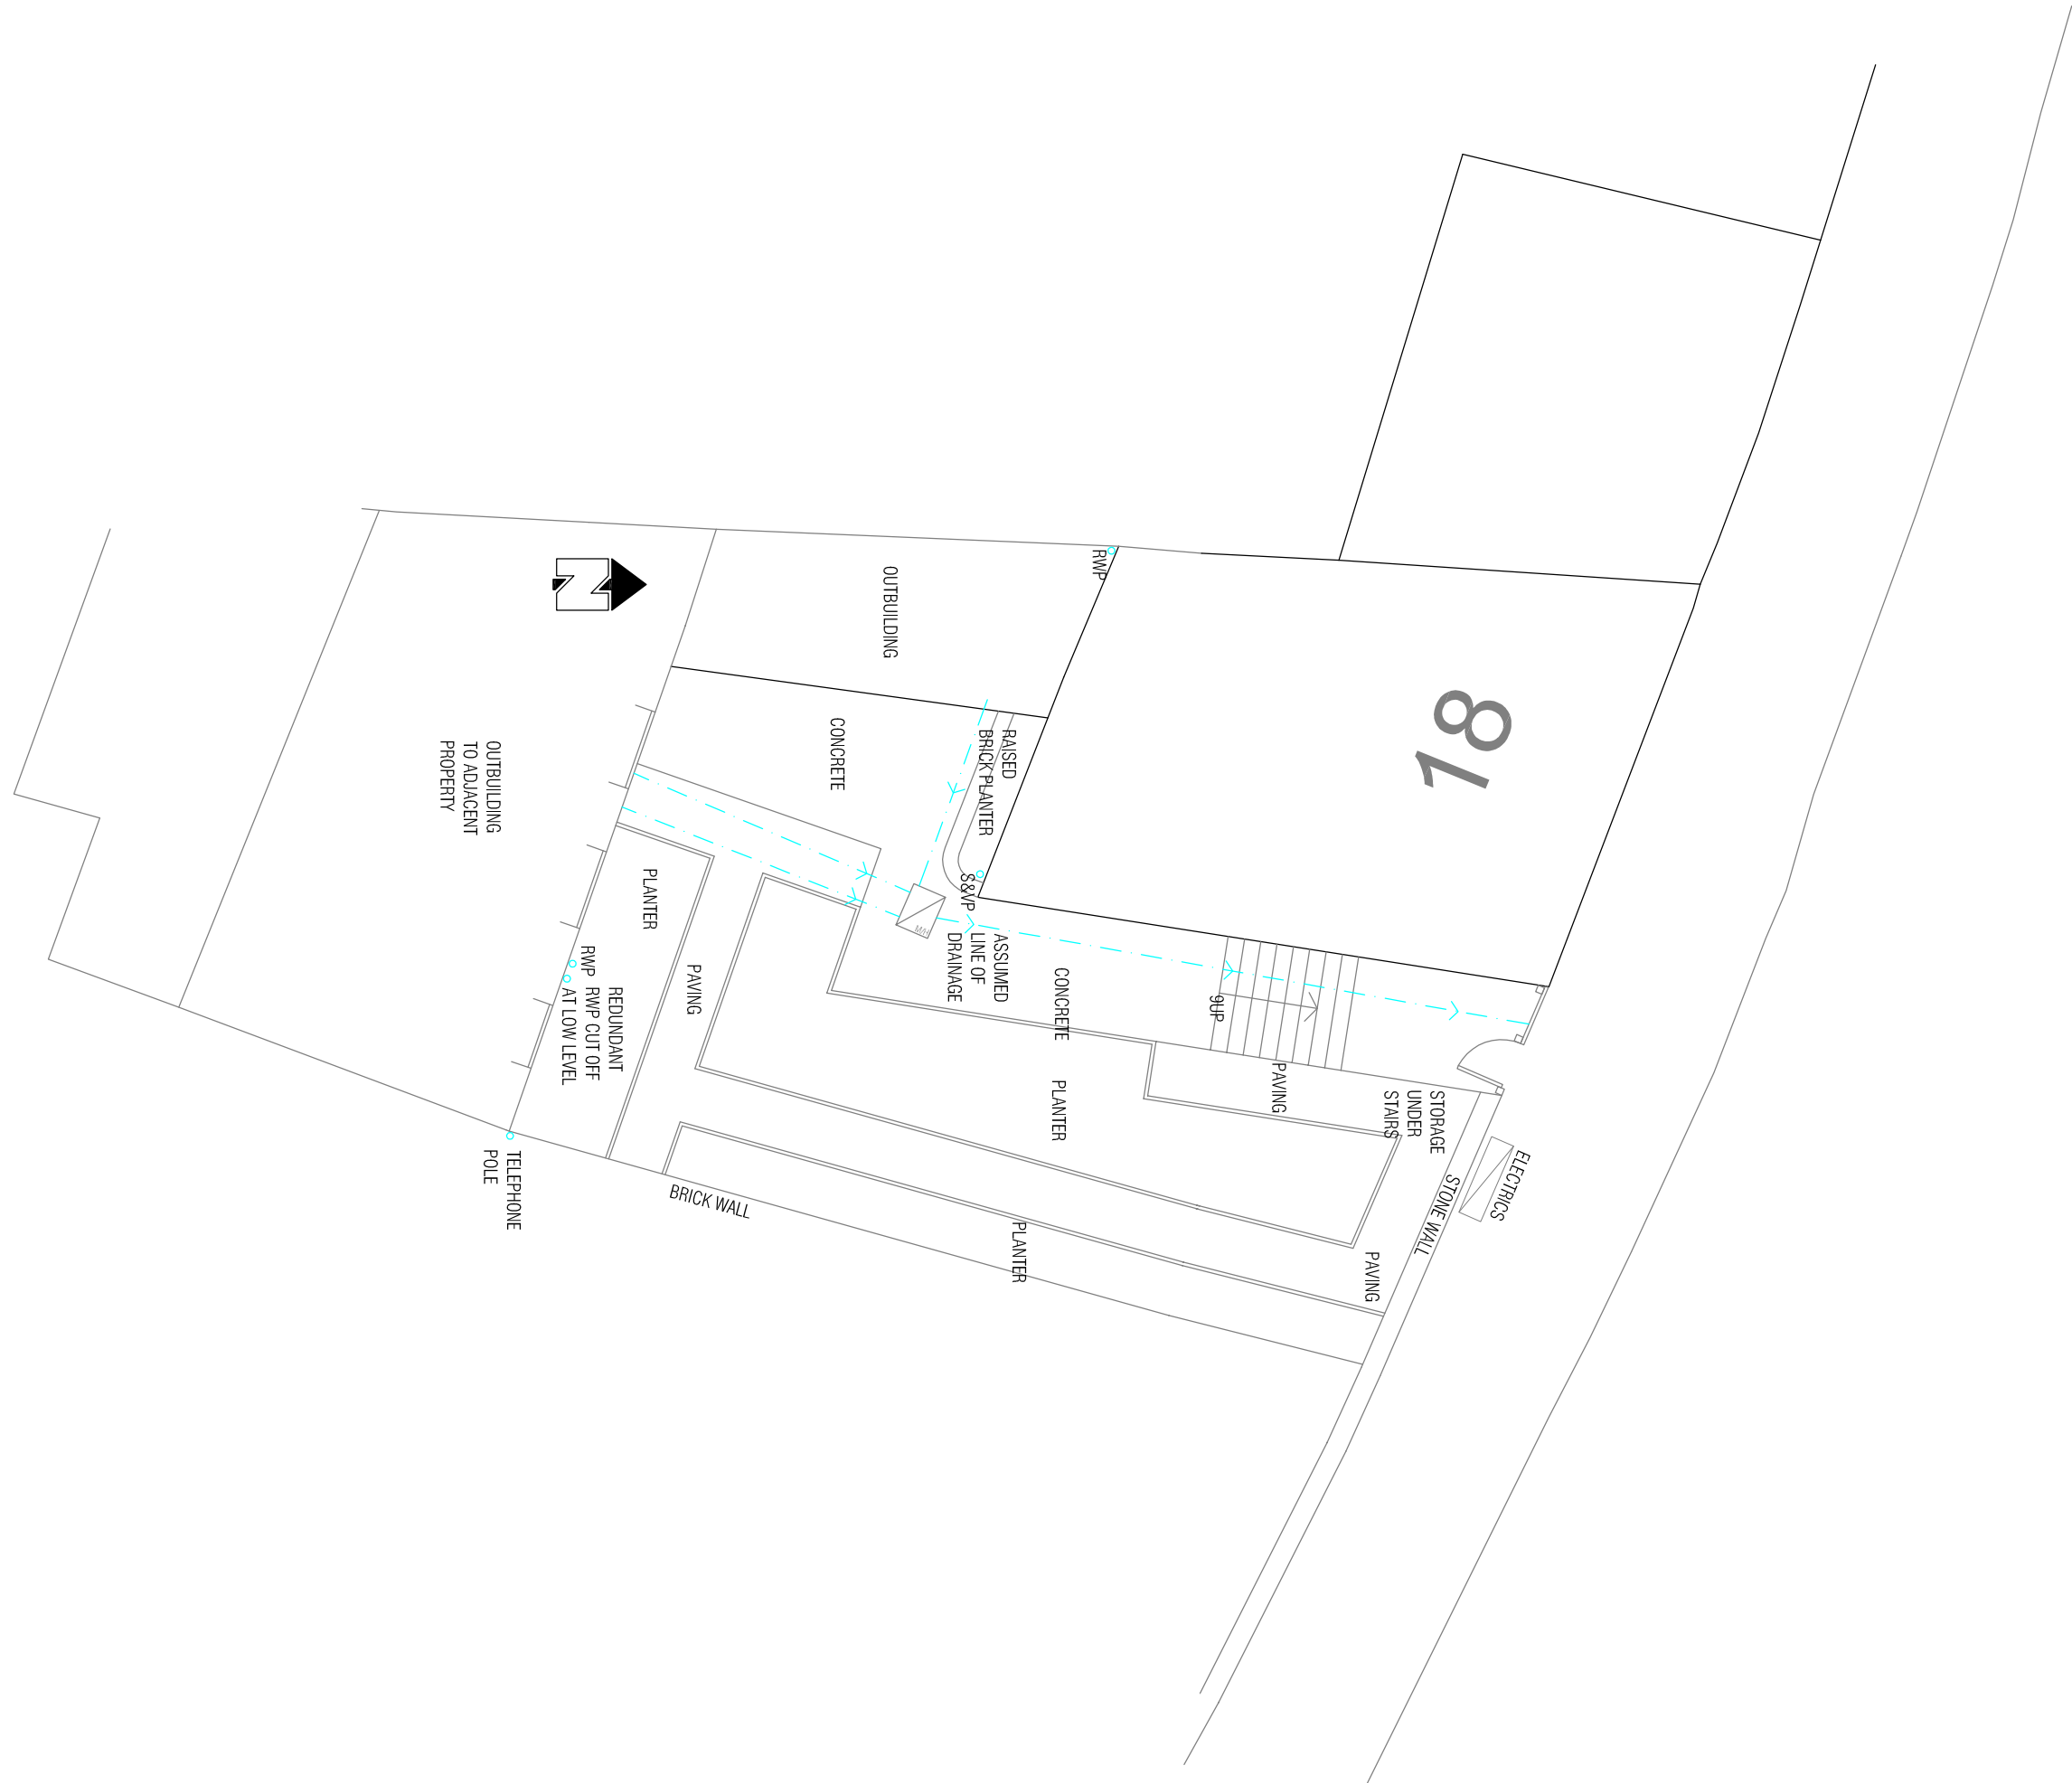


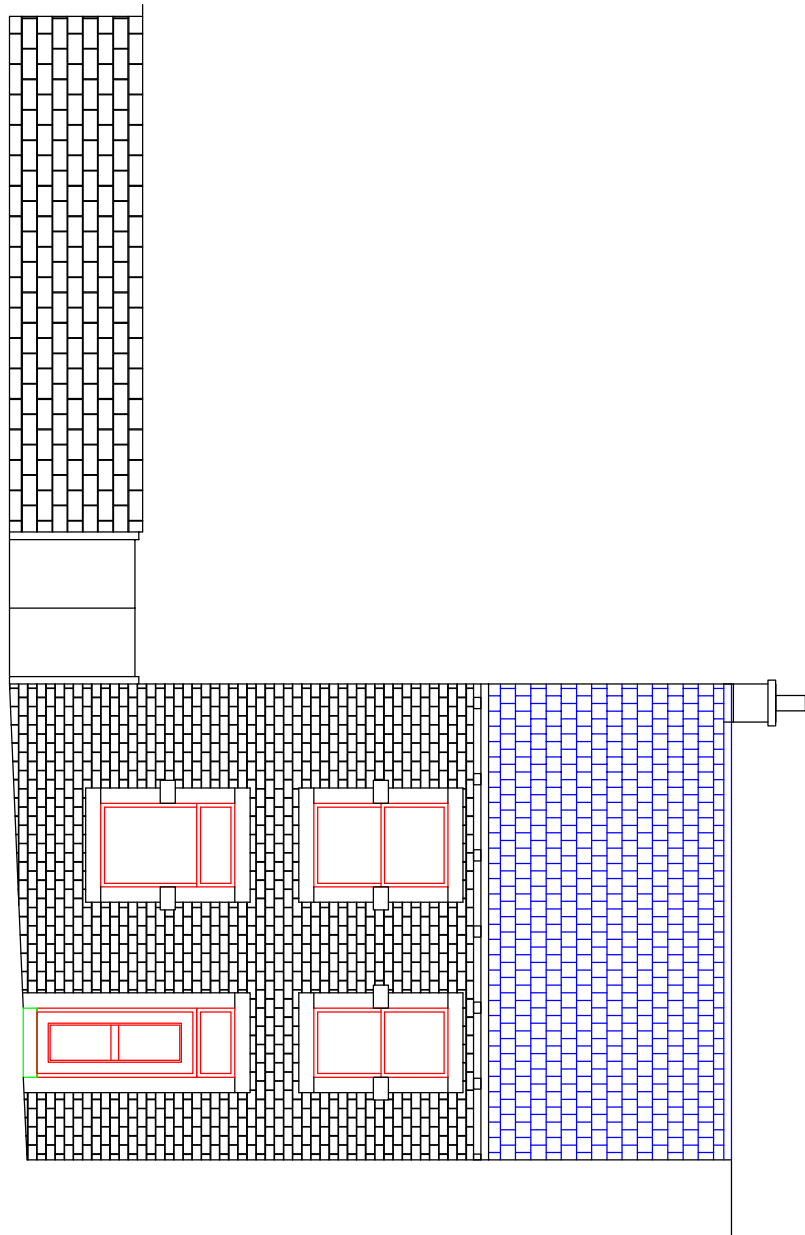


FRONT ELEVATION

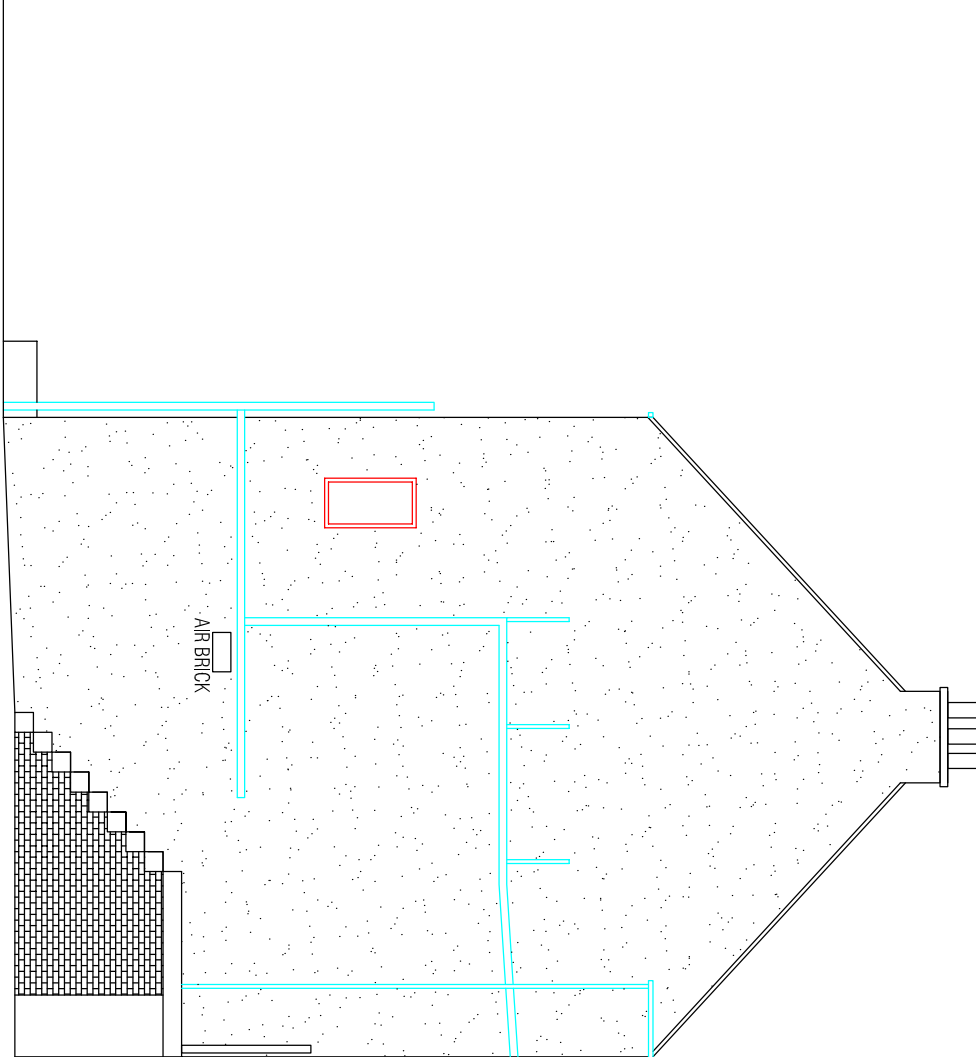

SIDE ELEVATION

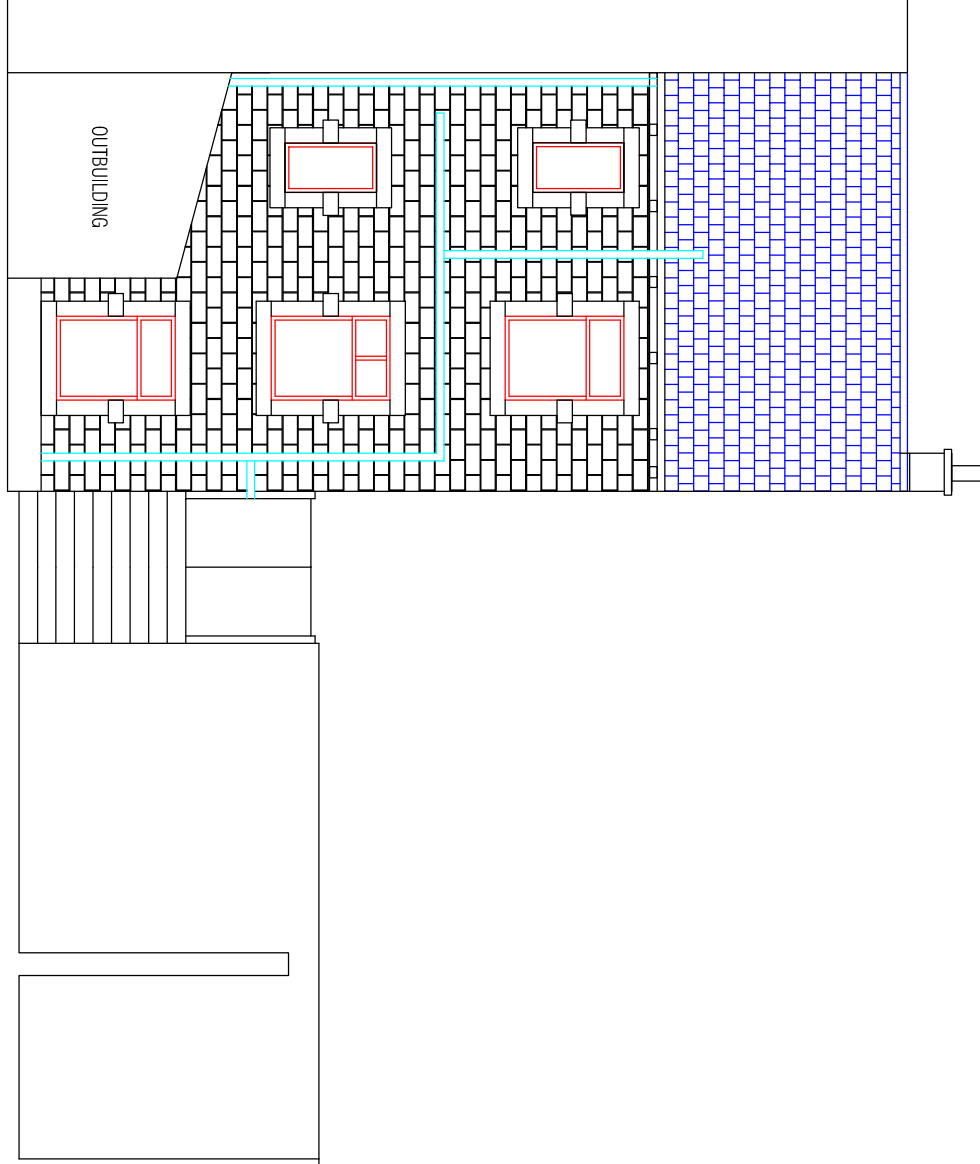

REAR ELEVATION

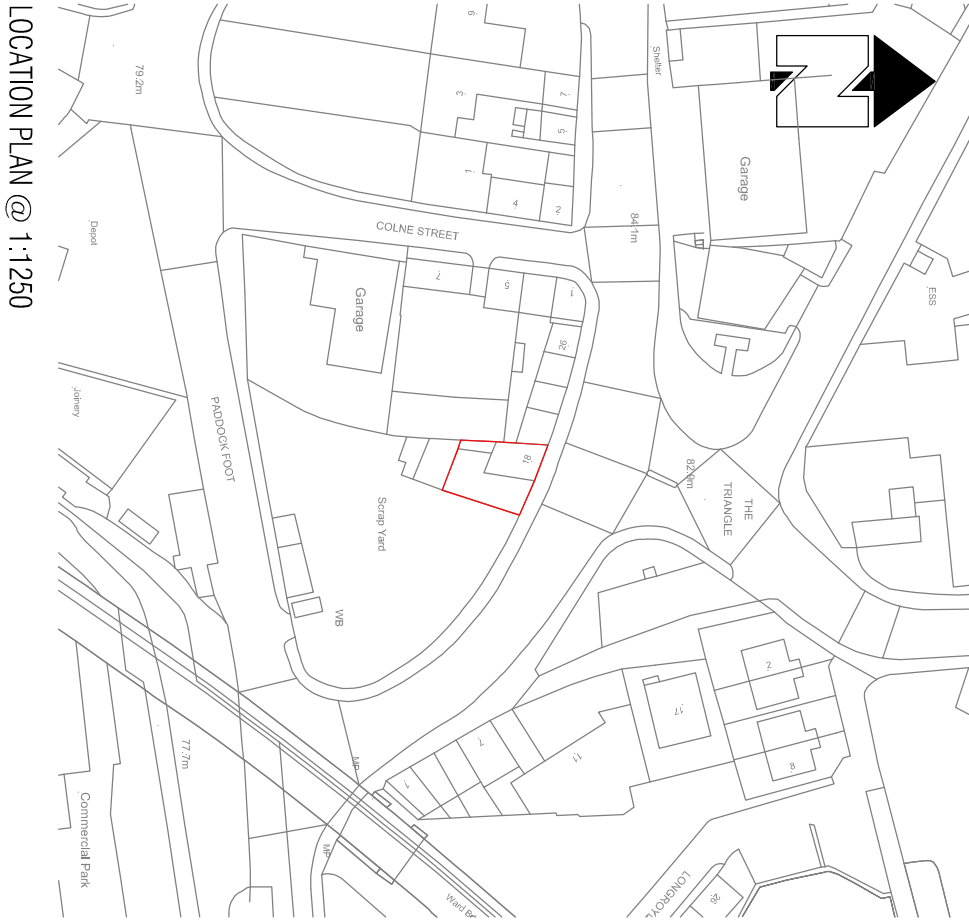

LOCATION PLAN @ 1:1250

No variance should be placed upon dimensions which are scaled off this drawing.
Please see annotation.
project
NICK HAGUE
18 THE TRIANGLE,
HUDDERSFIELD
HD1 4RU

PLANNING DRAWING

EXISTING LAYOUT & ELEVATIONS

date	MAR 16
scale	1:100
drawn	LS
checked	NO
job no.	3822
drawing no.	101
revision	
ORMEROD DESIGN LTD	
CHARTERED ARCHITECTS	
INTERIOR DESIGN	
PROJECT MANAGEMENT	
SUITE 4 AREDA PARK	
TOWN LANE, SPORDBOFT	
HELSLEY, HUDDERSFIELD	
HD13 9JG	
www.ormeroddesign.co.uk	
E-mail: odg@ormeroddesign.co.uk	
Chartered Practice	
RIBA	