



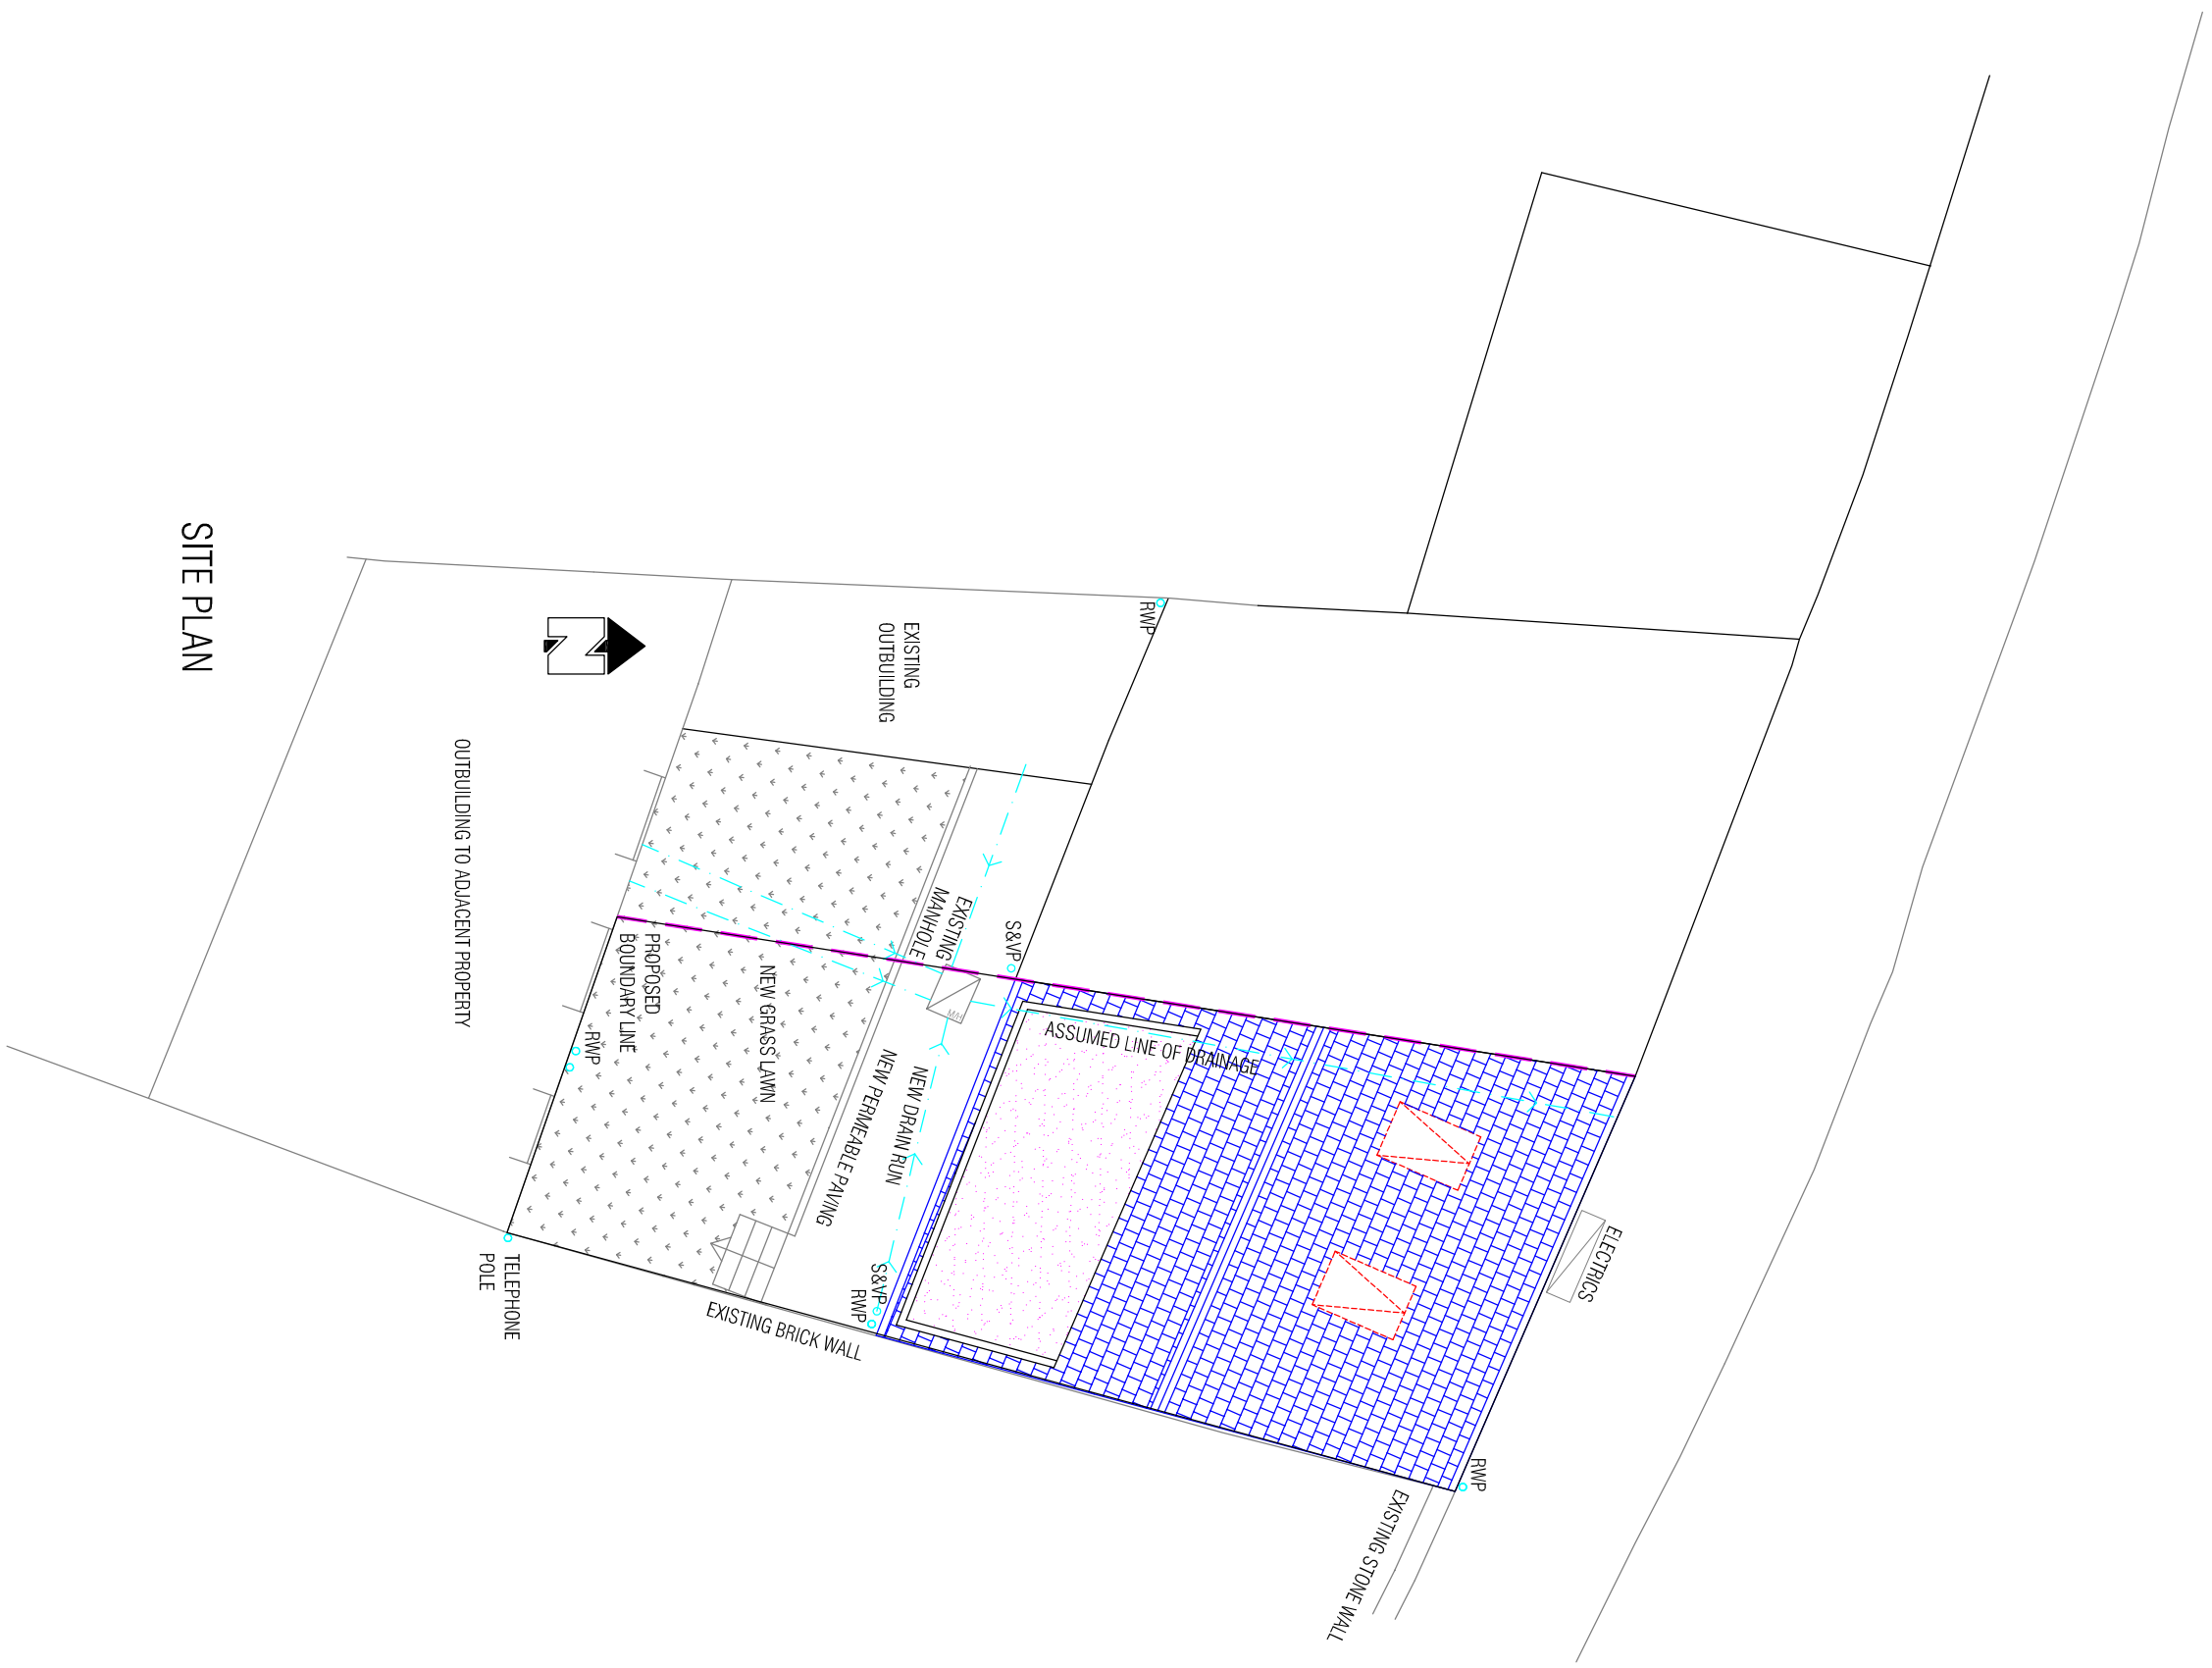


SITE PLAN

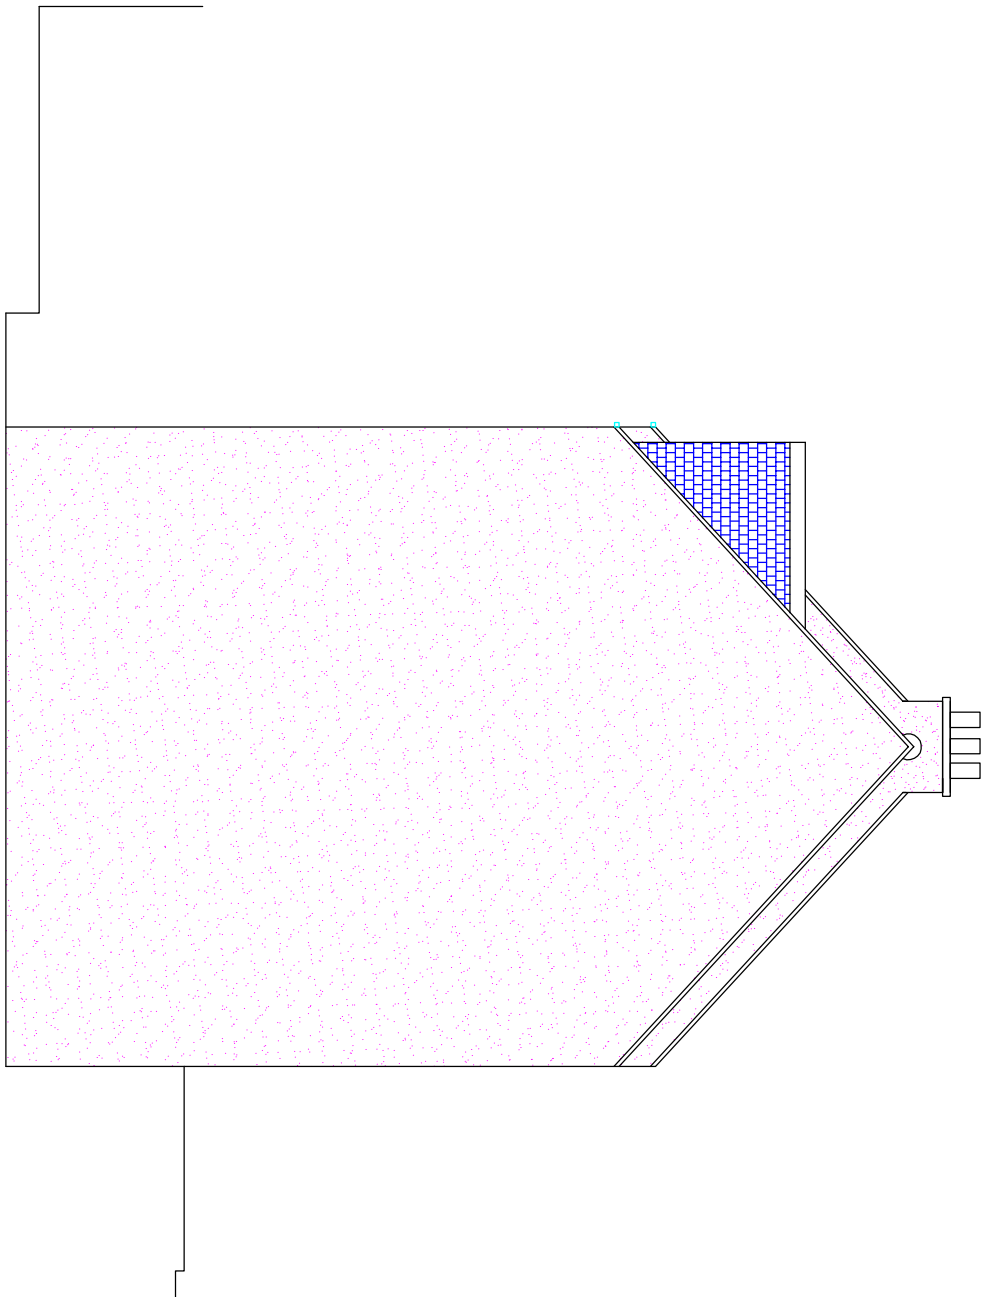


REAR ELEVATION




SIDE ELEVATION

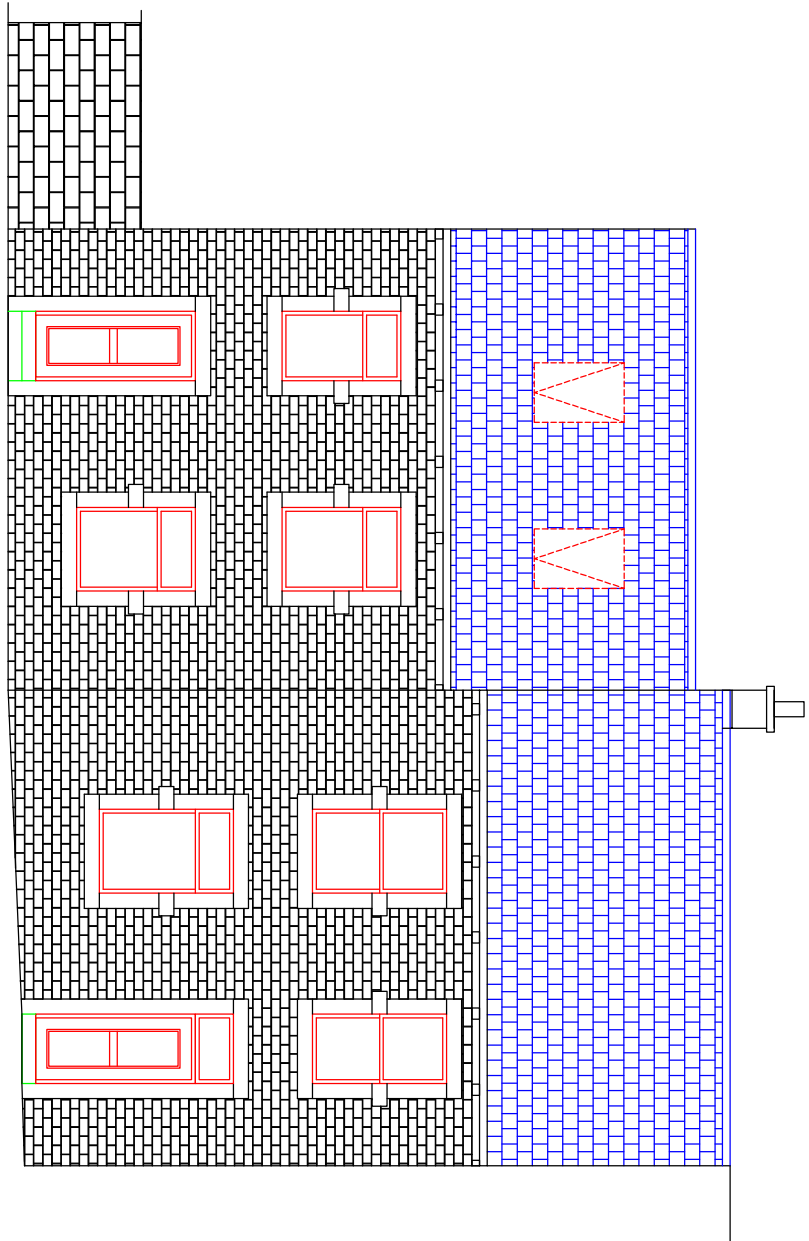


FRONT ELEVATION

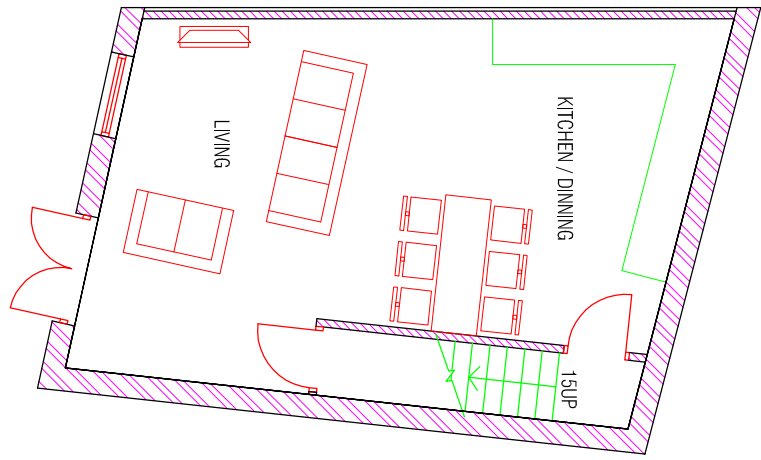


LOWER GROUND FLOOR PLAN

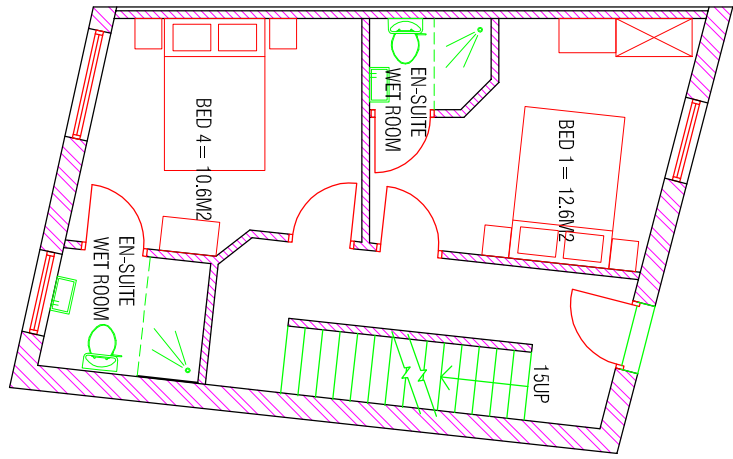

GROUND FLOOR PLAN

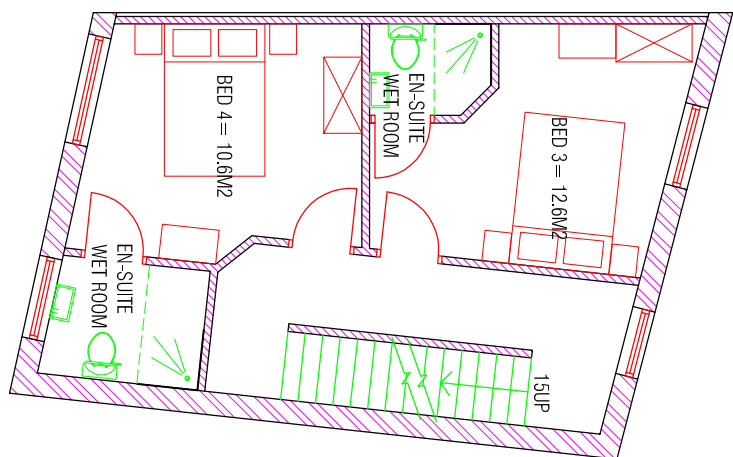


FIRST FLOOR PLAN

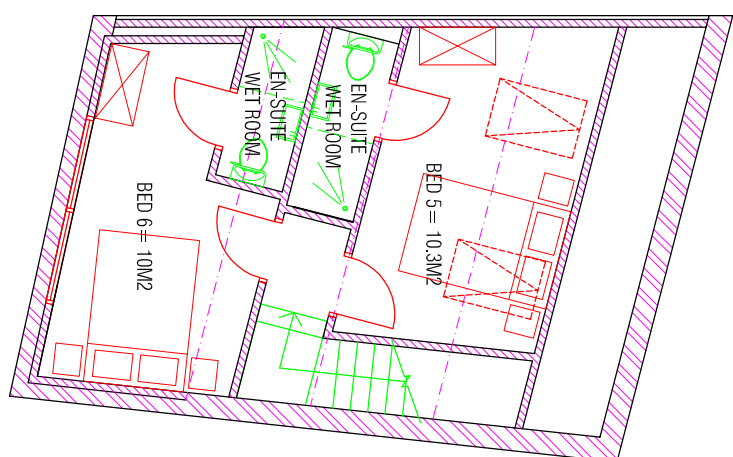

SECOND FLOOR PLAN

- PROPOSED FINISHES**
- ELEVATING ROOF TILES TO MATCH EXISTING SURROUNDING PROPERTIES. COMPLETE WITH MATCHING RIDGE TILES
 - DOWNER CLAY IN SLATE TO MATCH ROOF TILES
 - STONE TO FRONT ELEVATION TO MATCH ADJOINING PROPERTY
 - STONE MASONRY AND ROOF SHAPES TO MATCH ADJOINING PROPERTIES
 - STONE MASONRY AND ROOF SHAPES TO MATCH ADJOINING PROPERTIES
 - BLACK UPVC GUTTERS, RAIN WATER PIPES AND SOIL AND VENT PIPES TO MATCH EXISTING SURROUNDING PROPERTIES
- EXTERNAL FINISHES**
- NEW GRASS LAWN TO BE ENHANCED
 - NEW GRASS LAWN TO BE ENHANCED
 - NEW GRASS LAWN TO BE ENHANCED
 - PERMEABLE BLOCK PAVING AS INDICATED.

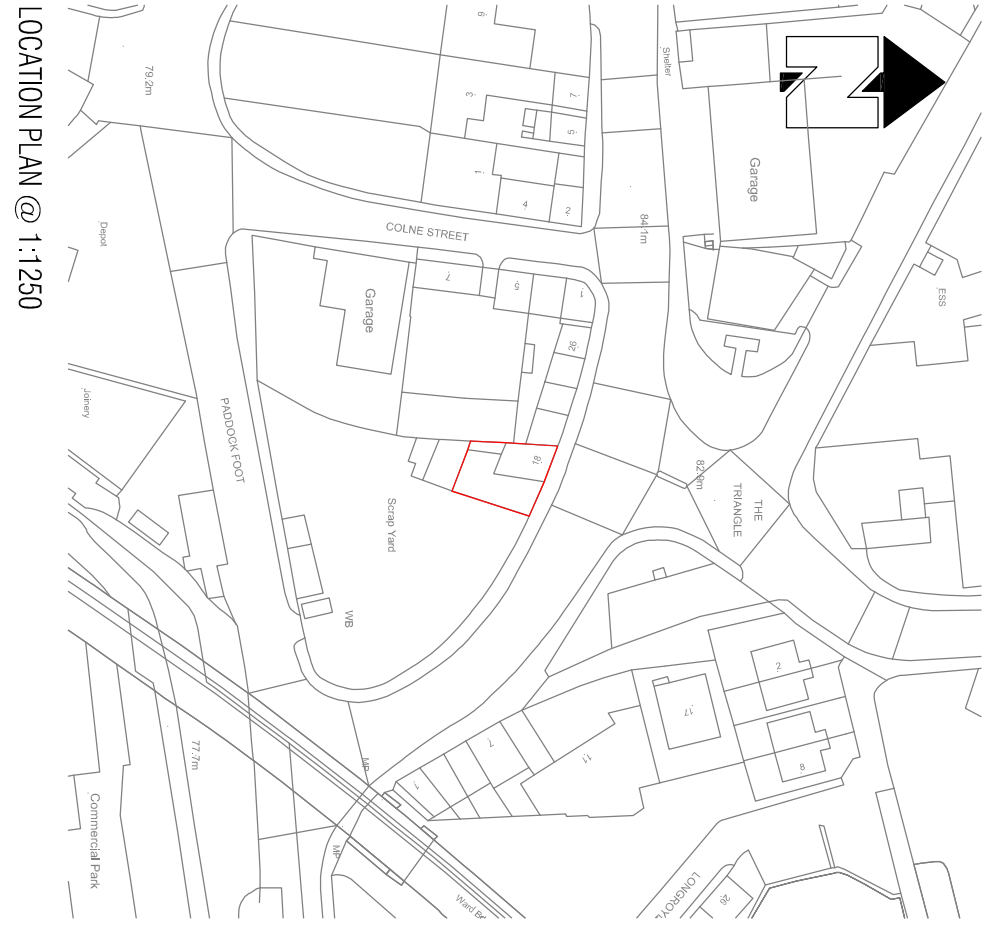

LOCATION PLAN @ 1:1250

PLANNING DRAWING

PROPOSED LAYOUT AND ELEVATION

No reference should be placed upon dimensions which are scaled off this drawing.
Please see introduction.

NICK HAGUE
18 THE TRIANGLE,
HODDERSFIELD
HD1 4RU

ORMEROD DESIGN LTD
CHARTERED ARCHITECTS
INTERIOR DESIGN
PROJECT MANAGEMENT

SUITE 4 AREDA PARK
TOWN LANE, SPADROFT
LE11 1JH
www.ornmodesign.co.uk
E-mail: odg@ornmodesign.co.uk

RIBA
Chartered Practice

Date: MAR 15
Scale: 1:100
Drawn: LS
Checked: NO
Joh no: 3822
Drawing no: 102
Revision: