


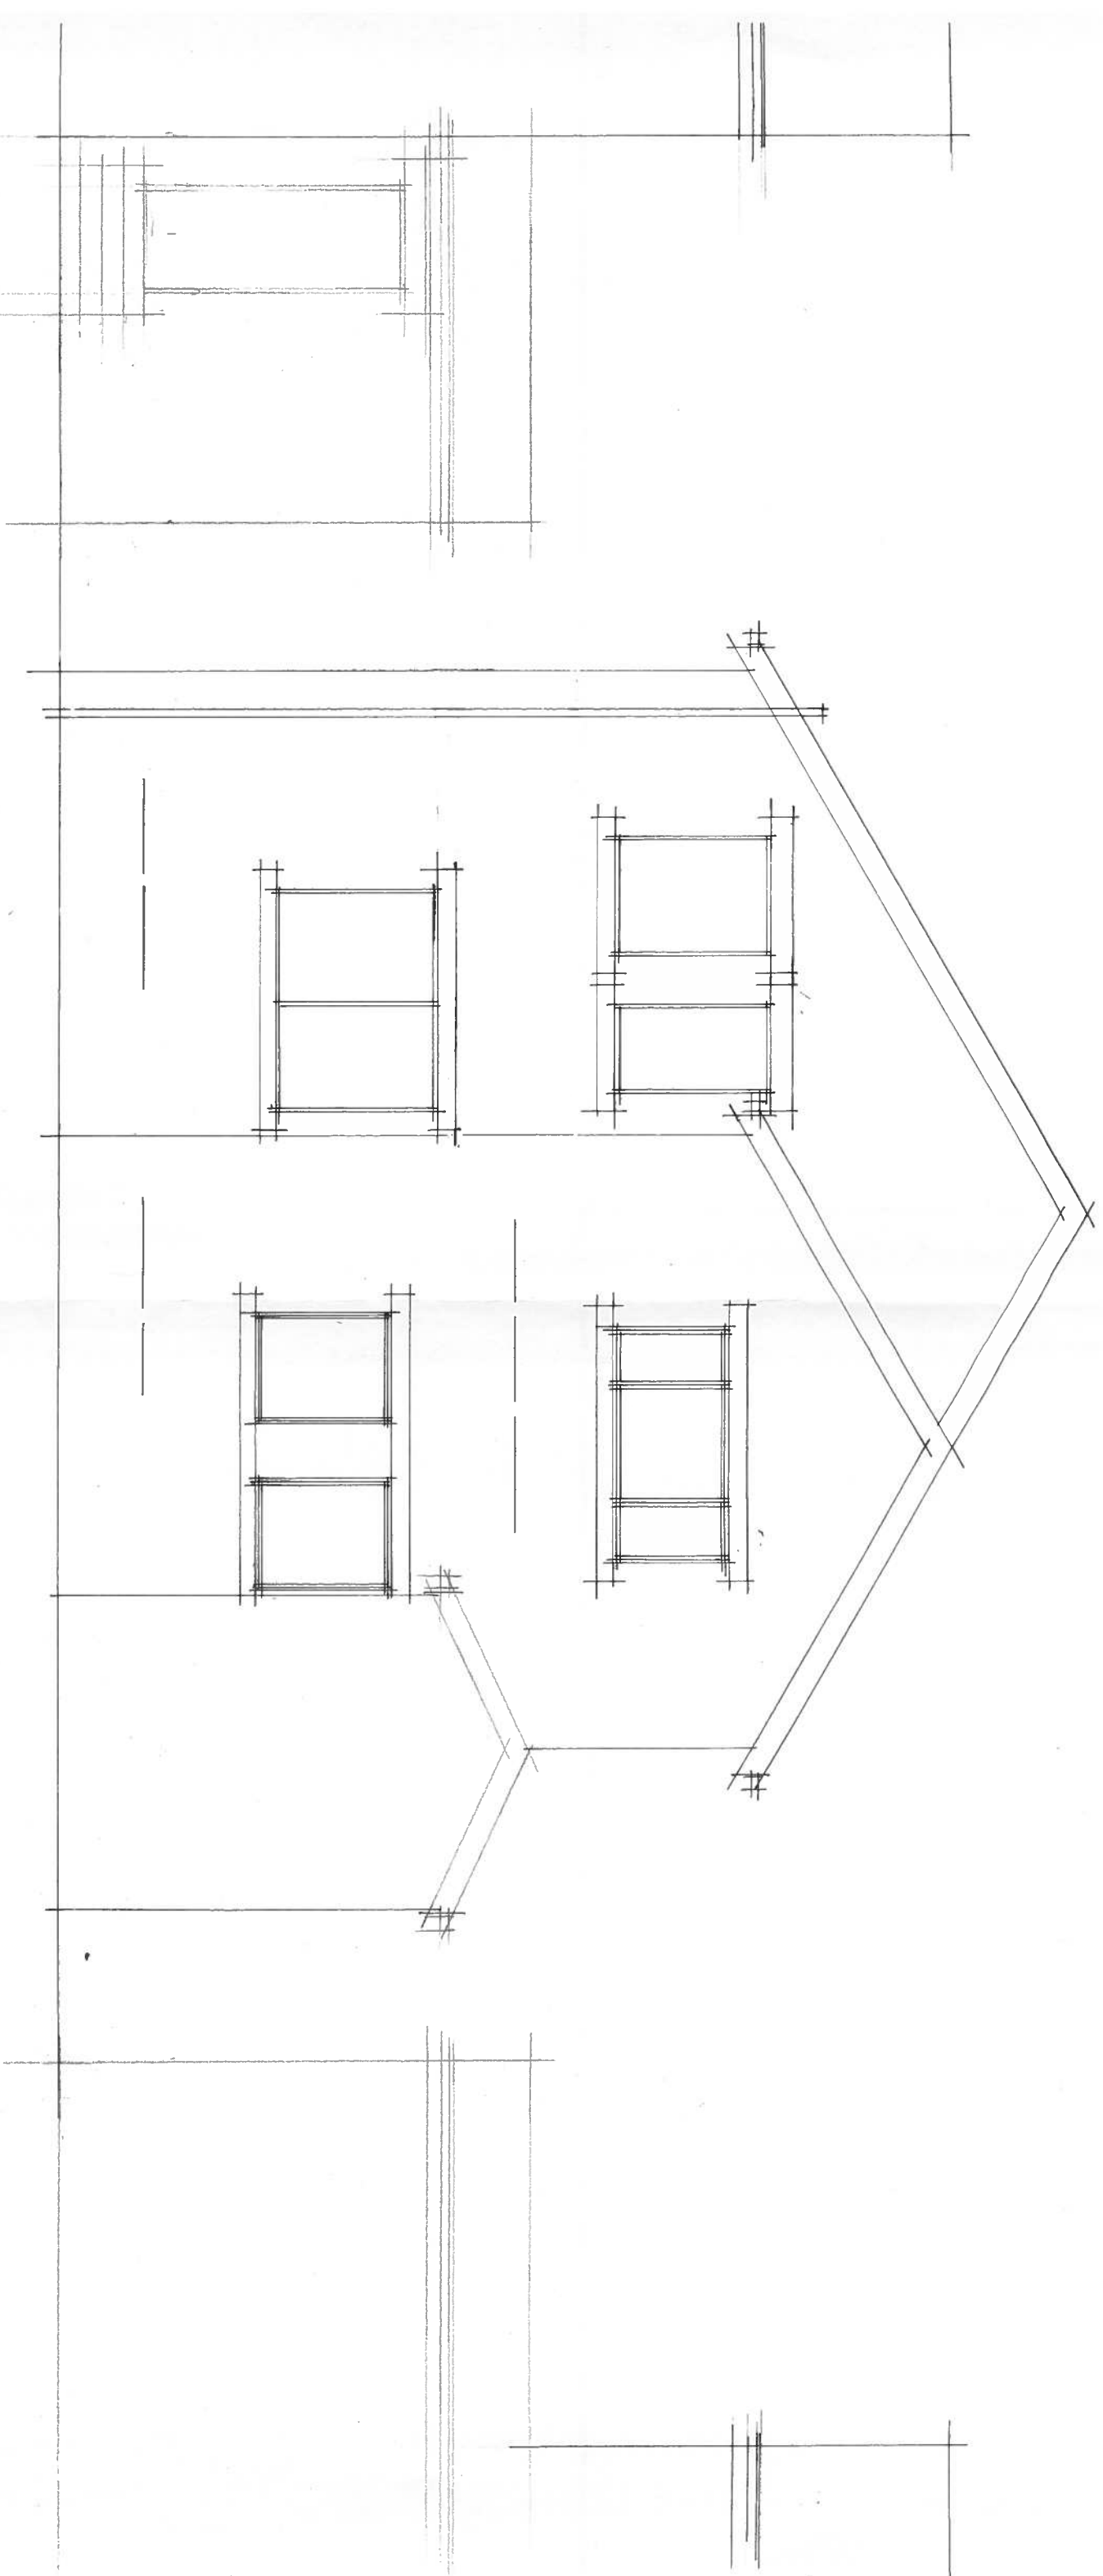

SIDE ELEVATION

REAR ELEVATION

SIDE ELEVATION

PROPOSED ELEVATIONS

120 LIGHTCLIFFE ROAD

CROSLAND MOOR HUDDERSFIELD

DRG NO 1440-12 SCALE 1:50