




IF IN ANY COURT PLEASE ASK THE ARCHITECT FOR CLARIFICATION.
DO NOT SCALE FROM DRAWING. ALL DIMENSIONS TO BE CHECKED ON SITE.
THE COPYRIGHT FOR THESE DRAWINGS REMAINS THE PROPERTY OF THE ARCHITECT. THEY MUST NOT BE REPRODUCED IN ANY WAY WITHOUT THE ARCHITECT'S PRIOR WRITTEN CONSENT.

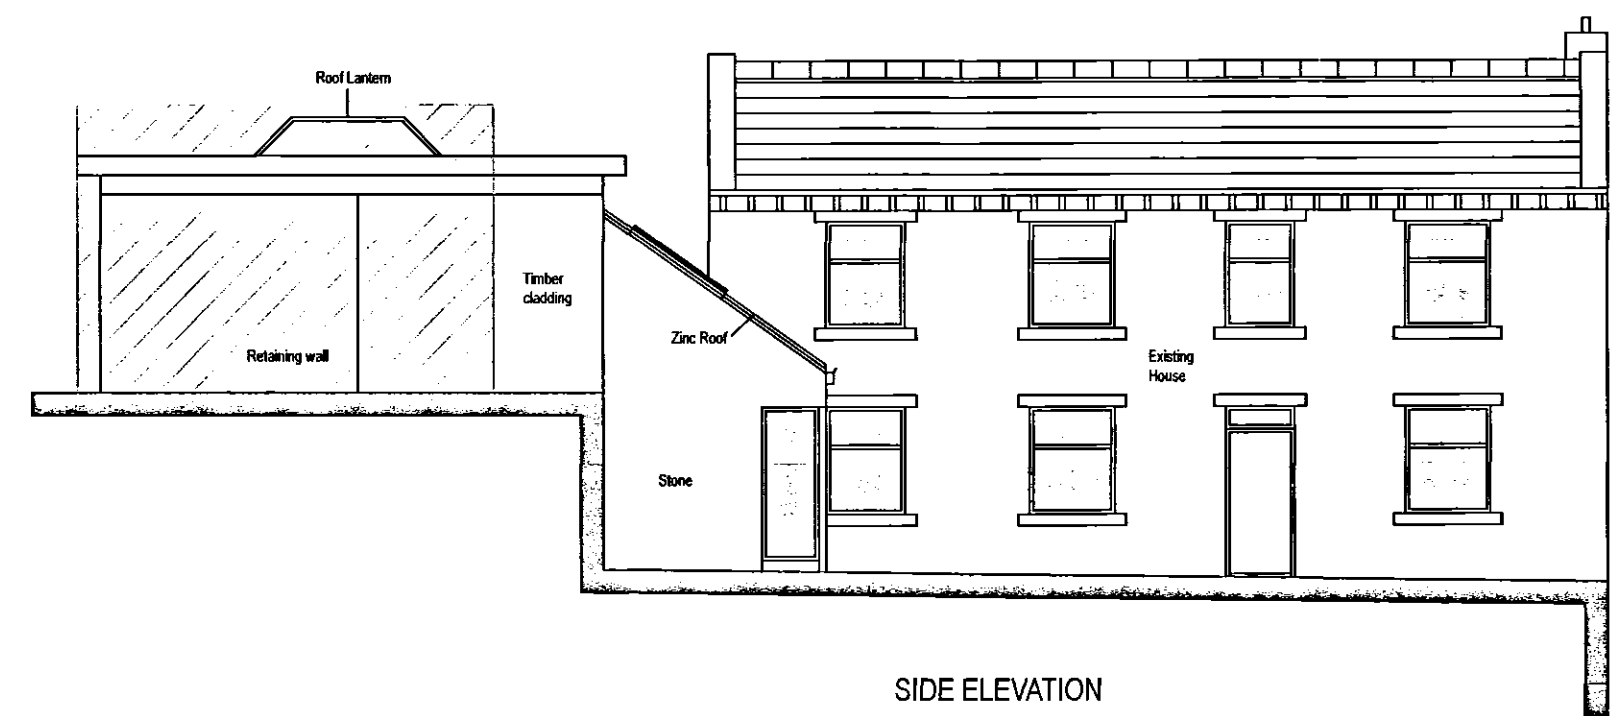


SIDE ELEVATION

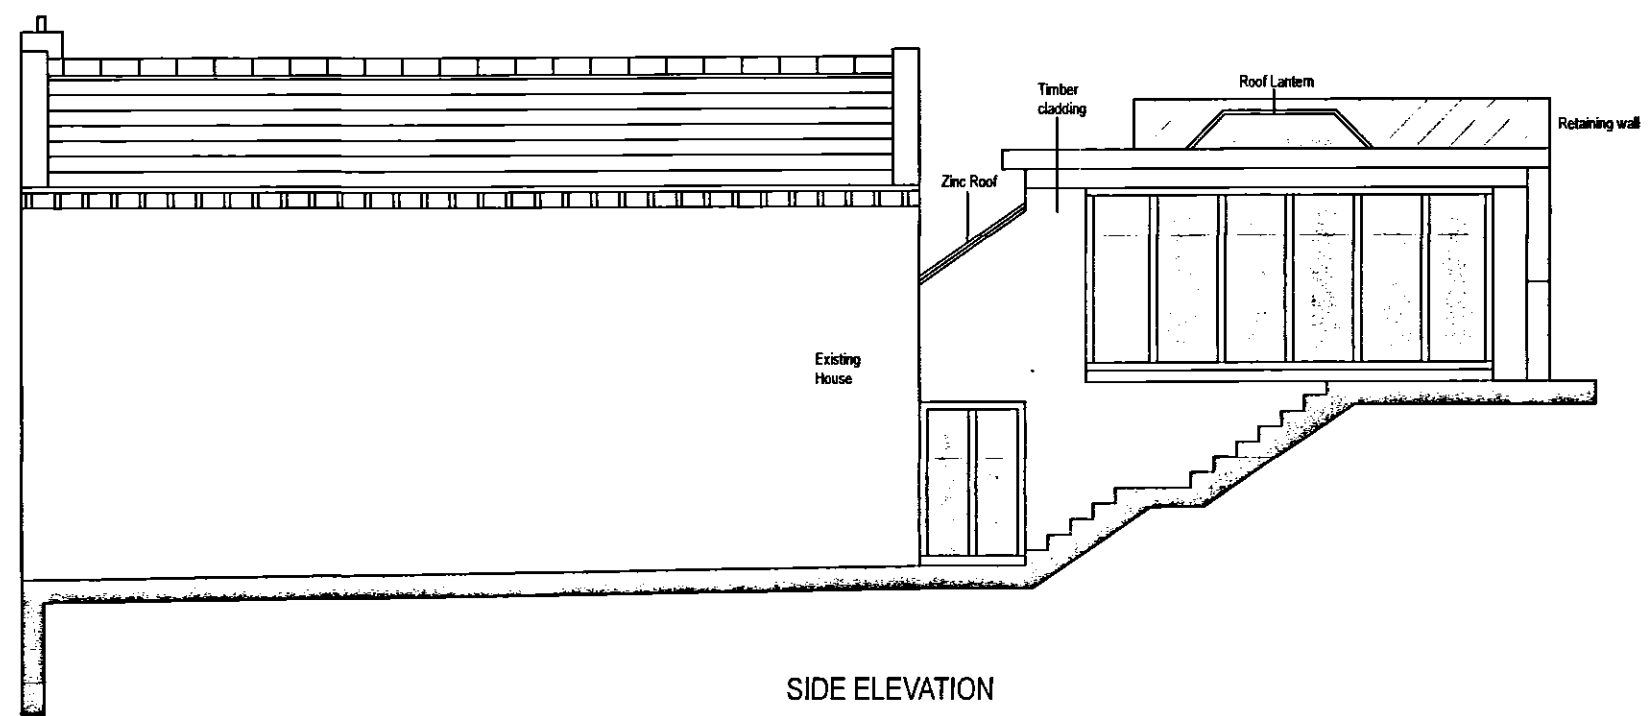


SIDE ELEVATION

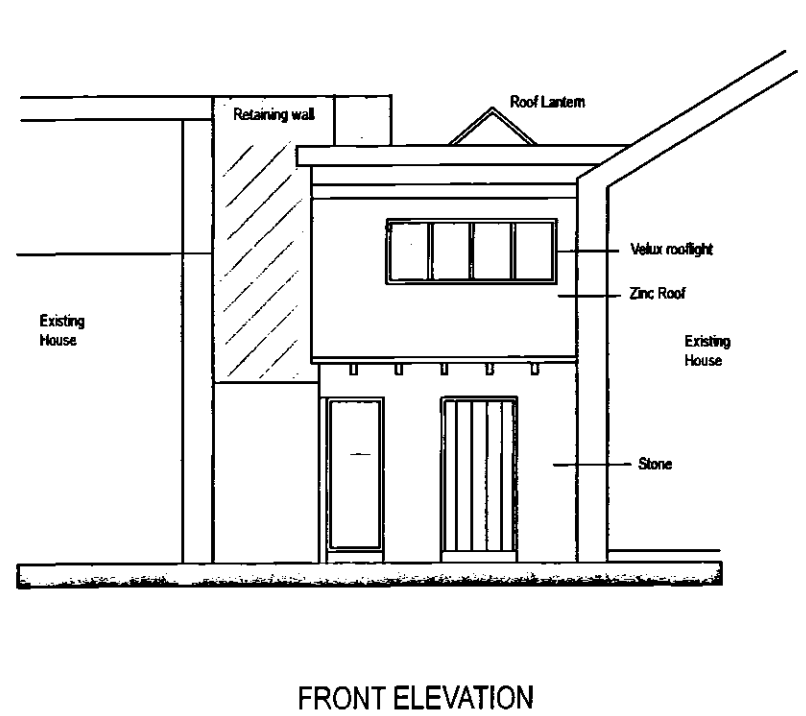


FRONT ELEVATION

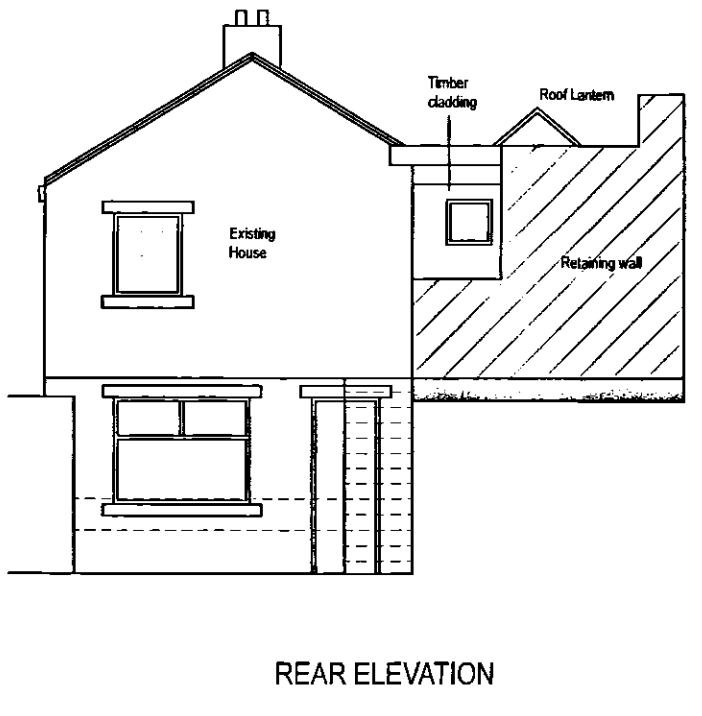


REAR ELEVATION

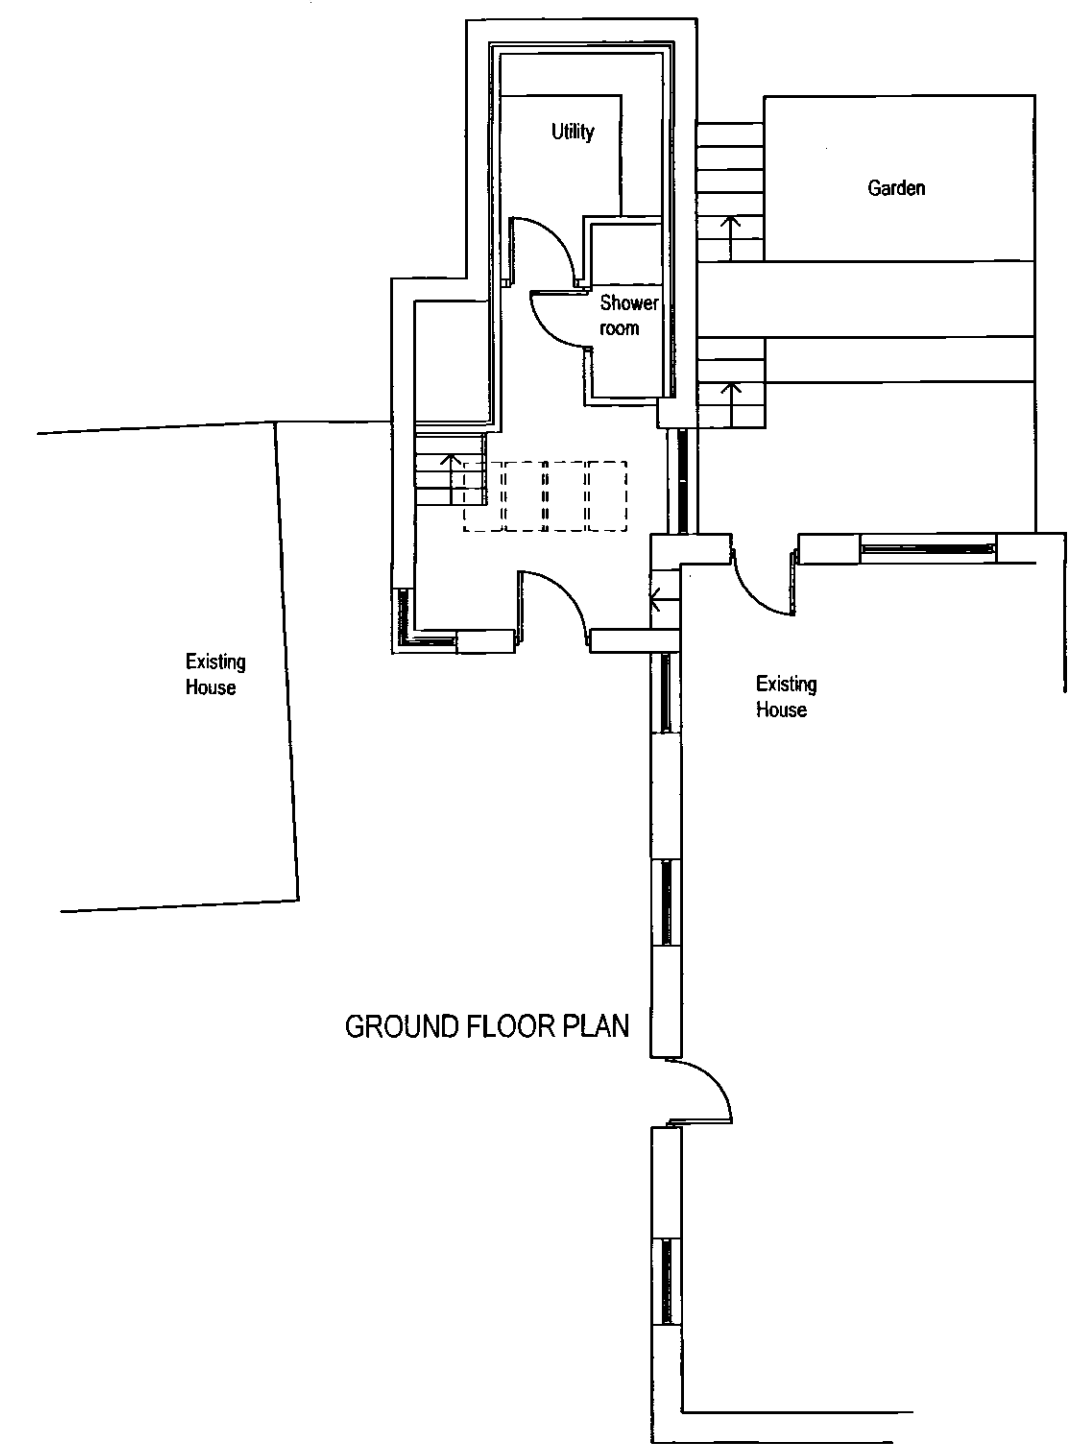


GROUND FLOOR PLAN

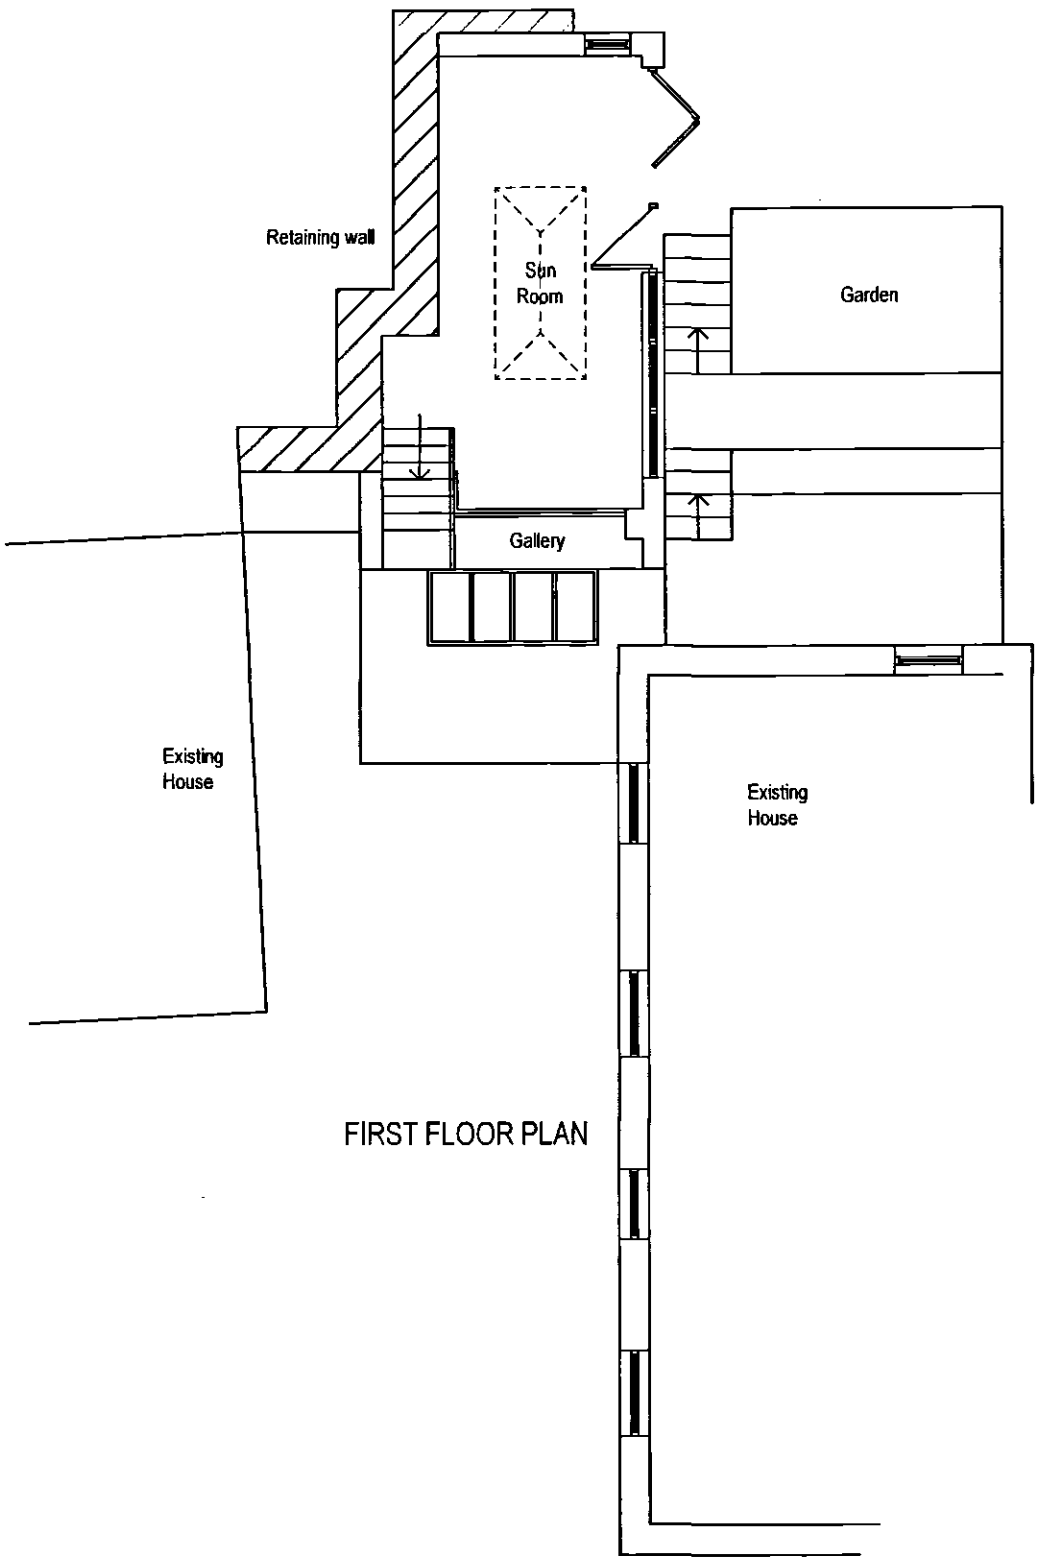


FIRST FLOOR PLAN

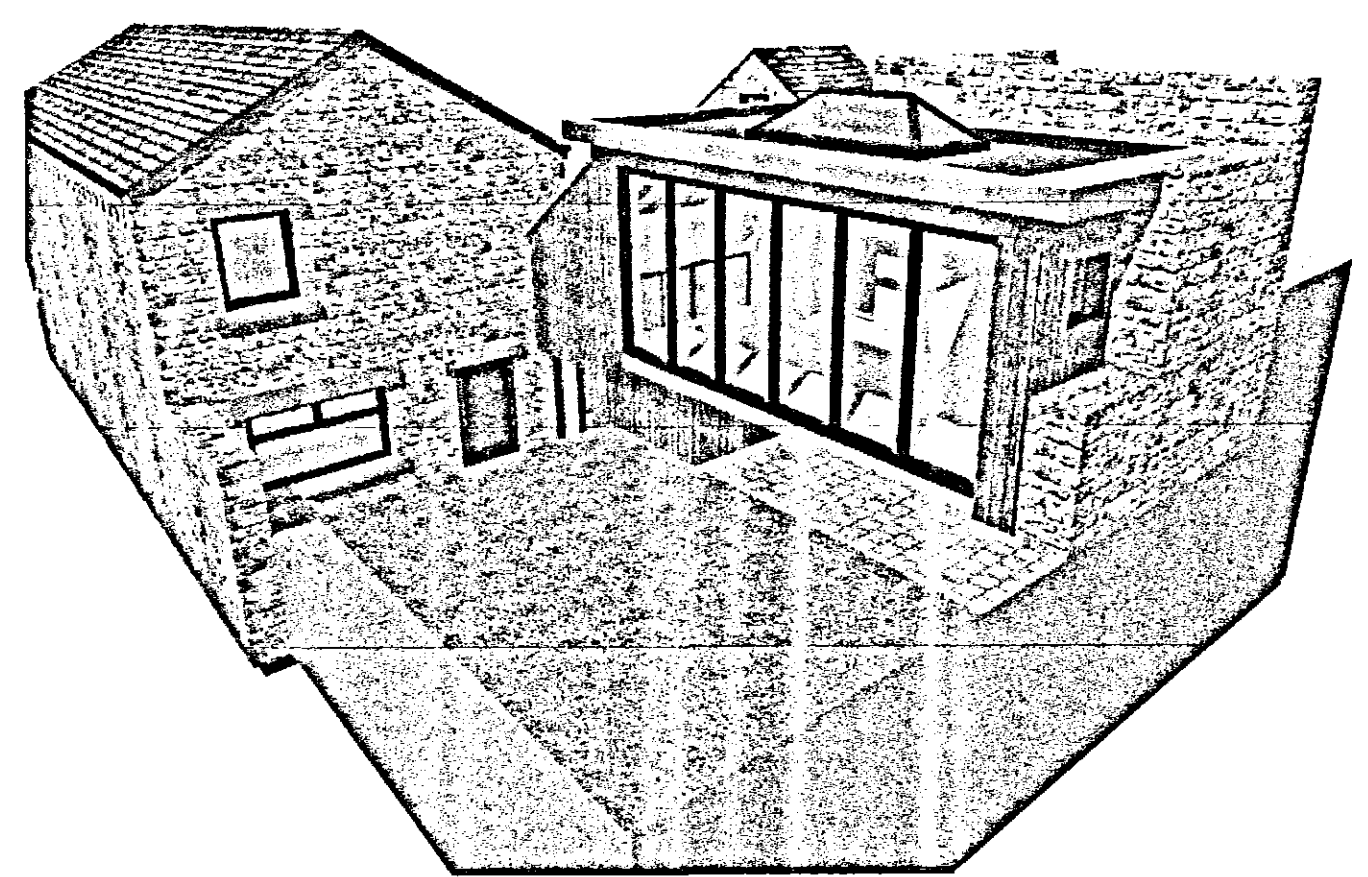

REAR 3-D VIEW

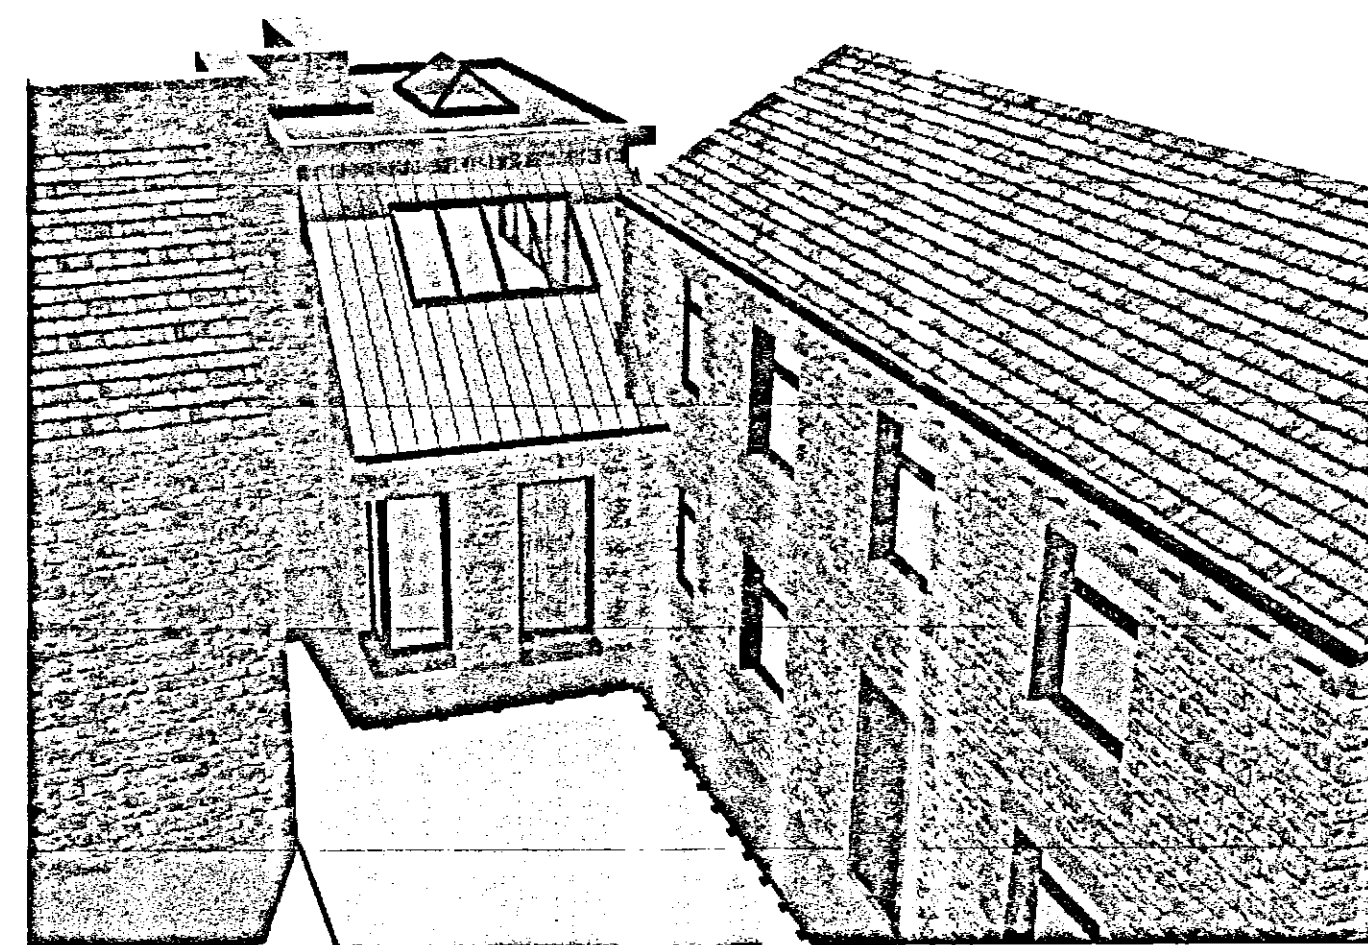

FRONT 3-D VIEW

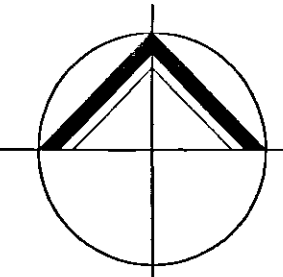

**NORTHERN
DESIGN
PARTNERSHIP**
Chartered Architects

THE CHAPEL
MILLPOOR ROAD
MELTHAM
Huddersfield HD9 5JU
TELEPHONE (01484) 854848
FAX (01484) 854949

CLIENT			
C & G DEAN			
PROJECT			
36 FAR DENE HIGHBURTON HD8 0QU			
DRAWING TITLE			
EXTENSION TO EXISTING DWELLING PROPOSED PLANS & ELEVATIONS			
Rev.	Notes	Date	Drawn
SCALE		1:100 @ A1	21/04/16 MG
PROJECT No.		DRAWING No.	Rev.
1654		02	