




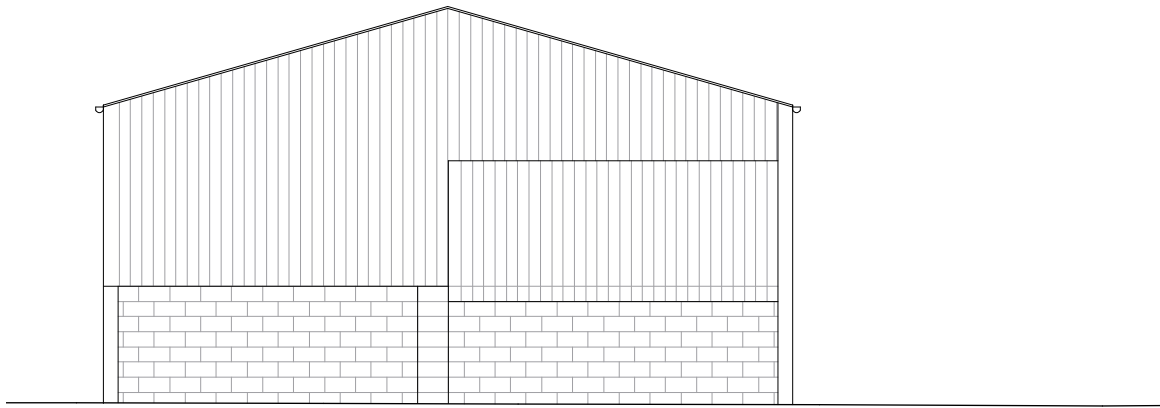

south elevation

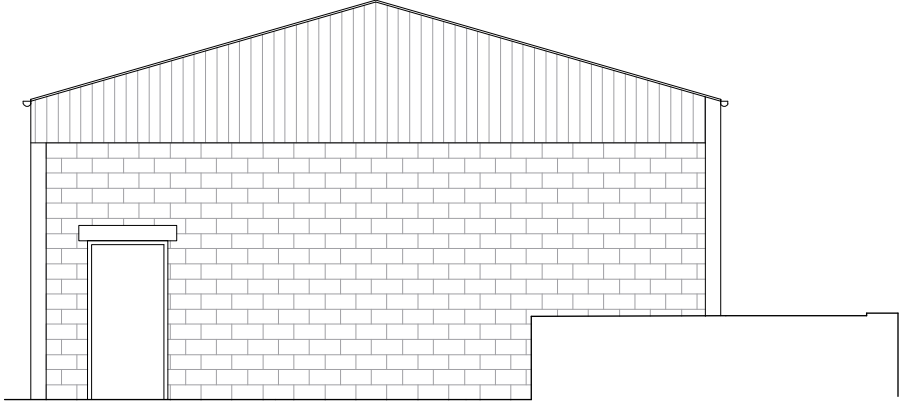


north elevation

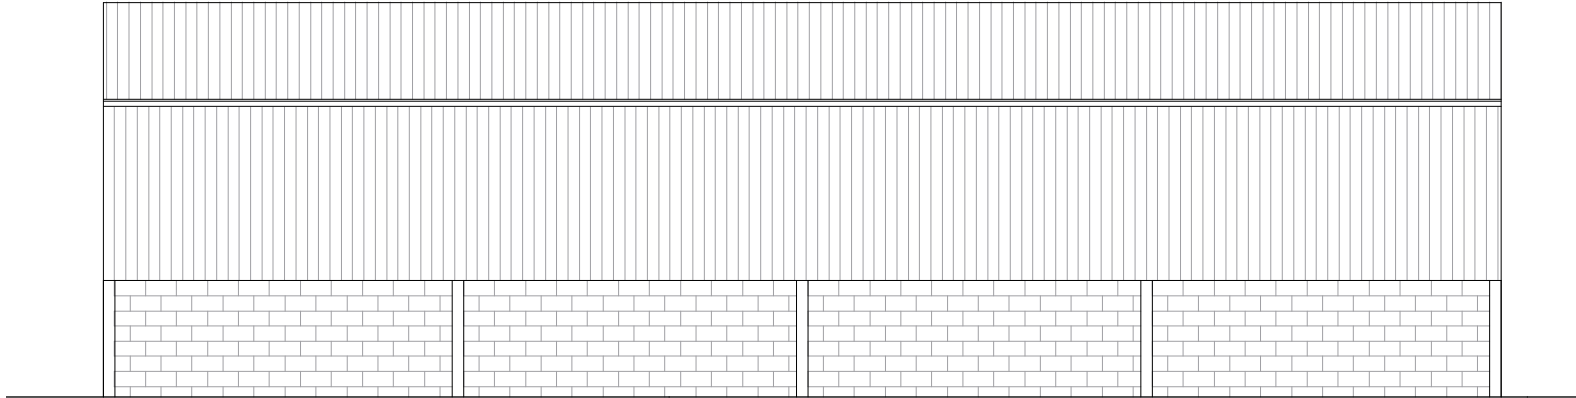

west elevation




east elevation

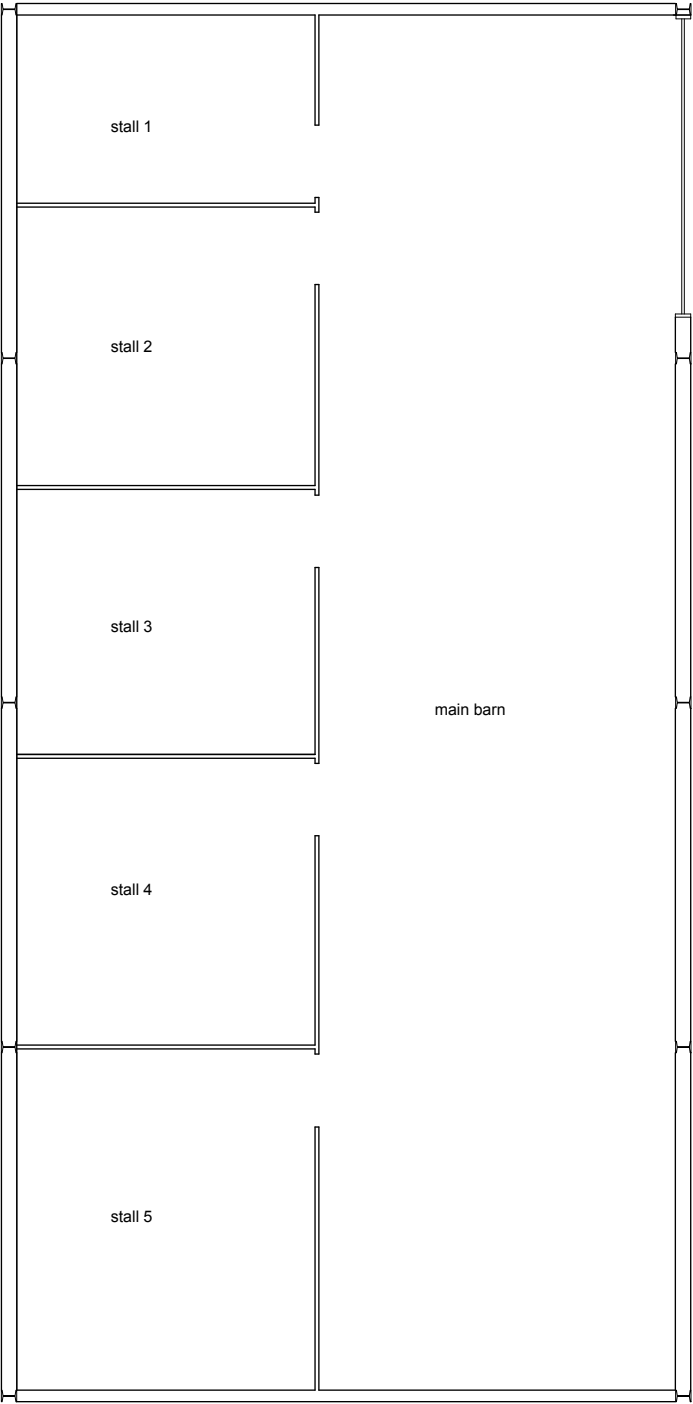

1:100 existing barn plan

Notes:
Do not scale from this drawing
It is the Contractor's responsibility to check all governing dimensions and verify all dimensions on site before commencing any work or making any shop drawings.
This drawing is to be read in conjunction with the structural, mechanical and electrical drawings and other relevant information and any discrepancies are to be reported to the Architect.
Work and materials to be in accordance with the Building Regulations and to comply with relevant British Standards.
This drawing is the copyright of Paul Testa Architecture and should not be reproduced in whole or in part without their written permission.

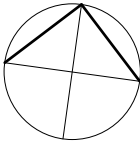

Rev:P02 By: MK Checked: PT 28/04/16
prelim

Rev:P01 By: MK Checked: PT 18/04/16
prelim

paul testa architecture

project: Stringer House Lane

client: Allyson Makin

drawing title: existing barn drawings

scale @ A3: 1:100 date: 18.04.16

drawn: MK checked: PT

drawing no: PT79-002

issue status: prelim revision: P01

info@paultestaarchitecture.co.uk
paul testa architecture limited
29 Footgate Close
Sheffield S35 0JA
tel: 07930 637379

www.paultestaarchitecture.co.uk