



Notes

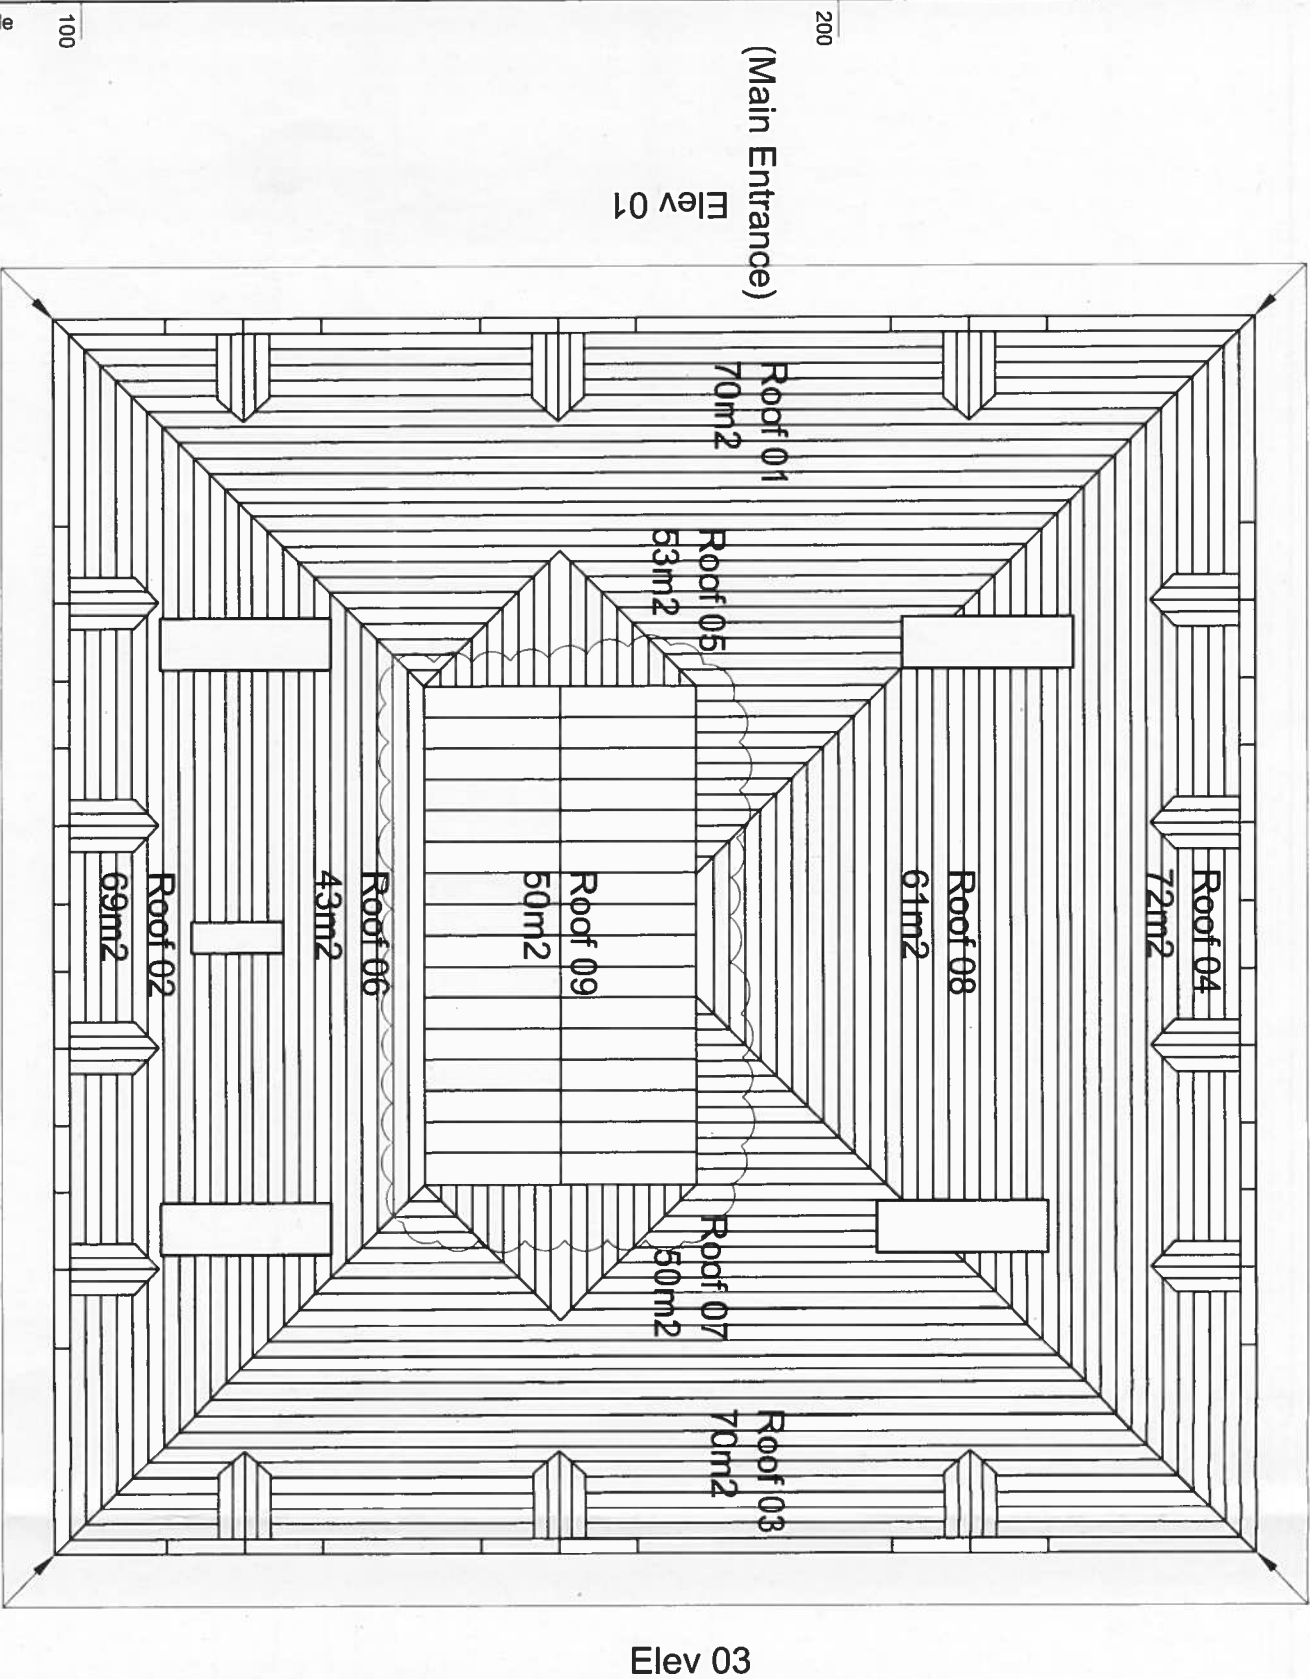

Roof Plan
Not to Scale

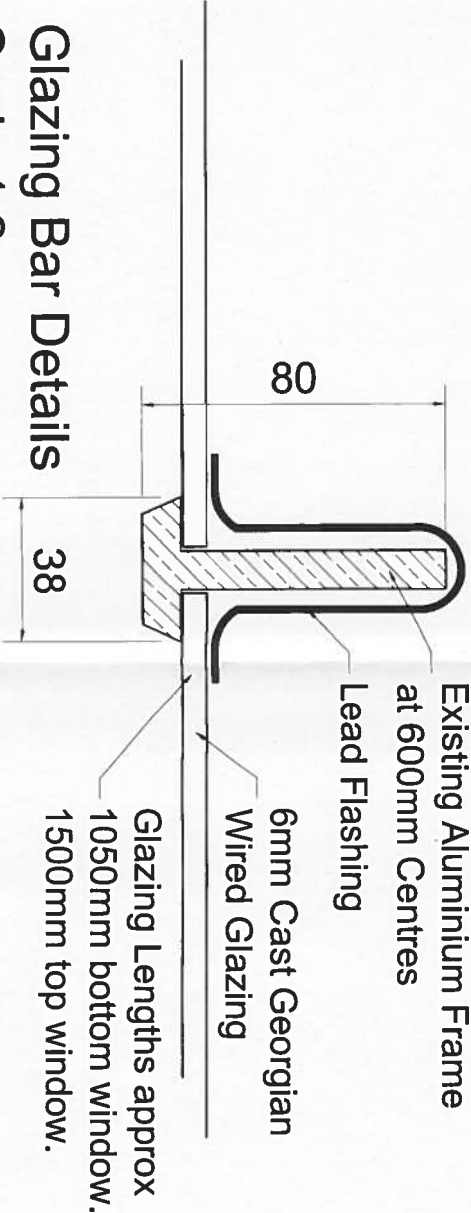

Directorate
ENVIRONMENT TRANSPORTATION &
PROPERTY

Premise
SOMERSET
BUILDINGS

Drawing Title
Glazing Bar Details
Rooflight

Scale	Drawn	Checked
A3 Scale	SAW May 16	
Cad Ref	g:\surveyors\stevens woodall drawings\2015\Somerset buildings	

Reference No.	Drawing No.	Revision
P1105	001/09	