


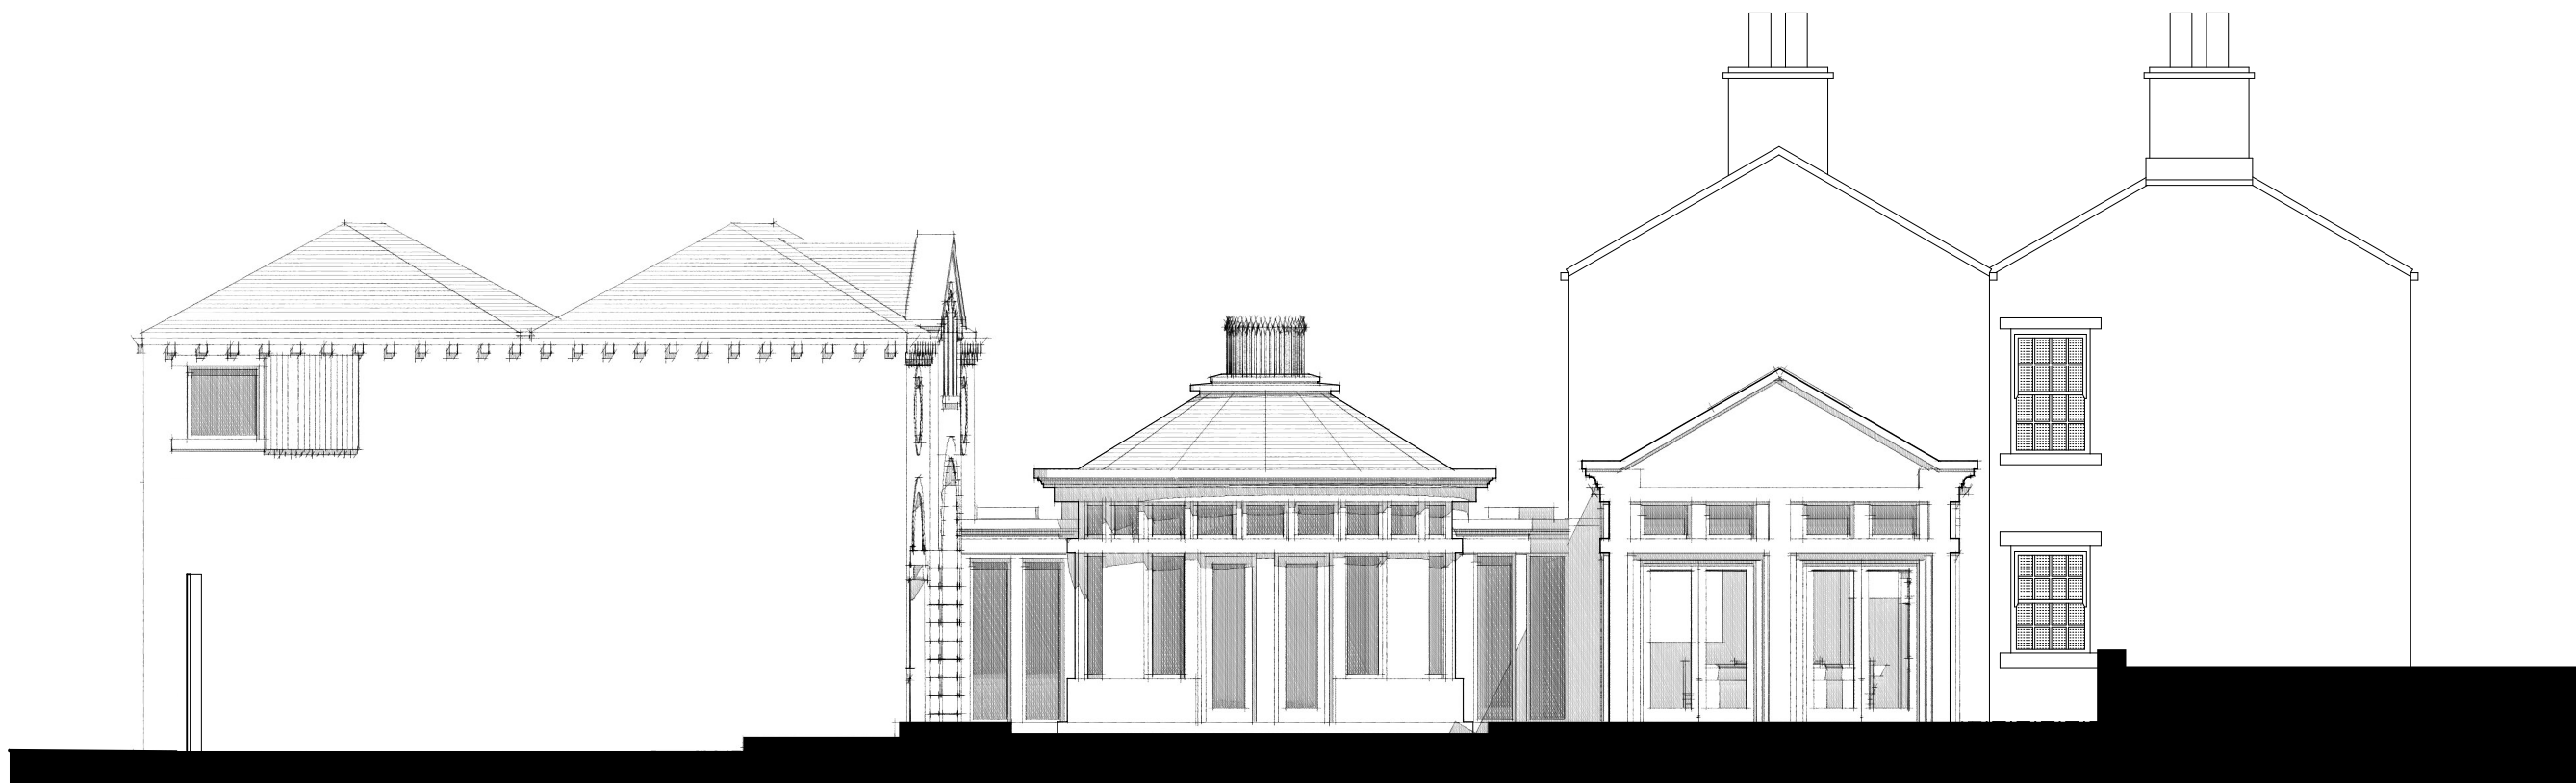

West Elevation 1:100

Notes

Do not scale from drawing, use figured dimensions only.

All dimensions must be checked and verified on site prior to commencement of work and architect to be notified of any discrepancies.

This drawing is intended to permit overall scheme proposals only and cannot be used for construction purposes without further information.

A	Boat store relocated. Elevation revised accordingly	ELC	26.02.13
Rev		Drawn	Date

Drawing West Elevation as Proposed			Client Mr & Mrs. Ellis	
Drawing no:	Rev	Scale	Job title	
2862(0-10	A	1:100	Yewcroft Lumb Lane, Almondbury, HD4 6SZ	
Date	Drawn	Chkd		
Oct '12	ELC			

ONE17

CHARTERED ARCHITECTS

THE DYEHOUSE, ARMITAGE BRIDGE
HUDDERSFIELD, WEST YORKS HD4 7PD

TEL 01484 668 000 FAX 01484 668 001
E SOLUTIONS@ONE17DESIGN.COM

WWW.ONE17DESIGN.COM