


Notes


Do not scale from drawing, use figured dimensions only.

All dimensions must be checked and verified on site prior to commencement of work and architect to be notified of any discrepancies.


This drawing is intended to permit overall scheme proposals only and cannot be used for construction purposes without further information.

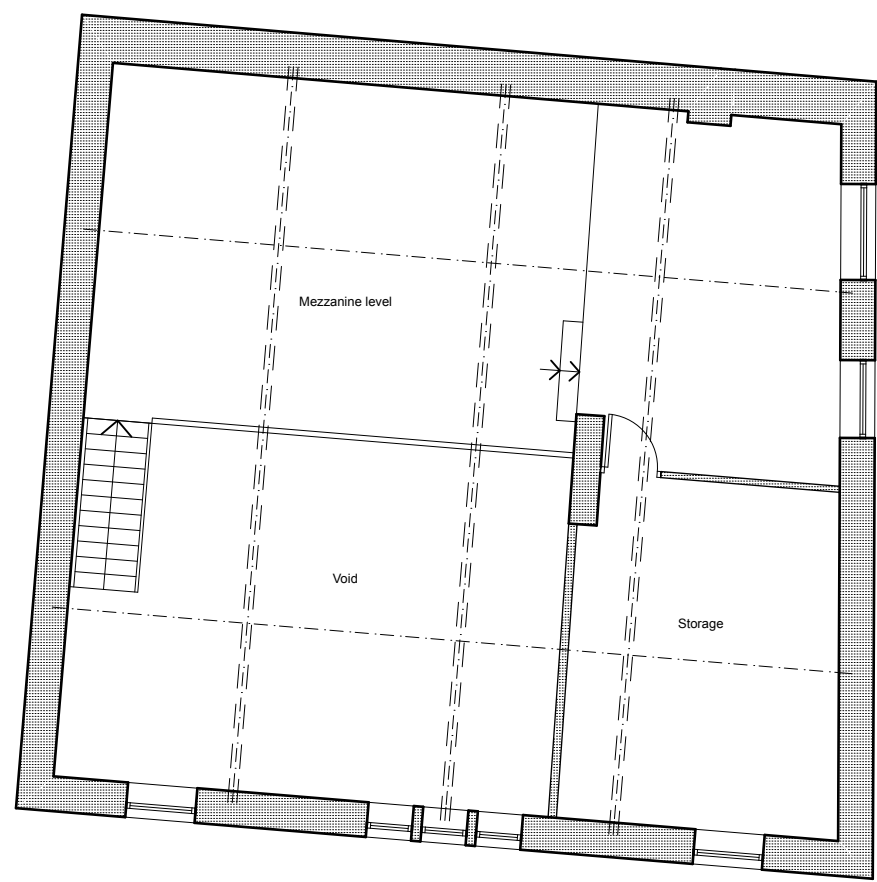

First Floor Plan 1:100

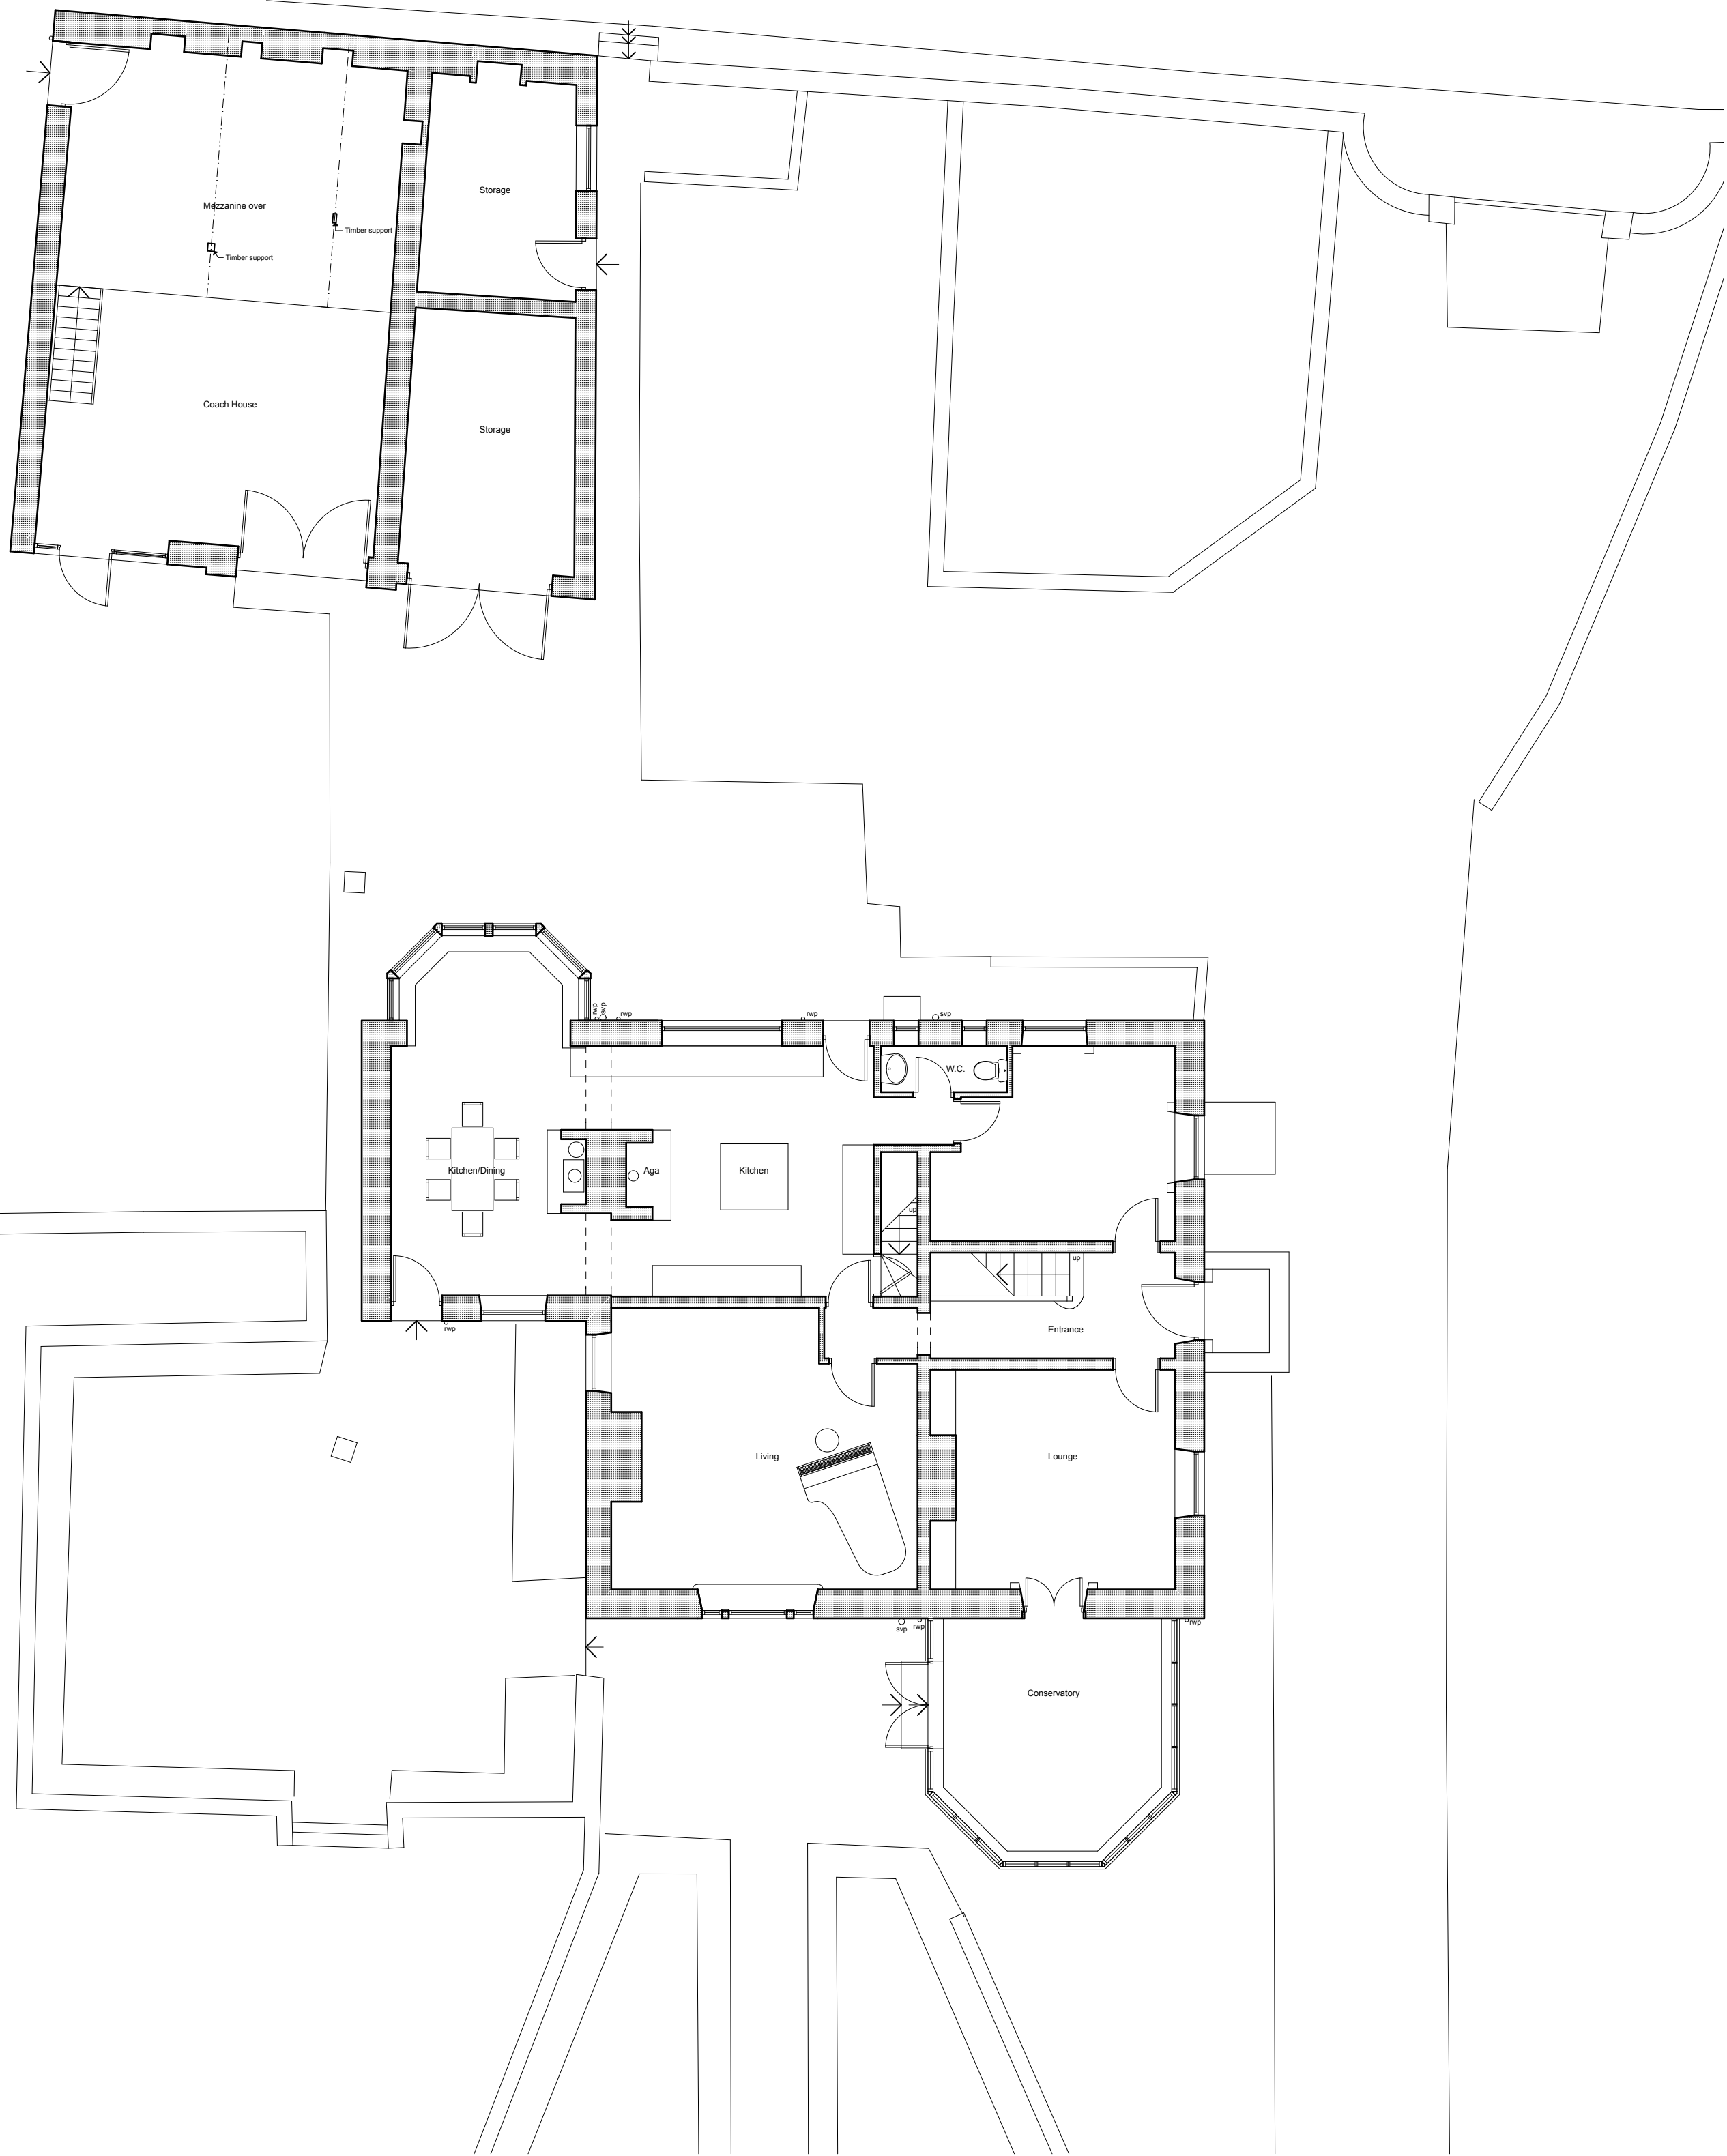

Ground Floor Plan 1:100

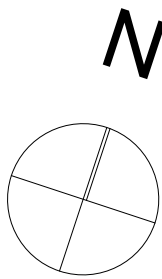

Rev		Drawn	Date

Client
Mr & Mrs. Ellis

Job title
Yewcroft
Lumb Lane,
Almondbury,
HD4 6SZ

Drawing
Plans As Existing

Drawing no:	Rev	Scale
2862(0-01		1:100
Date	Drawn	Chkd
July 2012	NW	

ONE17
CHARTERED ARCHITECTS

THE DYEHOUSE, ARMITAGE BRIDGE
HUDDERSFIELD, WEST YORKS HD4 7PD
TEL 01484 668 000 FAX 01484 668 001
E SOLUTIONS@ONE17DESIGN.COM
WWW.ONE17DESIGN.COM