



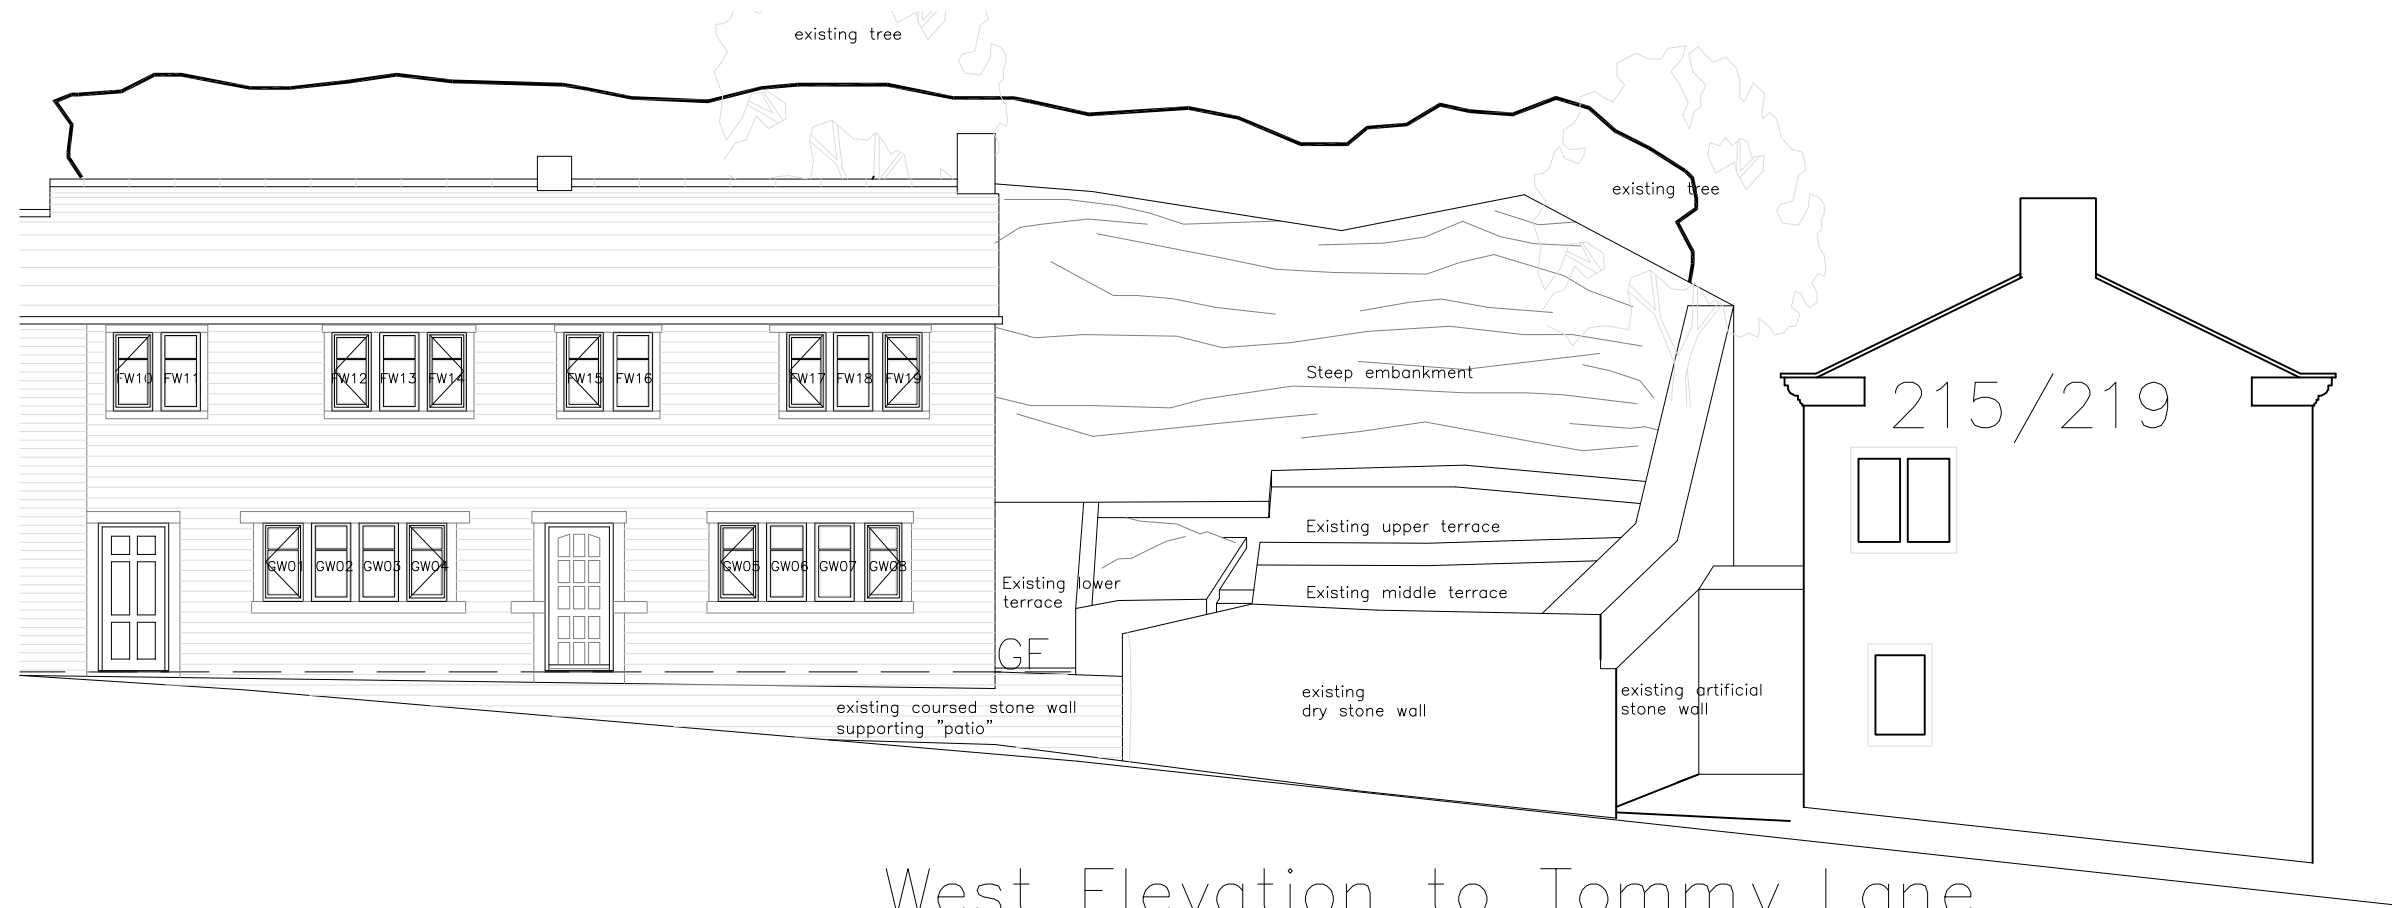


West Elevation to Tommy Lane

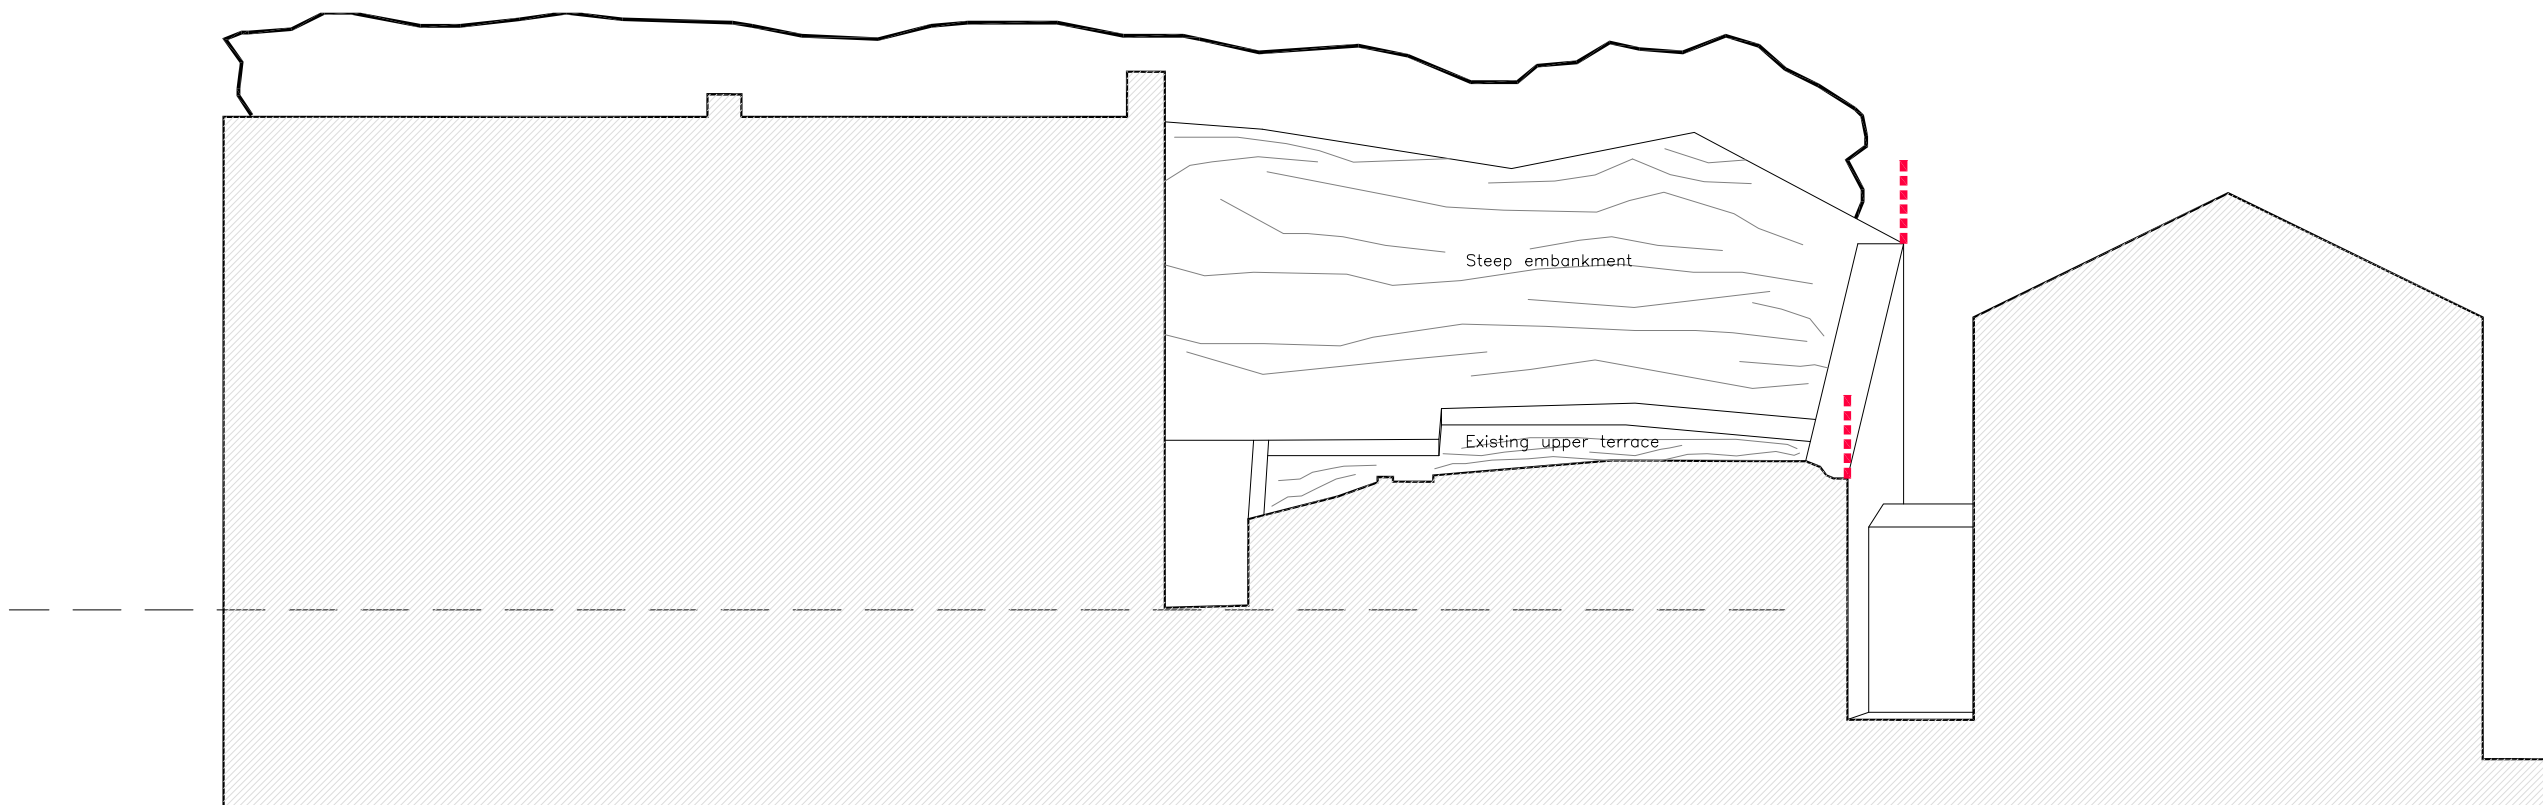

Cross Section B-B

1:1250 50m 100m

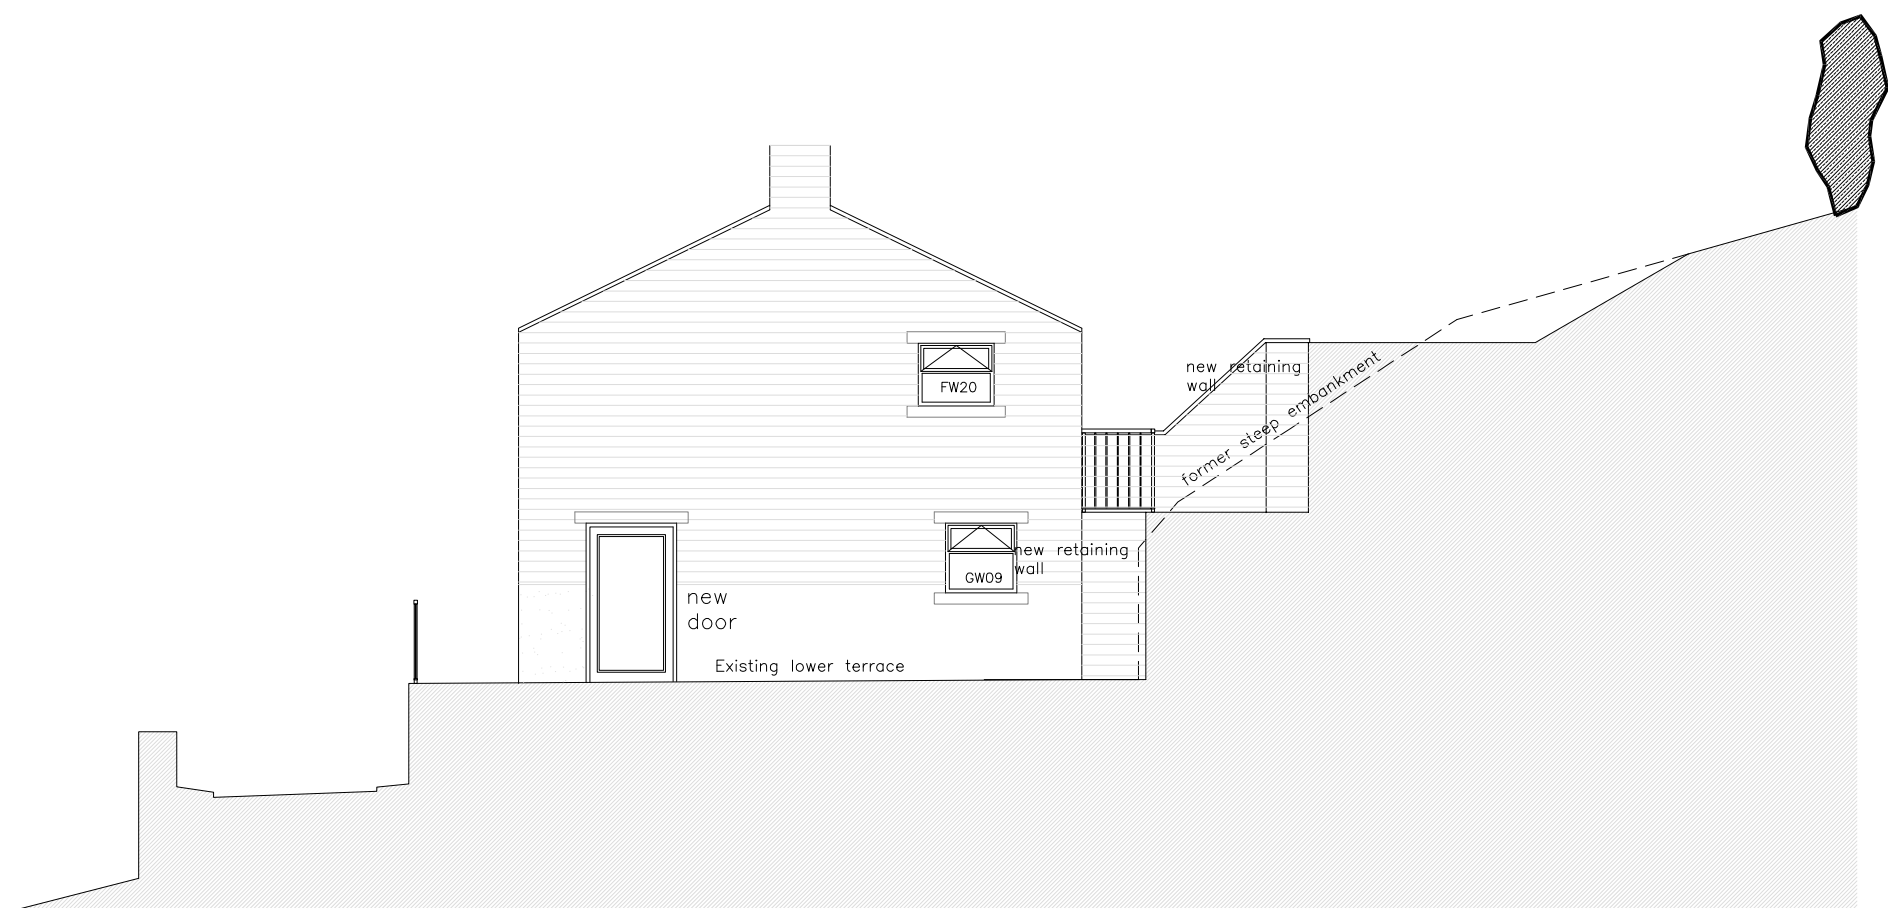

Longitudinal Section C-C




Longitudinal Section A-A



East Elevation


1:100 1m 2m 3m 4m 5m 6m 7m 8m 9m 10m

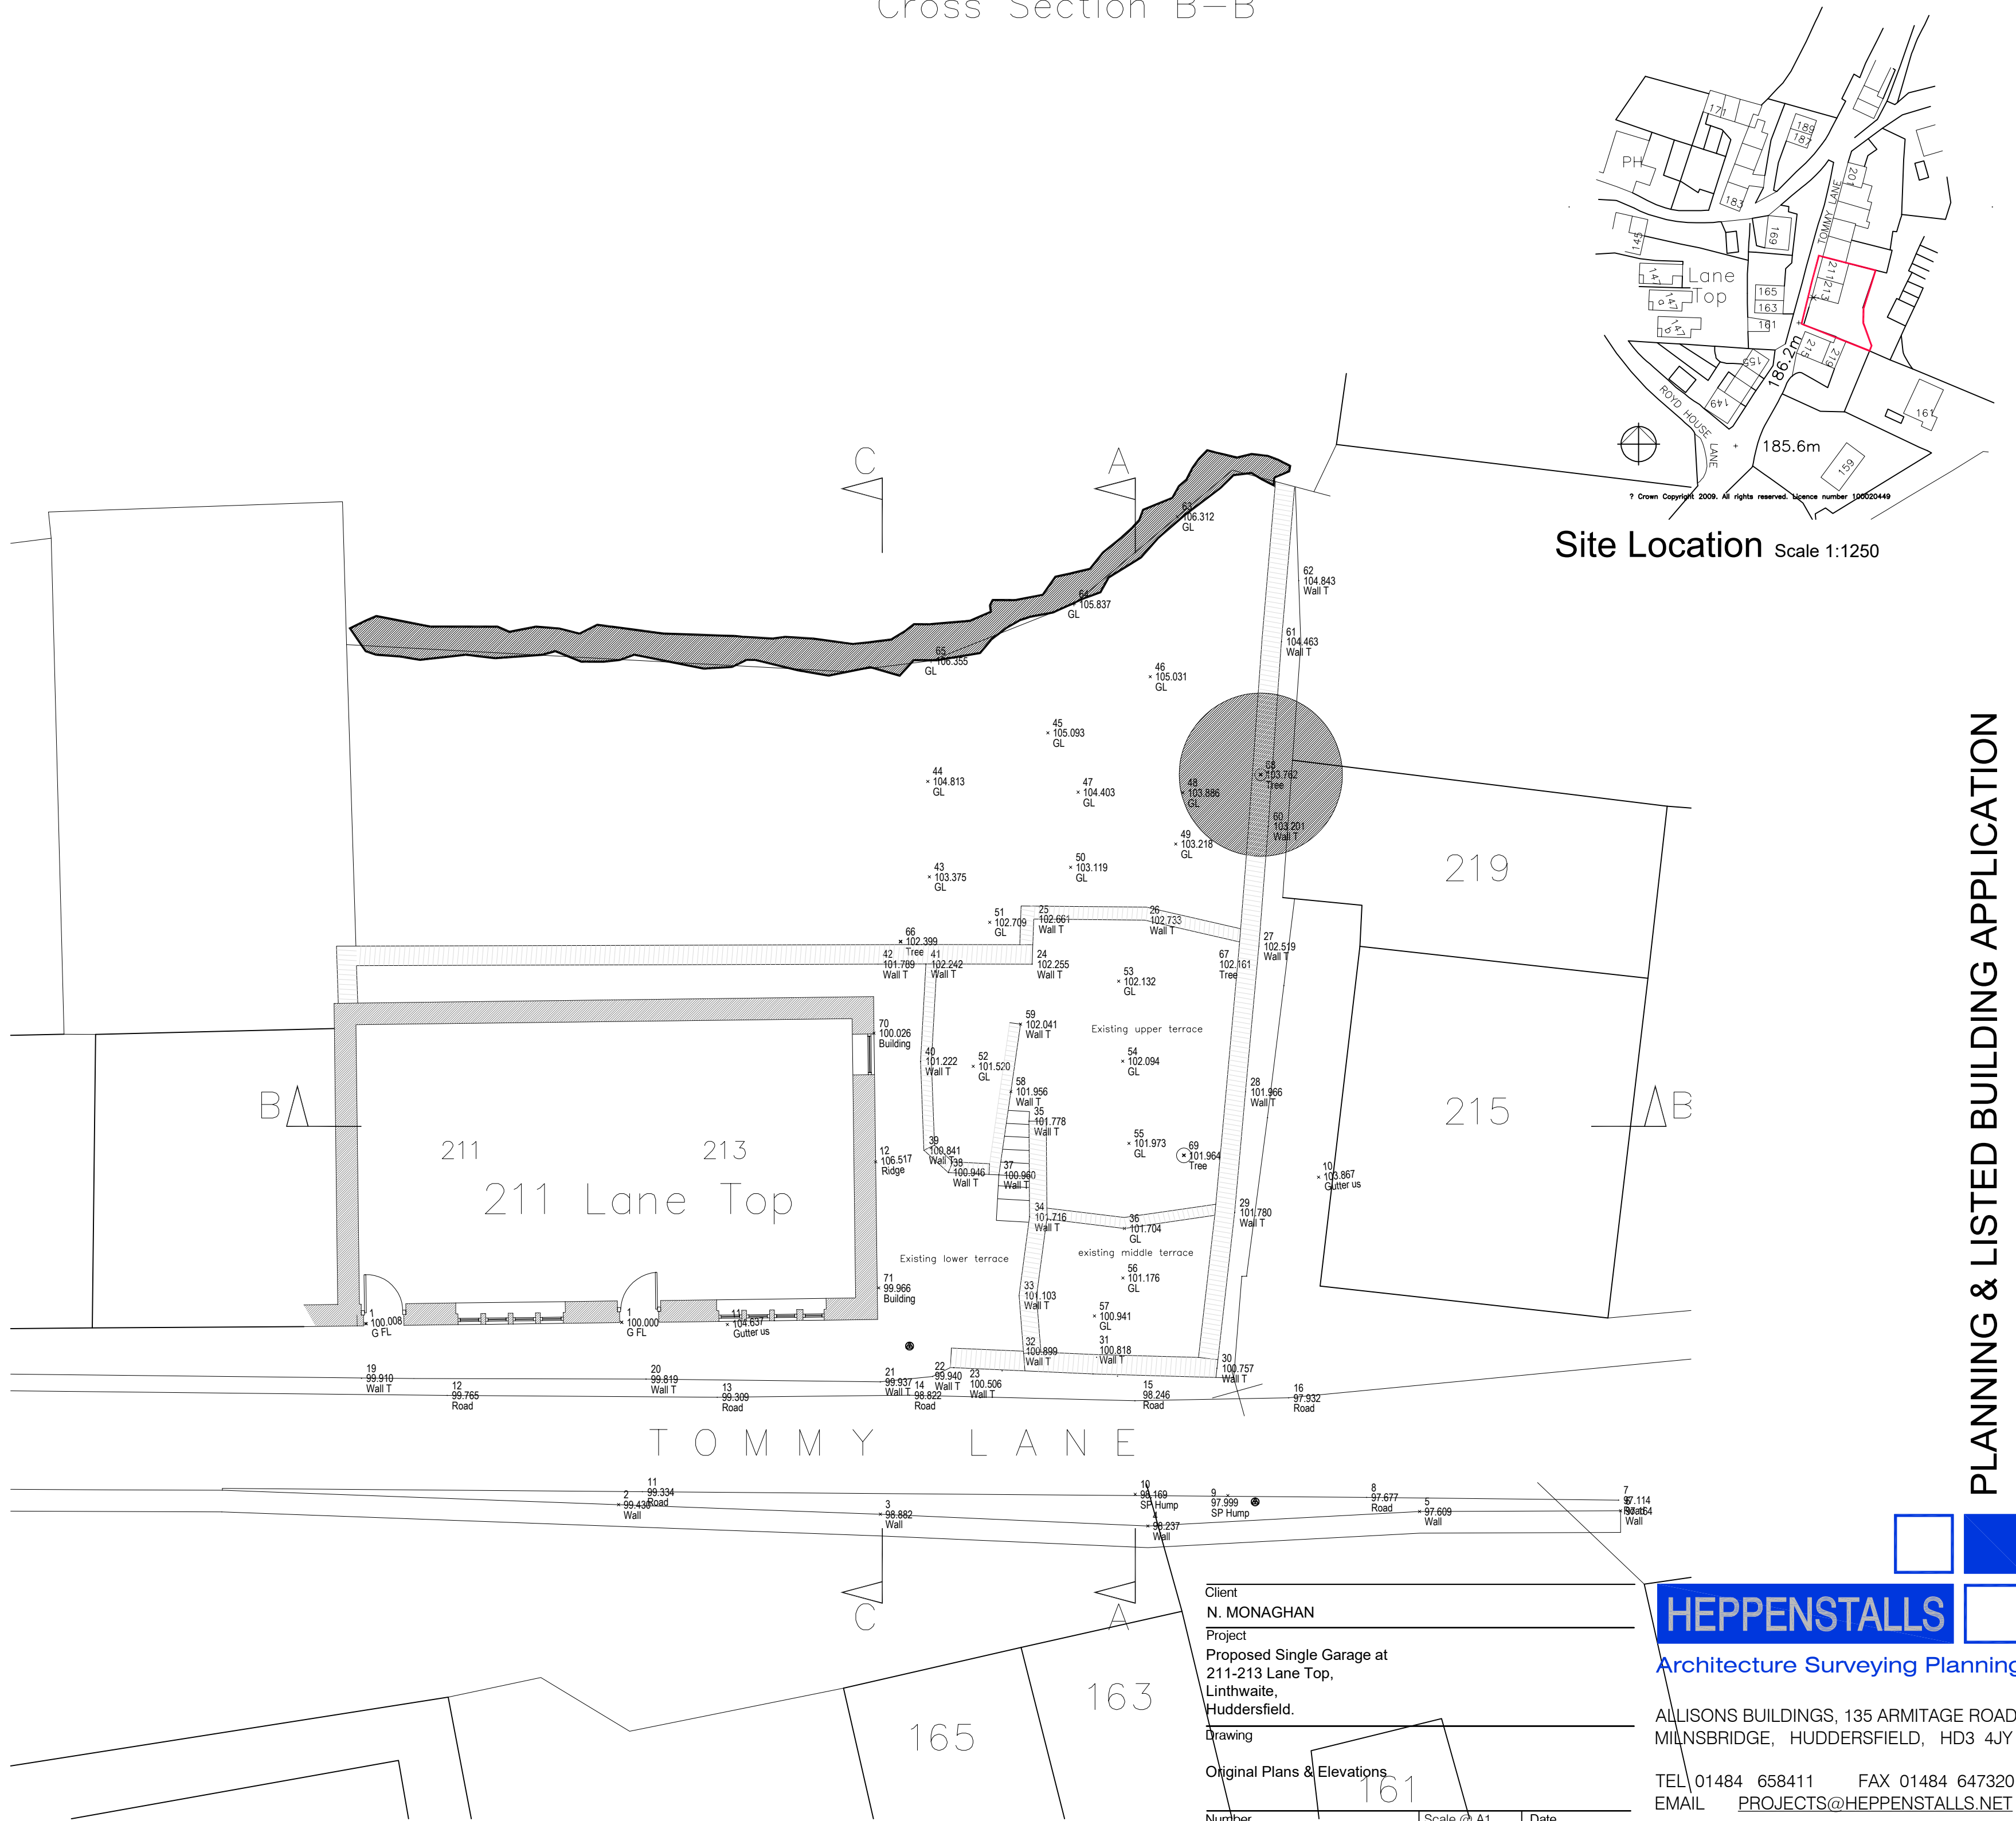


Site Location Scale 1:1250

Client N. MONAGHAN		
Project Proposed Single Garage at 211-213 Lane Top, Linthwaite, Huddersfield.		
Drawing Original Plans & Elevations		
Number 4024-06-01	Scale @ A1 1:100	Date 05-2016


HEPPENSTALLS	
Architecture Surveying Planning	
ALLISONS BUILDINGS, 135 ARMITAGE ROAD MILNSBRIDGE, HUDDERSFIELD, HD3 4JY	
TEL 01484 658411	FAX 01484 647320
EMAIL PROJECTS@HEPPENSTALLS.NET	
WWW.HEPPENSTALLS.NET	

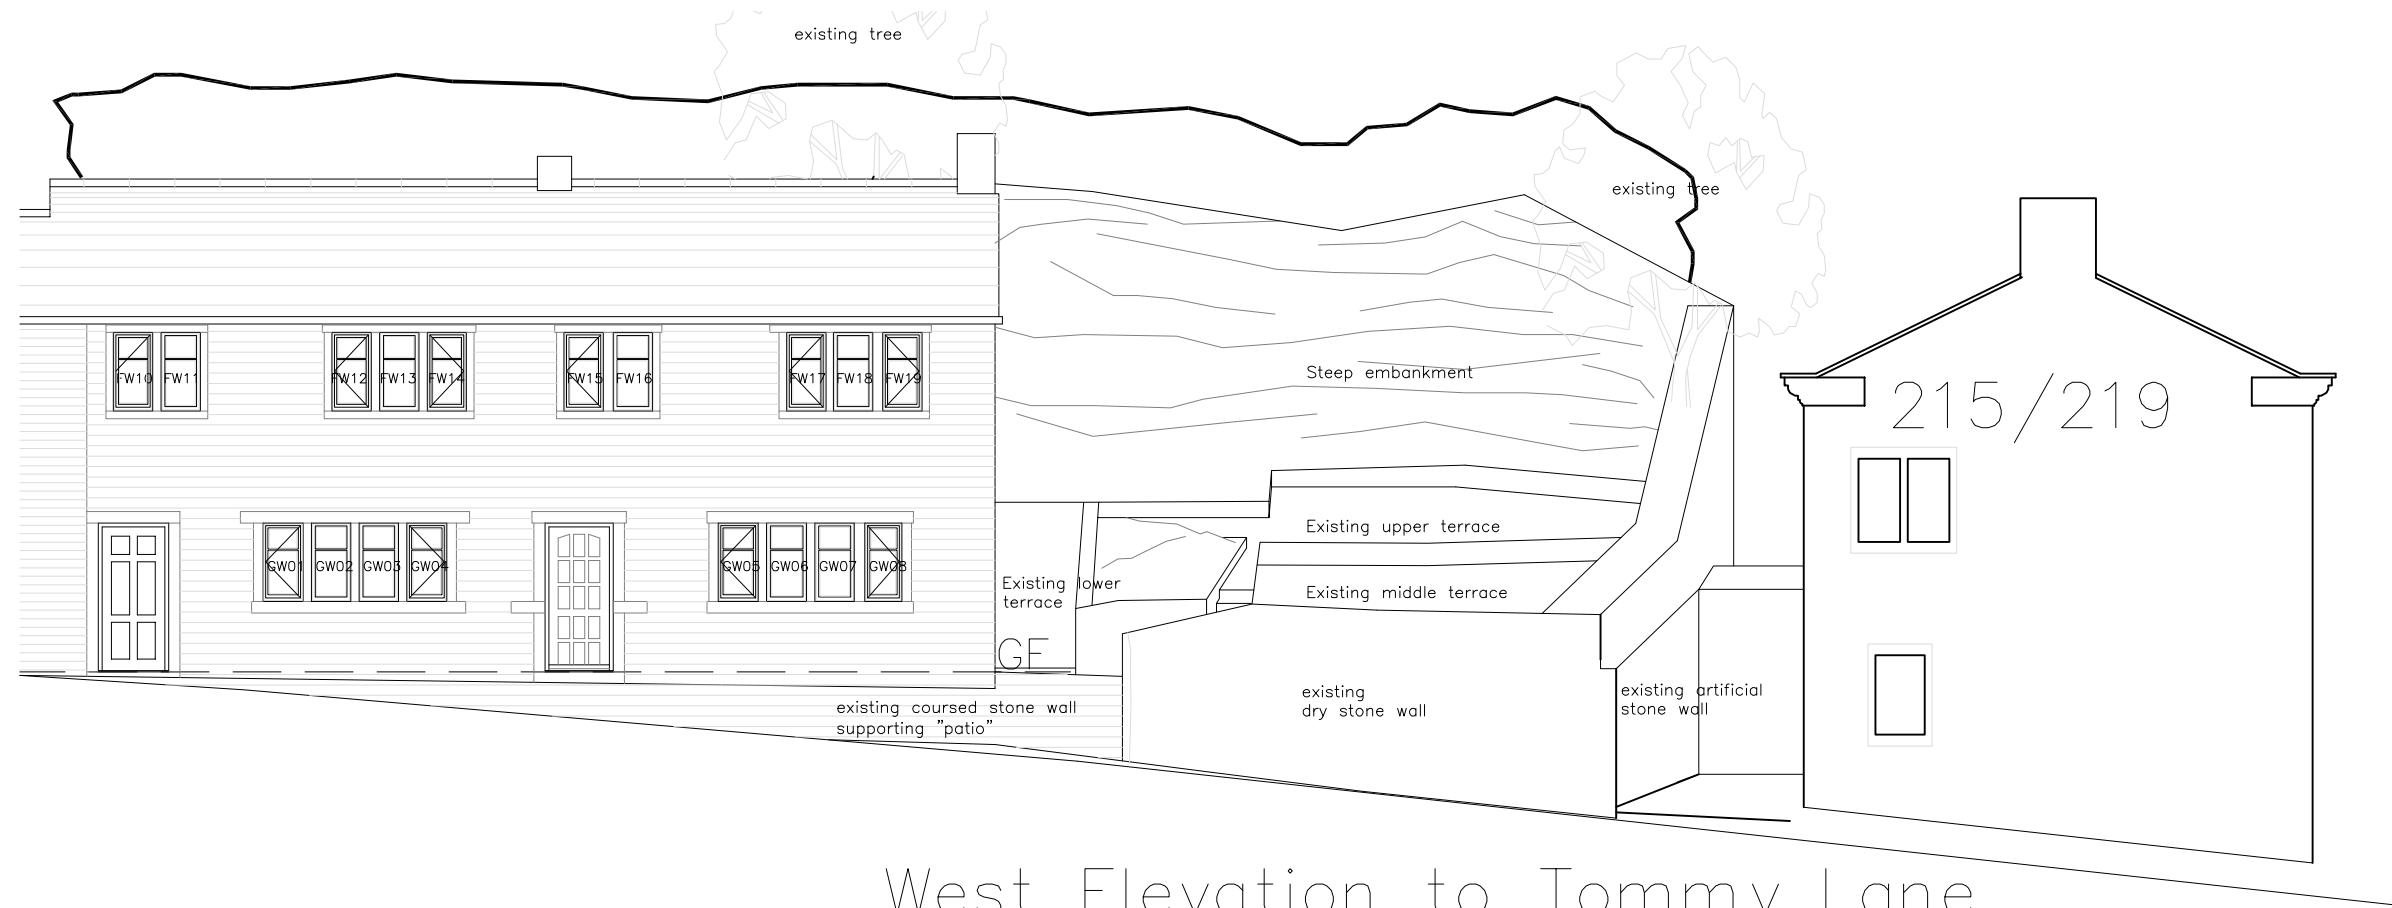


West Elevation to Tommy Lane

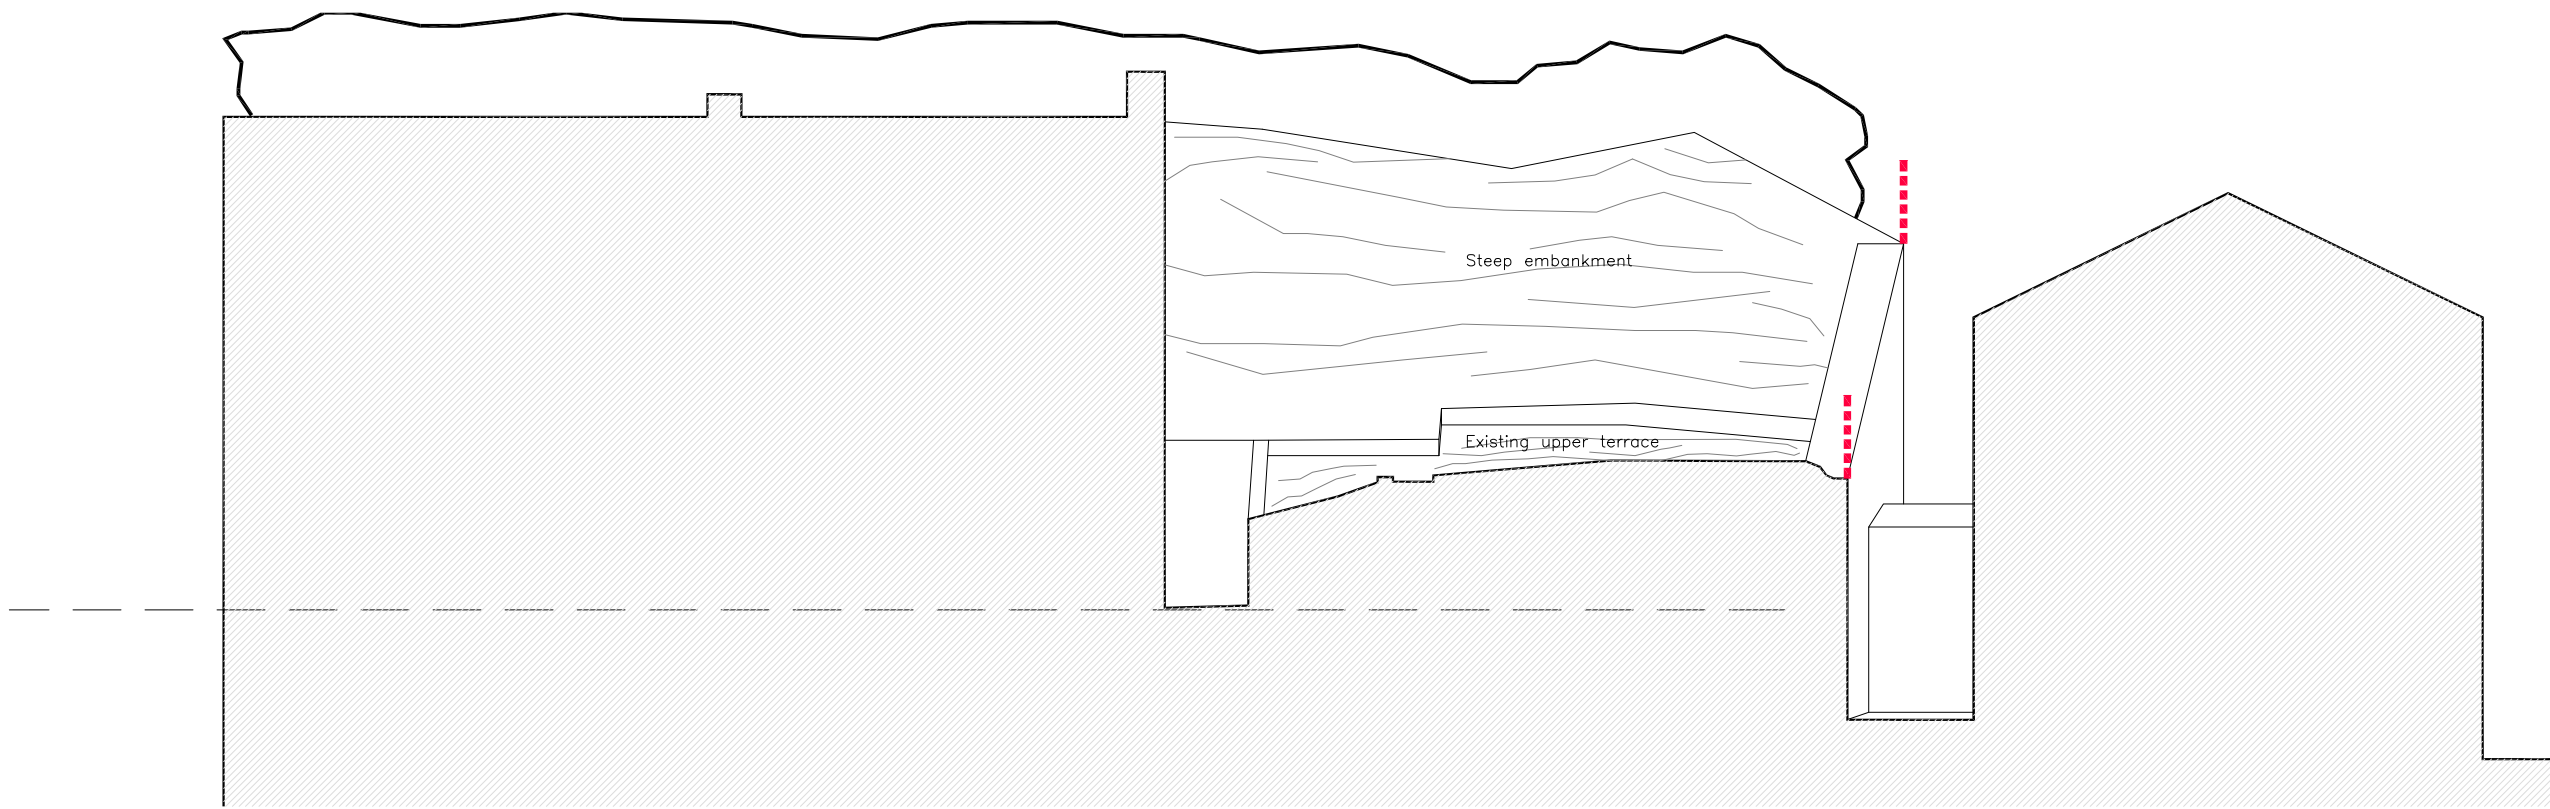

Cross Section B-B

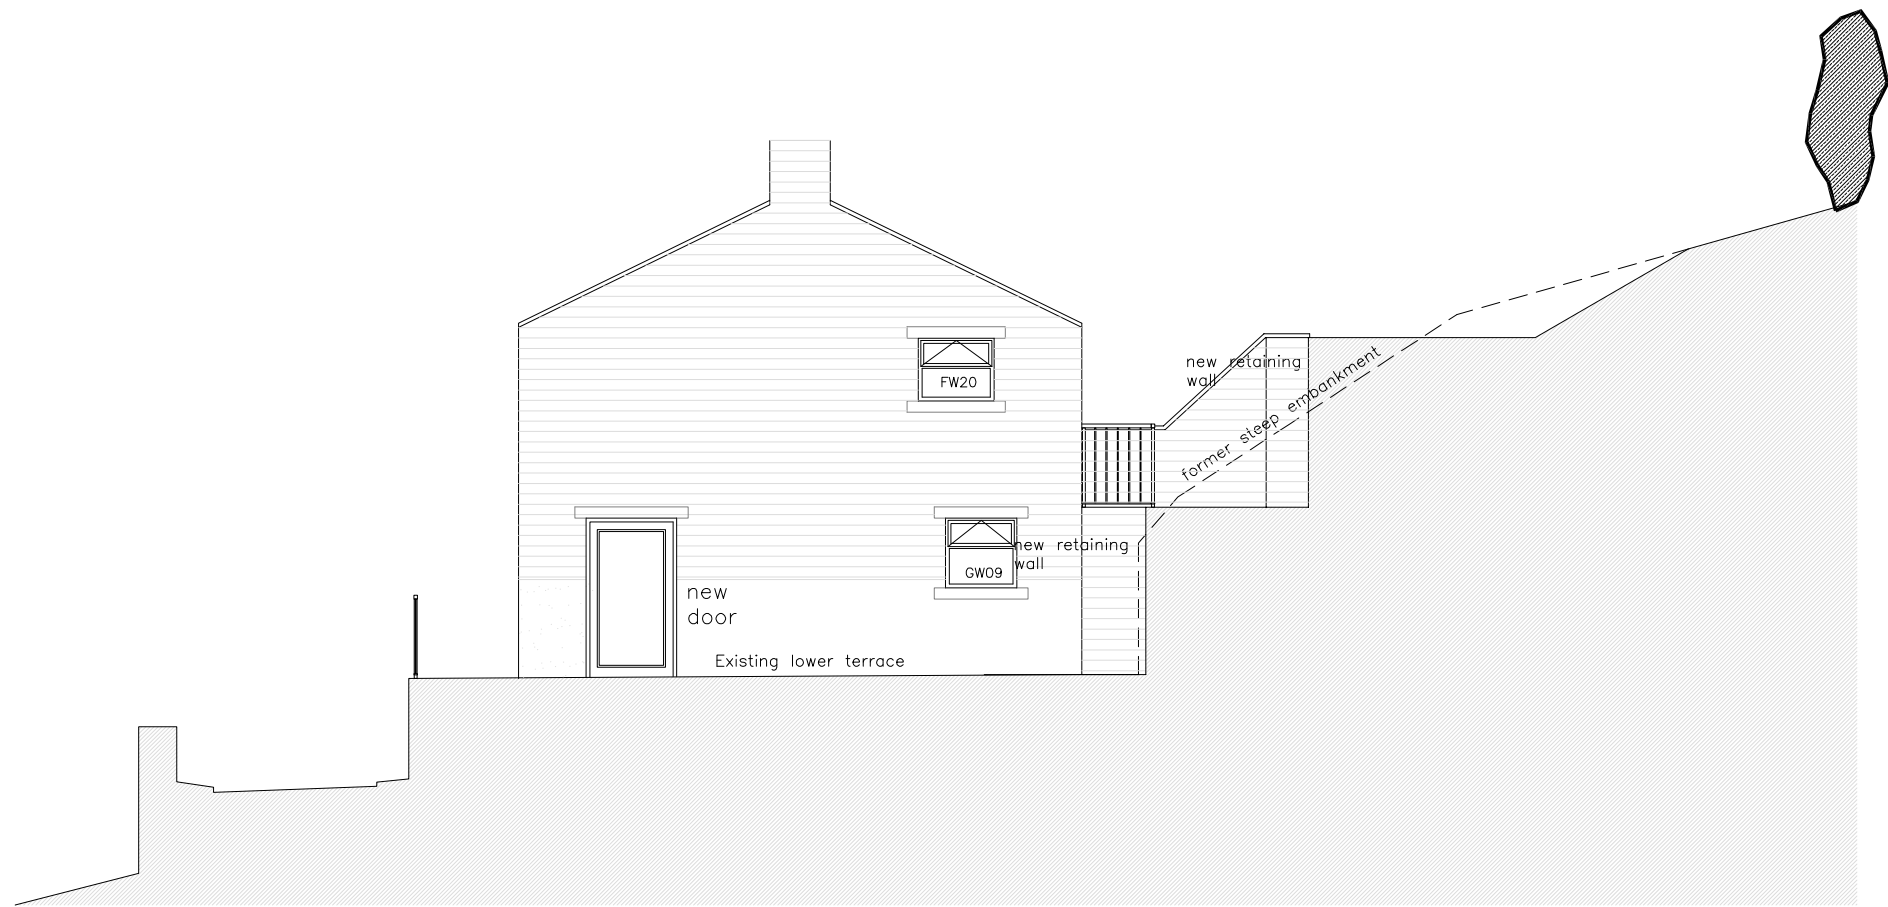



Longitudinal Section C-C

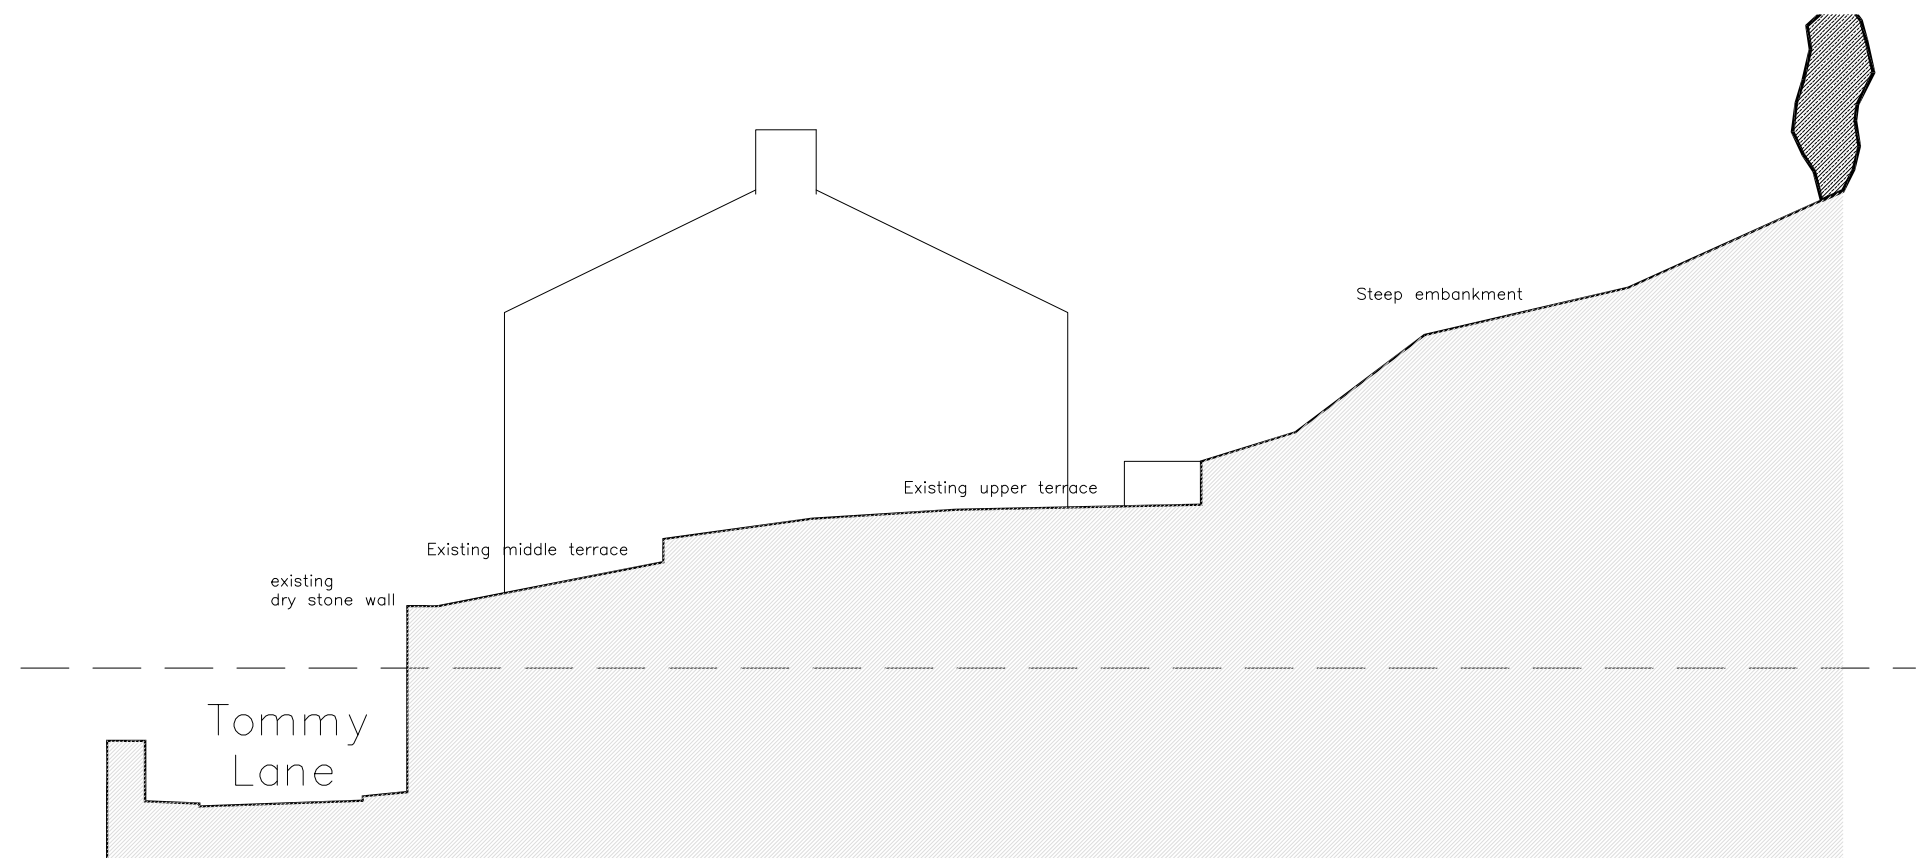

Longitudinal Section A-A



East Elevation

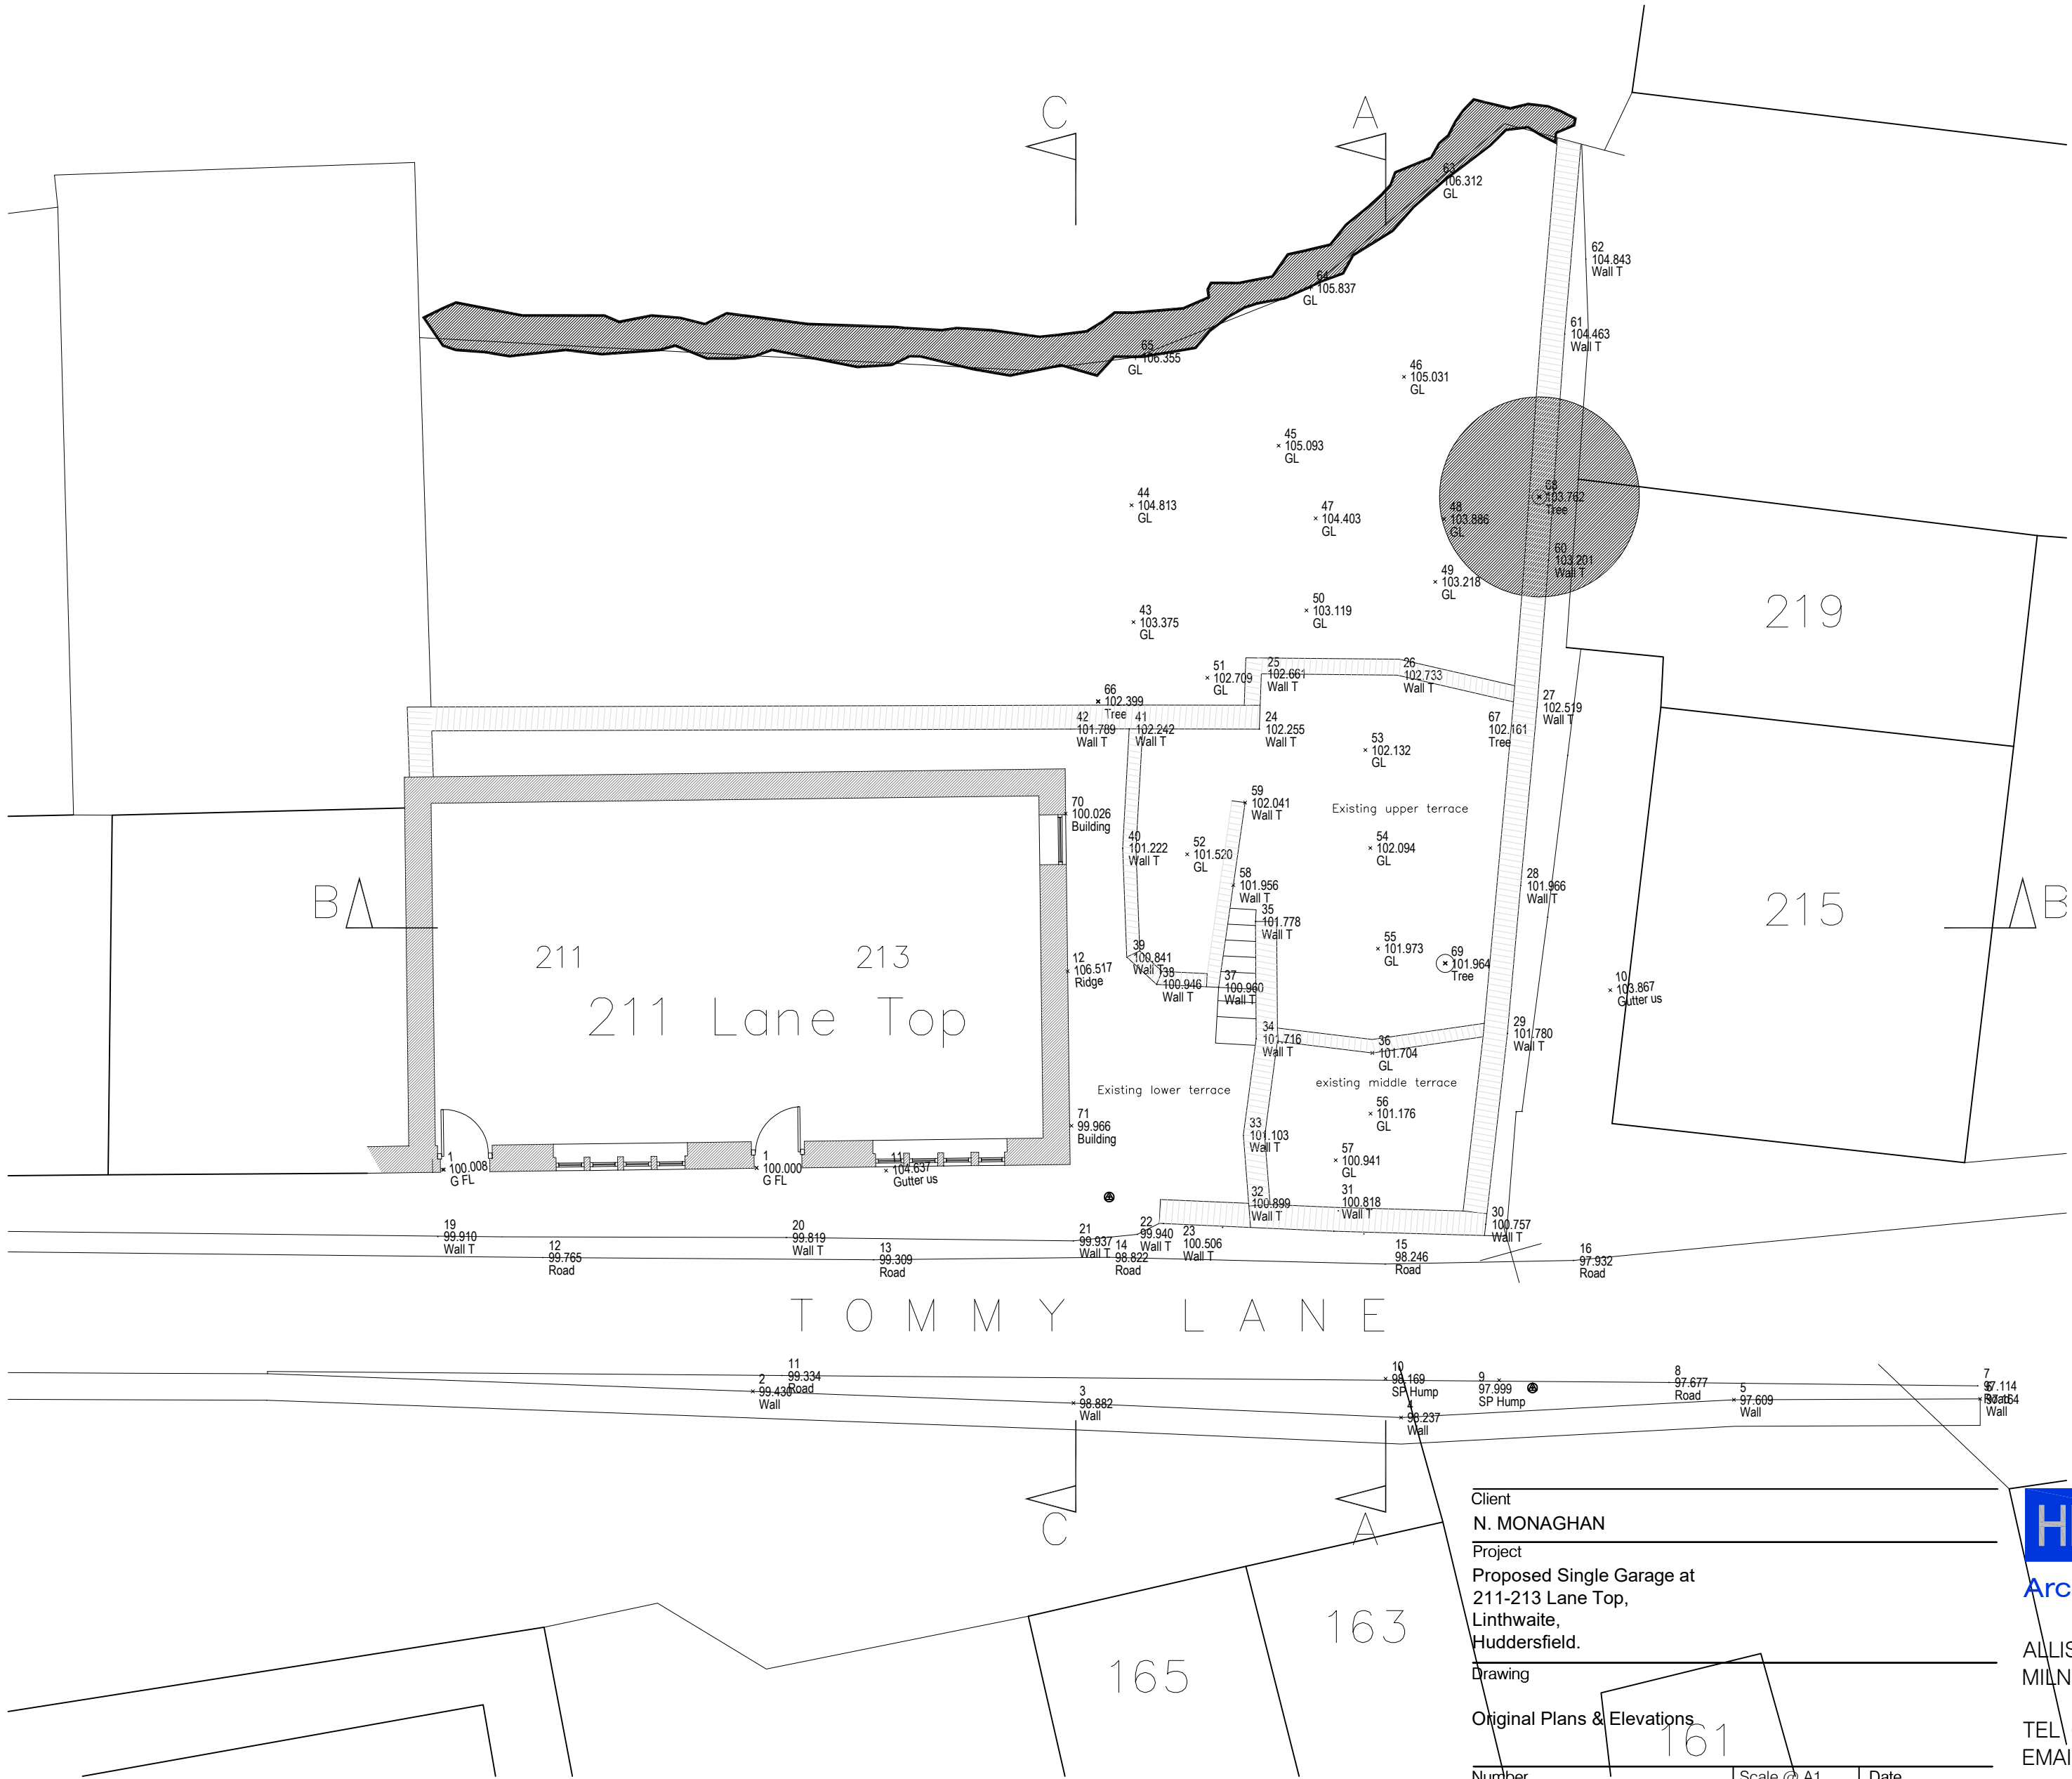 

Client N. MONAGHAN		
Project Proposed Single Garage at 211-213 Lane Top, Linthwaite, Huddersfield.		
Drawing Original Plans & Elevations		
Number 4024-06-01	Scale @ A1 1:100	Date 05-2016

HEPPENSTALLS	
Architecture Surveying Planning	
ALLISONS BUILDINGS, 135 ARMITAGE ROAD MILNSBRIDGE, HUDDERSFIELD, HD3 4JY	
TEL 01484 658411	FAX 01484 647320
EMAIL PROJECTS@HEPPENSTALLS.NET	
WWW.HEPPENSTALLS.NET	