



Schedule of Areas	
Ground Floor [GIFA]	104.3m ²
First Floor [GIFA]	104.7m ²
Floor Area [GIFA]	209m ²
Footprint	118m ²


The Gross Internal Floor Area (GIFA) is measured inside the external walls and includes all internal partitions and structural walls. Columns are included as are staircases and any voids above and below.

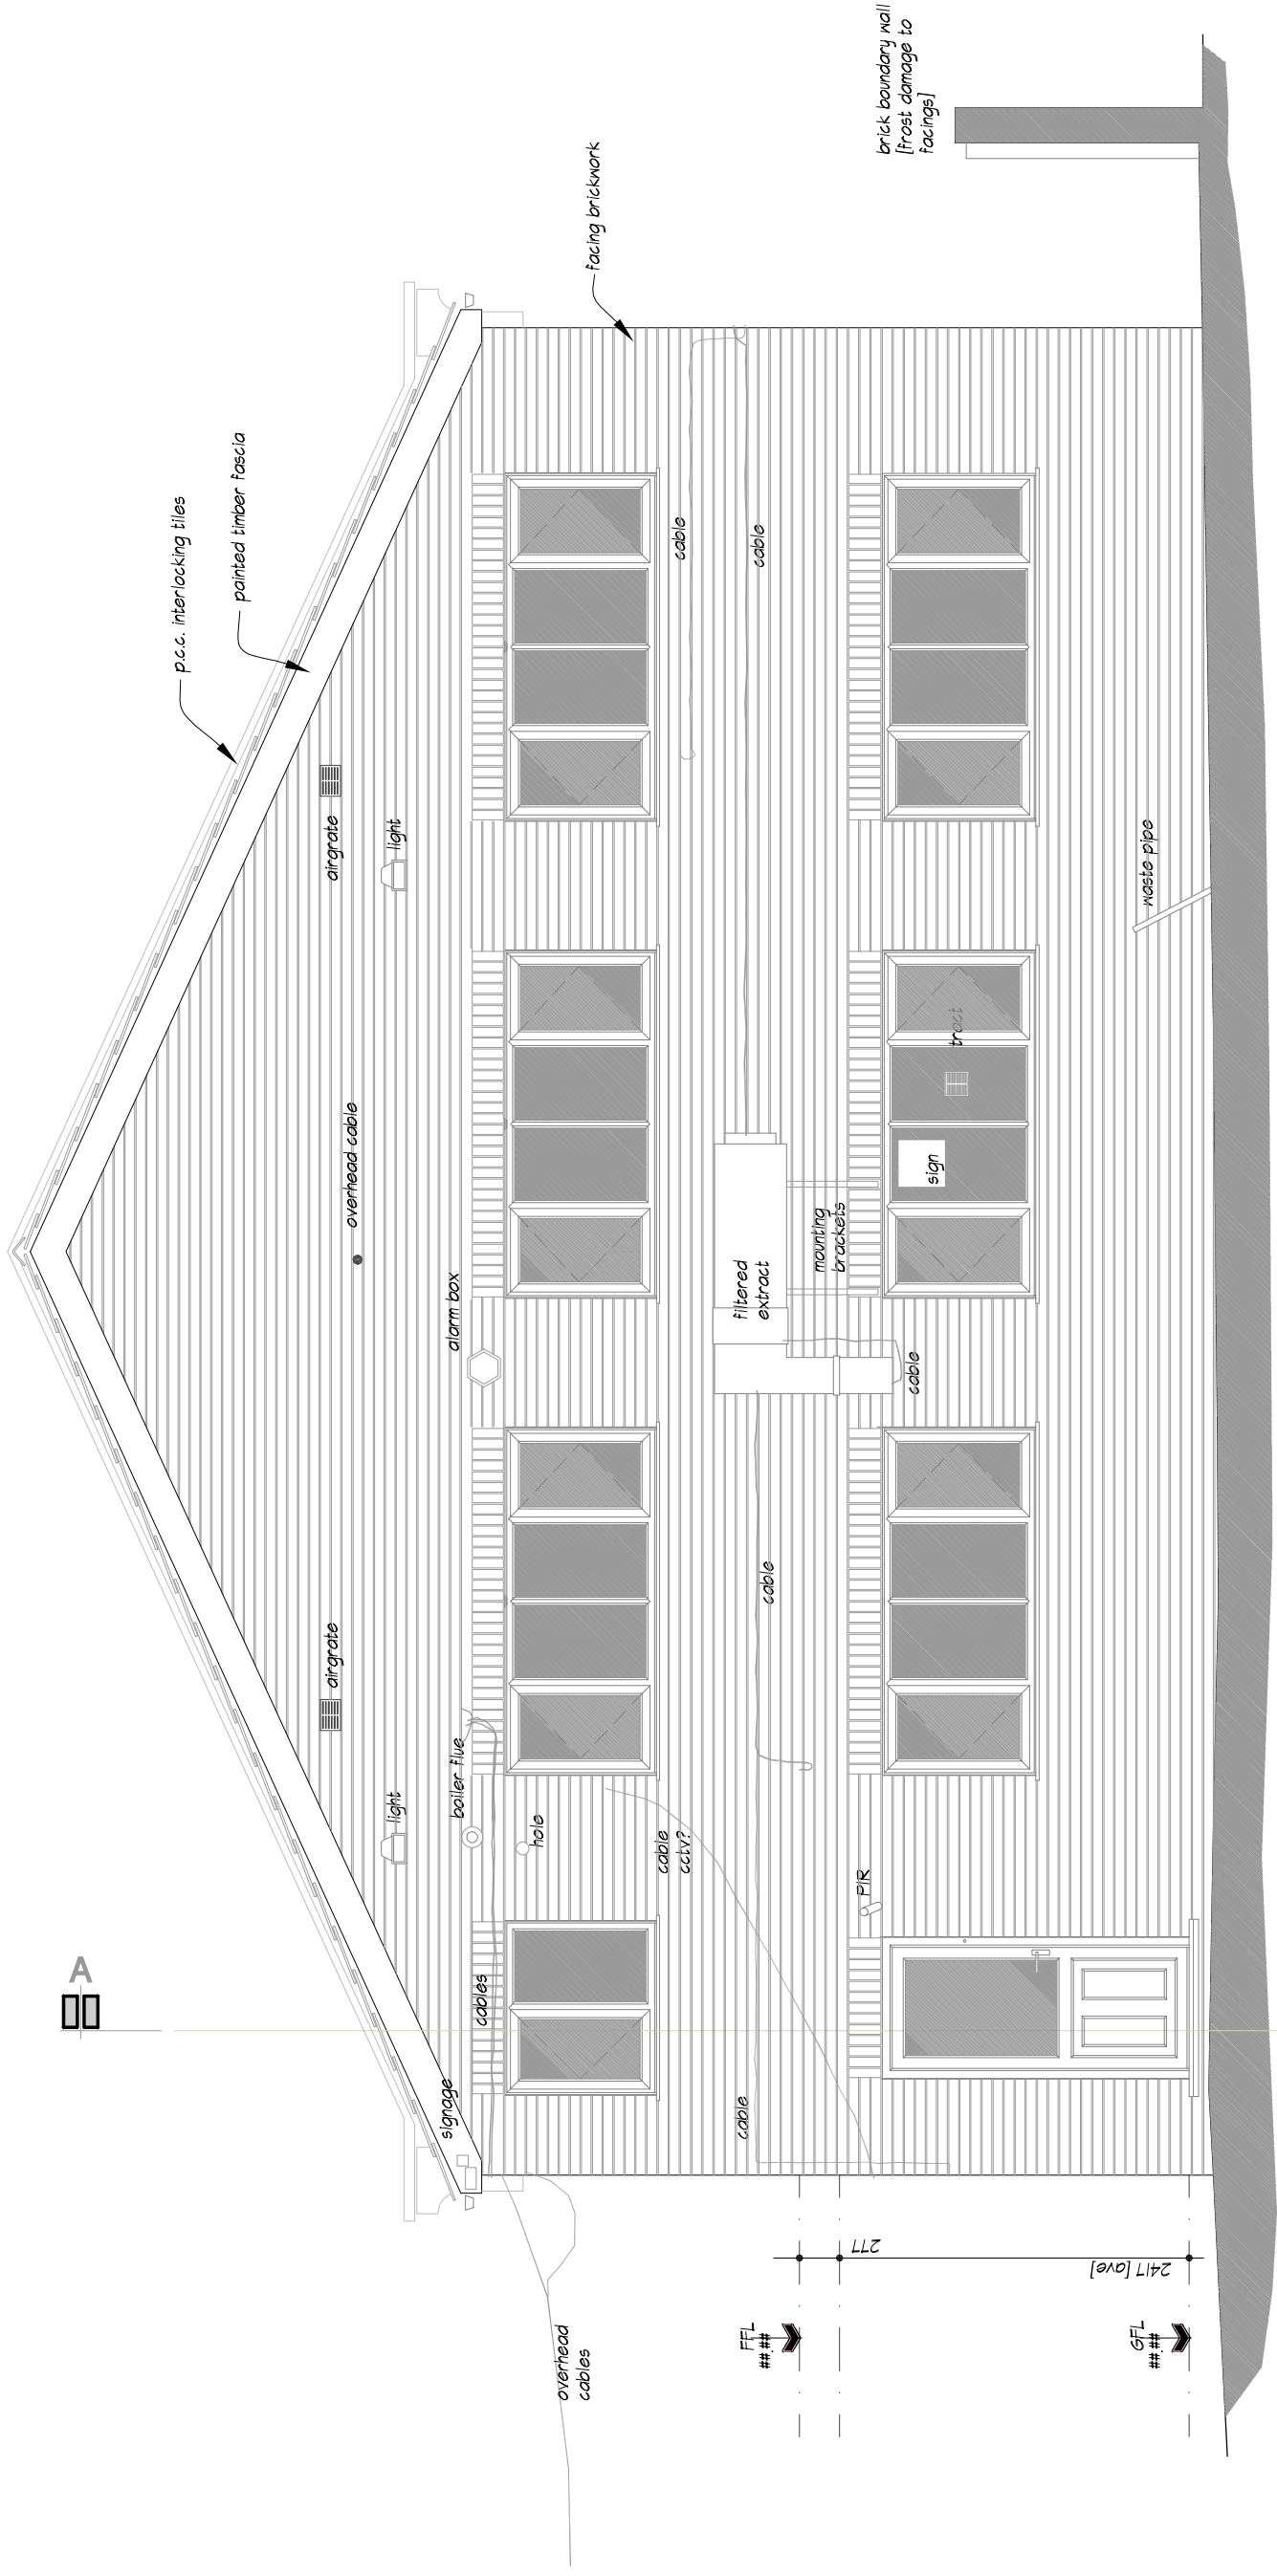


North Elevation
Scale 1:50

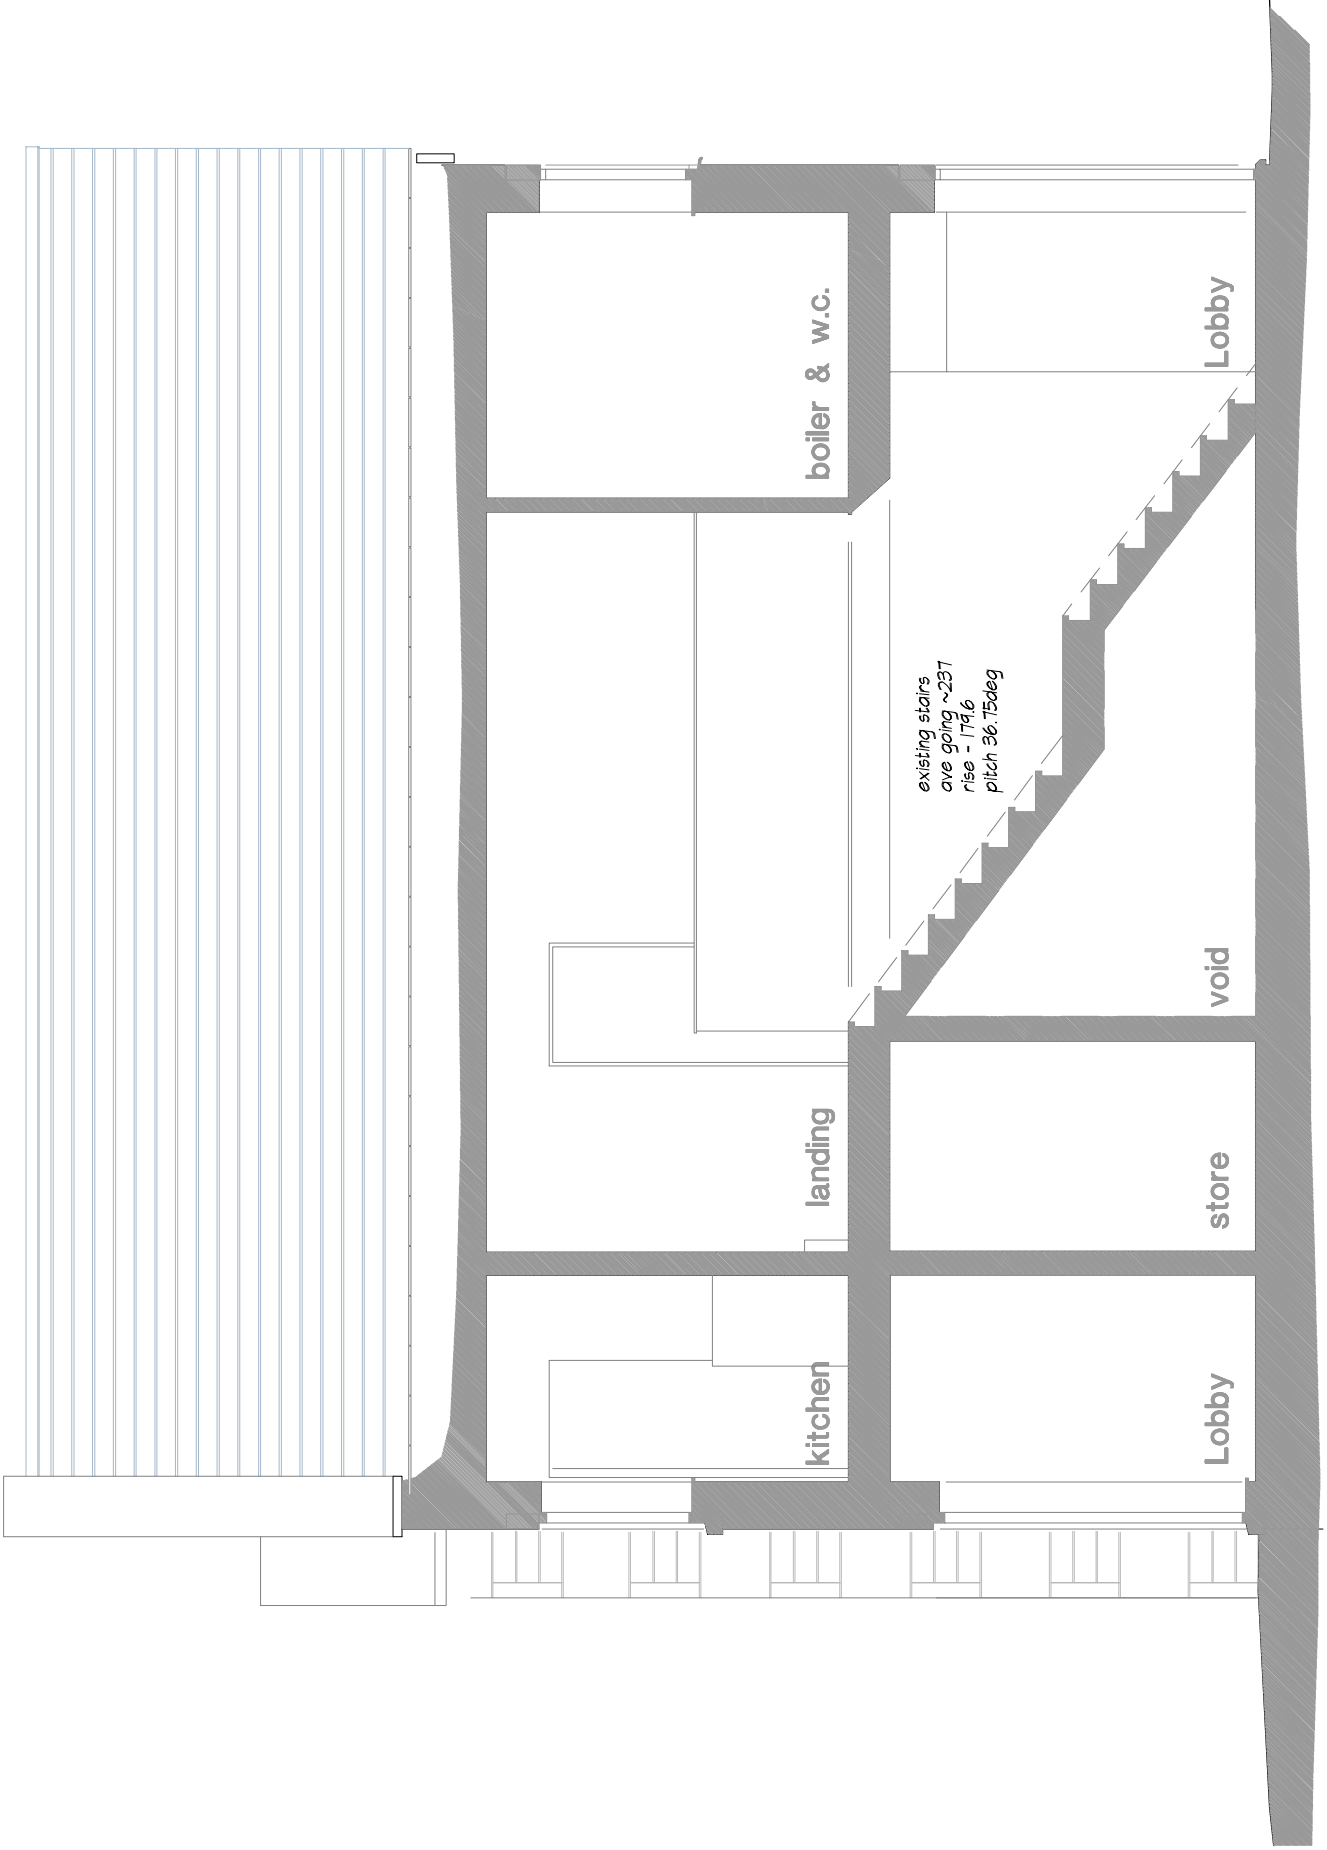

Section A-A
Scale 1:50

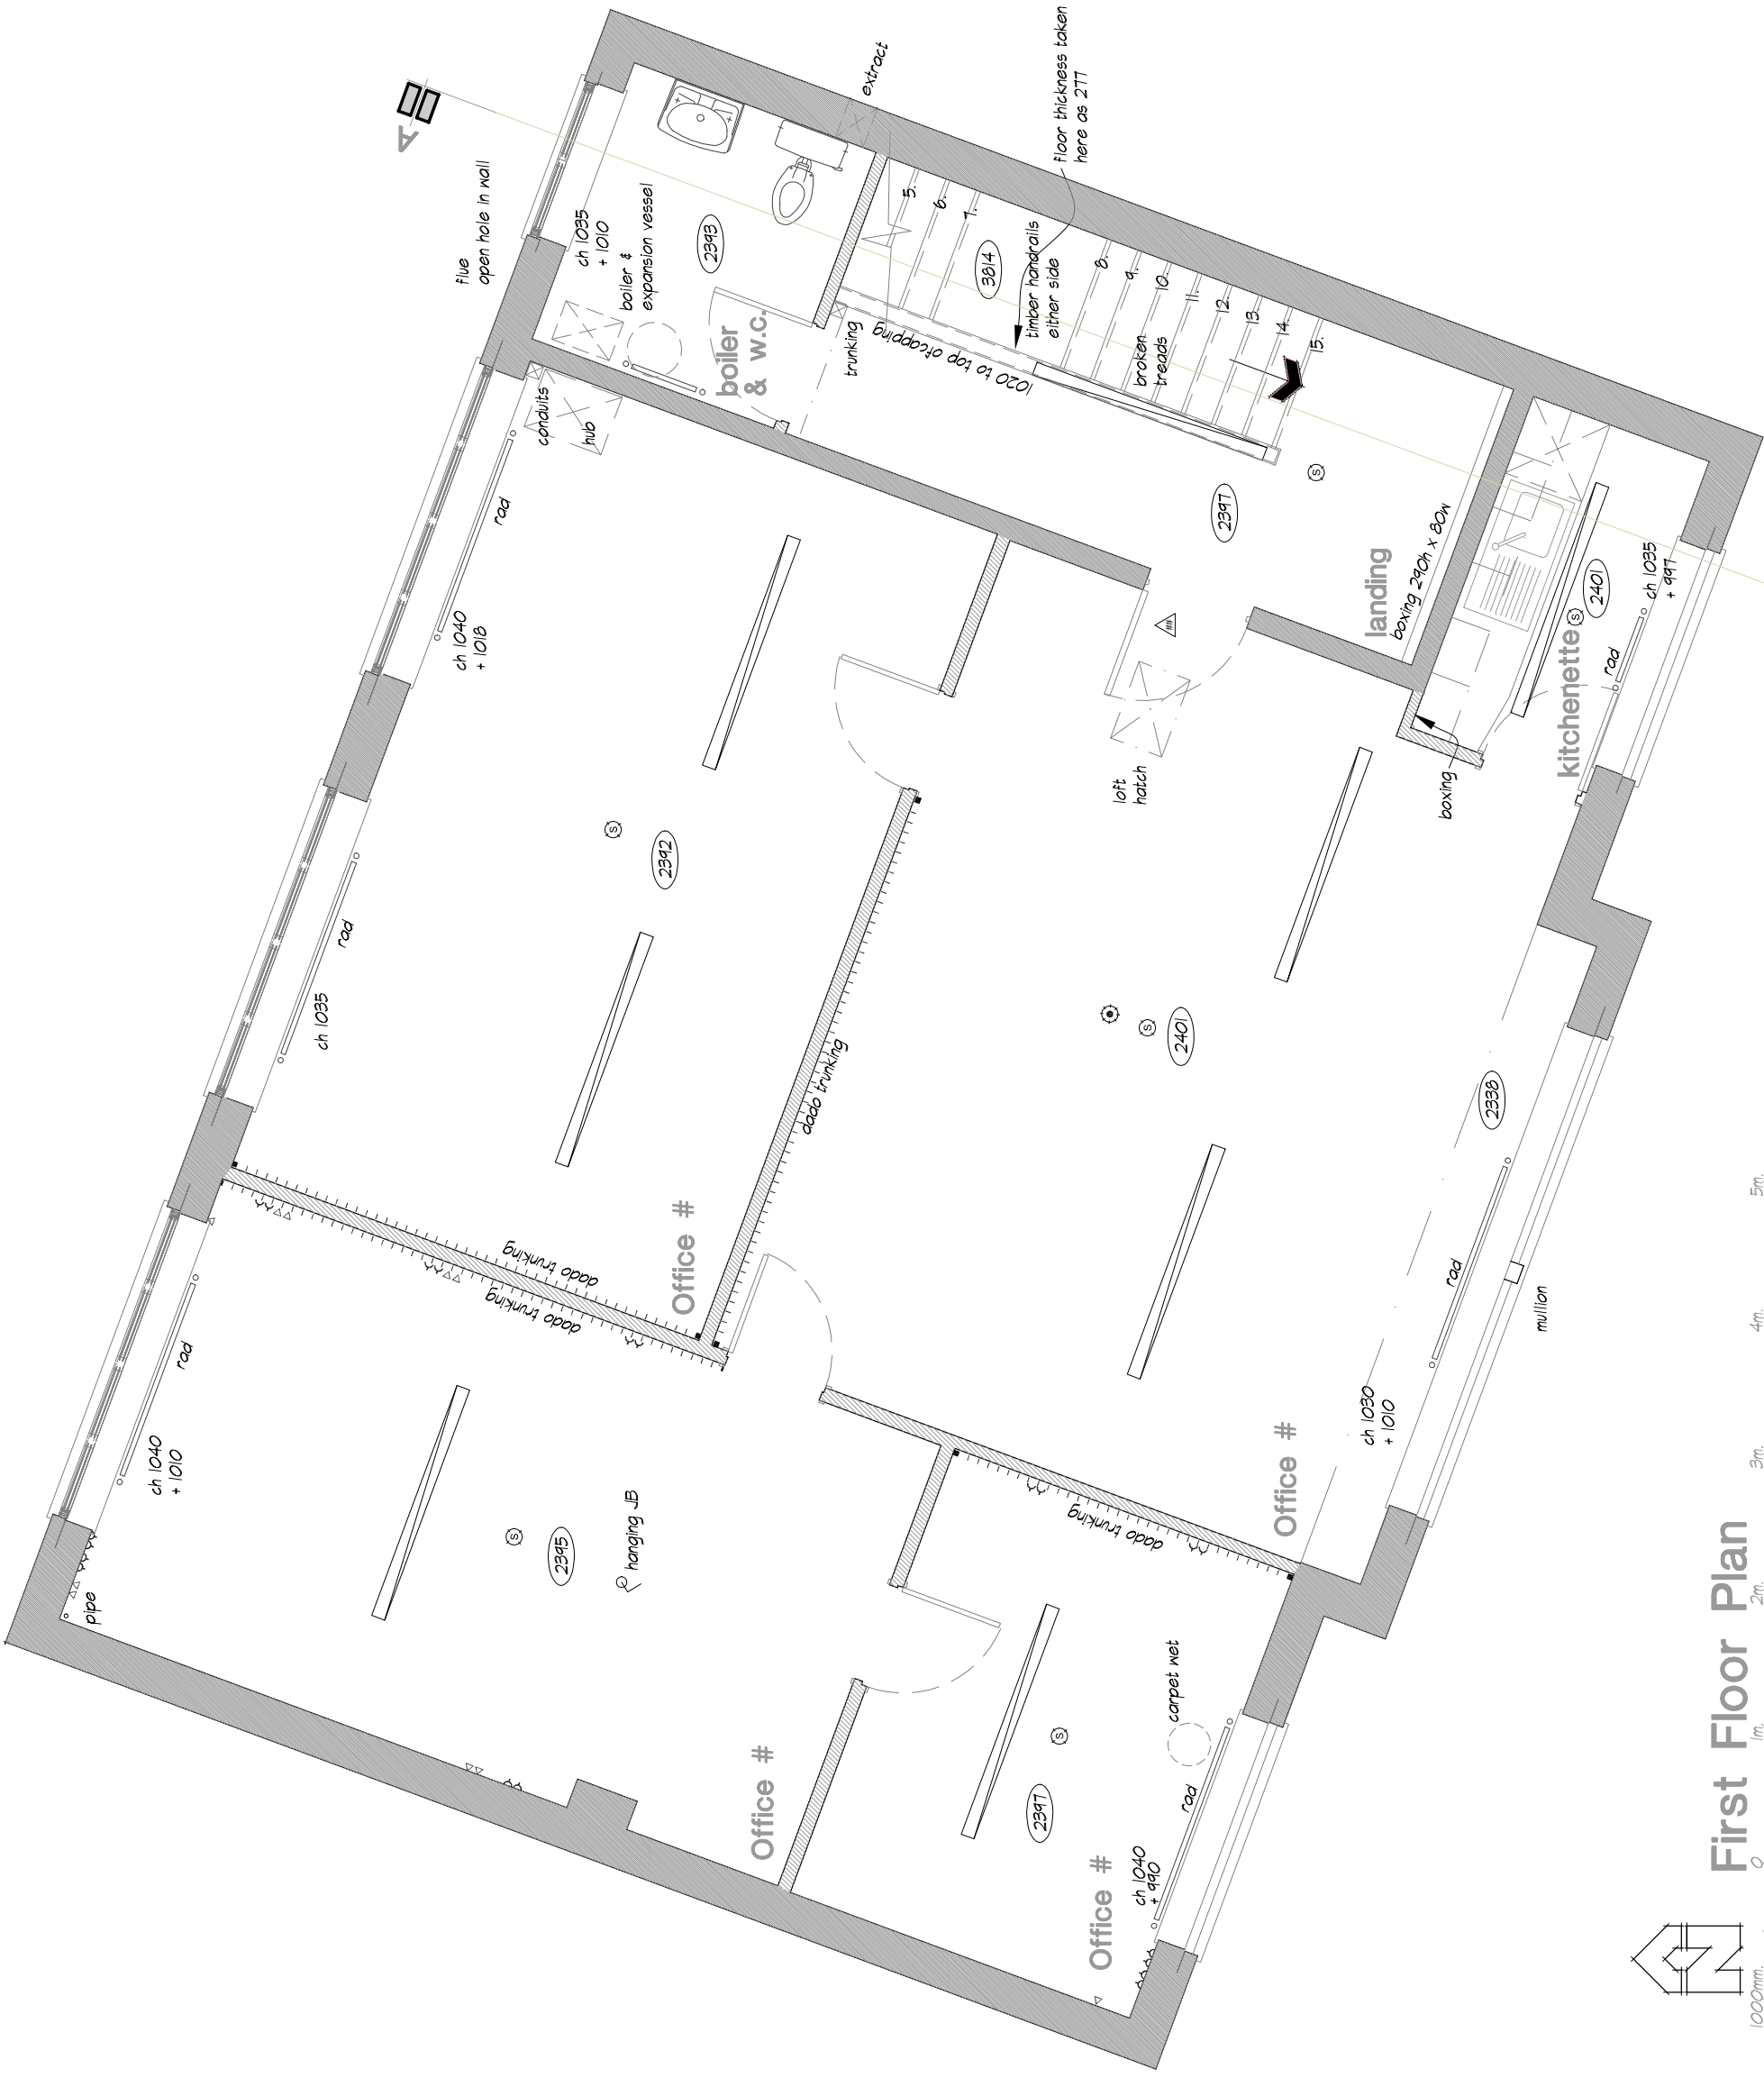

First Floor Plan
Scale 1:50

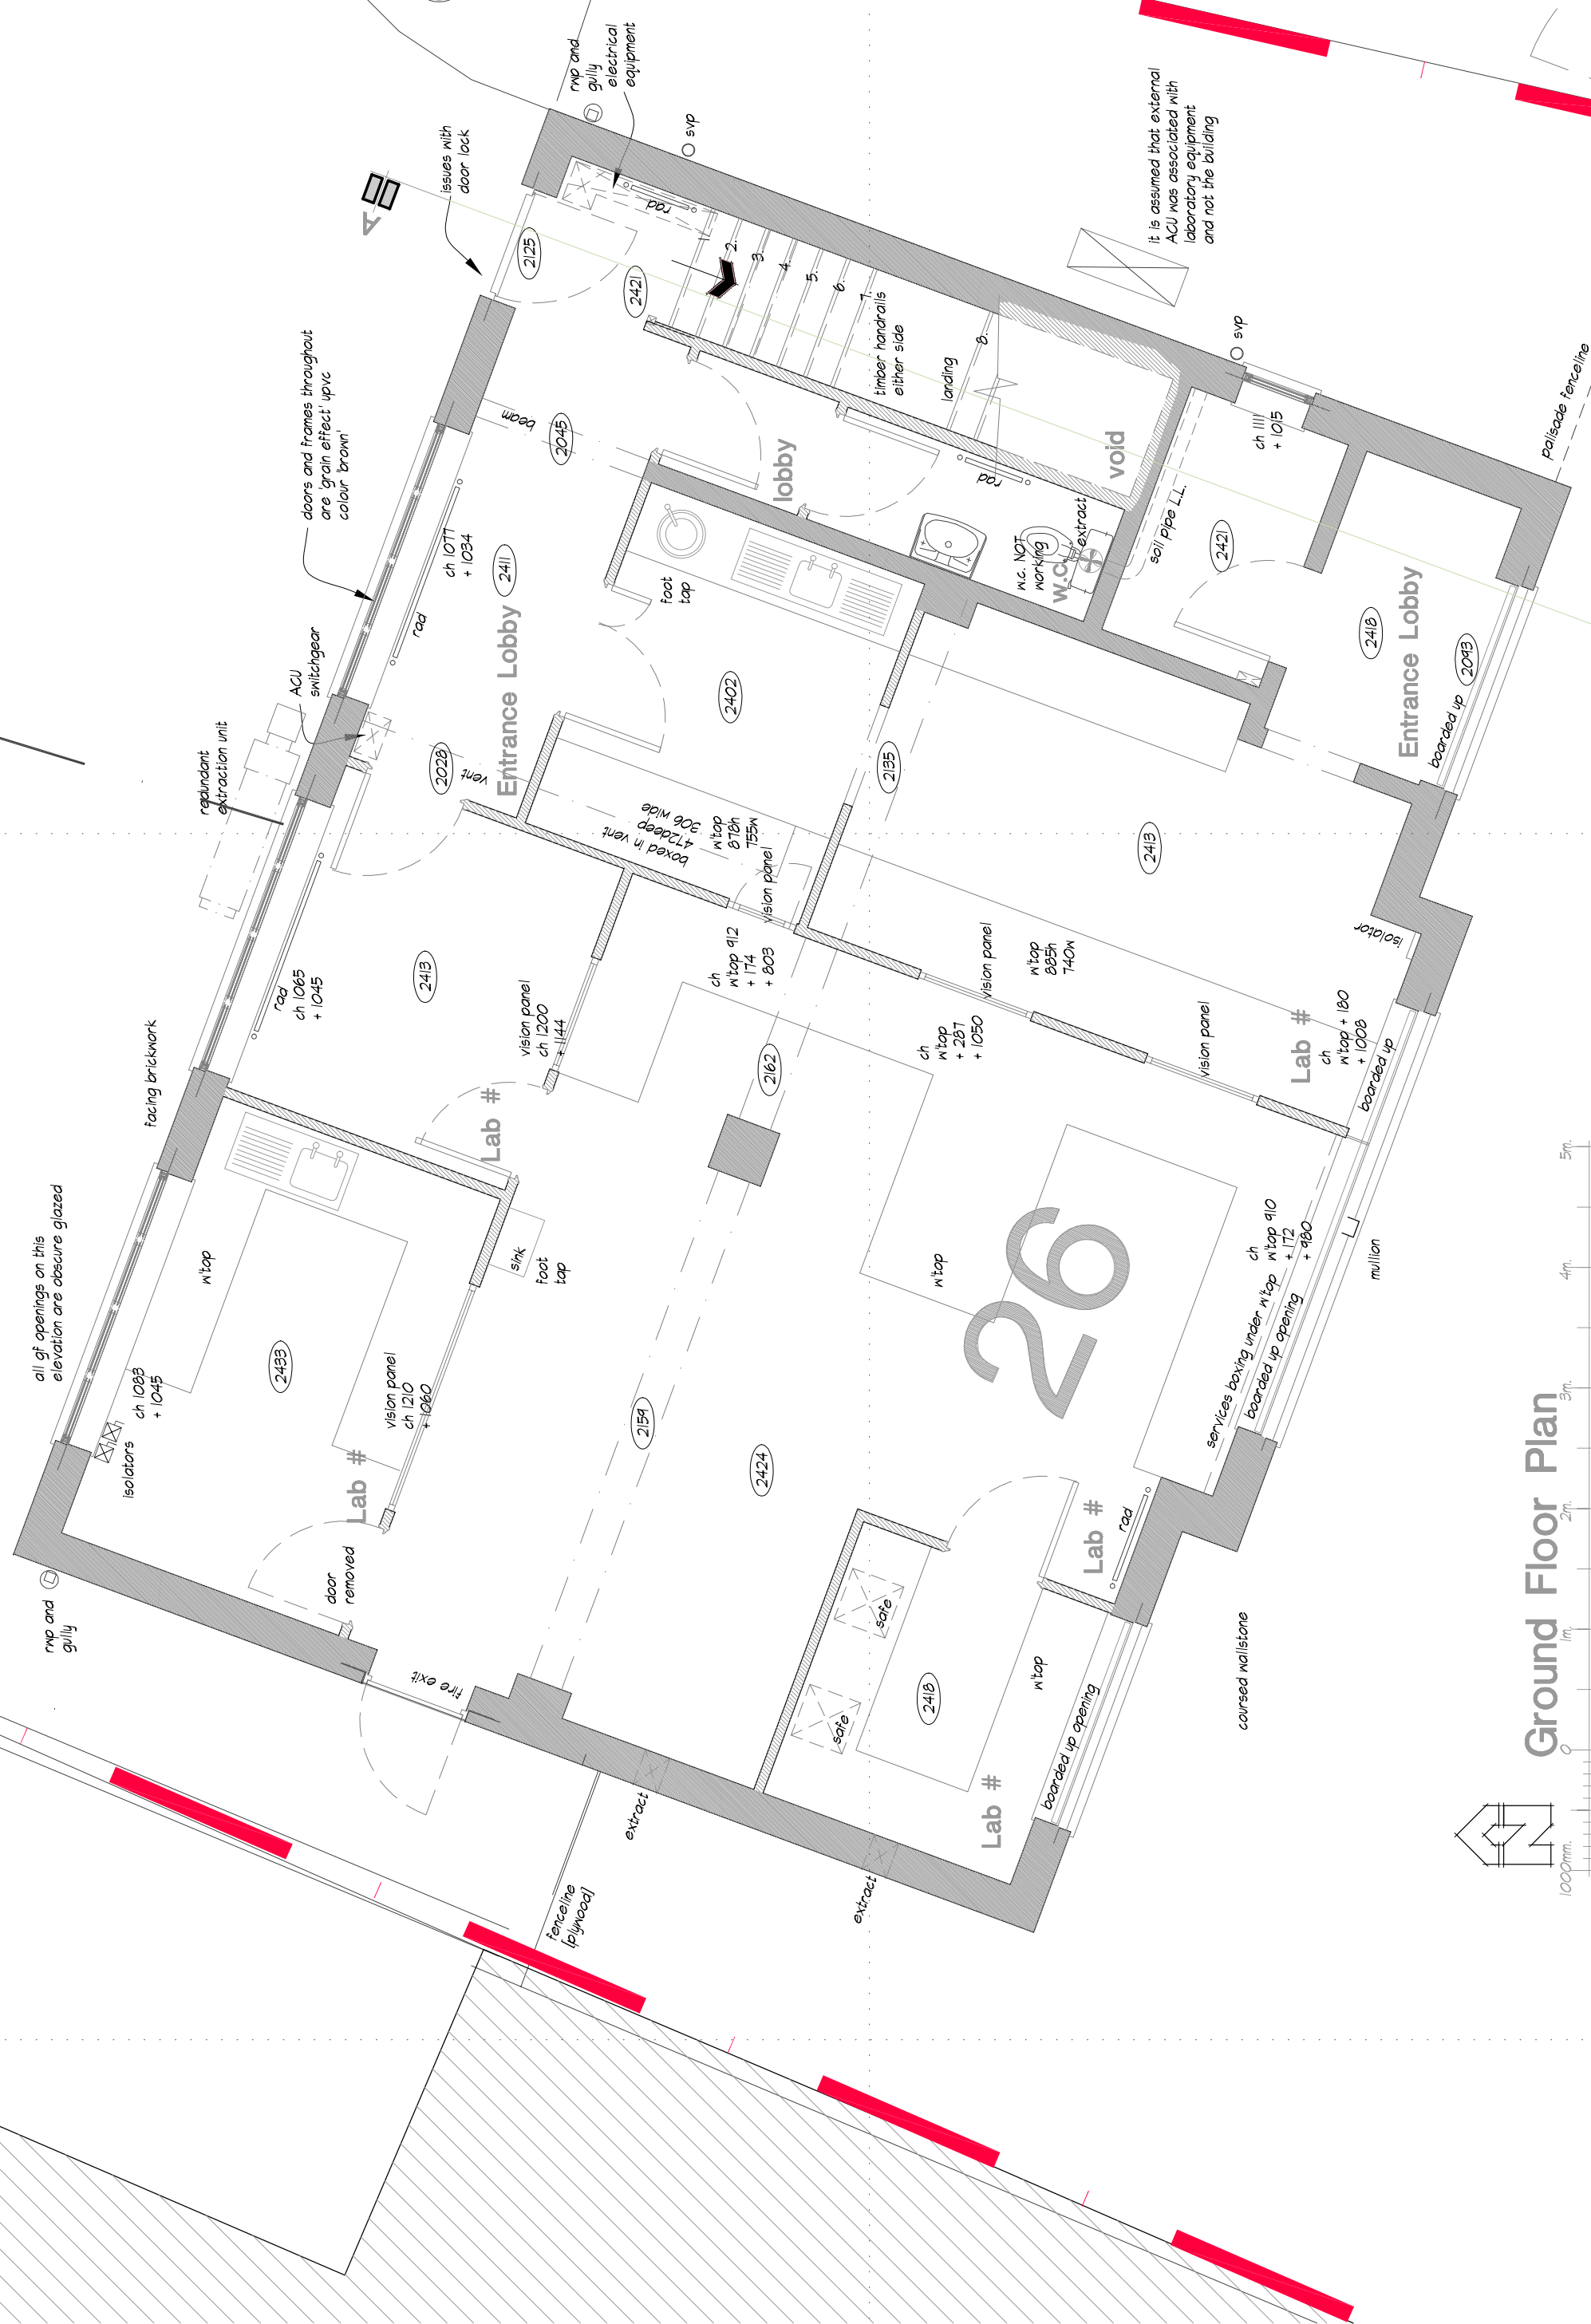

Ground Floor Plan
Scale 1:50

REV.	DATE	REVISION	INIT.

Calum Hunter
BA (Hons) Architecture MCIAT
Chartered Architectural Technologist



12, Woodside View
Lower Greenland
Halifax
West Yorkshire
HX4 8BP
Tel: 01422 37 648

CLIENT
Joanne Alvy
28, Halifax Road
Liversedge
WF15 6JL

PROJECT
Proposed 30 Place Nursery
Little Rainbows
26 Halifax Road
Liversedge
WF15 6JQ

DRAWING
As Existing:
Plans @ Ground & First Floors
Section A-A & North Elevation
"For Approval"

SCALE
1:50
DATE
05/05/16
DRAWN
Calum Hunter

DRAWING No.
602
JOB No.
[2-] 002
REV.
-

Notes