


All dimensions to be verified on site.

Any discrepancies in printed drawings to be brought to w.d. HARLEY attention for clarification.



All variations to construction works carried out on site to be brought to our attention prior to carrying out work.

© 2014. wd Harley is the author of this document and owns the copyright in it. This document may not be reproduced in any form in whole or part without the prior written permission of the copyright owner.

Scaled to A1 paper Size

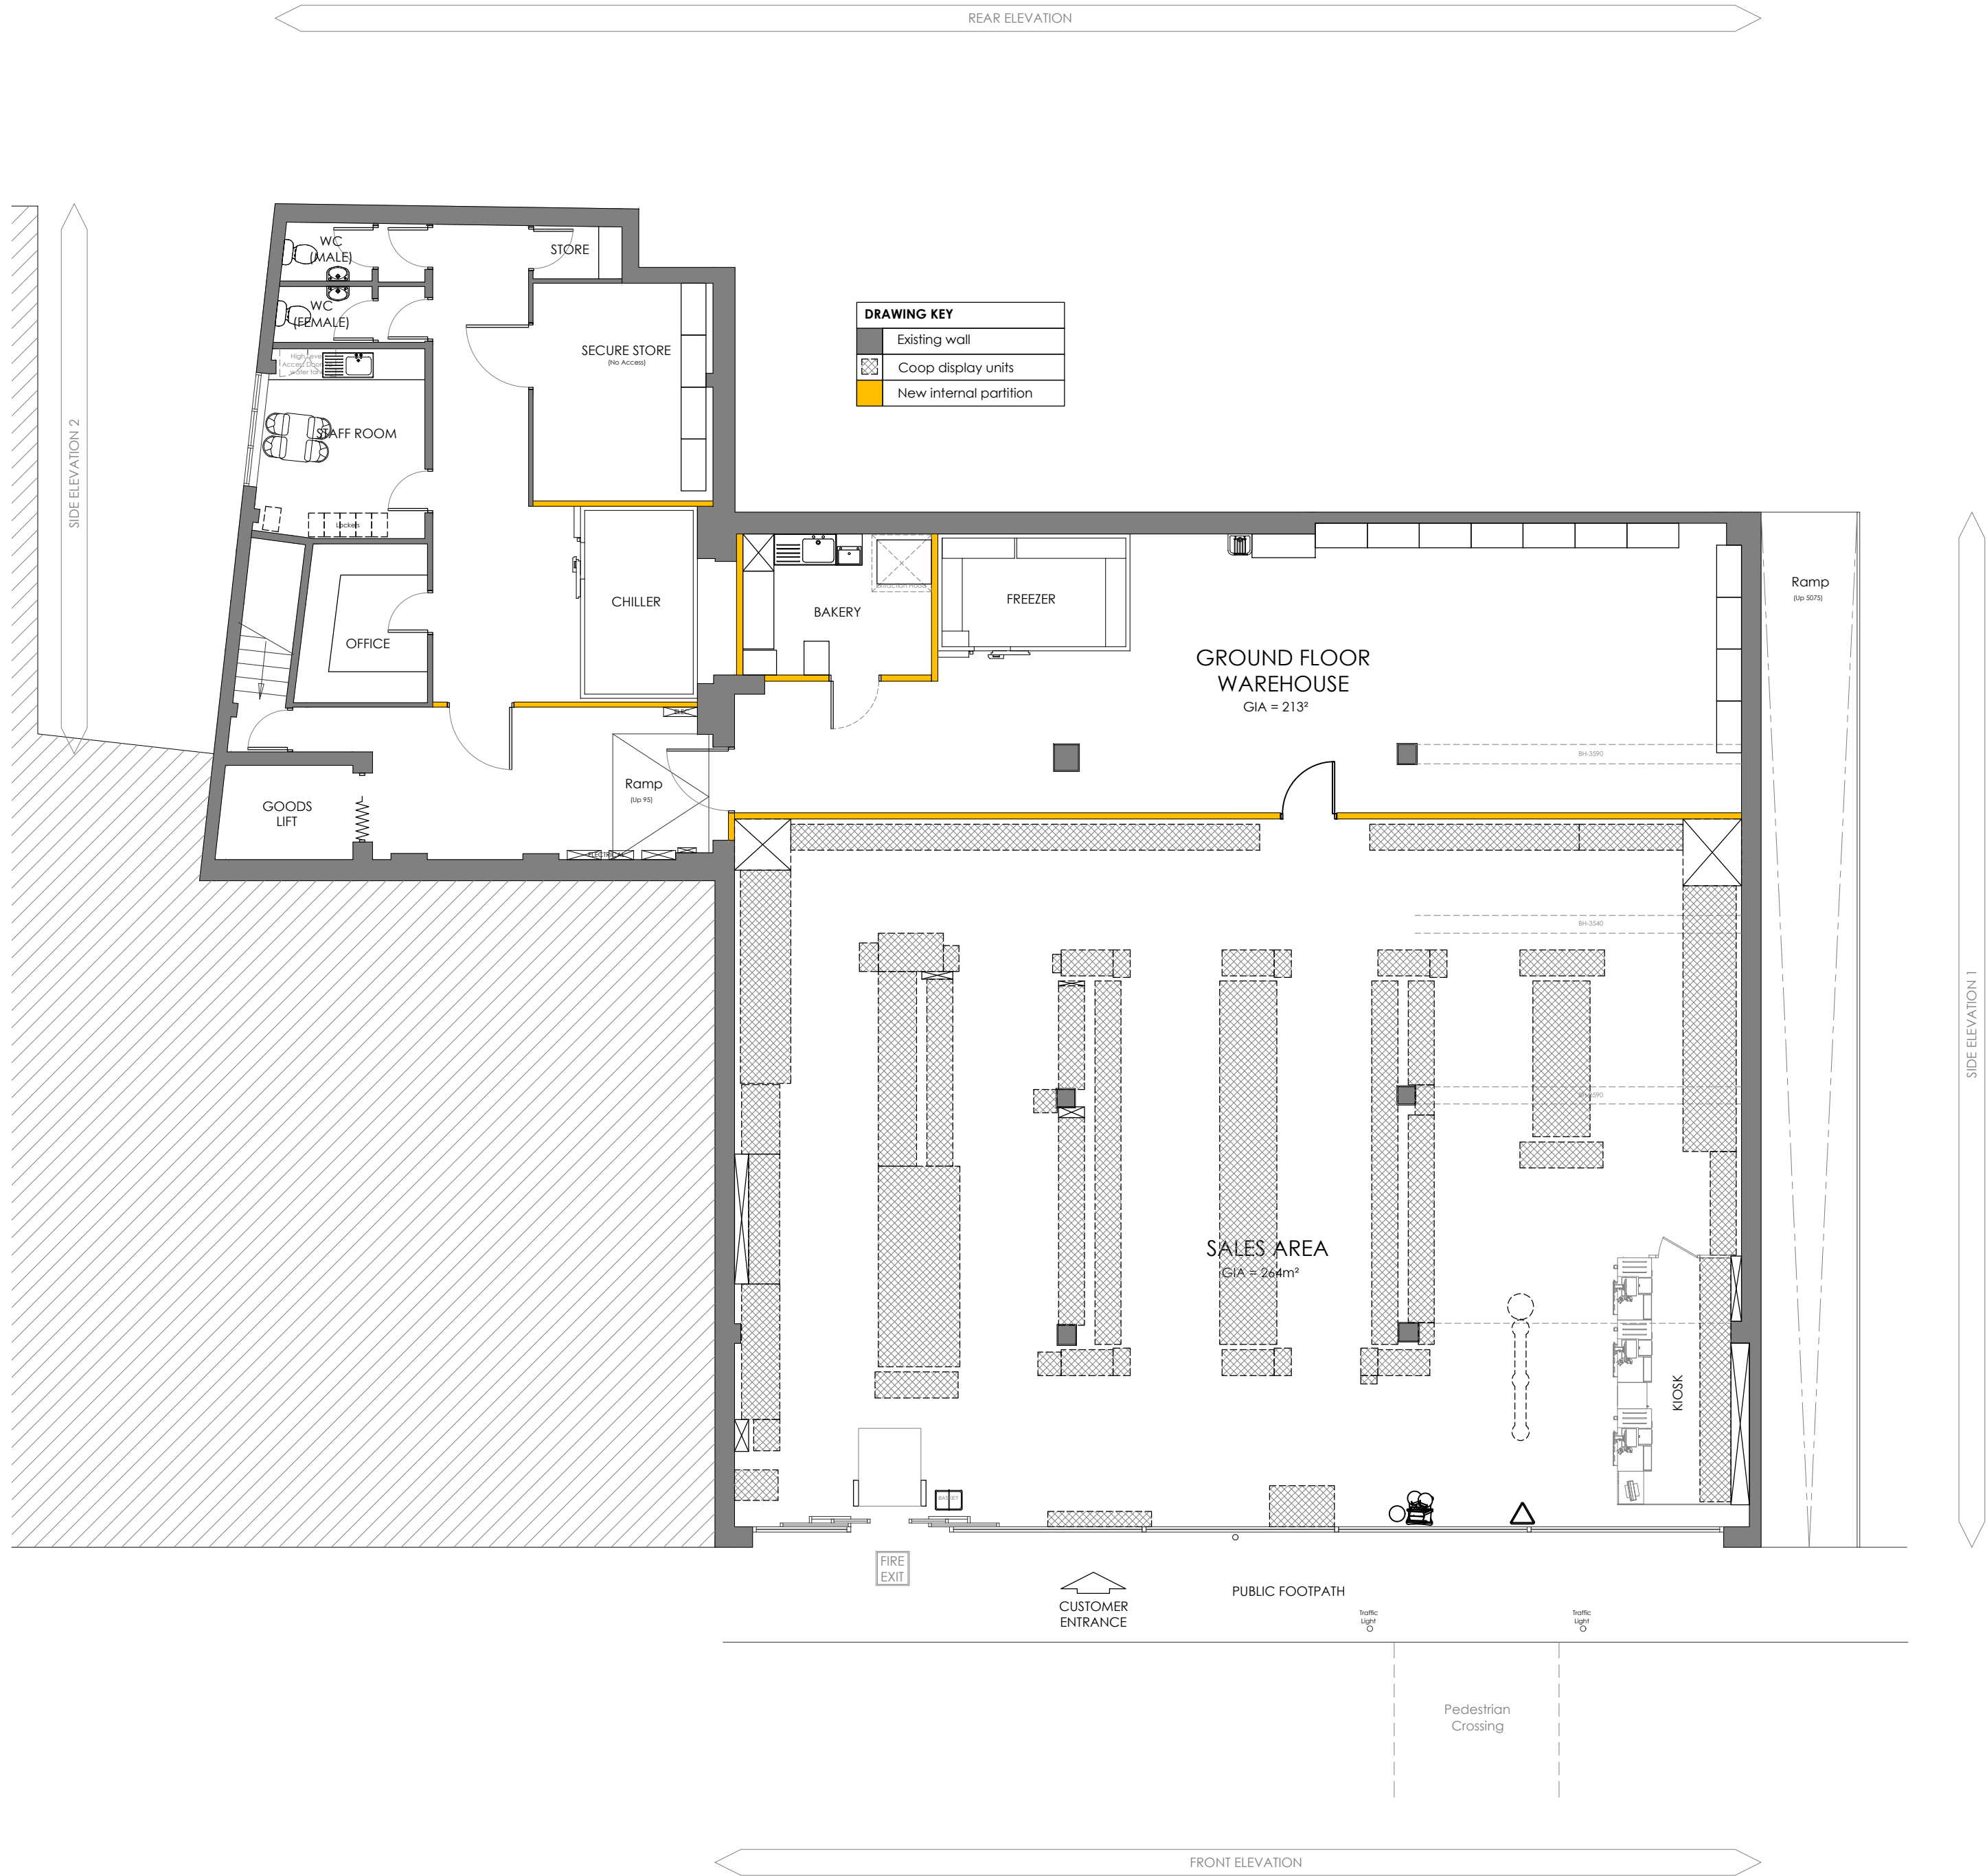

PROPOSED GROUND FLOOR PLAN
(Scale 1:100)

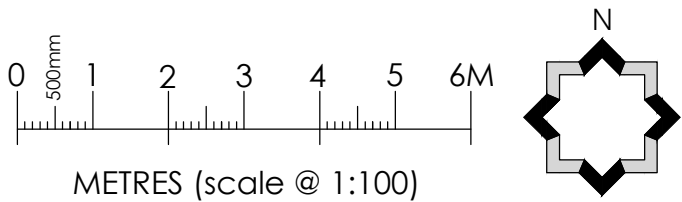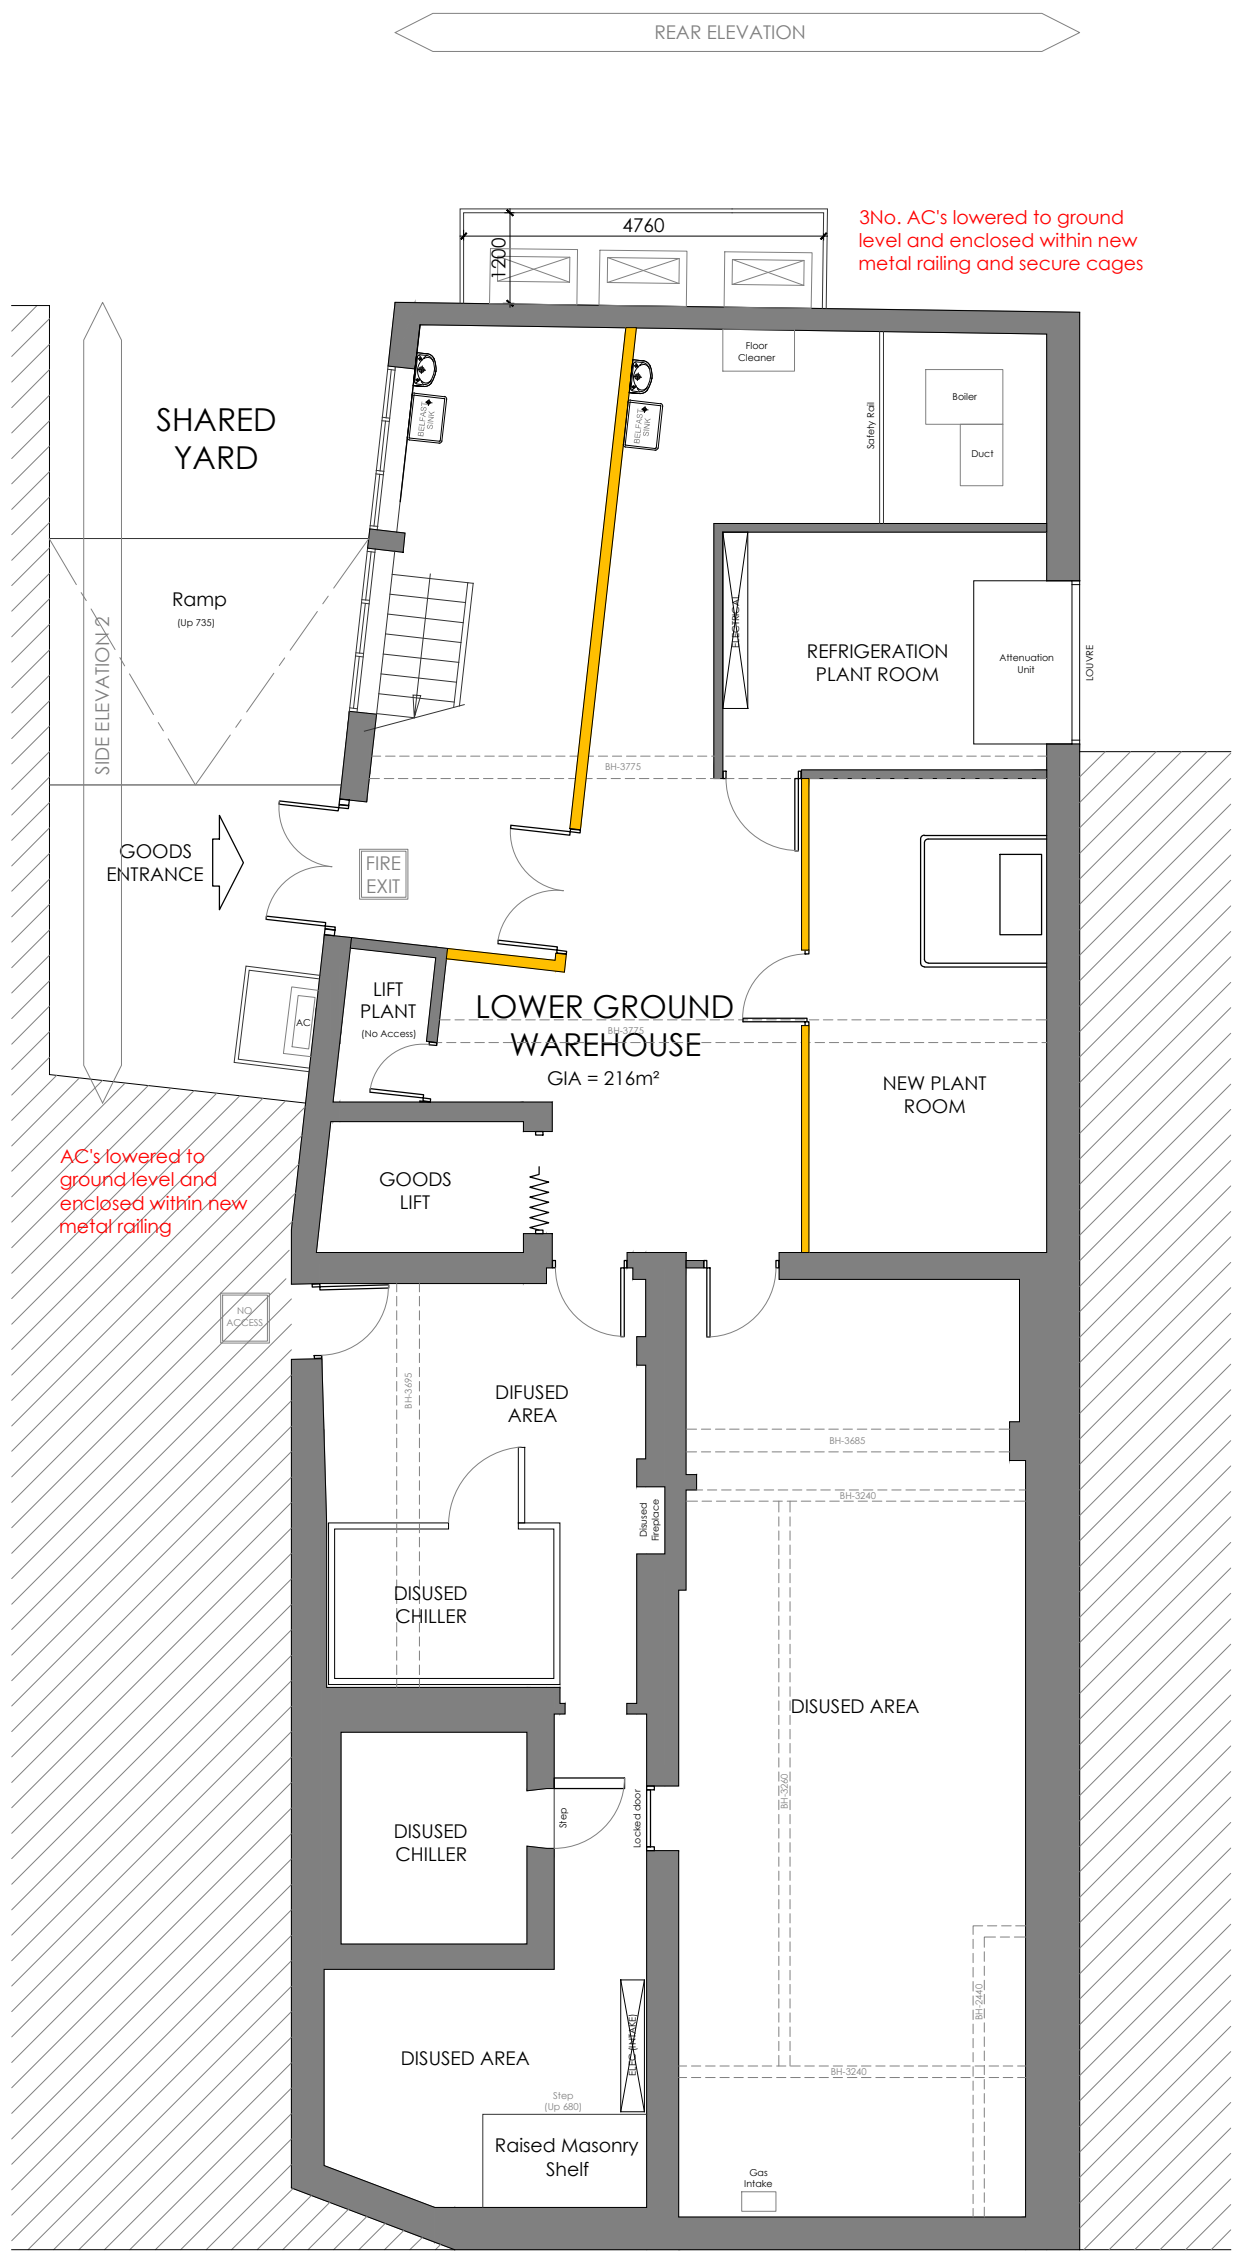

PROPOSED LOWER GROUND FLOOR PLAN
(Scale 1:100)

Rev	Date
A	22.07.16
-	Cage surround to AC's omitted
-	Railing surround to AC's indicated

JOB TITLE:
CO-OPERATIVE FOOD STORE
6 LOW LANE
BIRSTALL BATLEY
WF17 9EY

DRAWING TITLE:
PROPOSED FLOOR PLANS

SCALE :	1/100	DATE :	JUN 2016
Drwn :	MB	Chkd :	DH
DWG No:	CO-16-37-103	REV	A

WD Harley LTD
Ancaster Business Ctr
Cross Street, Callander, FK17 8EA
Tel: 01877 331708
www.wdharley.com