



Only figured dimensions should be used.
Scaled dimensions should be checked with the Architect.
This drawing together with the design, is the property and copyright of the Architect and must not be reproduced without written permission

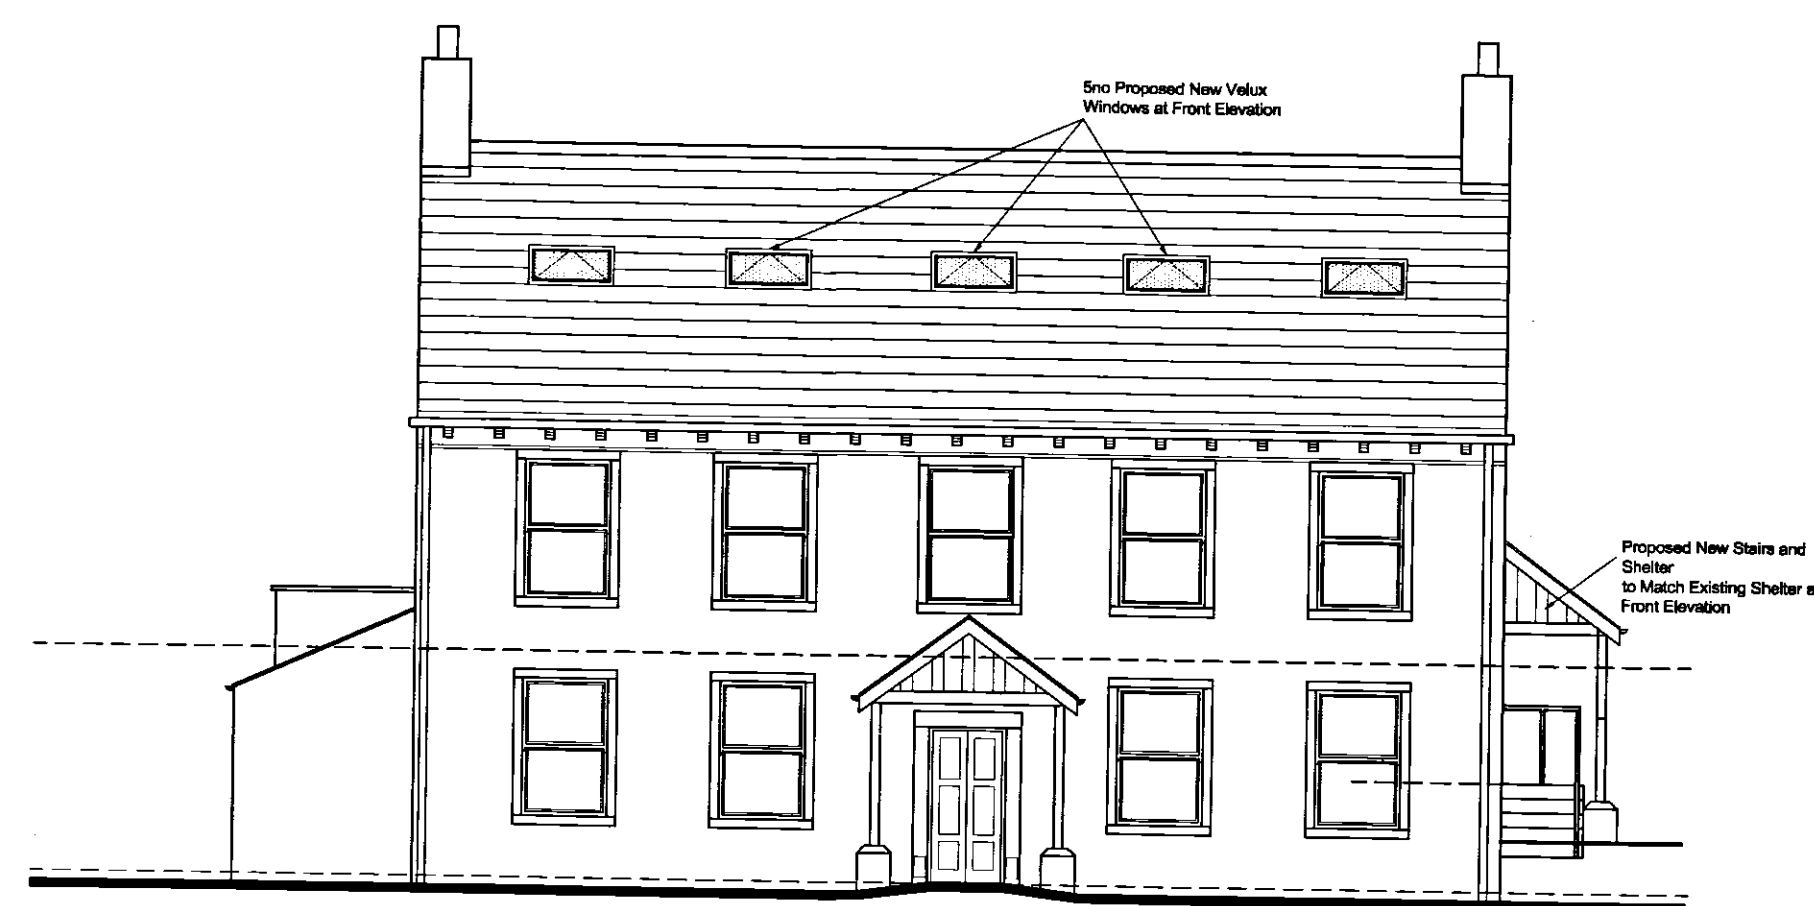


Front Elevation A

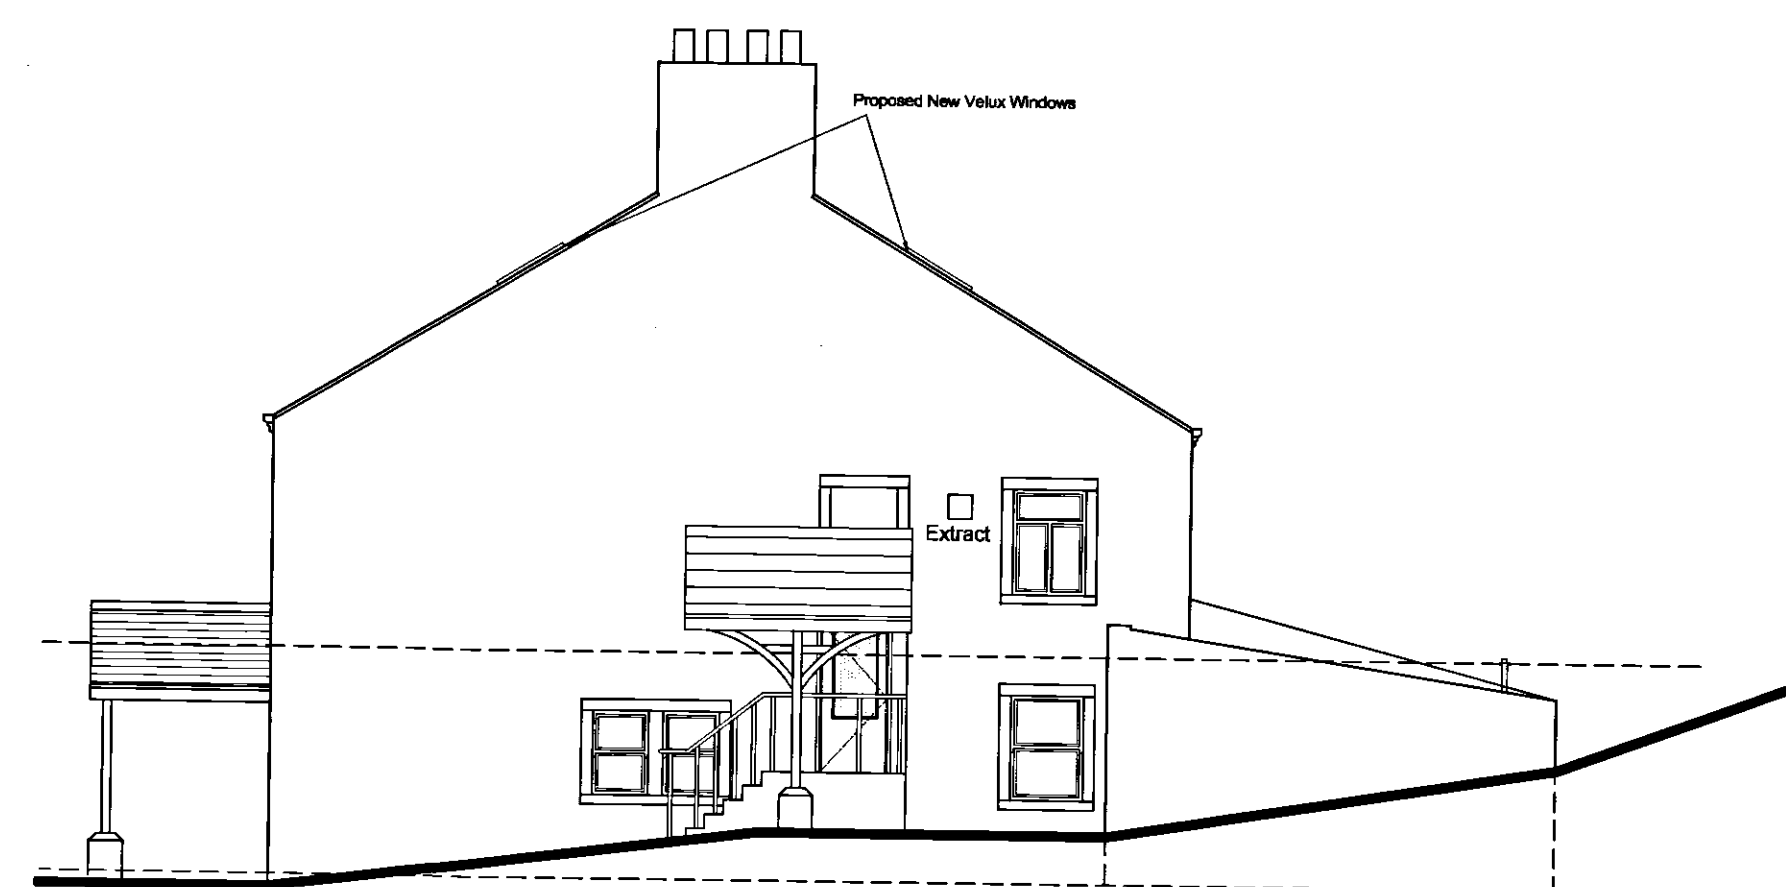


Side Elevation B




Side Elevation C

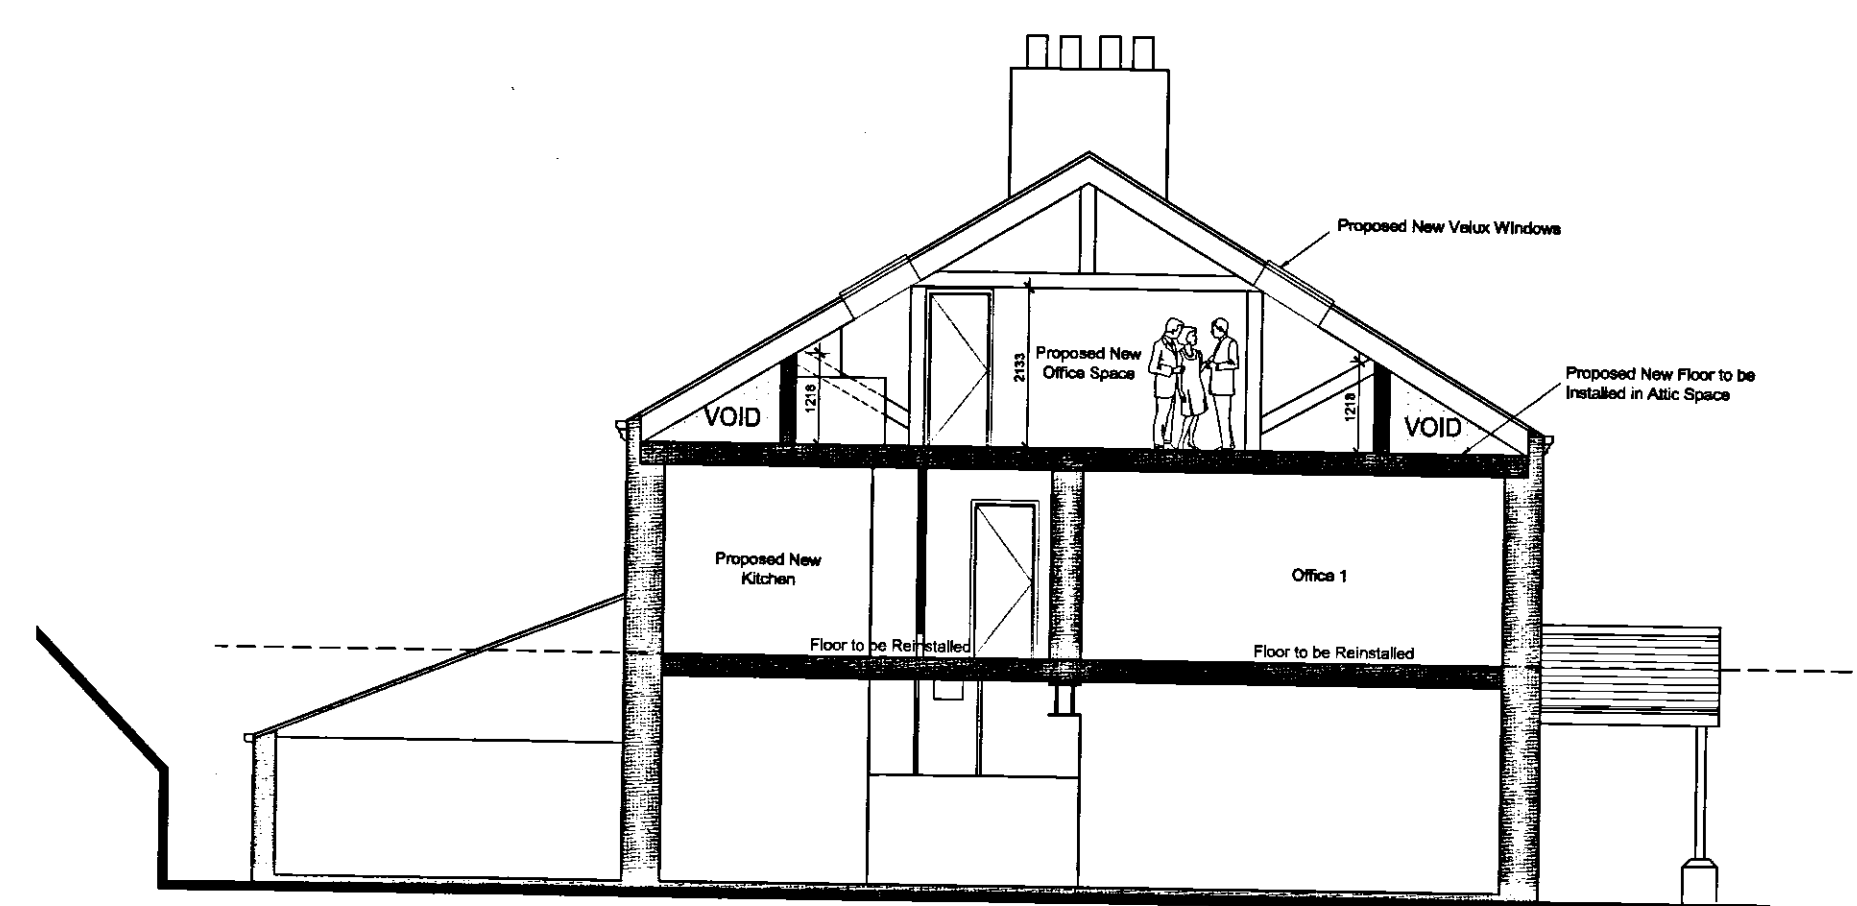

Section AA

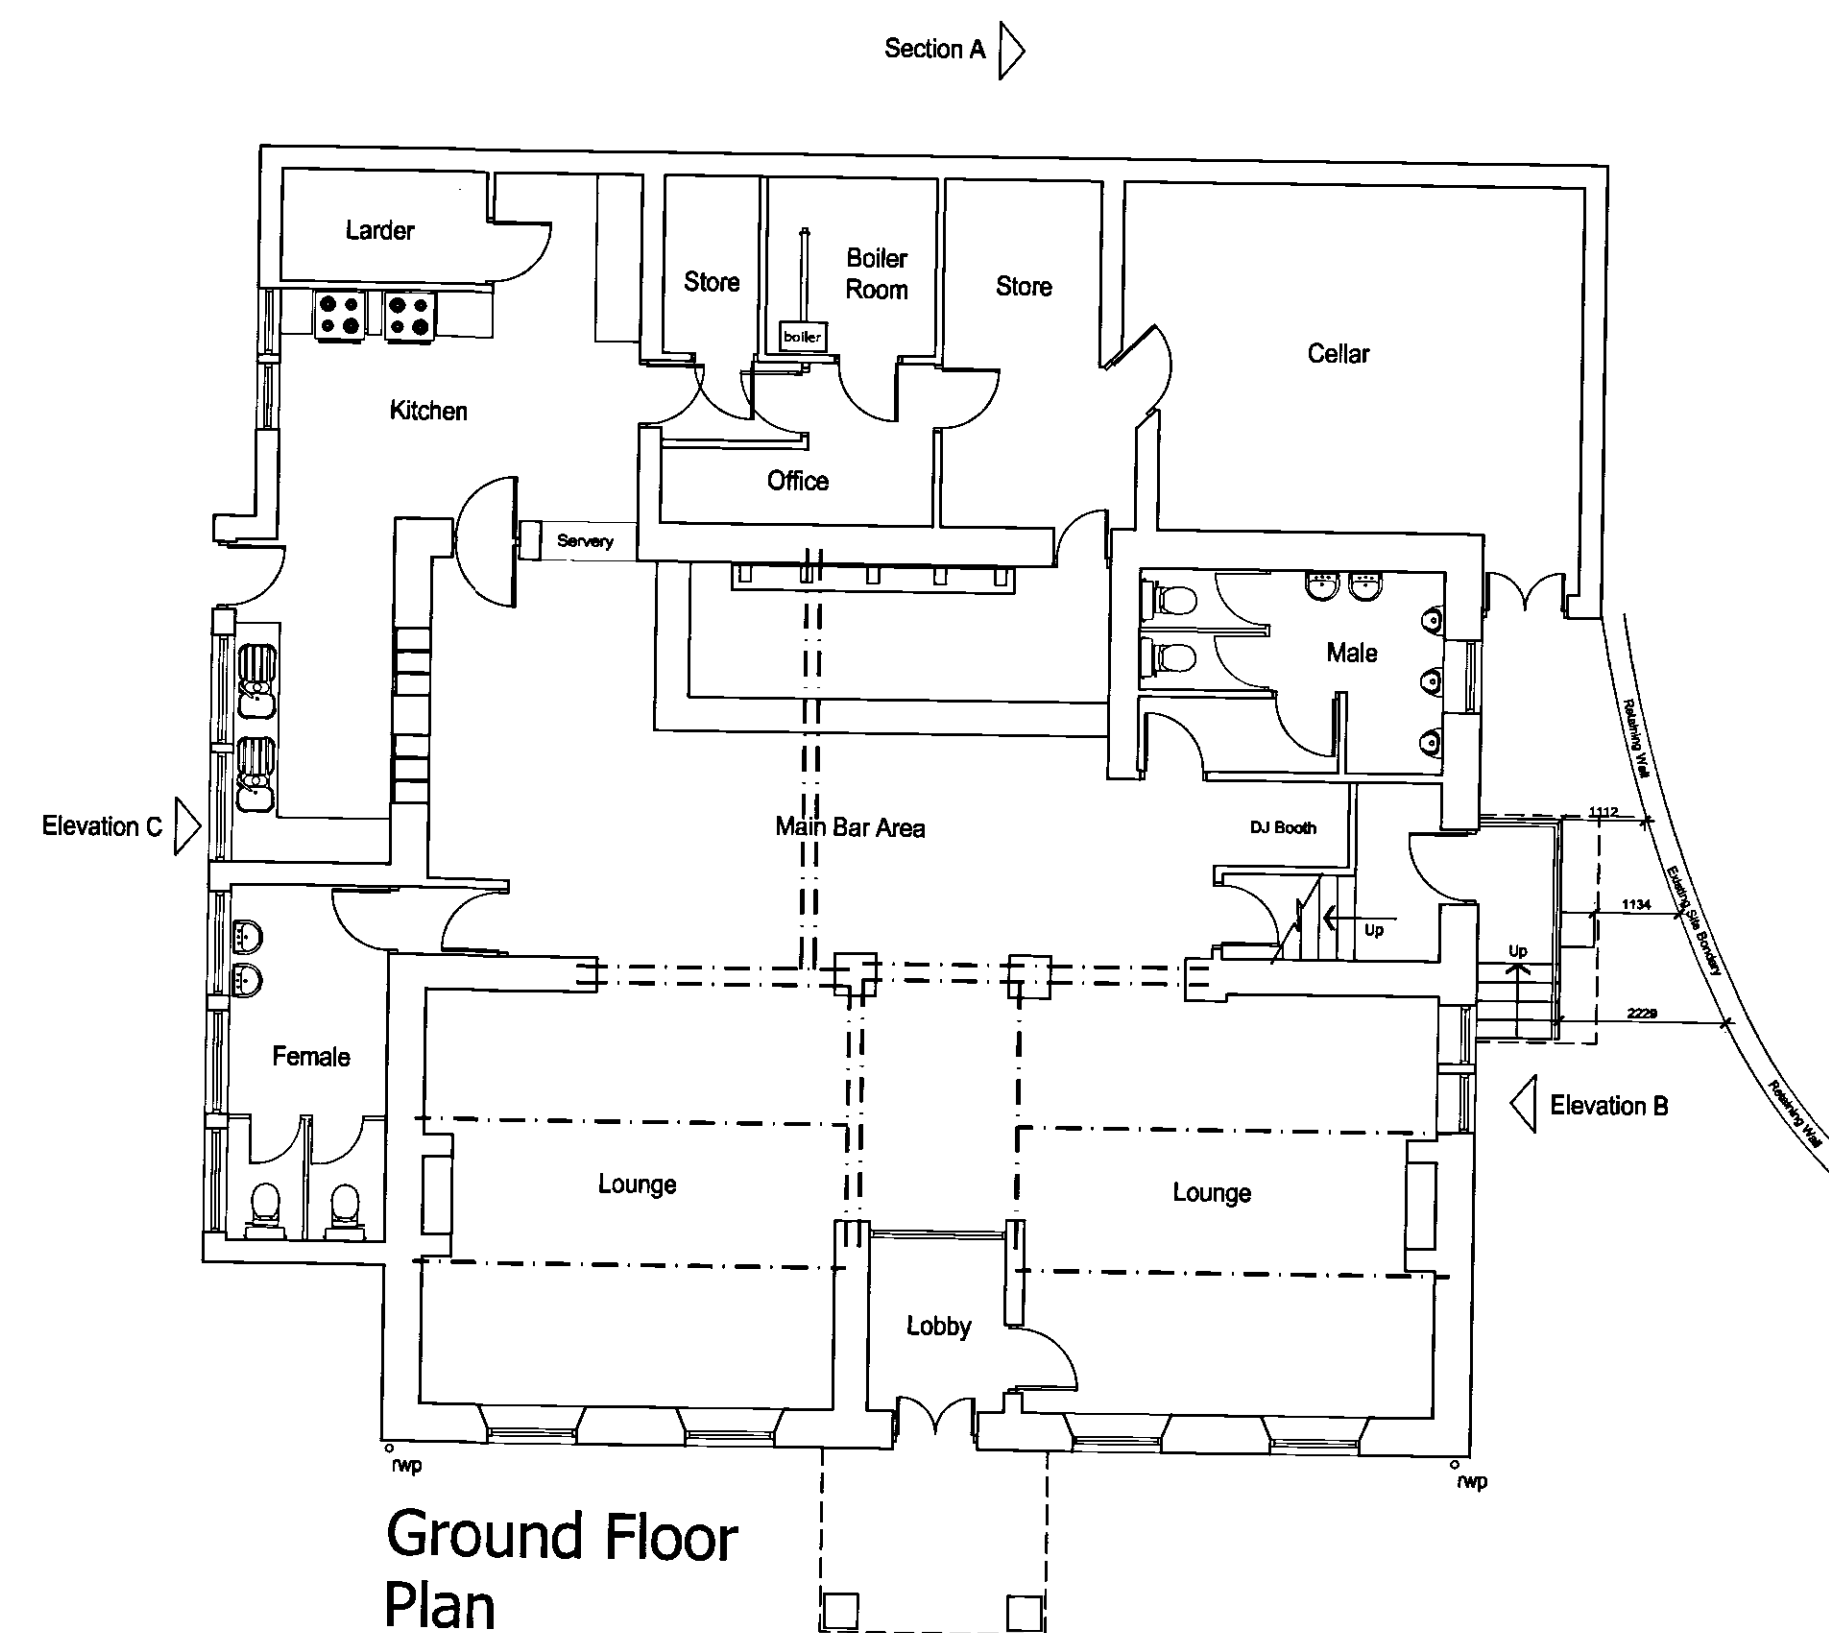


Ground Floor Plan

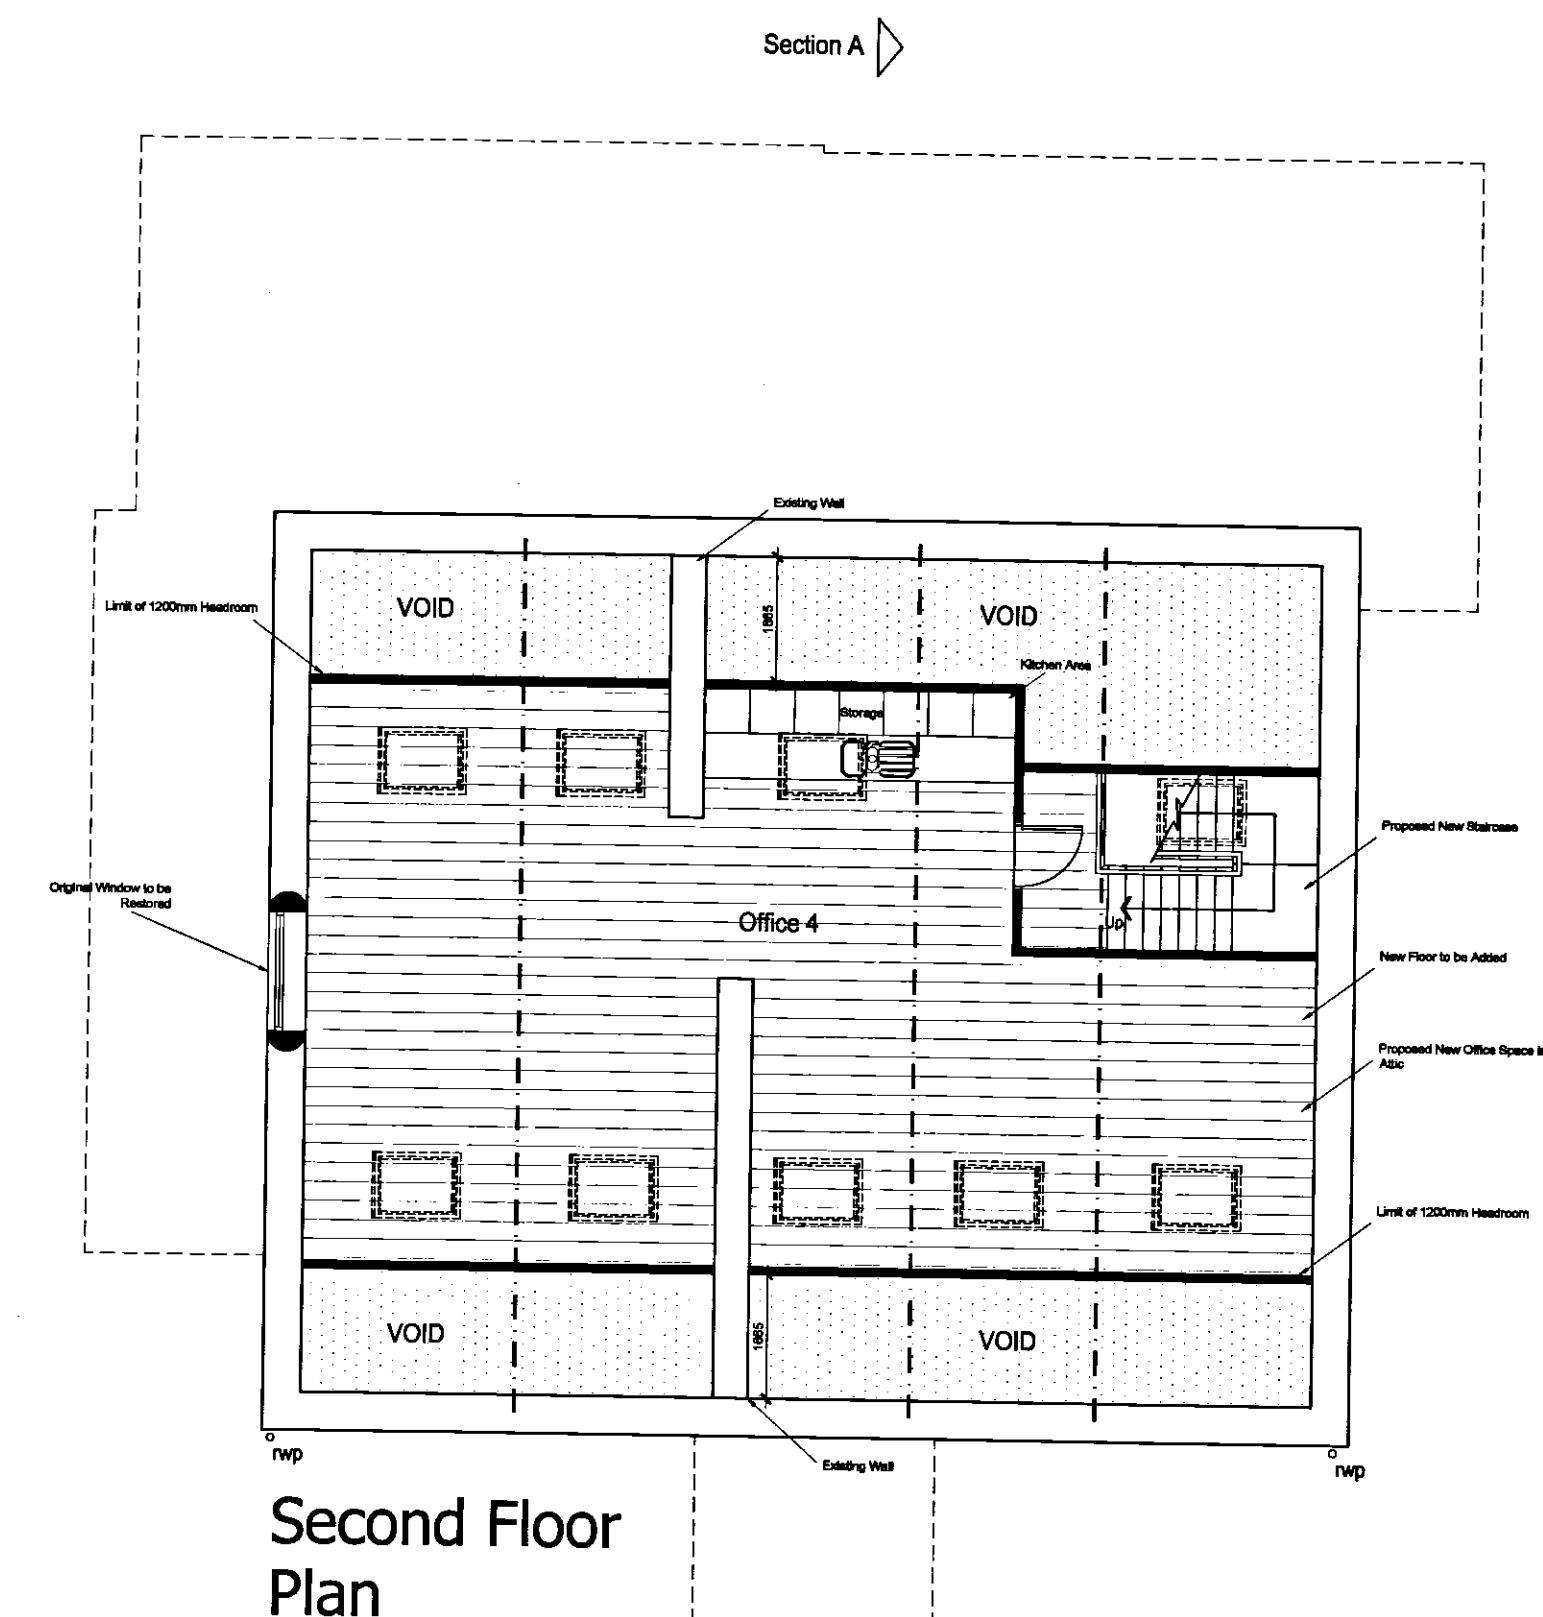

Second Floor Plan

0m 0m 0m 0m
Scale 1:50
Scale 1:100
Scale 1:200
Scale 1:250
4m 8m 16m 100m
[When to scale of original plan, bar = 8cm]
© Copyright Kirklees Metropolitan Council

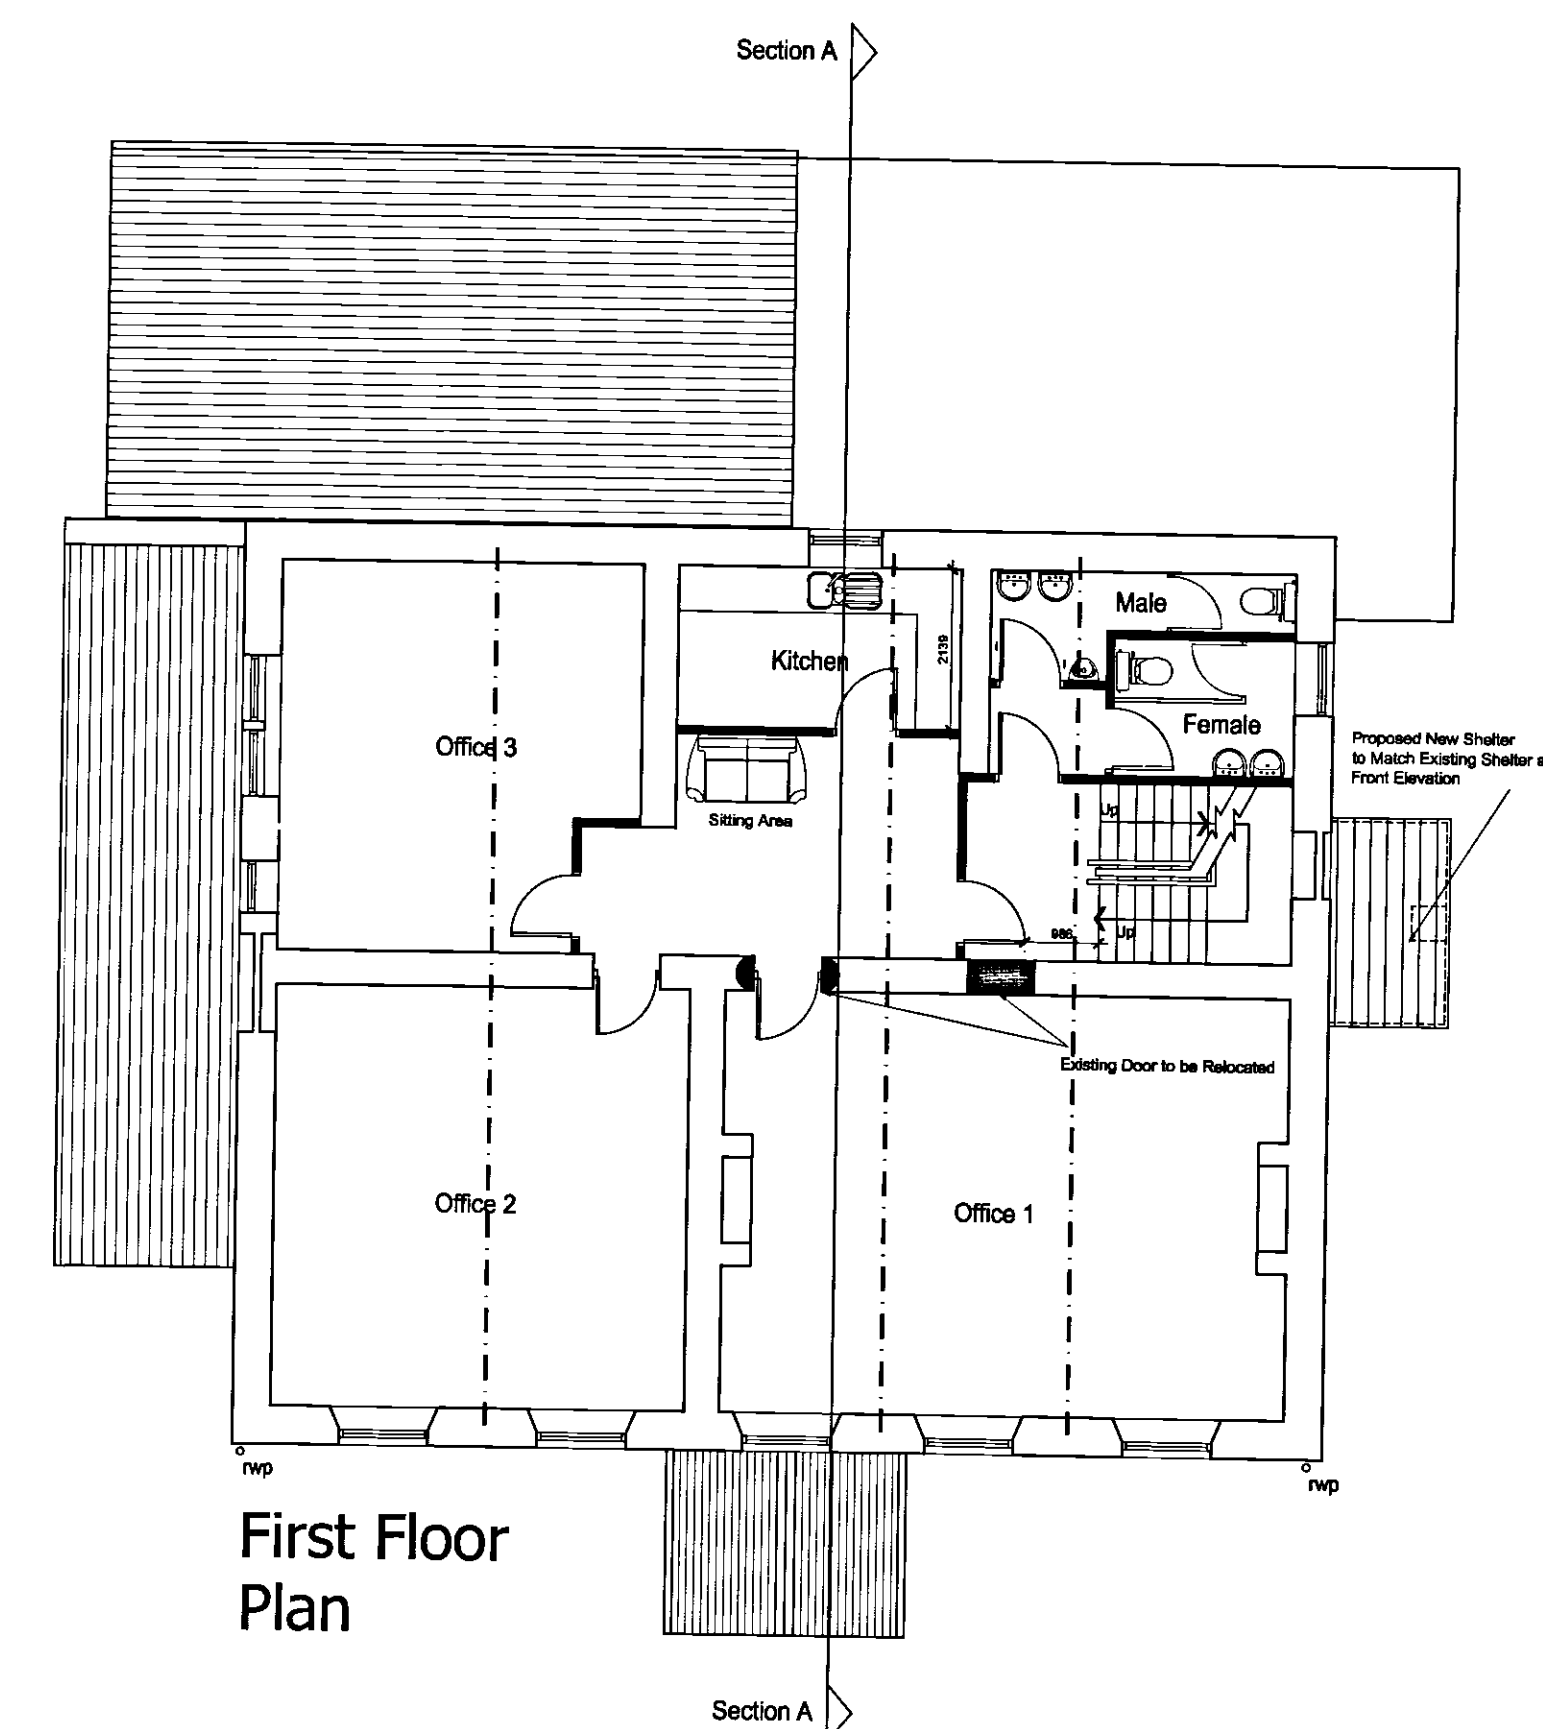

First Floor Plan

PLANNING

Rev C:
Minor Amends to Floor Layout Following
Client's Comments RS 30/06/16
Rev B:
Minor Amends to Floor Layout Following
Client's Comments RS 22/06/16
Rev A:
Minor Amends to Floor Layout Following
Client's Comments RS 16/06/16
Revision:

acumen
designers & architects Ltd

1: 01484 546000
www.acumenarchitects.co.uk

Client:

MR GORGE BROWN

Job title:
THE STAR INN
1 PENISTONE ROAD
FENAY BRIDGE
HUDDERSFIELD

Drawing title: FLOOR PLANS,
ELEVATIONS and SECTION
as PROPOSED

Drawn: RS Date: APRIL, 2016

Checked: JC Scale: 1:100 @ A1

Drawing number: 2429 - 03C