

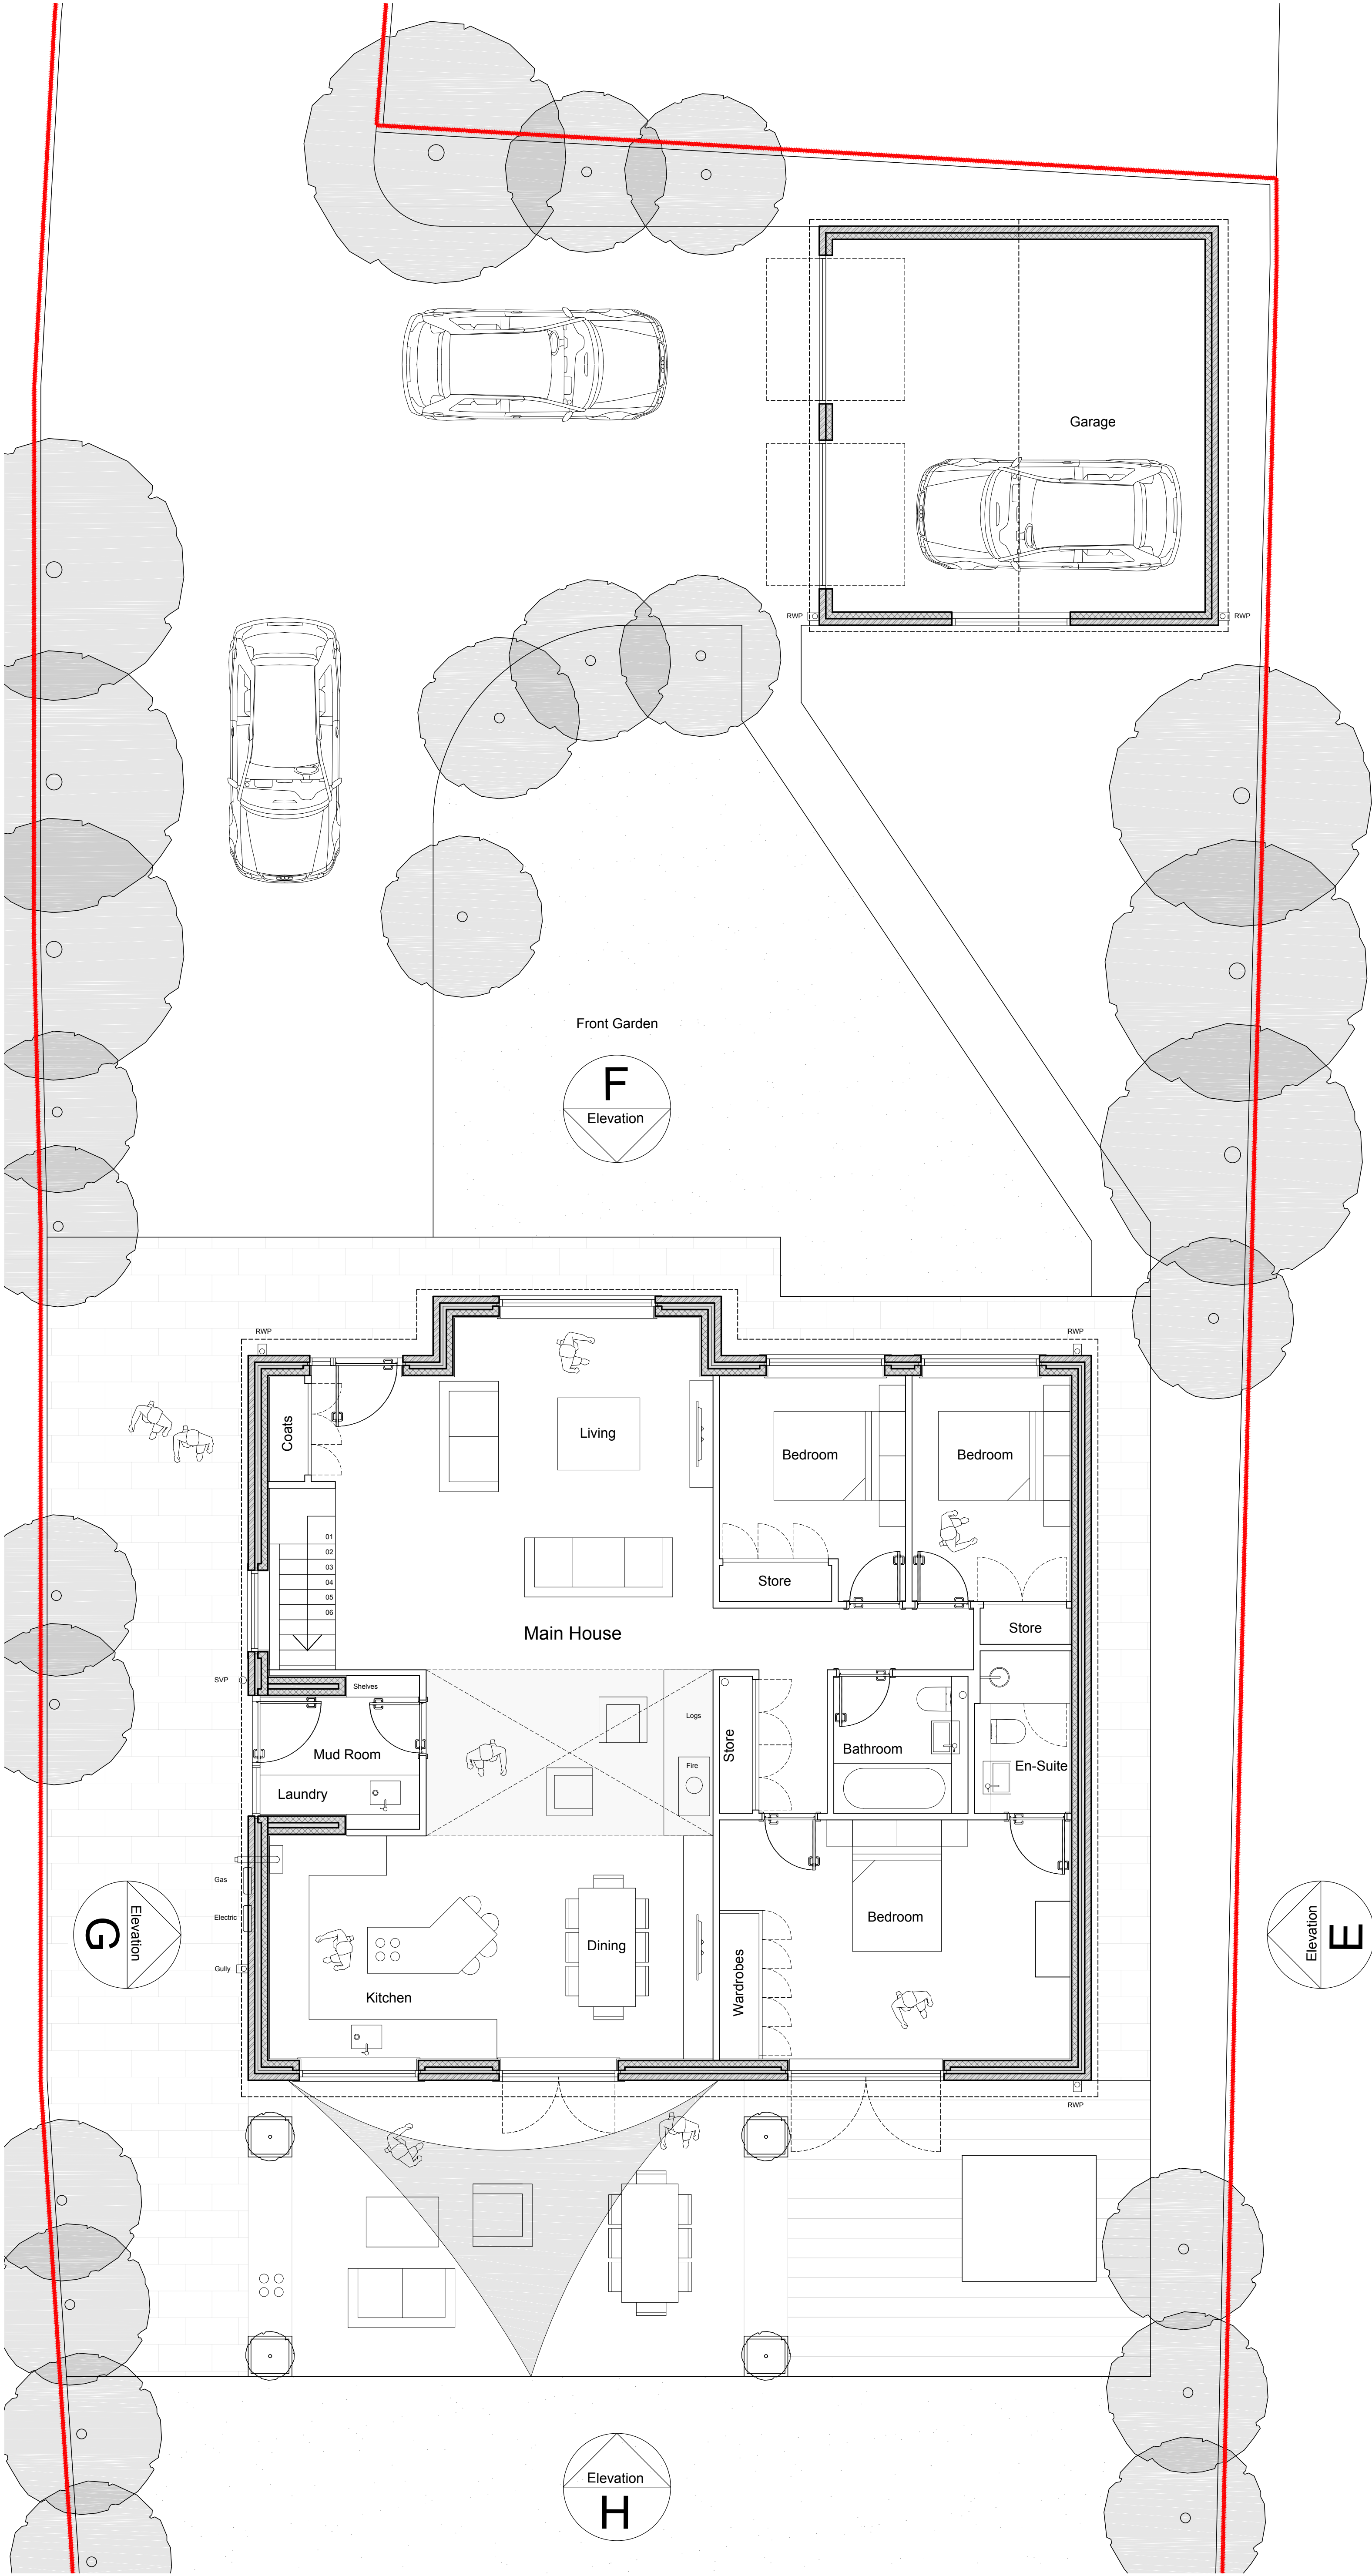


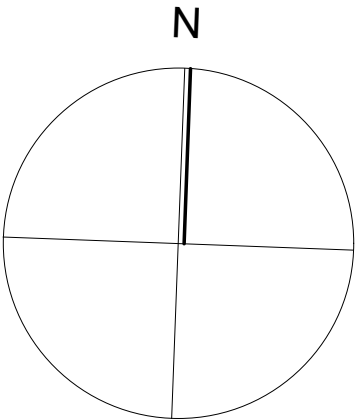

*For the purposes of Planning Consent the following applies to any copy of this drawing made by the Local Authority:
This copy has been made by and with the authority of the person required to make the plan and drawing open to public inspection pursuant to Section 47 of the Copyright, Designs and Patents Act 1988. Unless that Act provides a relevant exception to copyright, the copy must not be copied without the prior permission of the copyright owner. If any copy is made under the authority only the whole drawing including the copyright holder's name and this notice, is to be copied."

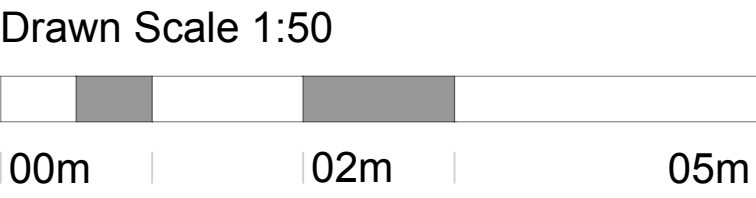

SAFETY HEALTH AND ENVIRONMENTAL INFORMATION
In addition to the hazards / risks normally associated with the types of work detailed on this drawing, note the following significant risks and information.
It is assumed that all works will be carried out by a competent contractor, working where appropriate, to an approved method statement.
CONSTRUCTION
1. Sequence of works to install any new structural supports.
2. New Structural work to loft to SE specification.
MAINTENANCE
1. Windows washed via wash and reach system.
DEMOLITION
1. Internal walls being removed to be confirmed by Structural Engineer.

Rev E 21.07.2016 Annex plans removed
Rev D 13.07.2016 Plans updated to reflect client comments
Rev C 12.07.2016 Plans updated to reflect client comments
Rev B 10.07.2016 Door into mud room relocated and dividing wall as existing position
Rev A 10.07.2016 Plans updated to reflect client changes

Issue Purpose: PLANNING APPLICATION

AHJ architects
The Courtyard
12a Commercial Road
Skelmanshorpe
Huddersfield
HD8 9AA
www.ahjarchitects.co.uk

t | 07968944840
e | info@ahjarchitects.co.uk

AHJ
architects

Client	Mr Jordan Pitman	Issued From		
Project	1573 : 287 Halifax Road : Domestic Extension	Date	June 16	
Title	Proposed Ground Floor Plan	Scale	1:50 @ A1	
-		Drawn	BH	Auth BH

Drawing Number 1573 - D - 20 - 004 Revision E
Do not scale from this drawing. Work to figure dimensions, and any discrepancy to be reported to the Architect.
Refer to larger scale drawings where available.

Proposed Ground Floor Plan 1:50 @ A1