



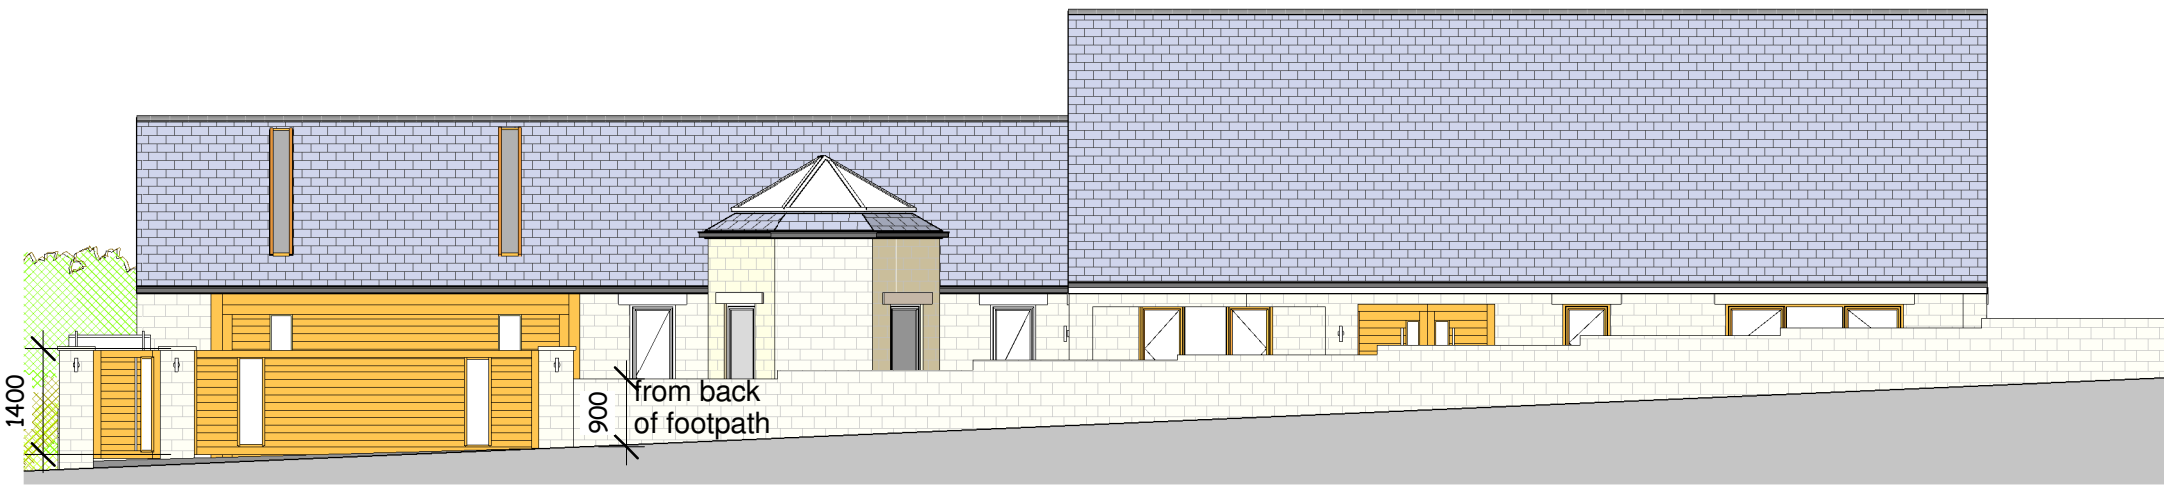


Front Elevation NE
1 : 100



Elevation View from Cold Hill Lane
1 : 100

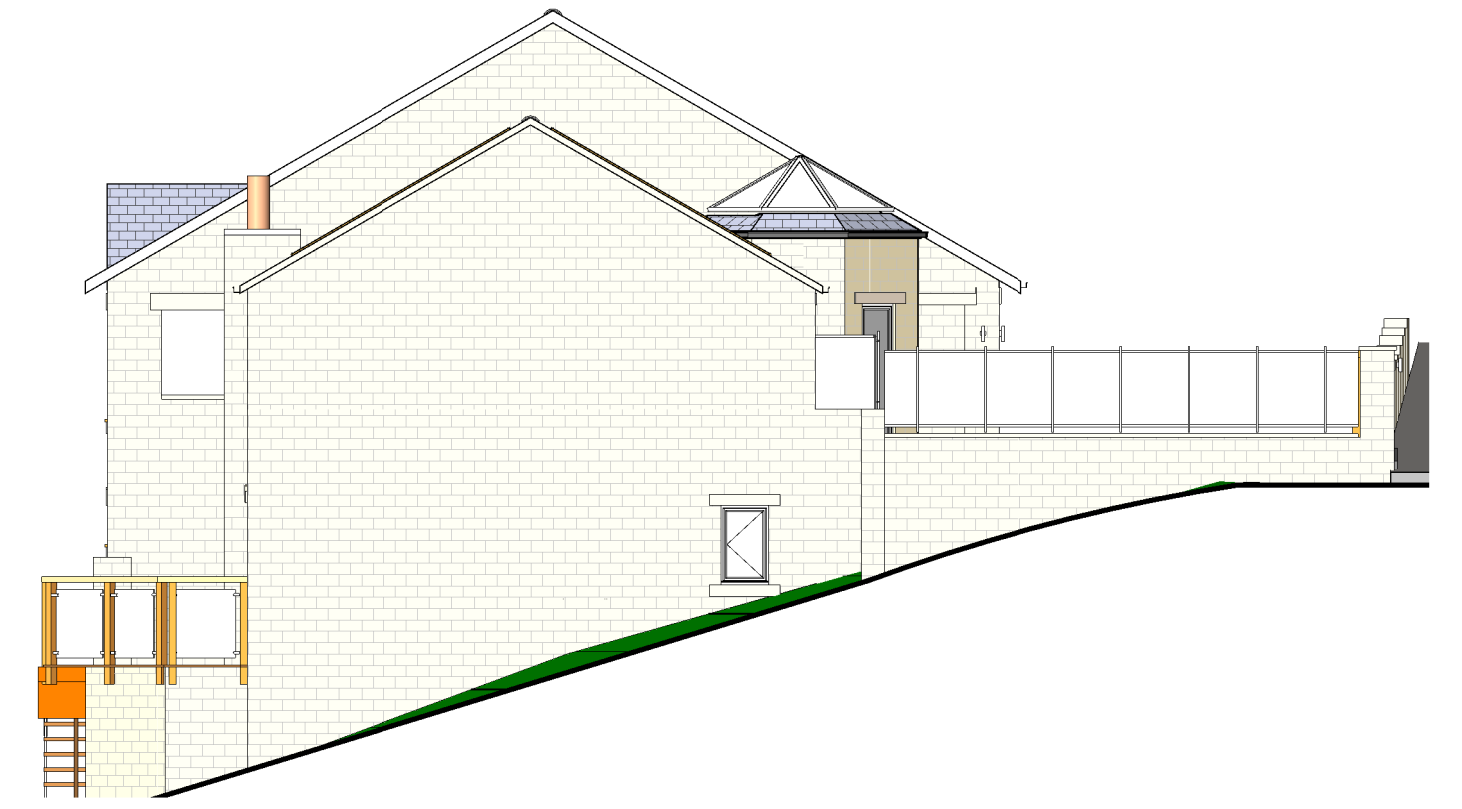



Side Elevation SE
1 : 100

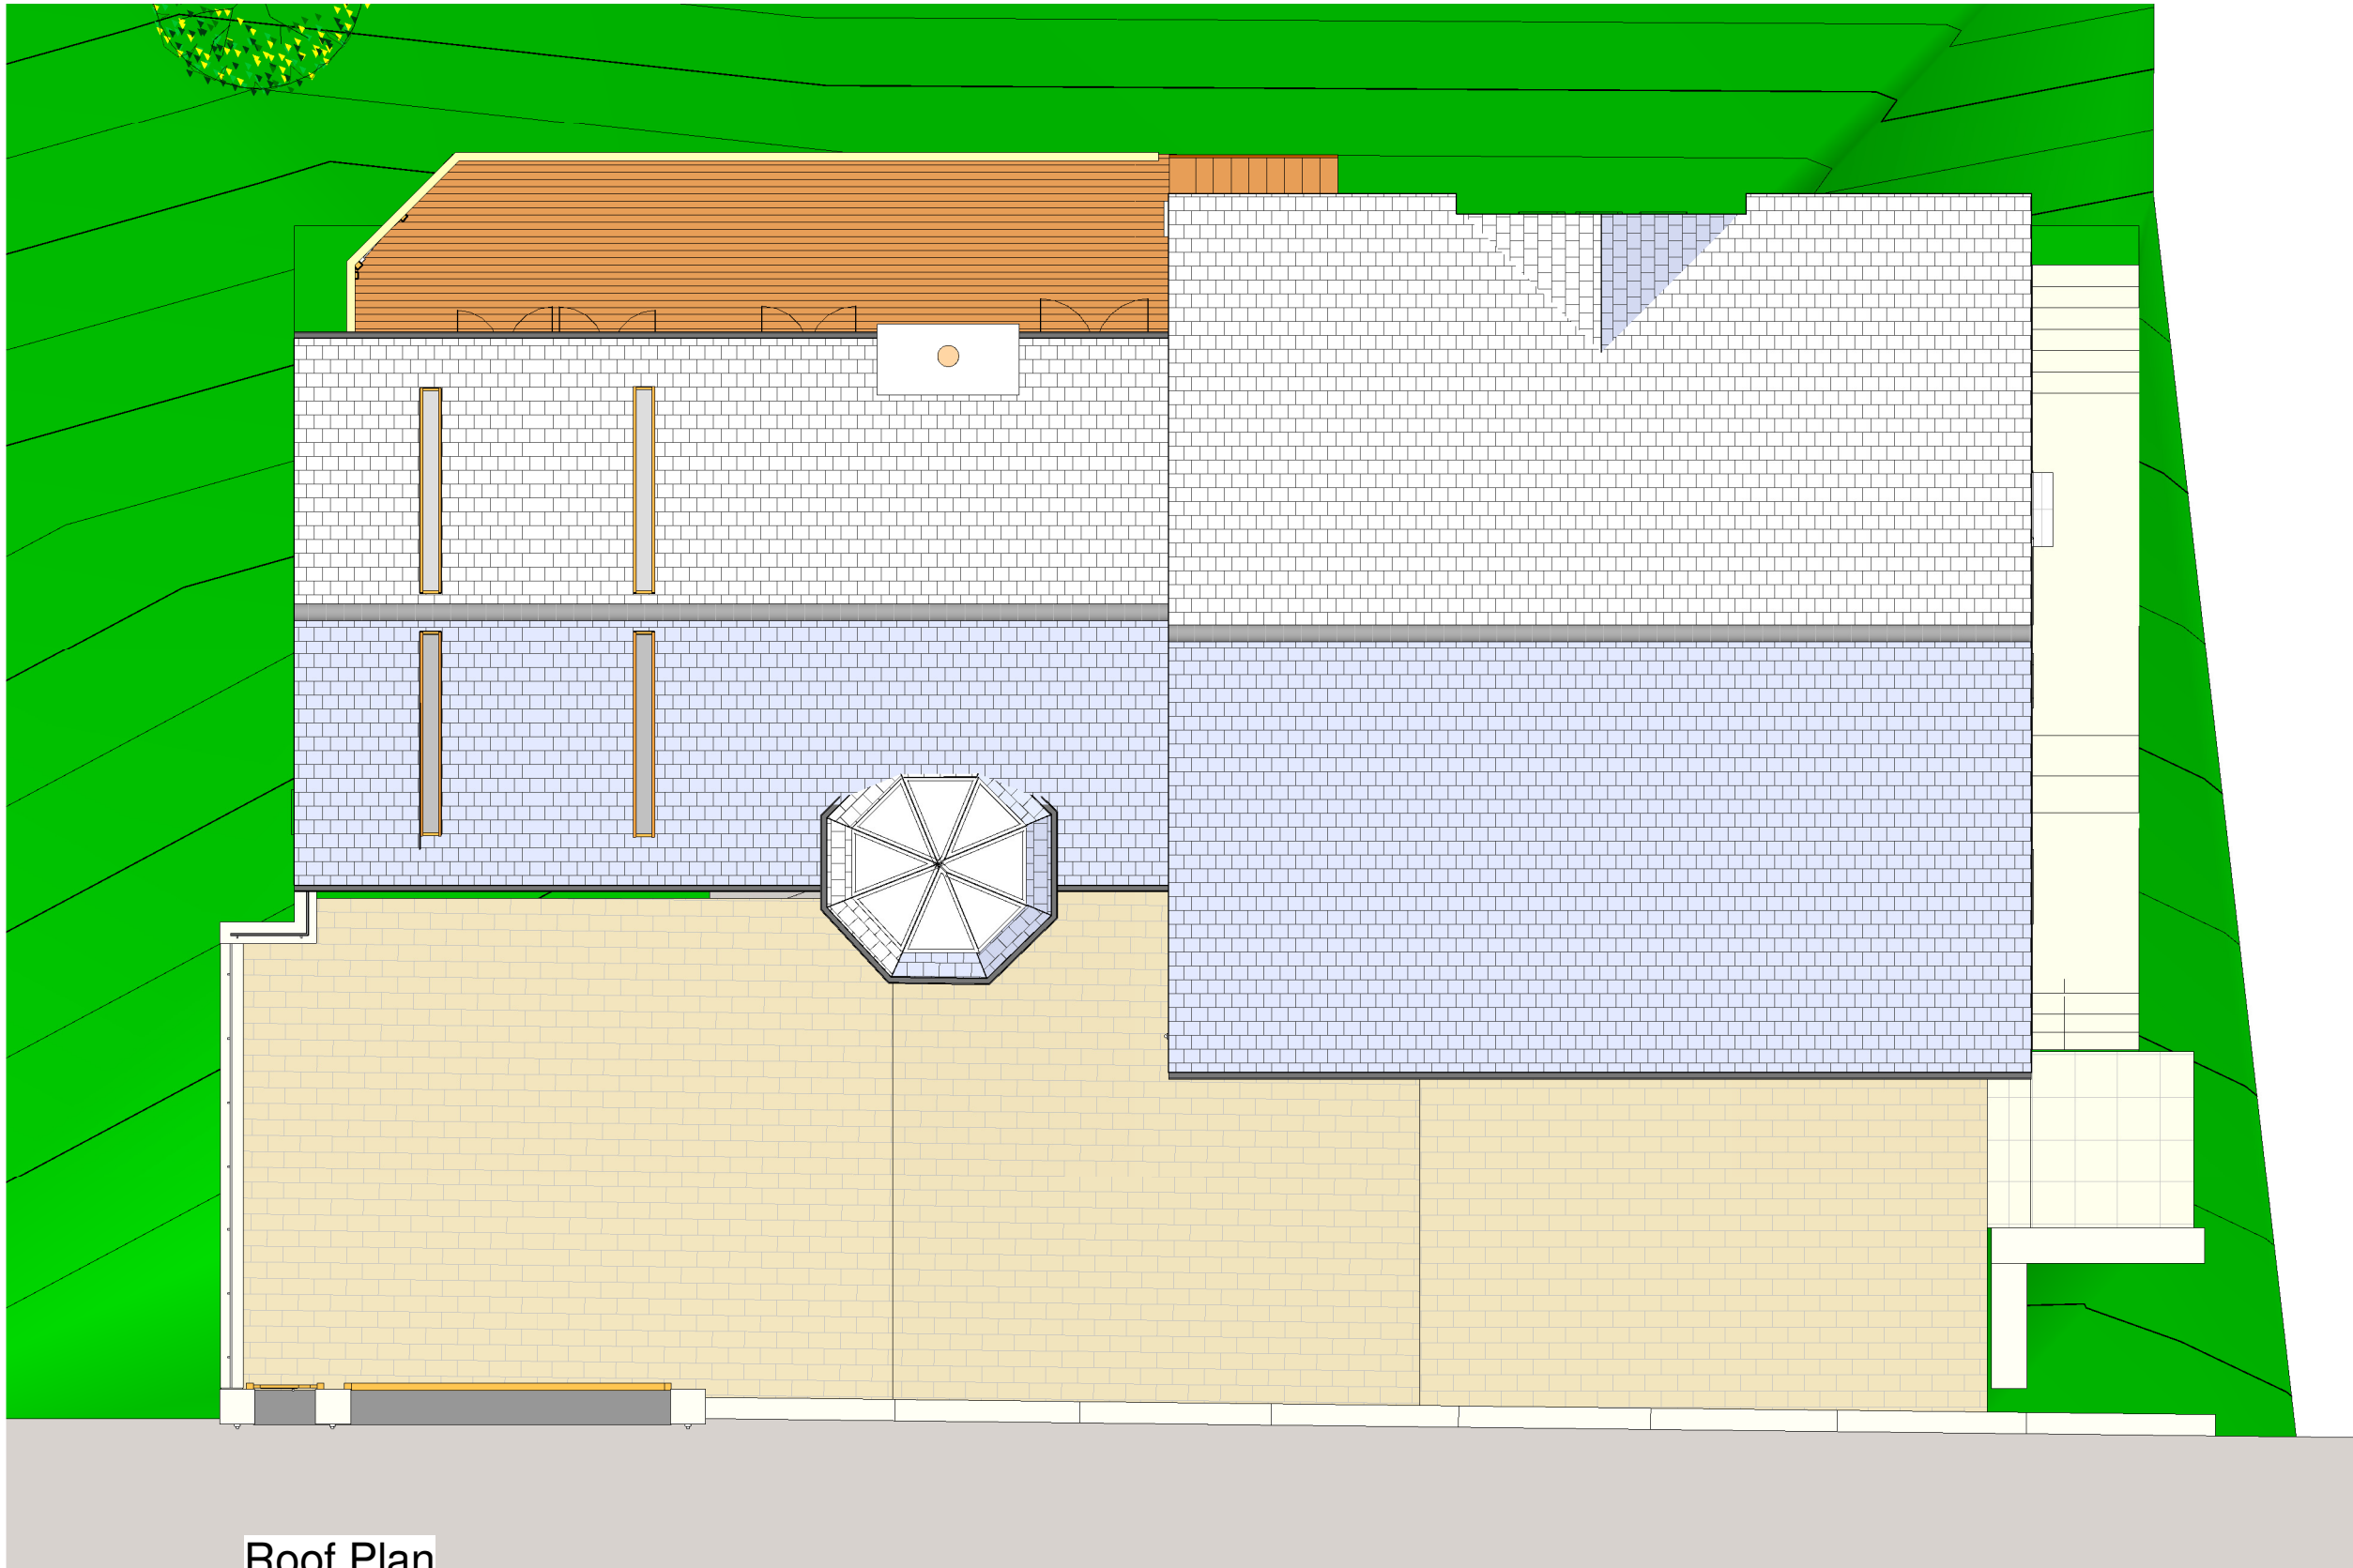


Roof Plan
1 : 100



Rear Elevation SW
1 : 100

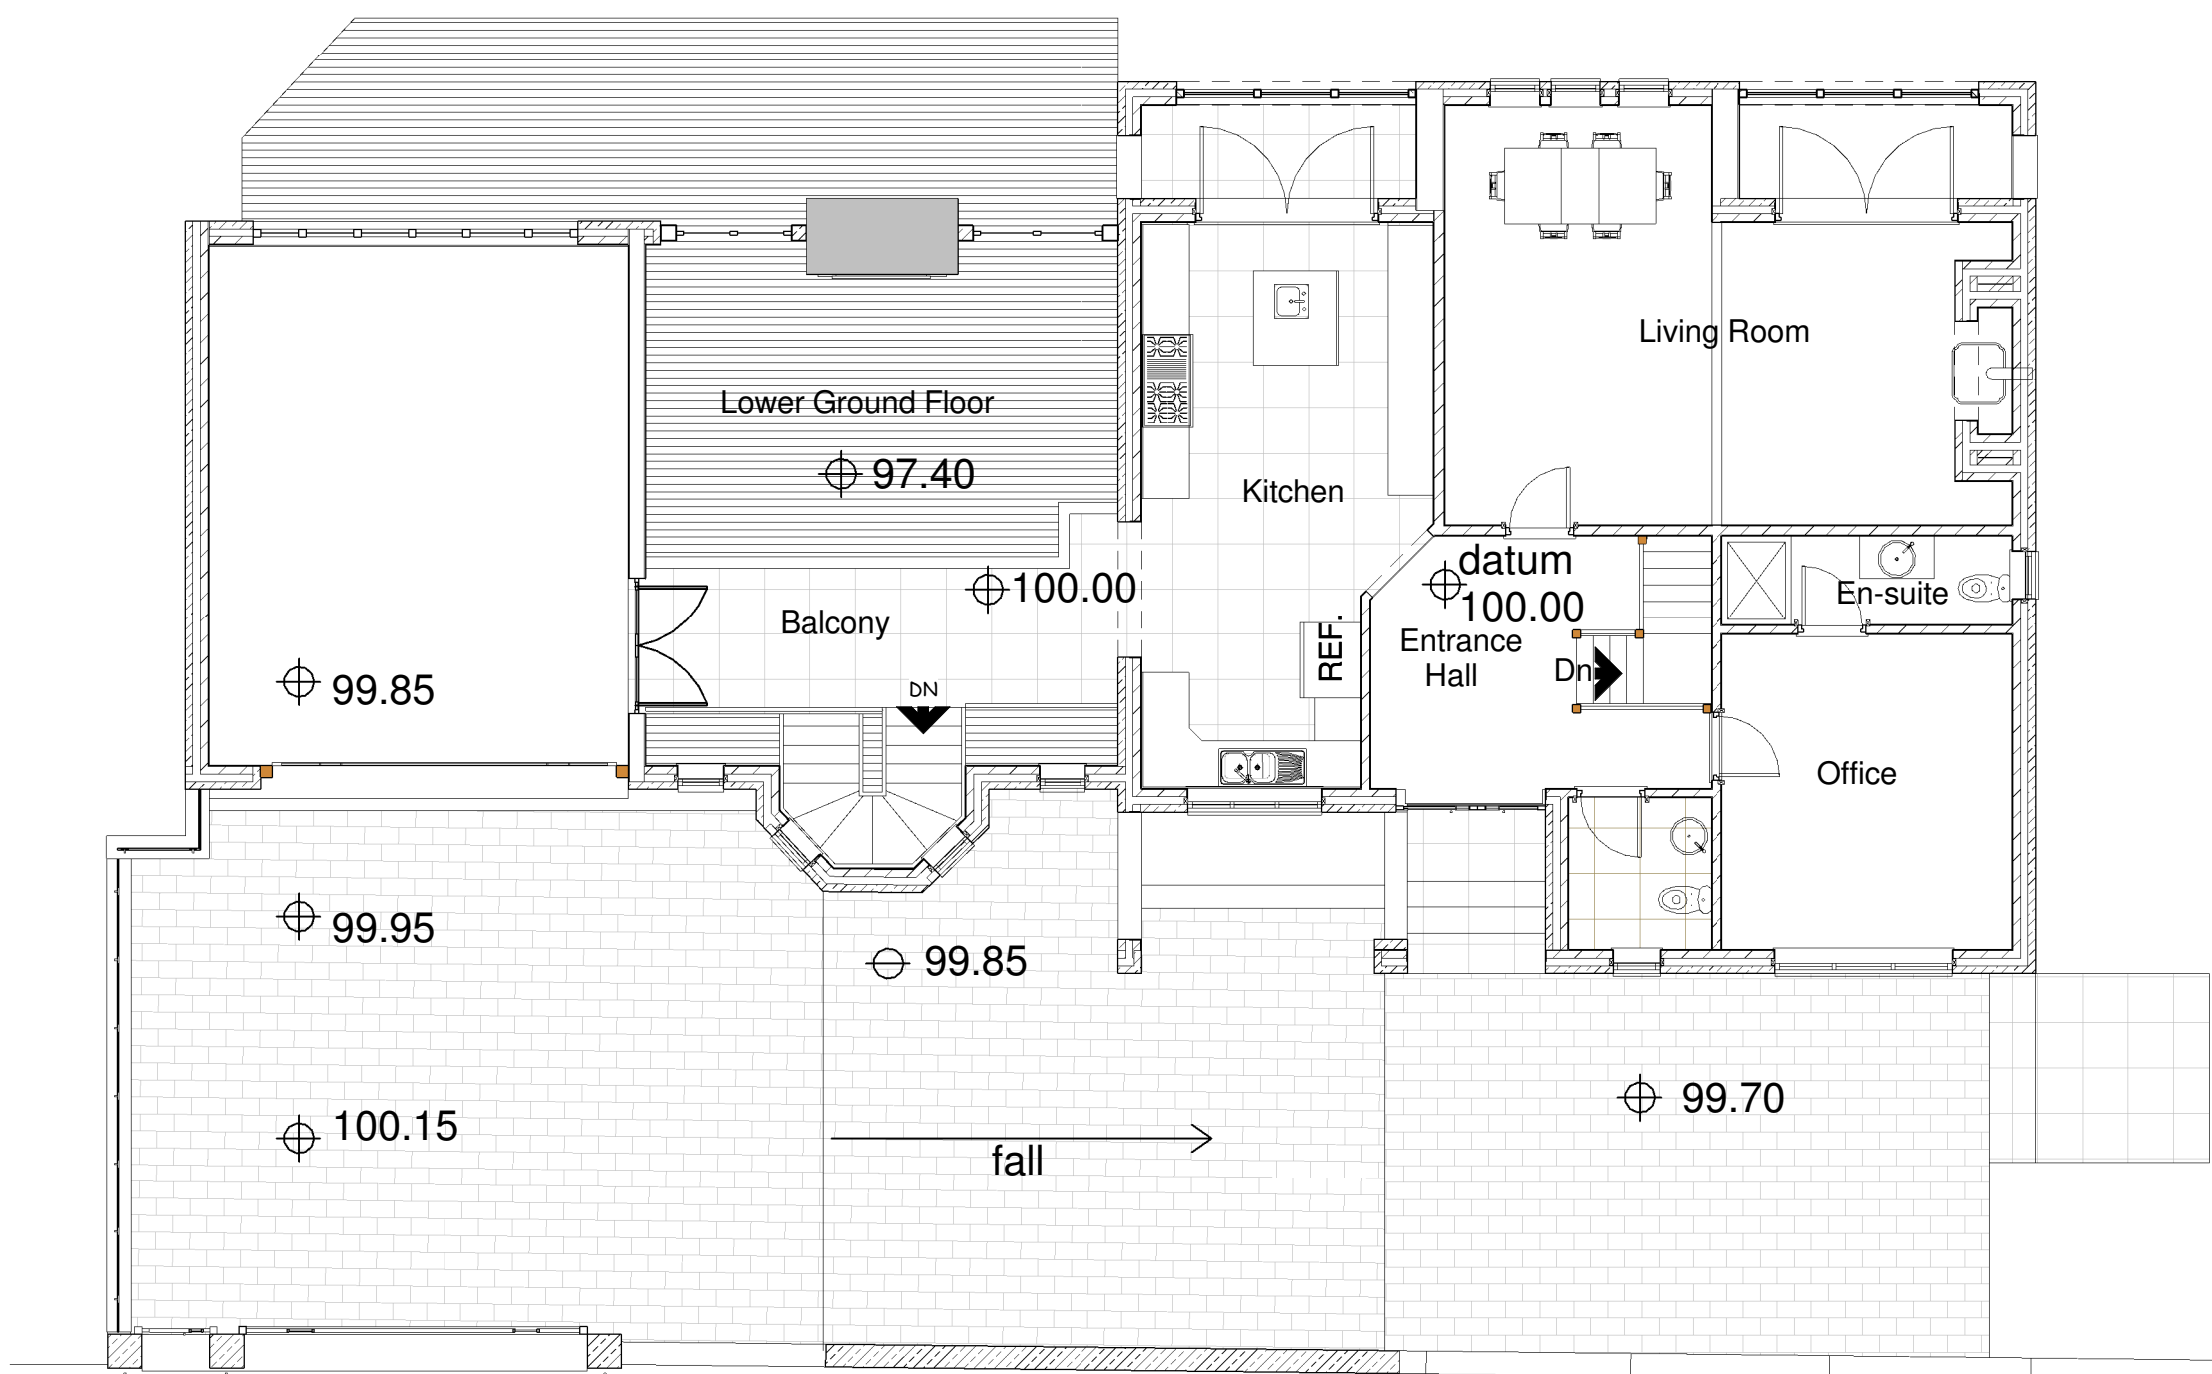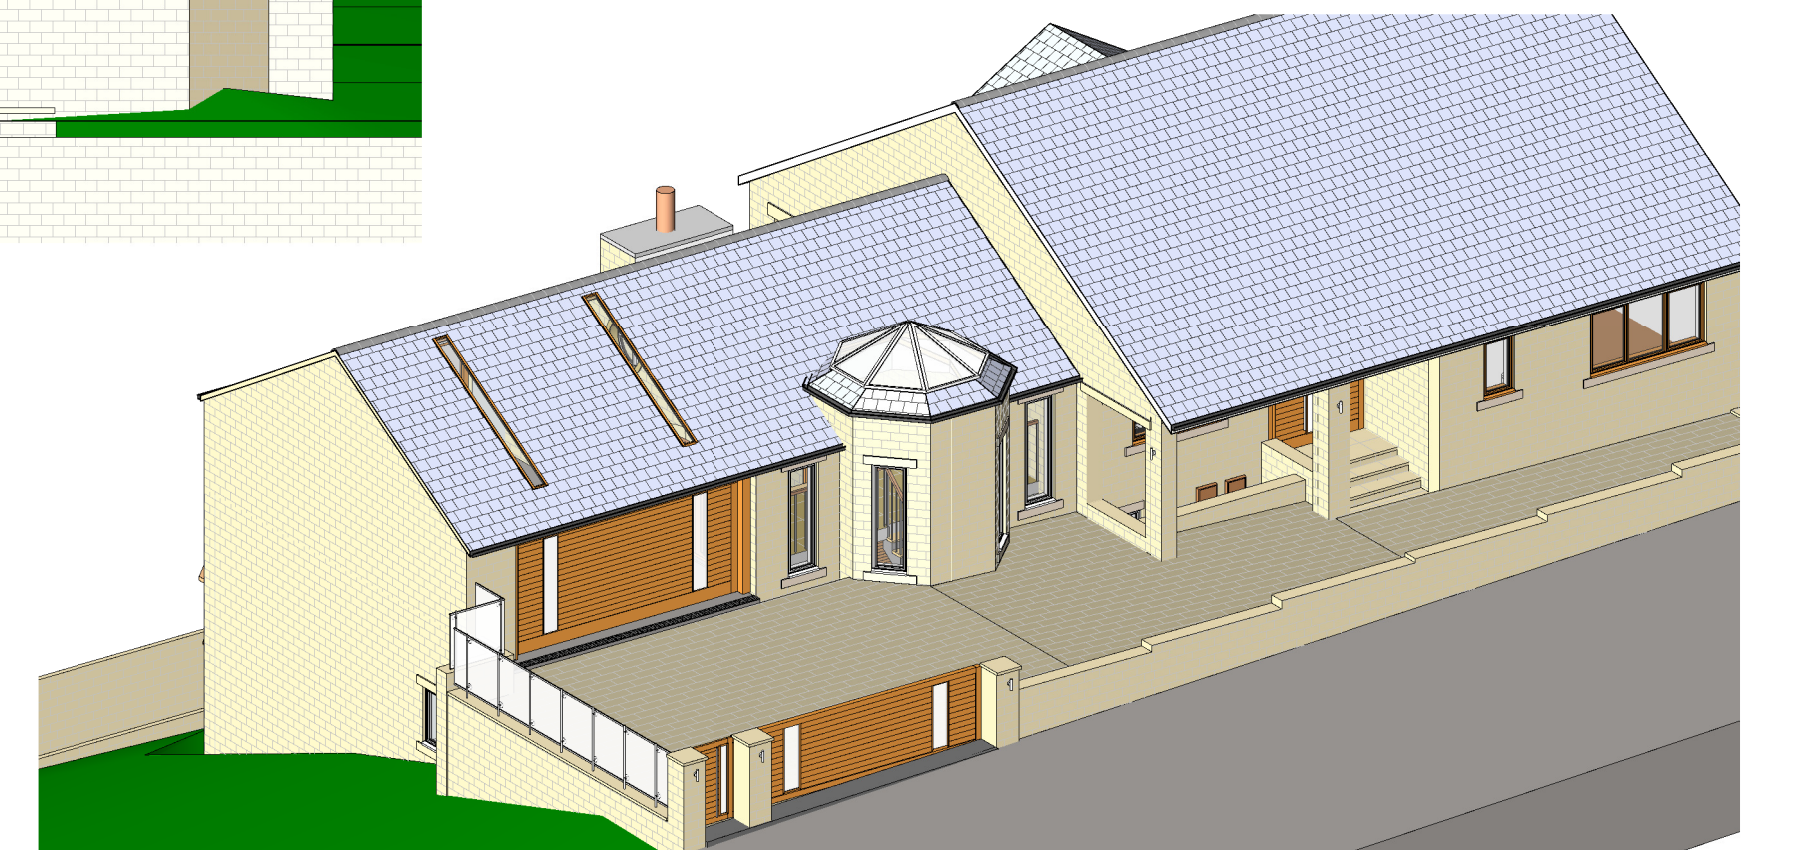

Ground Floor Plan
1 : 100

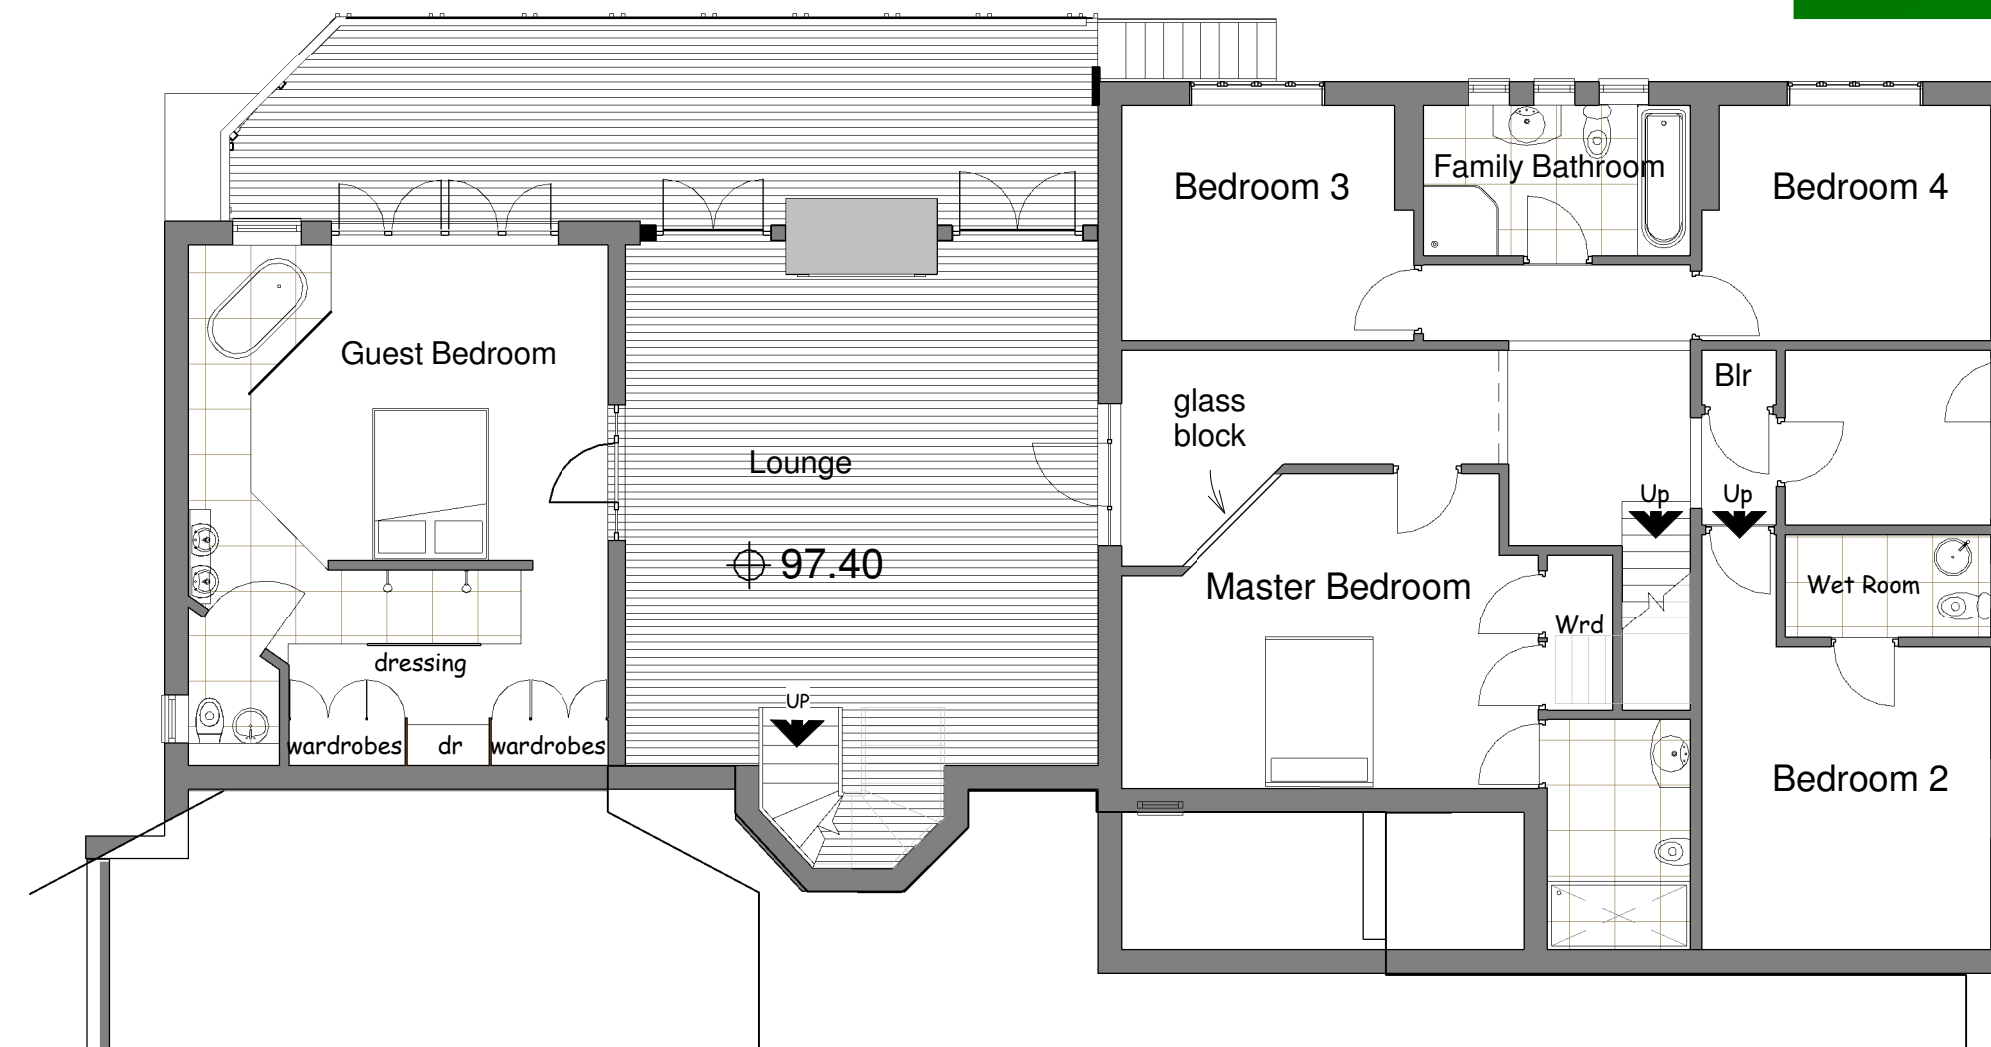

Lower Ground Floor
1 : 100

This drawing is copyright and must not be reproduced without written permission.
Do not scale use figured dimensions only

Project Proposed New Garage and Fencing to 'High Meadow' Cold Hill Lane, New Mill, Holmfirth. HD9 7JX

Client Mr J Beswick

Dwg Title Plans, Elevations and View as Proposed

Dwg No. 1631 - 02 Scale 1 : 100 Date 18/10/2016 Dm MB
ApF DB

DB|ARCHITECTS

31 Moor View, Meltham, Holmfirth, HD9 5RT
t:01484 850579 e:david.dbarchitects@virginmedia.com

