


All site dimensions shall be verified by the contractor on site prior to work commencing


Do not scale from this drawing
Only work to written dimensions

This drawing is the property of Ellis Healey Architecture and copyright is reserved by them. The drawing is not to be copied or disclosed by or to any unauthorised persons without the prior written consent of Ellis Healey Architecture .

NOTES

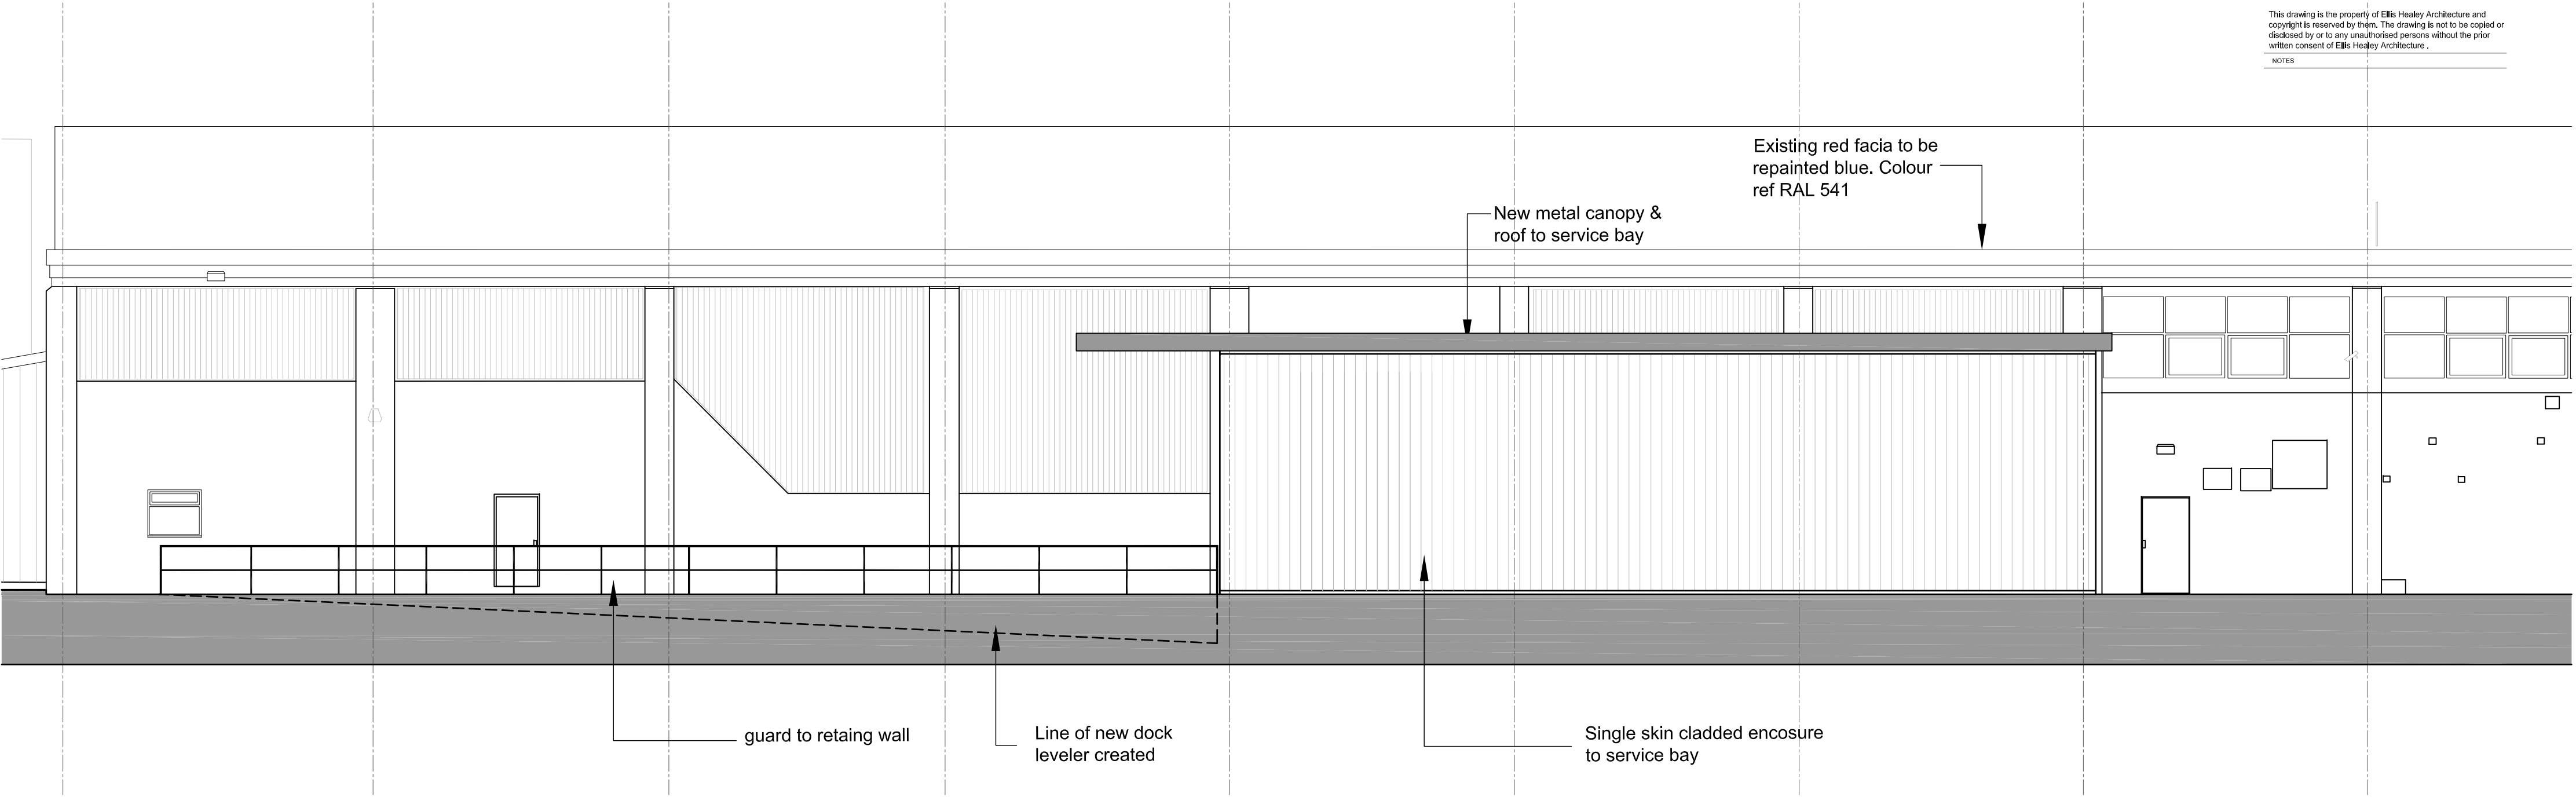

South elevation

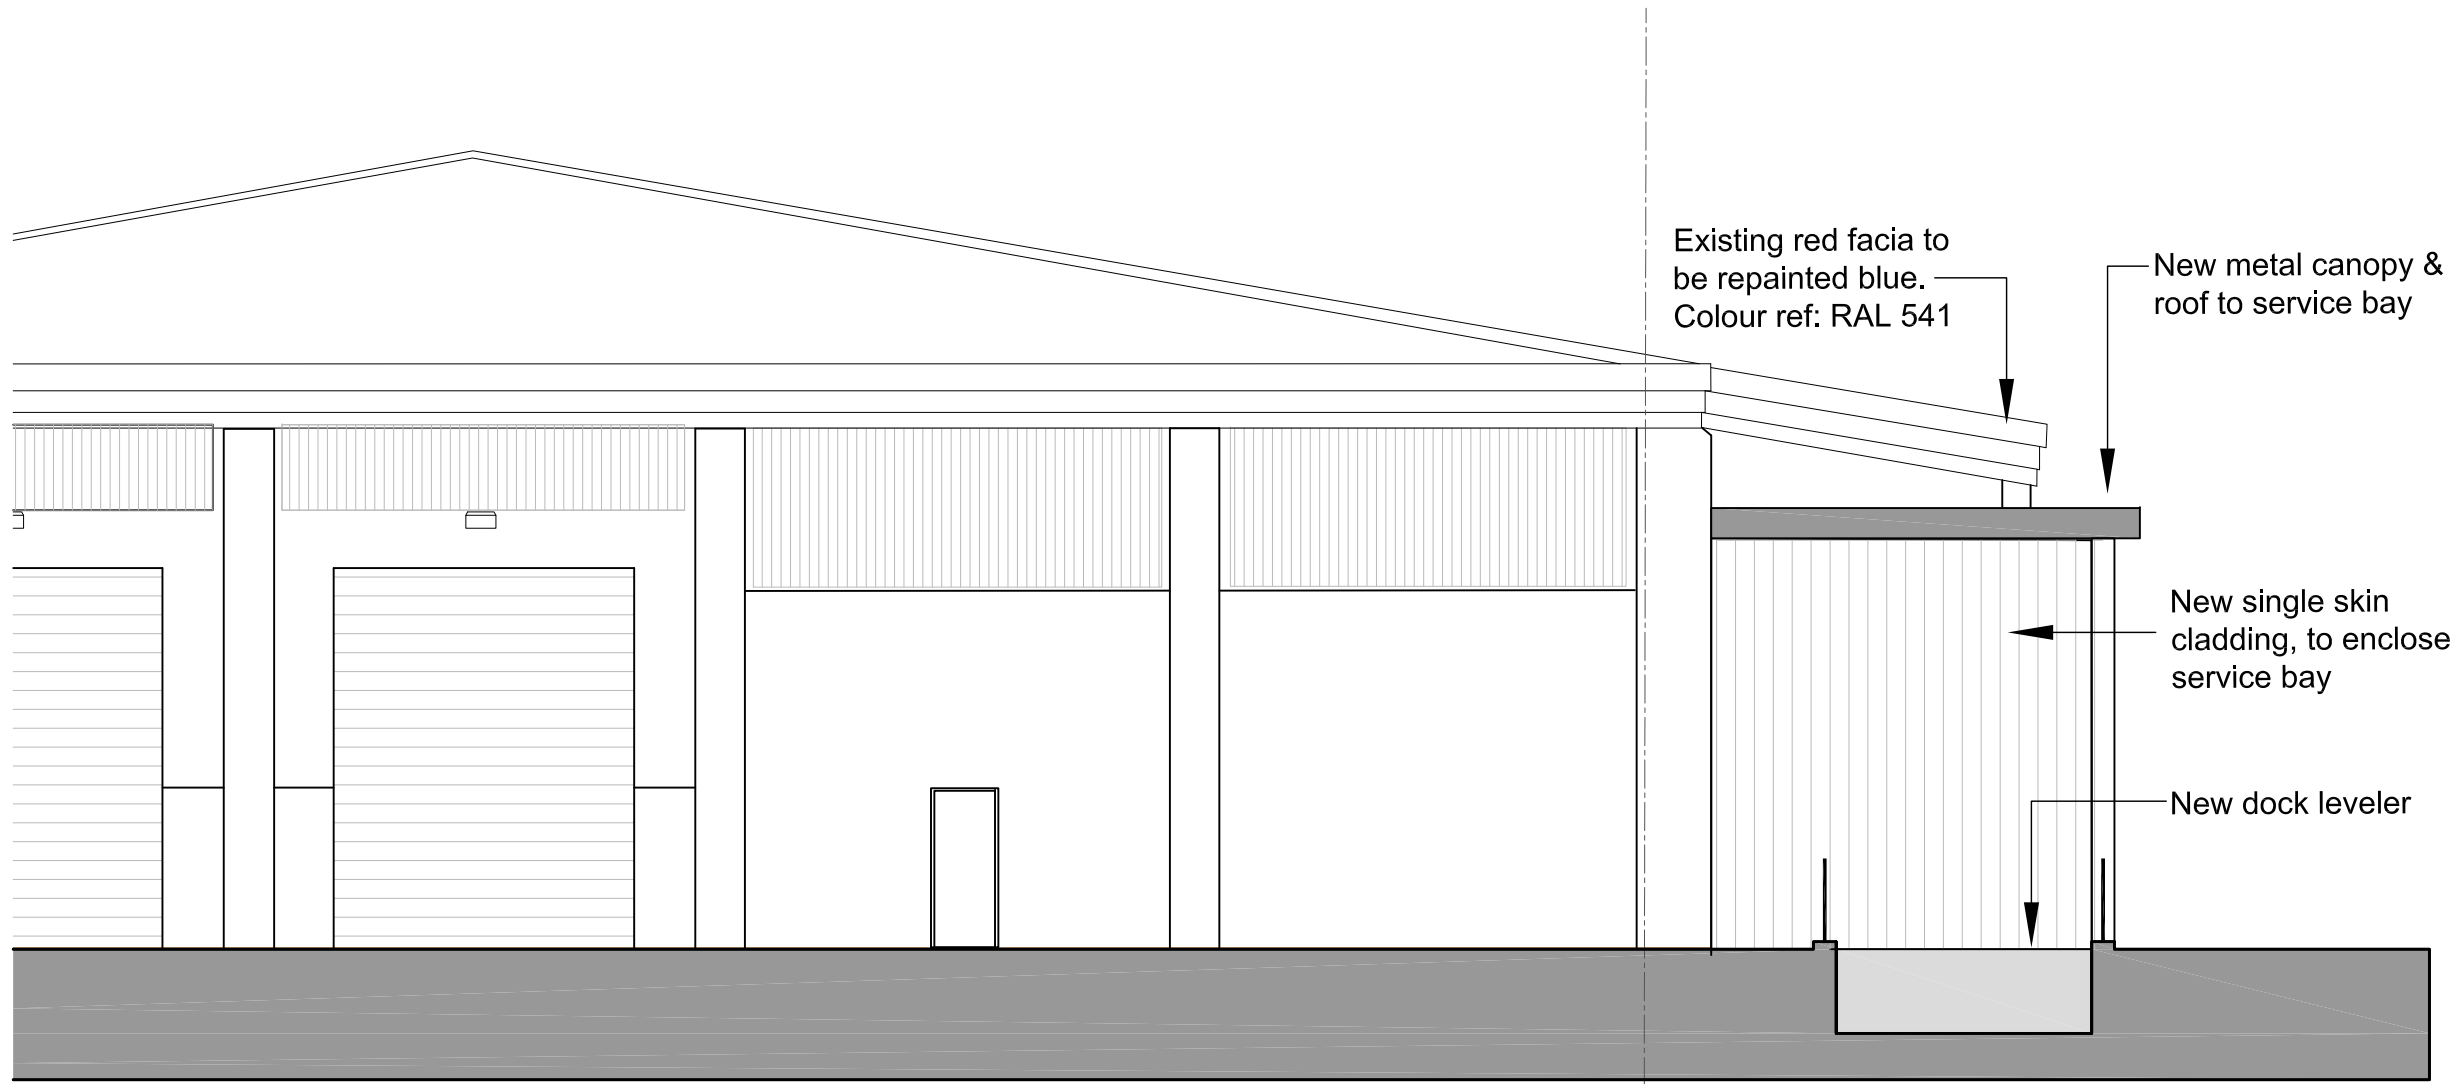

West elevation



architecture

PLANNING

PROJECT: PROPOSED UNIT REFURBISHMENT
HOLDEN ING WAY
BATLEY

TITLE: PROPOSED NEW DOCK LEVELER

DRAWING NO: 1617 PL 110

BY/CHECKED: RV DATE: JULY 2016

SCALE @A2: 1:100

Round Foundry Media Centre, Foundry Street, Leeds, LS11 5GP
Tel: 0113 3844355 E: info@ellishealey.com