

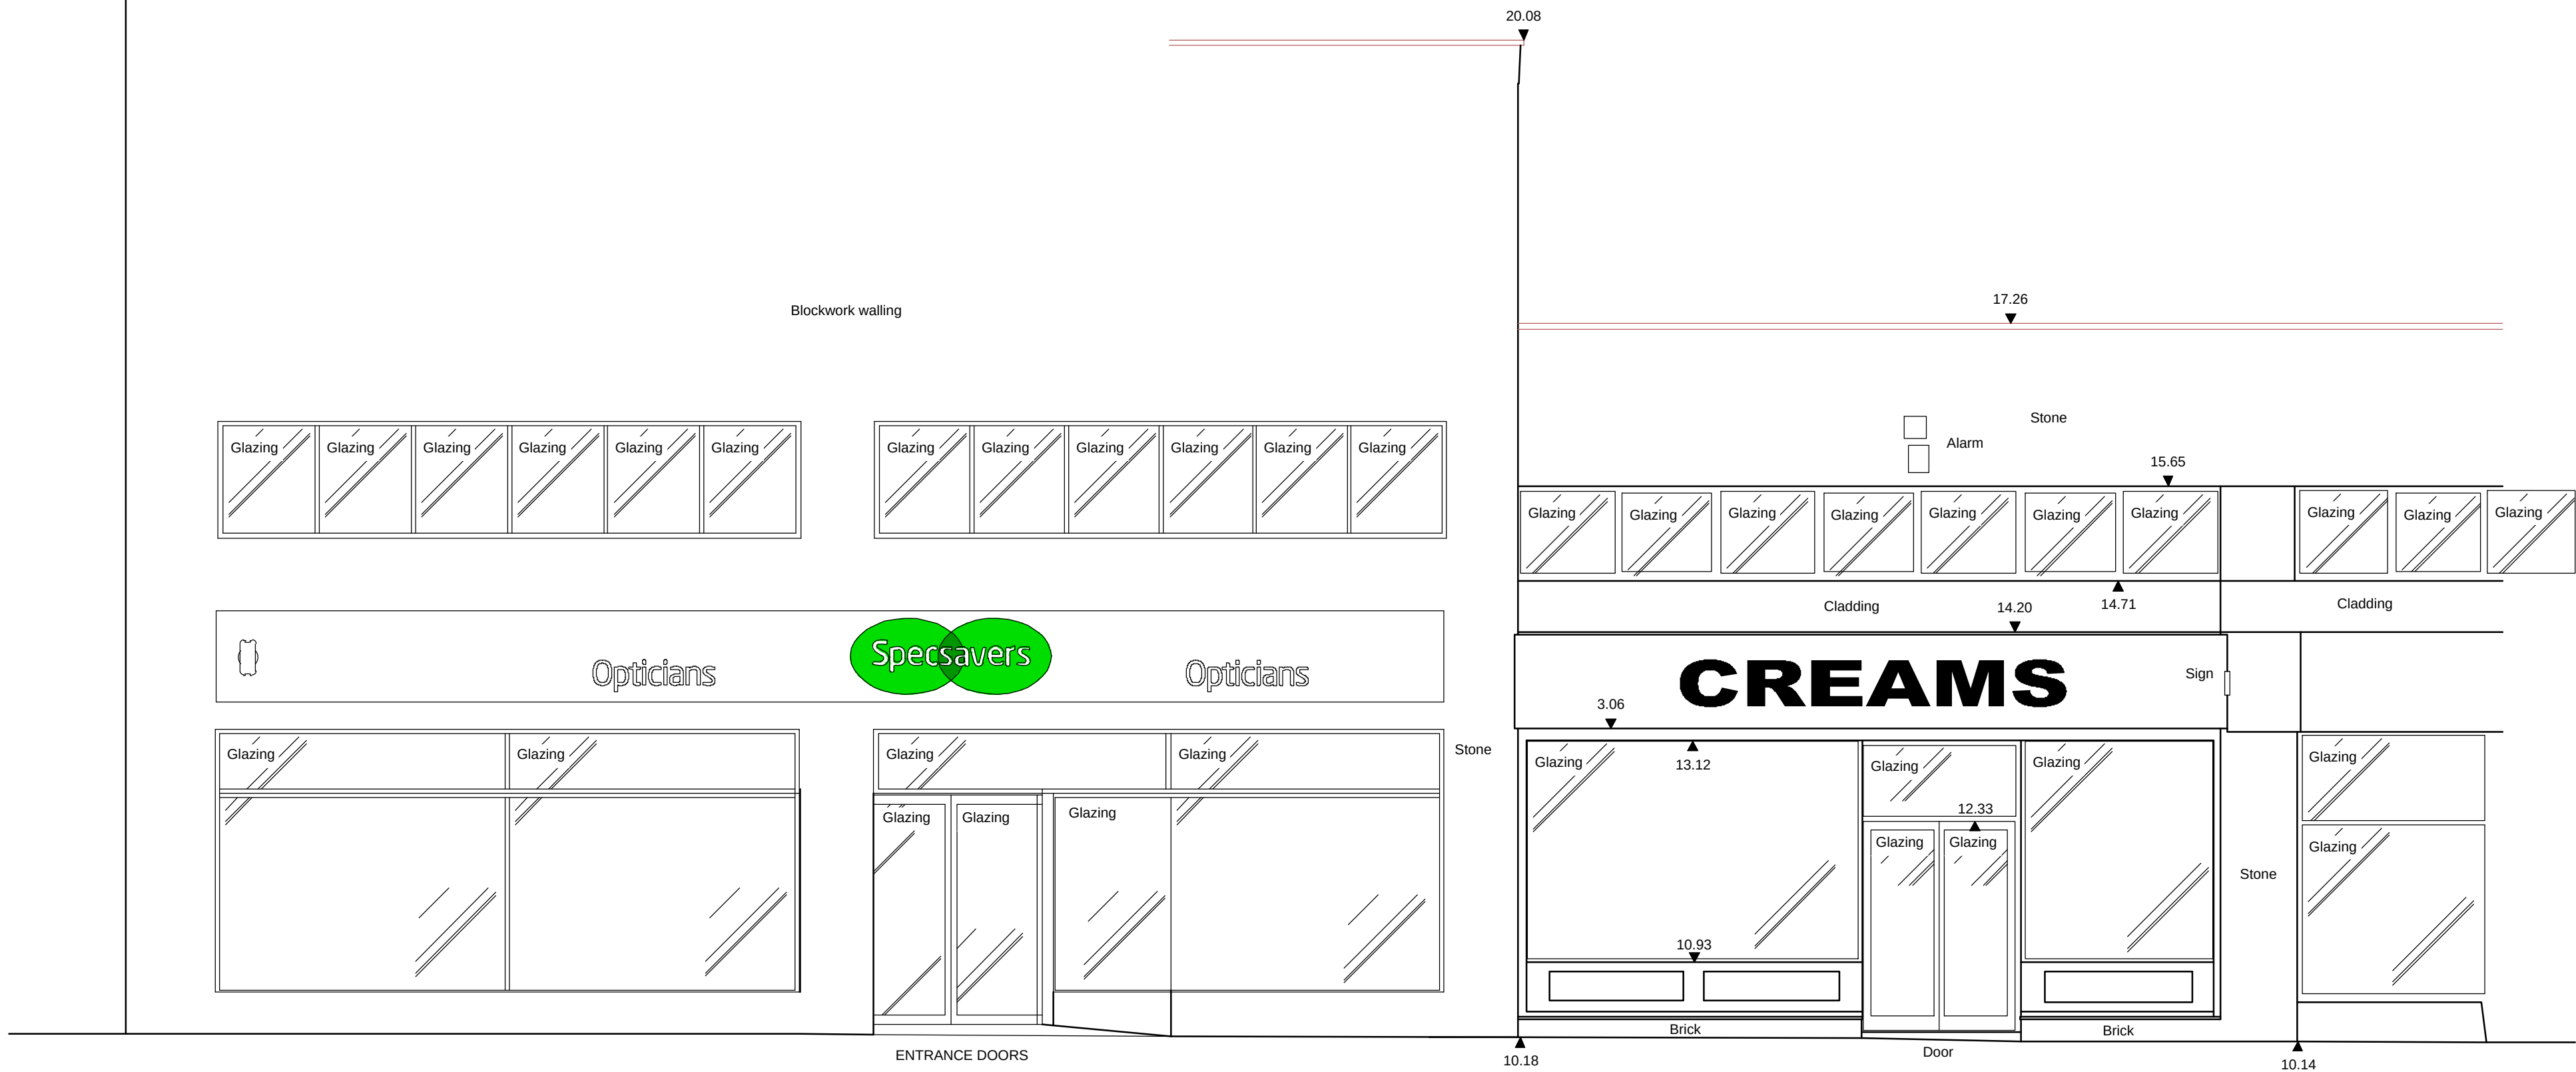


scale in metres (for floor plans, sections and elevations)

 

EXISTING FRONT ELEVATION

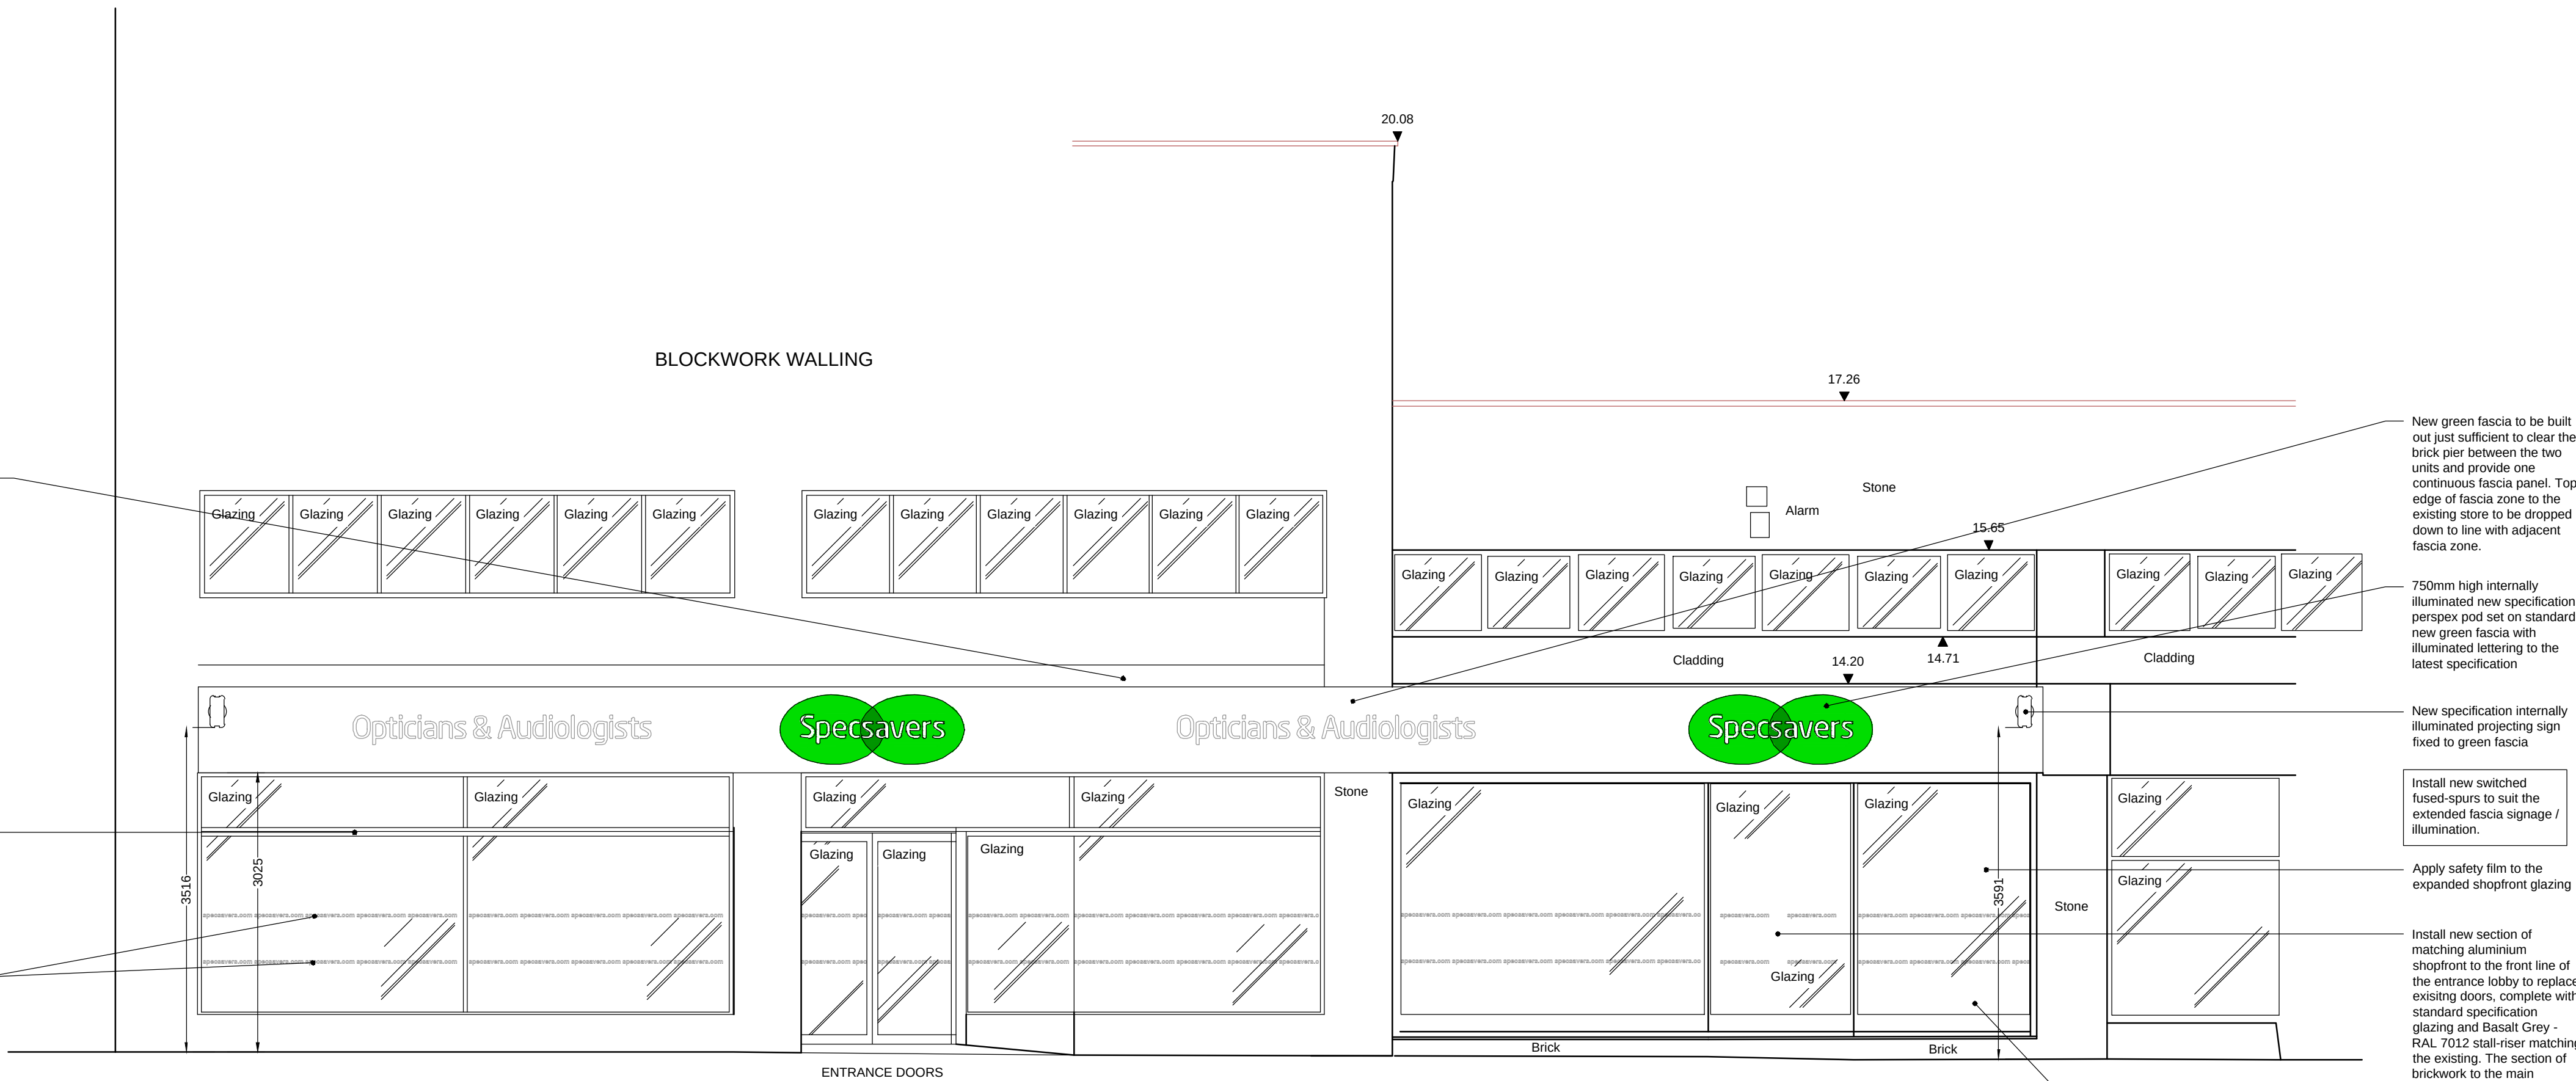

PROPOSED FRONT ELEVATION

Schedules:

Frame Numbers 0

Retail Area 0 m<sup>2</sup> - 0 ft<sup>2</sup>

Total Areas Gd. Fl. 110.1 m<sup>2</sup> - 1185.1 ft<sup>2</sup>

Notes:

Amendments:

| Rev | Init. | Date | Description |
|-----|-------|------|-------------|
| -   | -     | -    | -           |

Drawn By:

**Platypus Limited**  
Design & Project Management Services

Tel: 07899 896 934 Fax: 01629 581374  
Ingledene House, 26 Impenal Road, Matlock Derbyshire, DE4 3NL

On Behalf Of:

**Specsavers Optical Superstores**

CAD Department,  
Business Development,  
Citrus House,  
110 Experian Way,  
Nottingham  
NOTTS NG2 1EP  
**Tel:** +44 (0) 115 933 0800  
**Fax:** +44 (0) 115 982 6071  
**E-mail:** Lynne Seignot  
**<lynne.seignot@specsavers.com>**  
**Specsavers Online:**  
**www.specsavers.com**

Project:  
**Specsavers Opticians**  
**18 Market Street**  
**Huddersfield**  
**West Yorkshire**  
**HD1 2ET**

Title:

Existing & Proposed Front Elevations

**HUDDERSFIELD (173)**  
**Expansion**  
**PRODUCTION DRAWINGS**

Drawn By: JS Scale: 1:100@A3 Date: 11/08/2016  
1:50@A1

Drawing Number: **173/8016** Revision: -

Do not scale from this drawing. Dimensions to be checked on site