






EXISTING FRONT ELEVATION

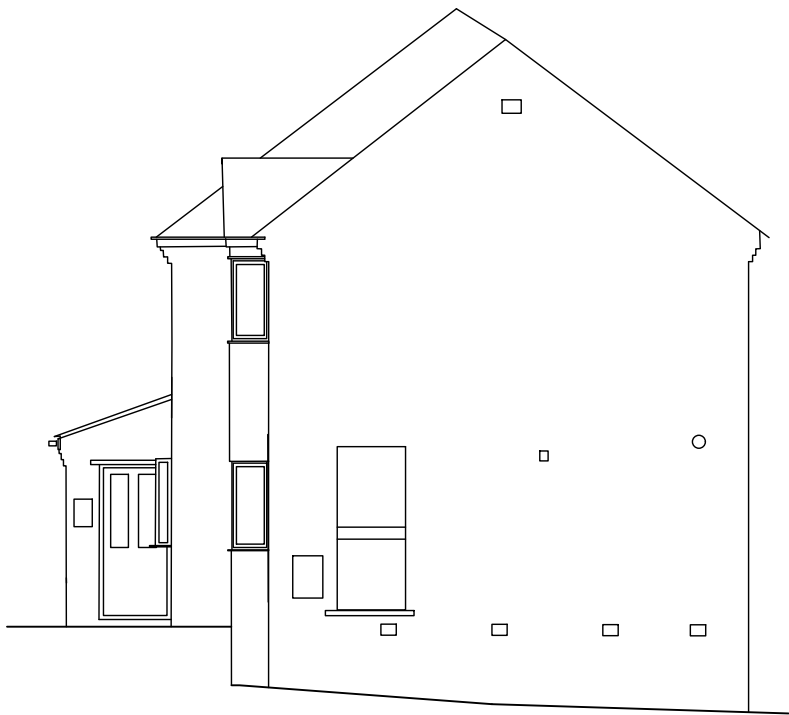

EXISTING SIDE ELEVATION

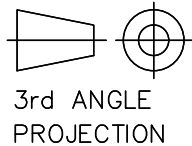

3rd ANGLE  
PROJECTION

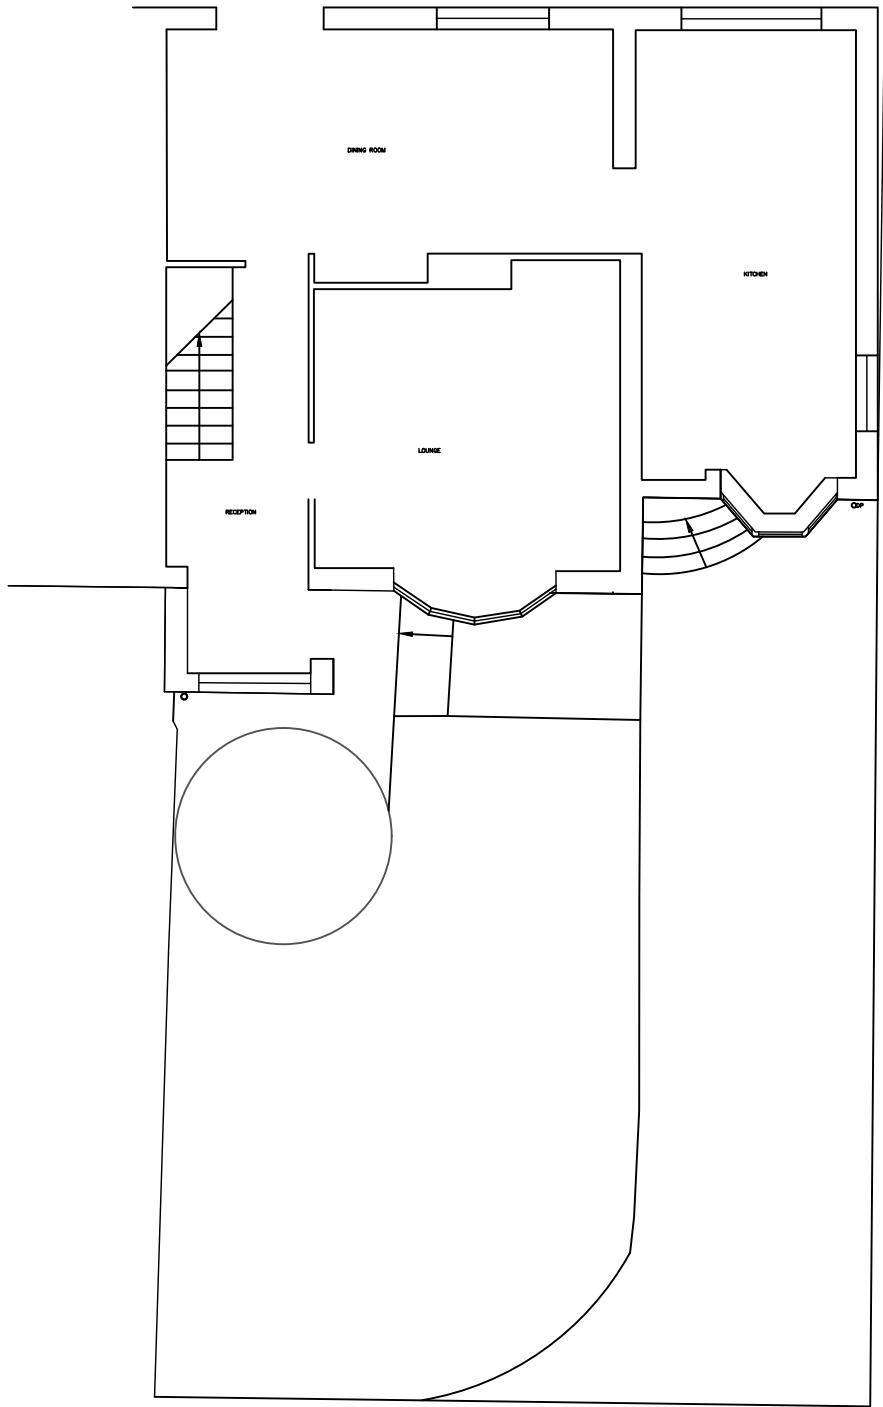

EXISTING PLAN



EXISTING STRUCTURE FOR VISUAL PURPOSES ONLY

THIS DRAWING IS THE PROPERTY OF APROPOS  
AND SHOULD NOT BE COPIED IN ANY FORM WITHOUT  
WRITTEN CONSENT.

PLEASE READ ALL INSTRUCTIONS FULLY.  
ALL BASE DIMENSIONS TO BE WITHIN +/- 5mm

**NOTE:** ALL DIMENSION HAVE TAKEN EXISTING FINISHED  
FLOOR LEVEL.

THERMALLY BROKEN ALUMINIUM  
POLYESTER POWDER COATED - RAL 7016

STRUCTURE:  
BESPOKE FRONT LEAN-TO STRUCTURE CREATING NEW  
INTERNAL PORCH AREA. COVER OVER EXISTING PORCH  
AREA. ROSEMARY TILES TO PROPOSAL STRUCTURE  
ROOF SECTIONS. ALUMINIUM TO DOOR PORCH COVER.  
1no. FACE VENT. 1no. COMPOSITE DOOR.

DOOR SET  
1 PANE INTERNALLY OPENING FOLDING COMPOSITE  
DOOR.  
OPENING AS PER DRAWING.  
AS VIEWED FROM OUTSIDE .  
DOORS GLAZED IN 28mm GLAZING.

VERTICALS GLAZED IN:  
28mm OPTITHERM - DOUBLE GLAZED UNITS  
4mm LOW E TOUGHENED OUTER PANE  
20mm ARGON FILLED CAVITY  
4mm OPTITHERM INNER PANE

|   |          |                 |       |
|---|----------|-----------------|-------|
| E | 18/10/16 | Proposed Layout | TC    |
| D | 03/10/16 | Proposed Layout | TC LC |
| C | 02/08/16 | Proposed Layout | TC LC |
| B | 28/06/16 | Proposed Layout | LC TC |
| A | 22/06/16 | Proposed Layout | LC TC |

| REV   | DATE       | AMENDMENT | BY         |
|-------|------------|-----------|------------|
| DRAWN | TC         | CHECKED   | LC         |
| DATE  | 03/10/2016 | SCALE     | 1:100 @ A3 |



APROPOS

Greenside House, Richmond Street,  
Ashton-under-Lyne, OL6 7ES

Technical Direct Line: 0161 342 8244

CLIENT

MR BRAIN  
33 MOOR LANE  
GOMERSAL  
CLECKHEATON  
WEST YORKSHIRE  
BD19 4LY

PROJECT

PORCH EXTENSION

SIZE

A3

DRAWING No.


3415/001/E

REV

E



PROPOSED FRONT ELEVATION

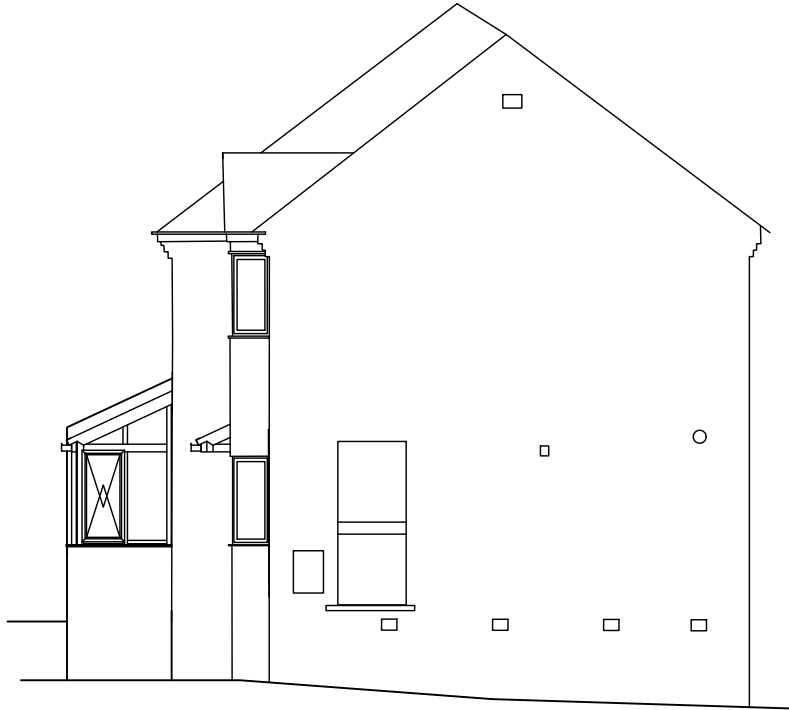


PROPOSED SIDE ELEVATION


012345678910

SCALE FOR DRAWING IN METRES

3rd ANGLE  
PROJECTION

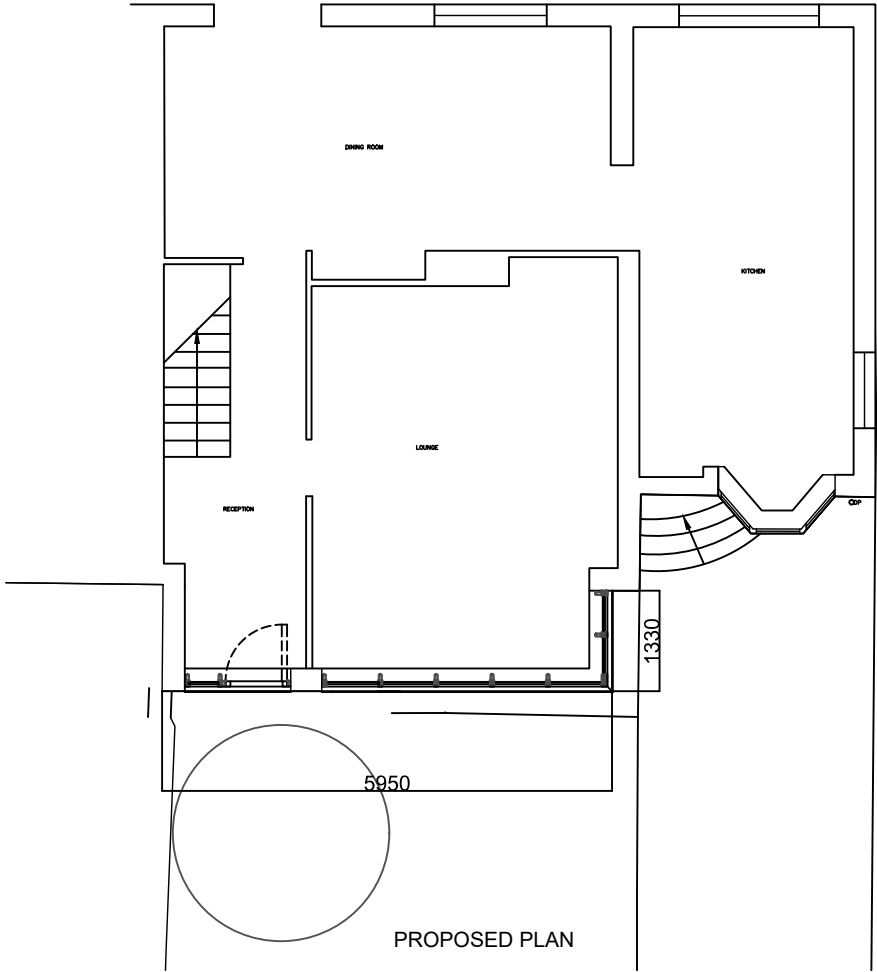

PROPOSED PLAN

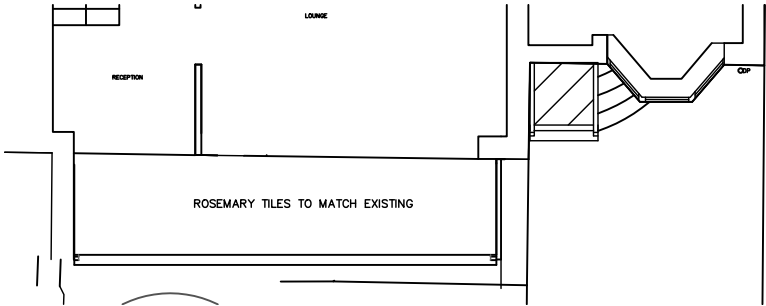

PROPOSED ROOF PLAN



PROPOSED STRUCTURE FOR VISUAL PURPOSES ONLY

THIS DRAWING IS THE PROPERTY OF APROPOS AND SHOULD NOT BE COPIED IN ANY FORM WITHOUT WRITTEN CONSENT.

PLEASE READ ALL INSTRUCTIONS FULLY.  
ALL BASE DIMENSIONS TO BE WITHIN +/- 5mm

**NOTE:** ALL DIMENSION HAVE TAKEN EXISTING FINISHED FLOOR LEVEL.

THERMALLY BROKEN ALUMINIUM  
POLYESTER POWDER COATED - RAL 7016

STRUCTURE:  
BESPOKE FRONT LEAN-TO STRUCTURE CREATING NEW INTERNAL PORCH AREA. COVER OVER EXISTING PORCH AREA. ROSEMARY TILES TO PROPOSAL STRUCTURE ROOF SECTIONS. ALUMINIUM TO DOOR PORCH COVER. 1no. FACE VENT. 1no. COMPOSITE DOOR.

DOOR SET  
1 PANE INTERNALLY OPENING FOLDING COMPOSITE DOOR.  
OPENING AS PER DRAWING.  
AS VIEWED FROM OUTSIDE .  
DOORS GLAZED IN 28mm GLAZING.

VERTICALS GLAZED IN:  
28mm OPTITHERM - DOUBLE GLAZED UNITS  
4mm LOW E TOUGHENED OUTER PANE  
20mm ARGON FILLED CAVITY  
4mm OPTITHERM INNER PANE

|   |          |                 |       |
|---|----------|-----------------|-------|
| E | 18/10/16 | Proposed Layout | TC    |
| D | 03/10/16 | Proposed Layout | TC LC |
| C | 02/08/16 | Proposed Layout | TC LC |
| B | 28/06/16 | Proposed Layout | LC TC |
| A | 22/06/16 | Proposed Layout | LC TC |

| REV   | DATE       | AMENDMENT | BY         |
|-------|------------|-----------|------------|
| DRAWN | TC         | CHECKED   | LC         |
| DATE  | 03/10/2016 | SCALE     | 1:100 @ A3 |

APROPOS

Greenside House, Richmond Street,  
Ashton-under-Lyne, OL6 7ES  
Technical Direct Line: 0161 342 8244

CLIENT

MR BRAIN  
33 MOOR LANE  
GOMERSAL  
CLECKHEATON  
WEST YORKSHIRE  
BD19 4LY

PROJECT

PORCH EXTENSION

SIZE

A3

DRAWING No.

3415/002/E

REV

E