





Proposed Rear Elevation



Proposed R.H Side Elevation

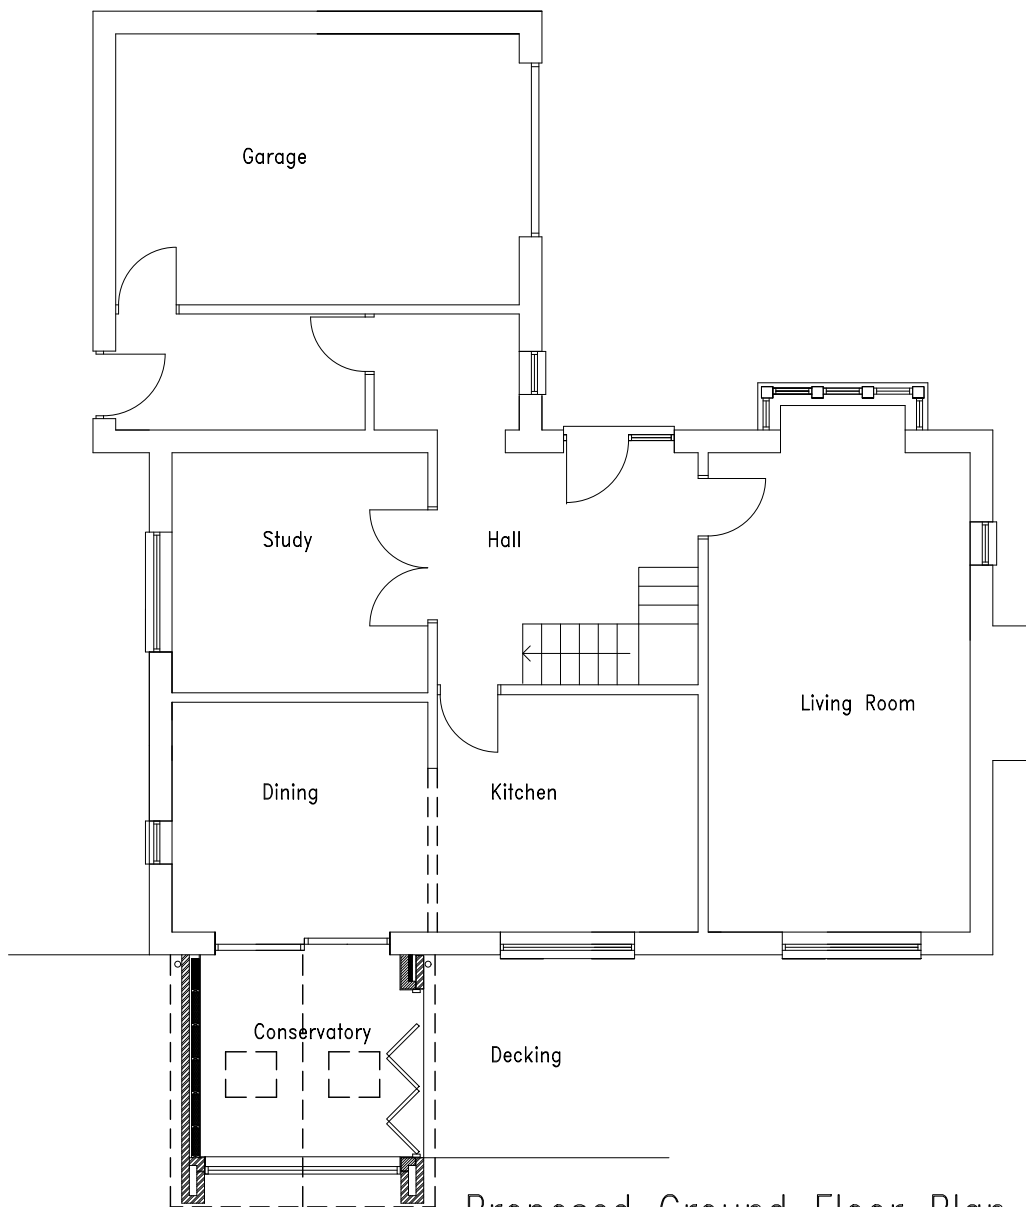

Proposed Ground Floor Plan

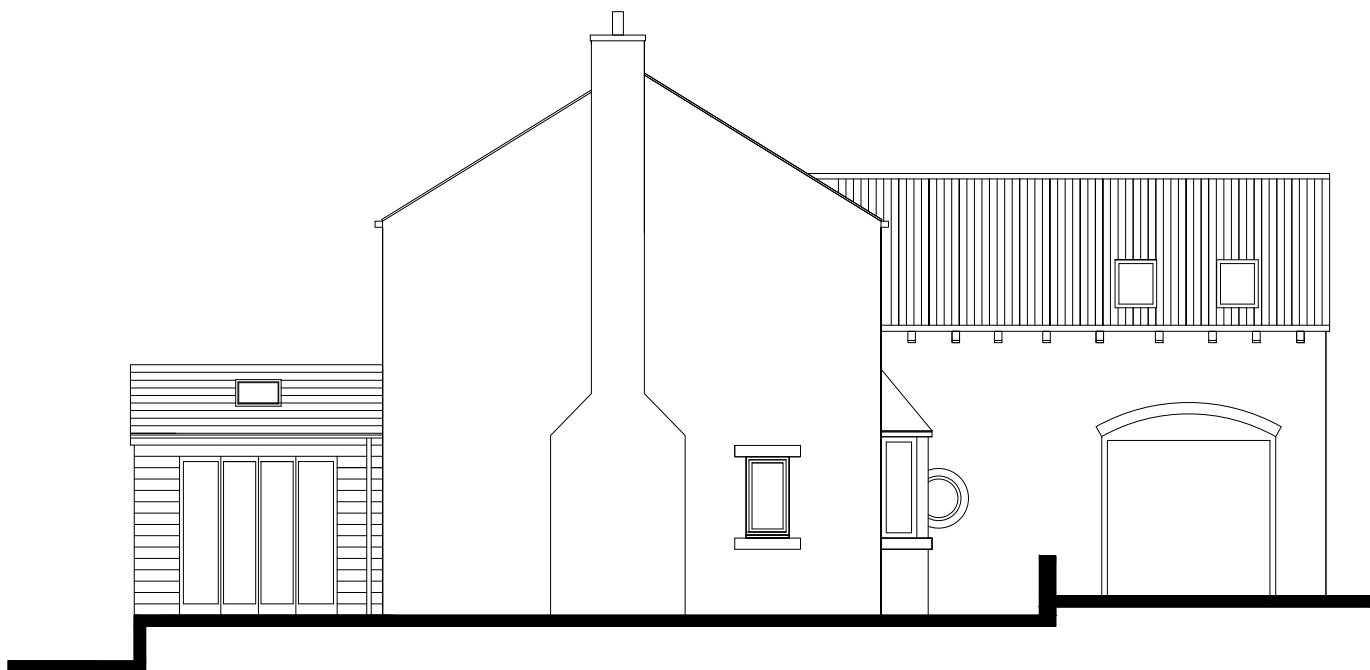

Proposed L.H. Side Elevation



GENERAL NOTES

This drawing is to be read in conjunction with the following documents:

- P.01 Existing Floor Plans
- P.02 Existing Elevations
- P.04 Extension Details
- Site Location Plan

Do not scale from this drawing, use only given dimensions.
All information is taken from a basic survey and is therefore indicative only. Elevations are described as viewed from street level on Park Lodge View.
Existing components are to be checked by the contractor on site prior to commencement with any discrepancies brought to the attention of Arch Property Solutions.

PROJECT/CLIENT:
Mr & Mrs C Moss
18 Park Lodge View
Skelmanthorpe
HD8 9UN

DRAWN BY: JD	SCALE: 1:100	SIZE: A3
-----------------	-----------------	-------------

PROJECT REF: 1039	DATE: 08/09/16	REVISION:
----------------------	-------------------	-----------

DRAWING NO:
P.03

DRAWING TITLE
PROPOSED G.F. PLAN AND ELEVATIONS

DRAWING PURPOSE:
PLANNING

ARCH
Property Solutions
Unit 20 Unity Business Centre
26 Roundhay Road Leeds
Tel: 0113 260 60 61
email:
david@archpropertyolutions.co.uk