





Proposed front elevation (1:100)

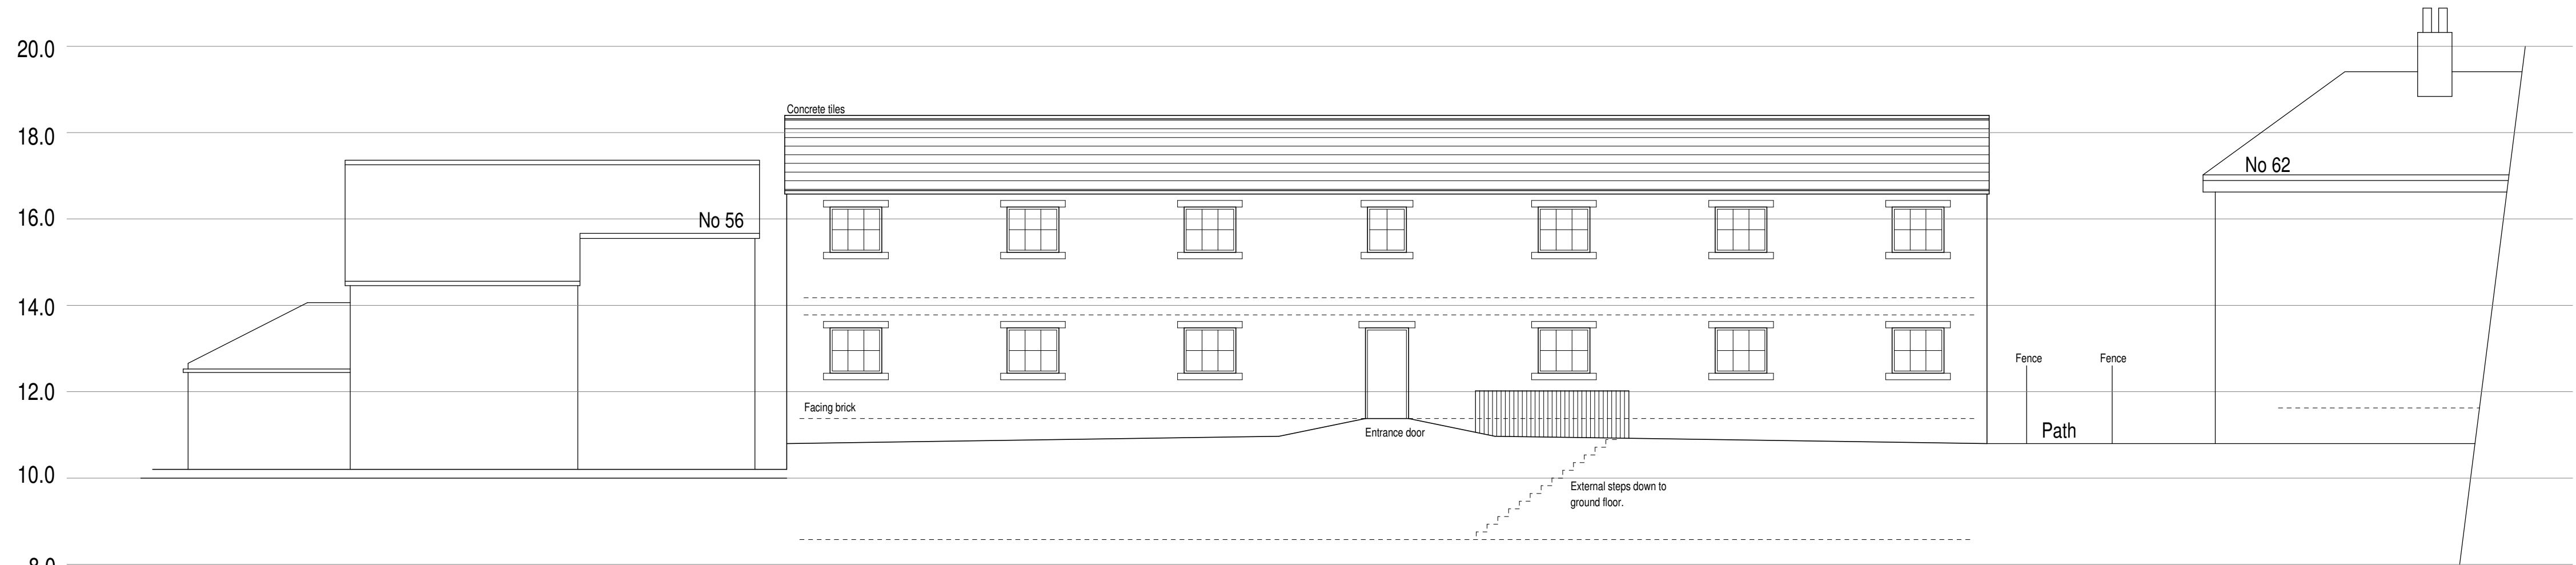

Proposed rear elevation (1:100)

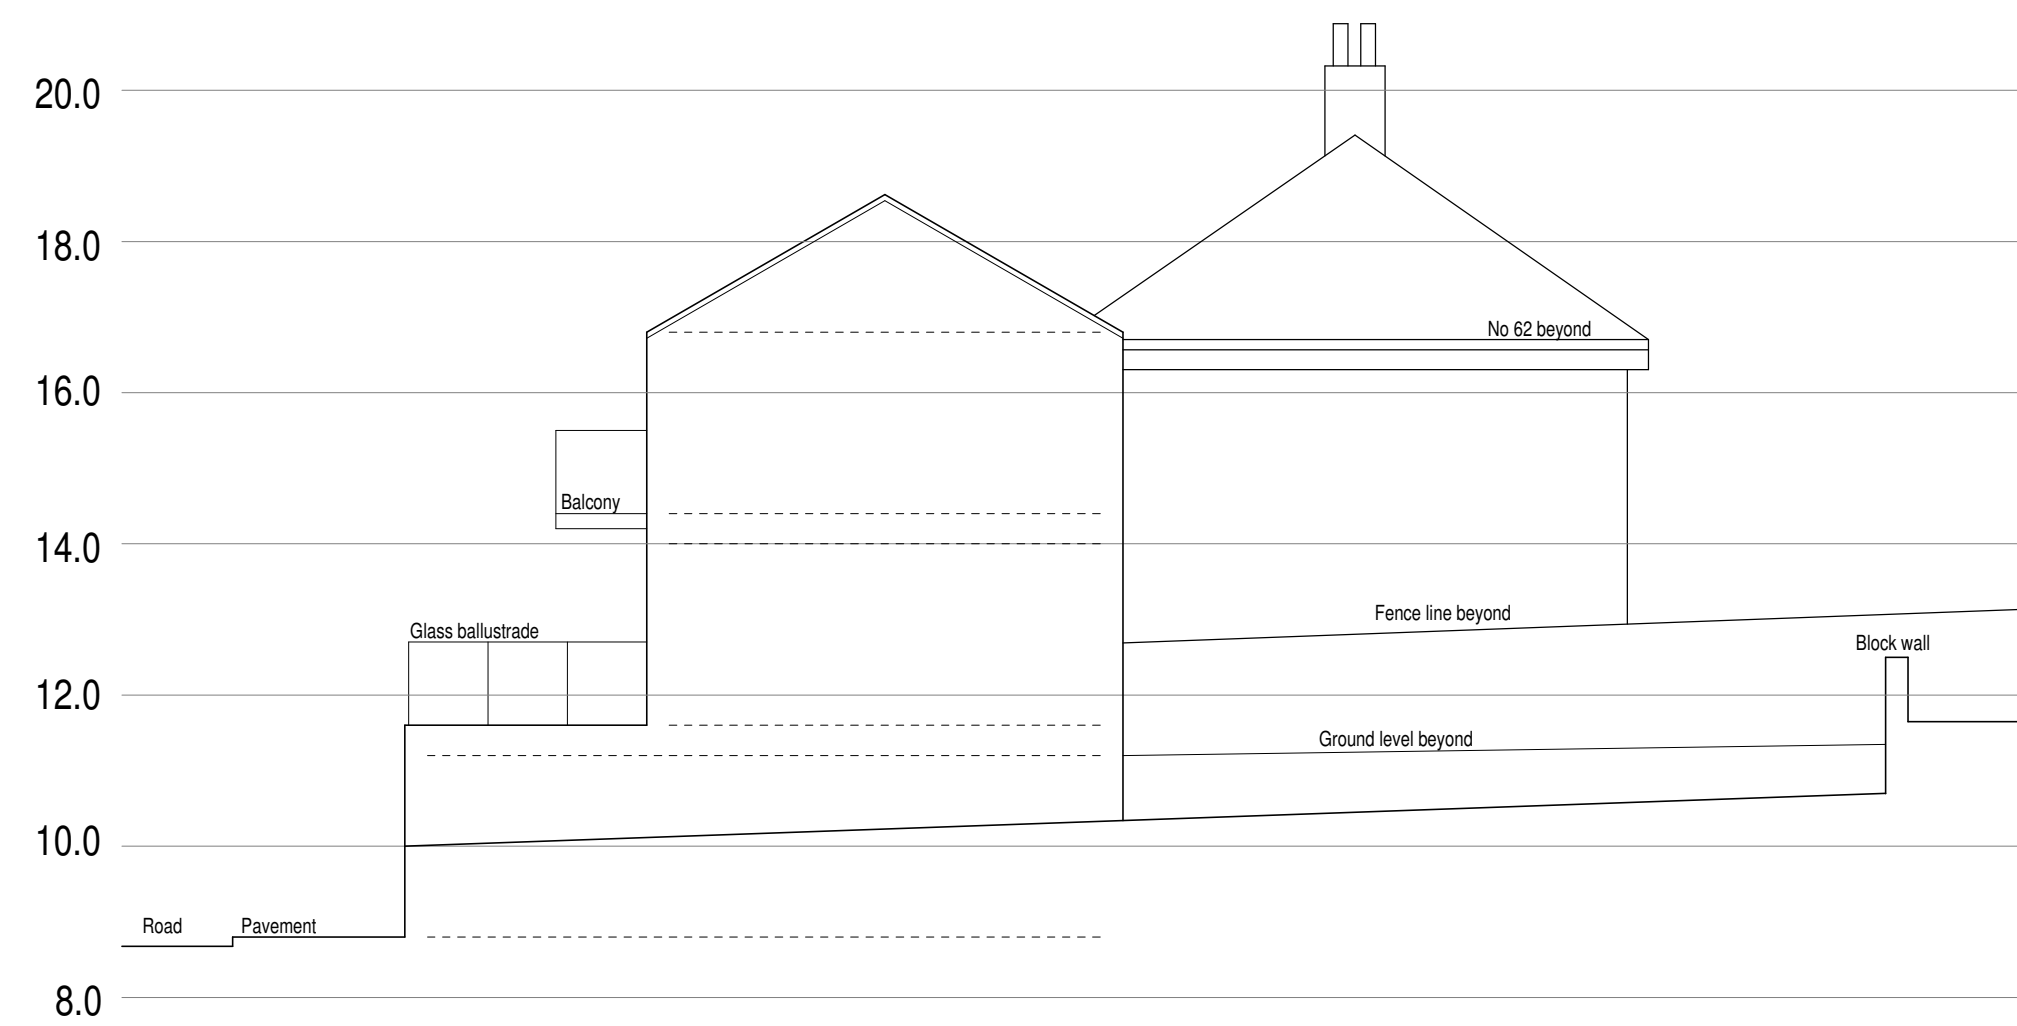

Proposed side elevation (1:100)



Proposed side elevation (1:100)



Colne Valley Design  
8 Meadow Lane  
Slaithwaite  
Huddersfield HD7 5EX

Tel/Fax: 01484 842097  
Mobile: 07867 803312  
E-mail: mitchell@cvdesign.freemove.co.uk

Proprietor: S.A. Mitchell (AIOB)

|                                                        |                |            |
|--------------------------------------------------------|----------------|------------|
| Project                                                |                |            |
| Proposed residential development.                      |                |            |
| For                                                    |                |            |
| J Ryan and S Hosty.                                    |                |            |
| Address                                                |                |            |
| Former Working Mens Club<br>Low Road<br>Dewsbury Moor. |                |            |
| Title                                                  |                |            |
| Proposed elevations.                                   |                |            |
| Job No.                                                | Drawing number | Date       |
| 15 J 49.                                               | P 04.          | Sept 2016. |