




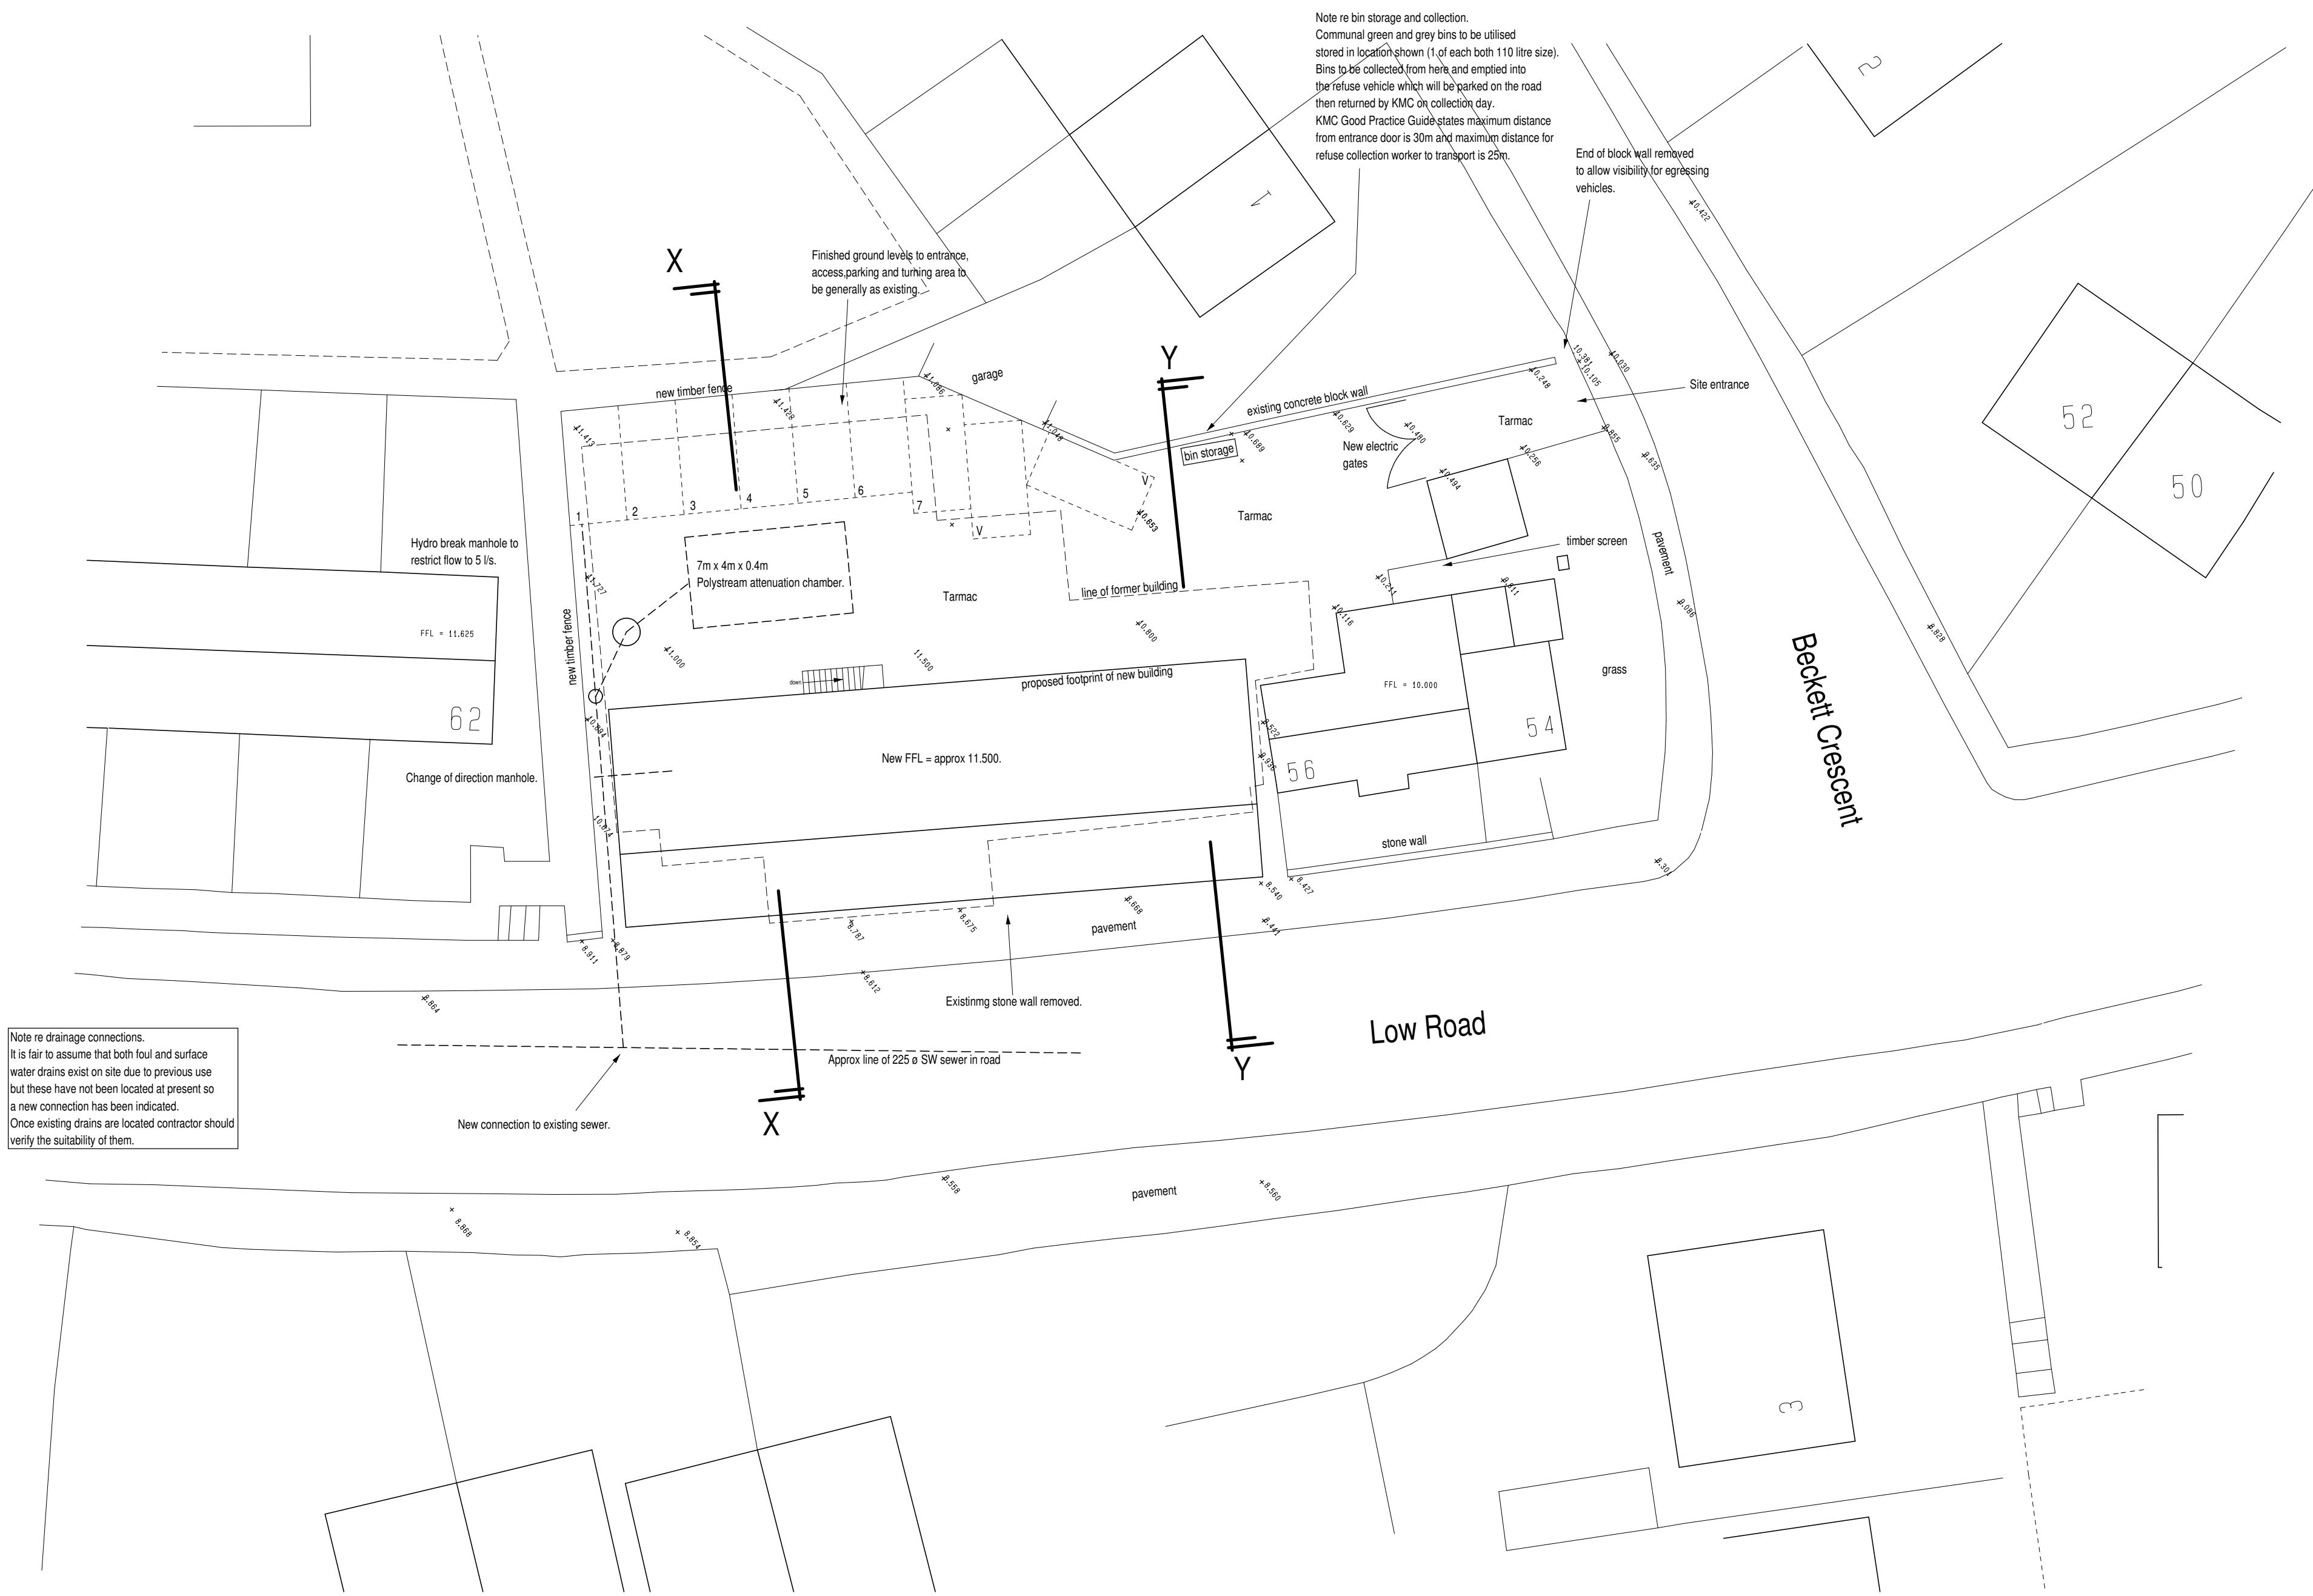


Site plan (1:200)

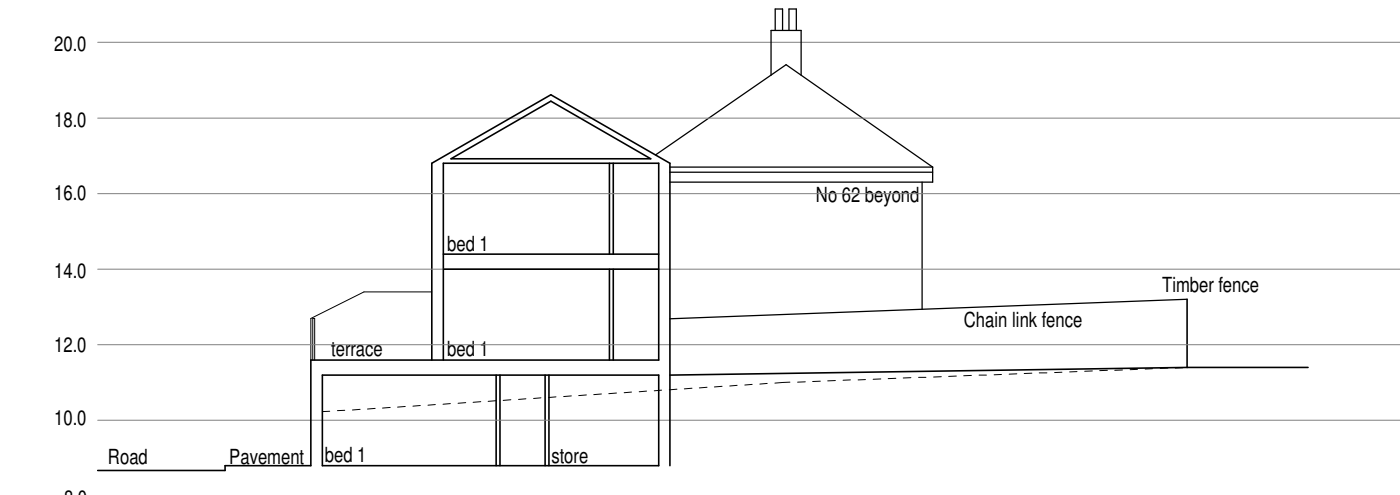


Proposed section X - X (1:200)

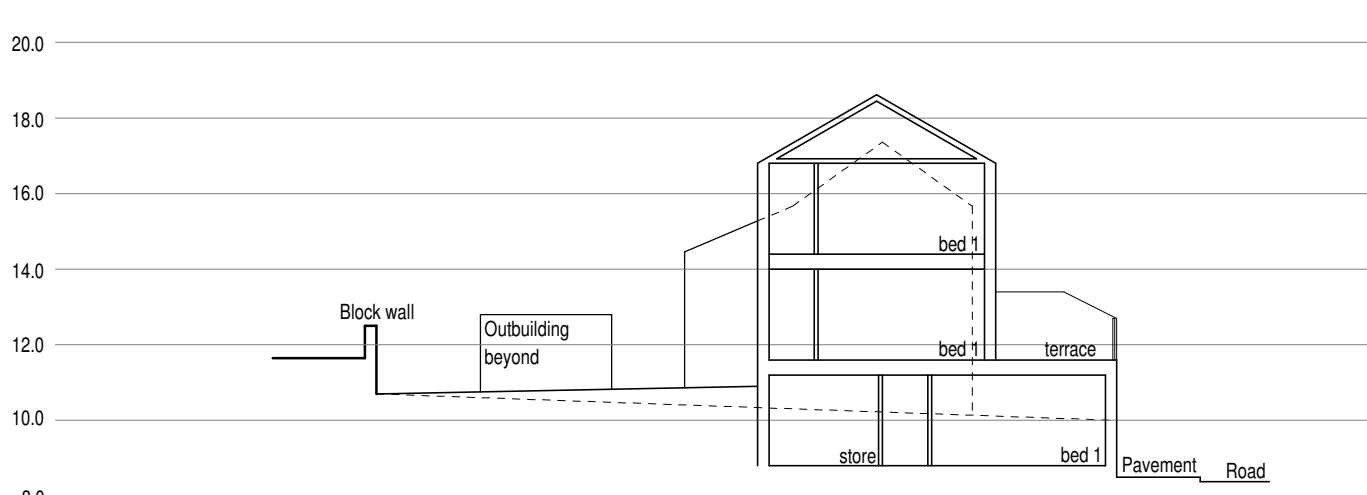

Proposed section Y - Y (1:200)

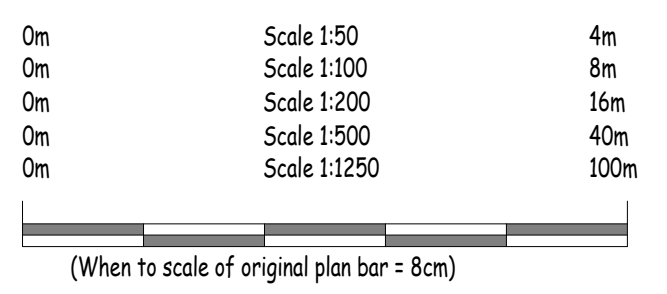

- Notes:
1. Setting out to be the responsibility of contractor.
 2. Contractor to pay particular attention to pitch of roof and headroom at stairs.
 3. Any discrepancies to be reported to Colne Valley Design.

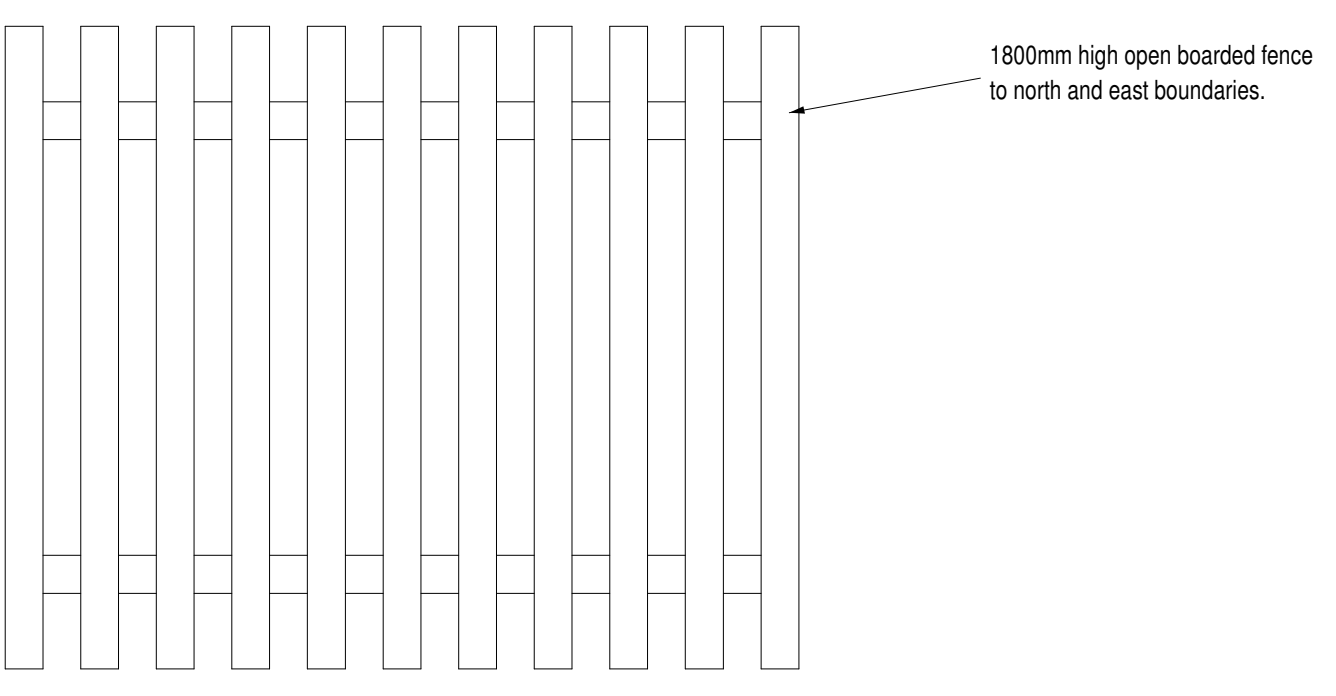

Elevation on new timber fence (1:20)

- Rev B 28/01/2017 Bin storage location and size of bins amended.
- Rev A 12/01/2017 SW attenuation and connection added, bin storage and collection verified, note re removal of block wall at entrance added.



Colne Valley Design
8 Meadow Lane
Slaithwaite
Huddersfield HD7 5EX

Tel/Fax: 01484 842097
Mobile: 07867 803312
E-mail: mitchell@cvdesign.freemove.co.uk

Proprietor: S.A. Mitchell (ACIOB)

Project		
Proposed residential development.		
For		
J Ryan and S Hosty.		
Address		
Former Working Mens Club Low Road Dewsbury Moor.		
Title		
Proposed site plan and sections.		
Job No.	Drawing number	Date
15 J 49.	P 03 B.	Sept 2016.