

KEY

- Flooring
- Wall decoration
- Ceilings
- Lighting
- External (see notes)

General Building Notes:


All building works to comply with the building regulations with amendments and carried out in accordance with the relevant codes of practice. All materials and fittings used are to be fit for purpose, also to be to the relevant British Standard and covered by a current agreement certificate.

This drawing is to be used for local authority submission purpose only and for construction purposes only after all the necessary approvals have been obtained.

Figured dimensions are to be used in preference to scaling, all site and building dimensions are to be checked on-site prior to building works commencing.

Include for all necessary modifications/alterations to existing services installations to accommodate requirements of the proposals.

All fire pre-caution recommendations and requirements made by the acting Fire Authority are to be included within the overall scheme.

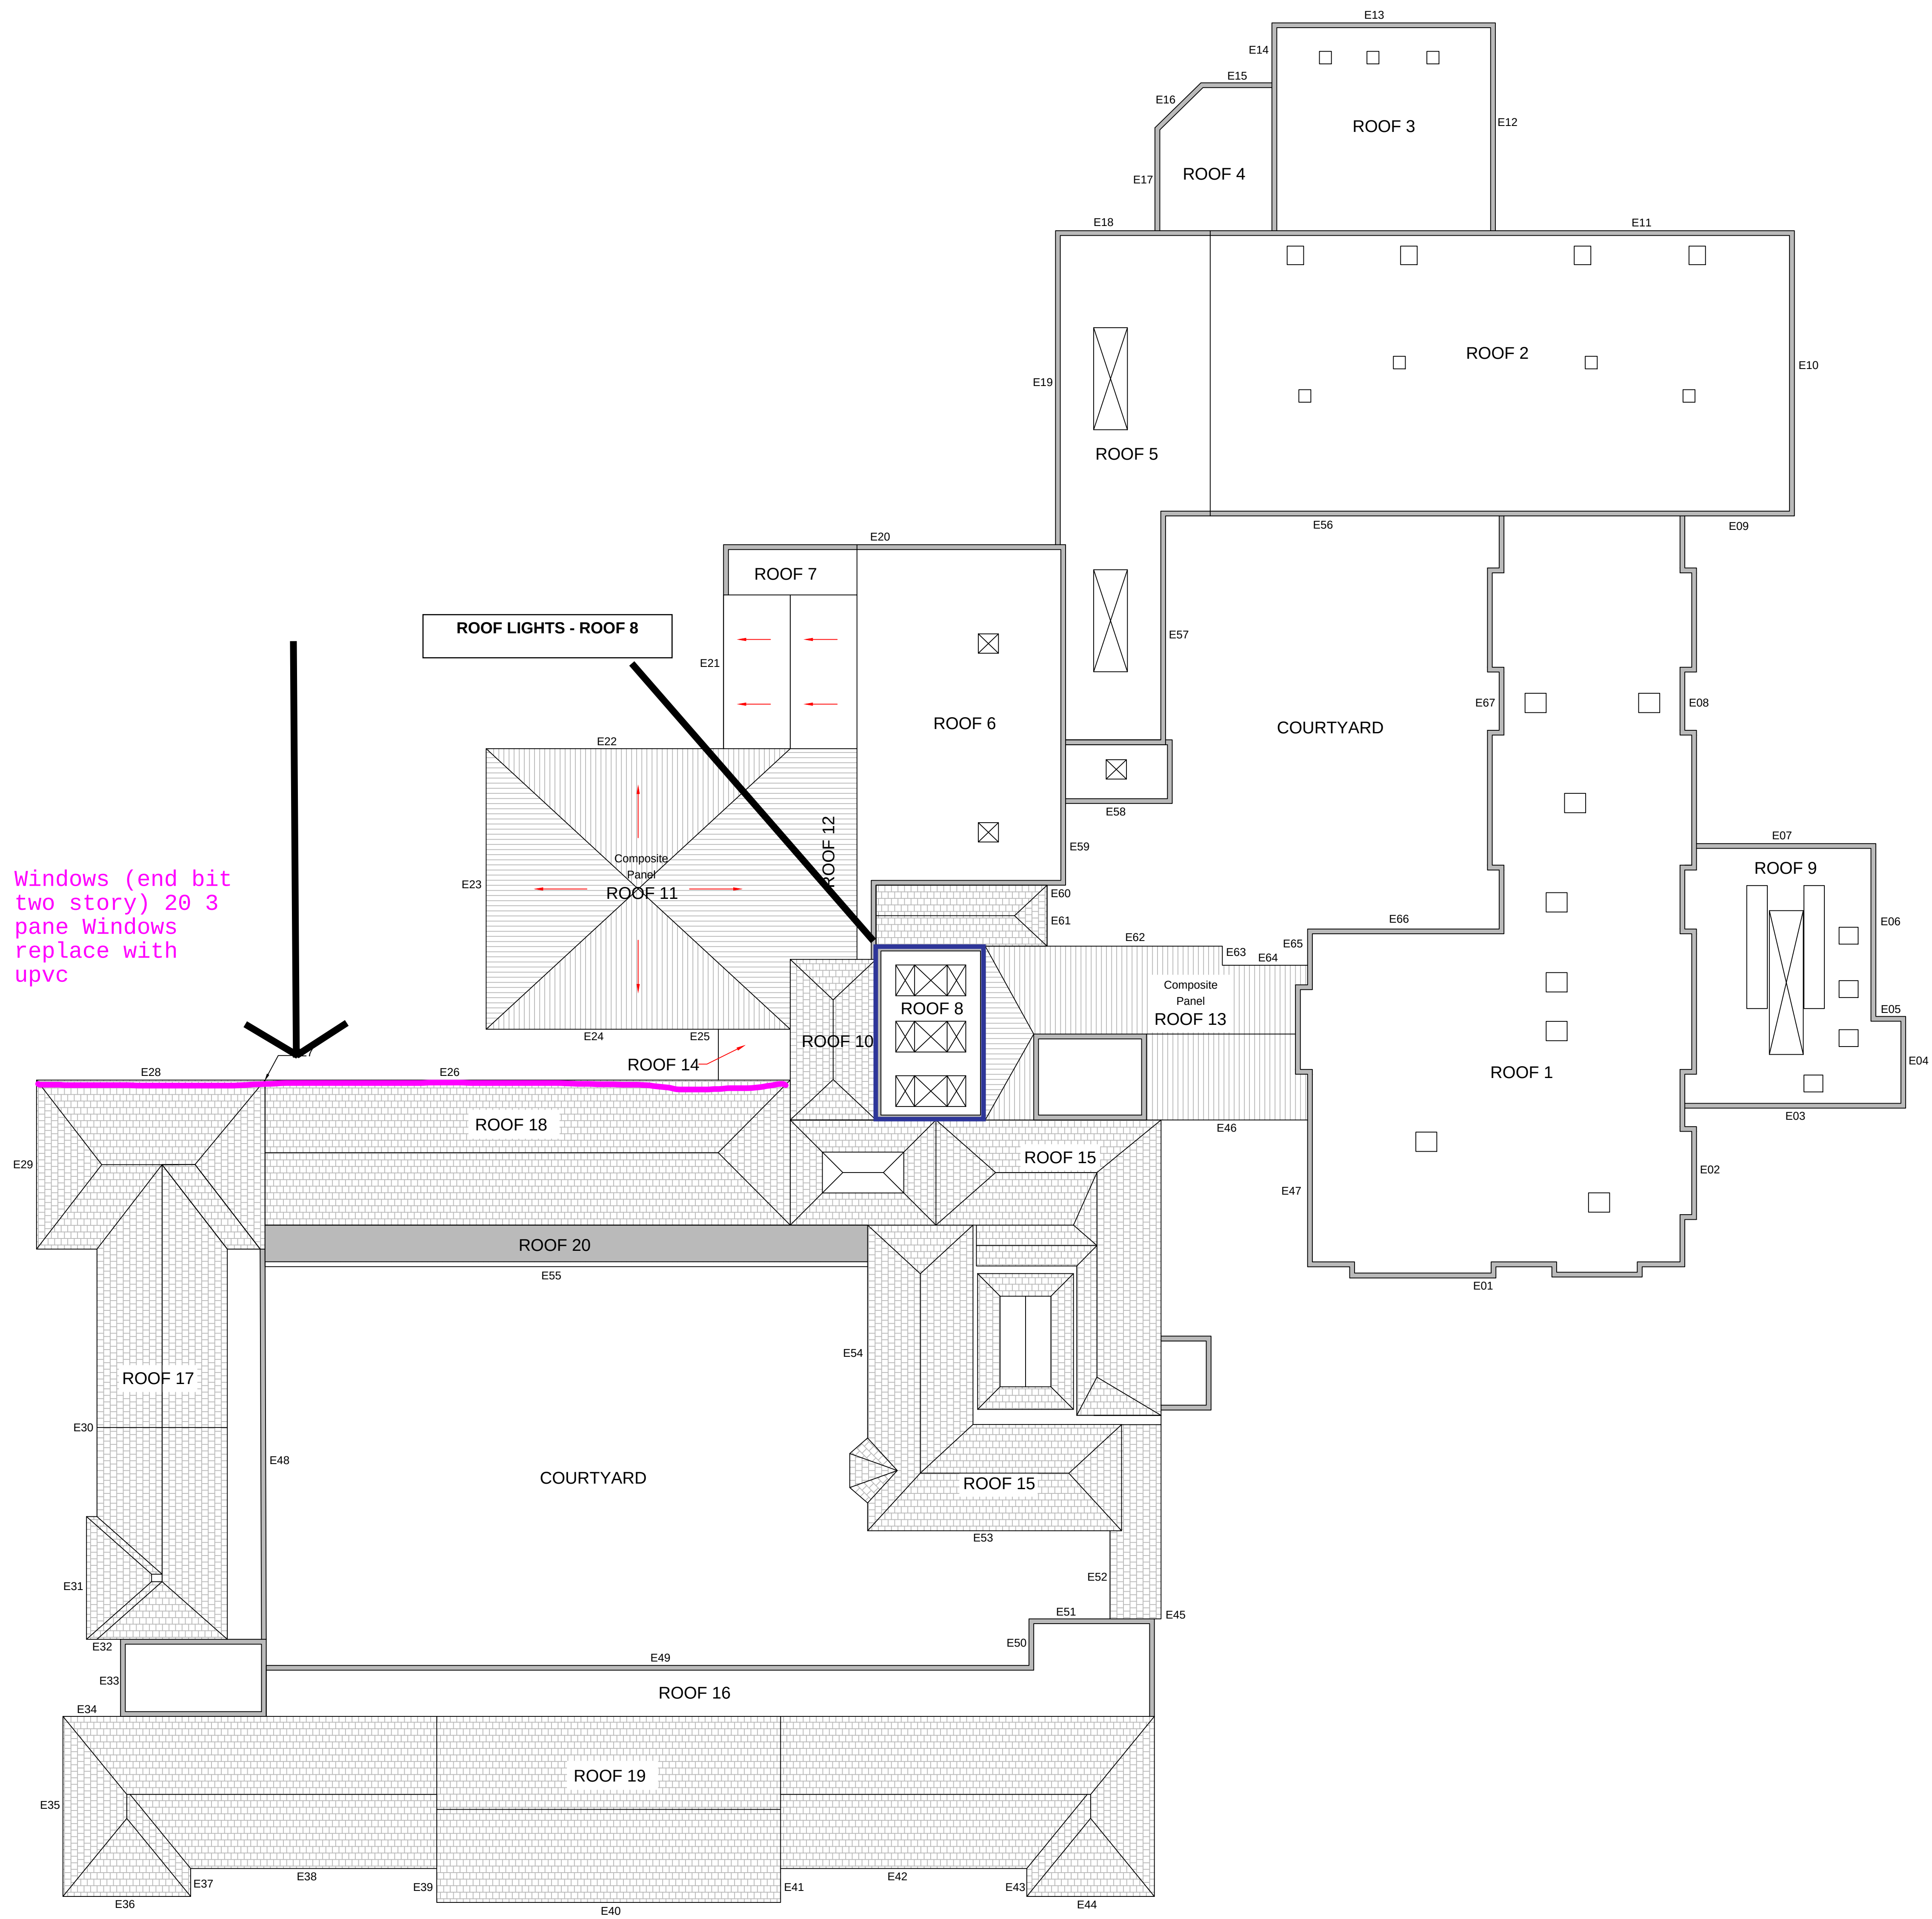

**LEGEND**

- LADDER ACCESS (NO FIXING POINT UNLESS STATED)
- MEWP ACCESS ONLY
- FIXED SAFETY LINE WITH FIXING POINTS MARKED AS 'X'
- INTERNAL ACCESS

Roof Plan as Existing  
Royds Hall High School, Huddersfield (1:200)

| Rev.                                                                                                | Description                                                      | Date                 |
|---|------------------------------------------------------------------|----------------------|
| 1                                                                                                   | Project                                                          |                      |
| 1                                                                                                   | Royds Hall High School, Luck Lane Paddock, Huddersfield, HD3 4HA |                      |
| 1                                                                                                   | Client                                                           | KSSL                 |
| 1                                                                                                   | Title                                                            | Lifecycle Works 2015 |
| 1                                                                                                   | Scale                                                            | 1:200                |
| 1                                                                                                   | Date                                                             | March 2015           |
| No 1 Old Park Lane, Trafford Quays, Manchester, M41 7HA<br>Tel: 0161 748 6300<br>Web: www.speuk.com |                                                                  |                      |
| Dwg No: RHH-001                                                                                     |                                                                  |                      |