




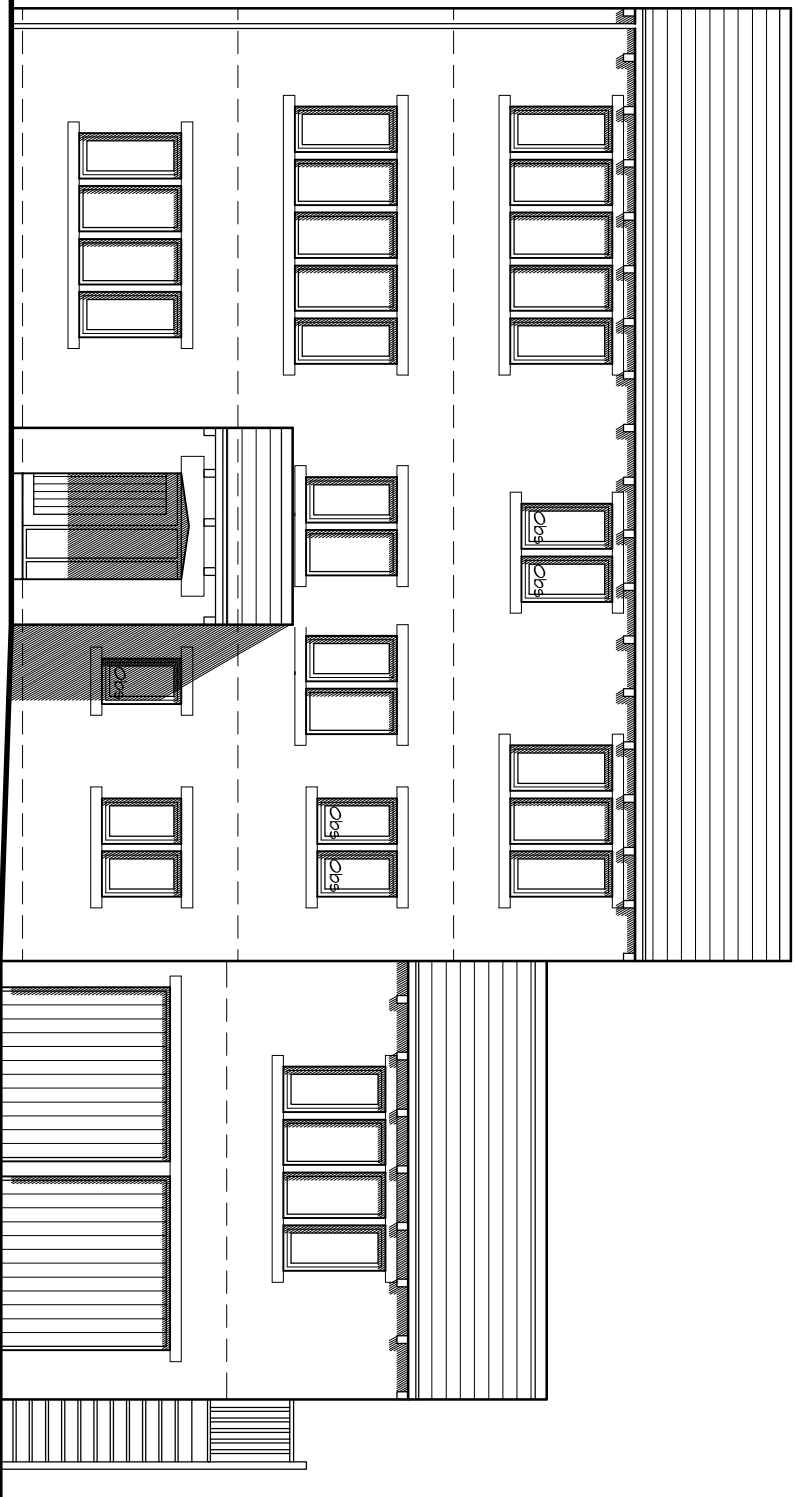


Front Elevation

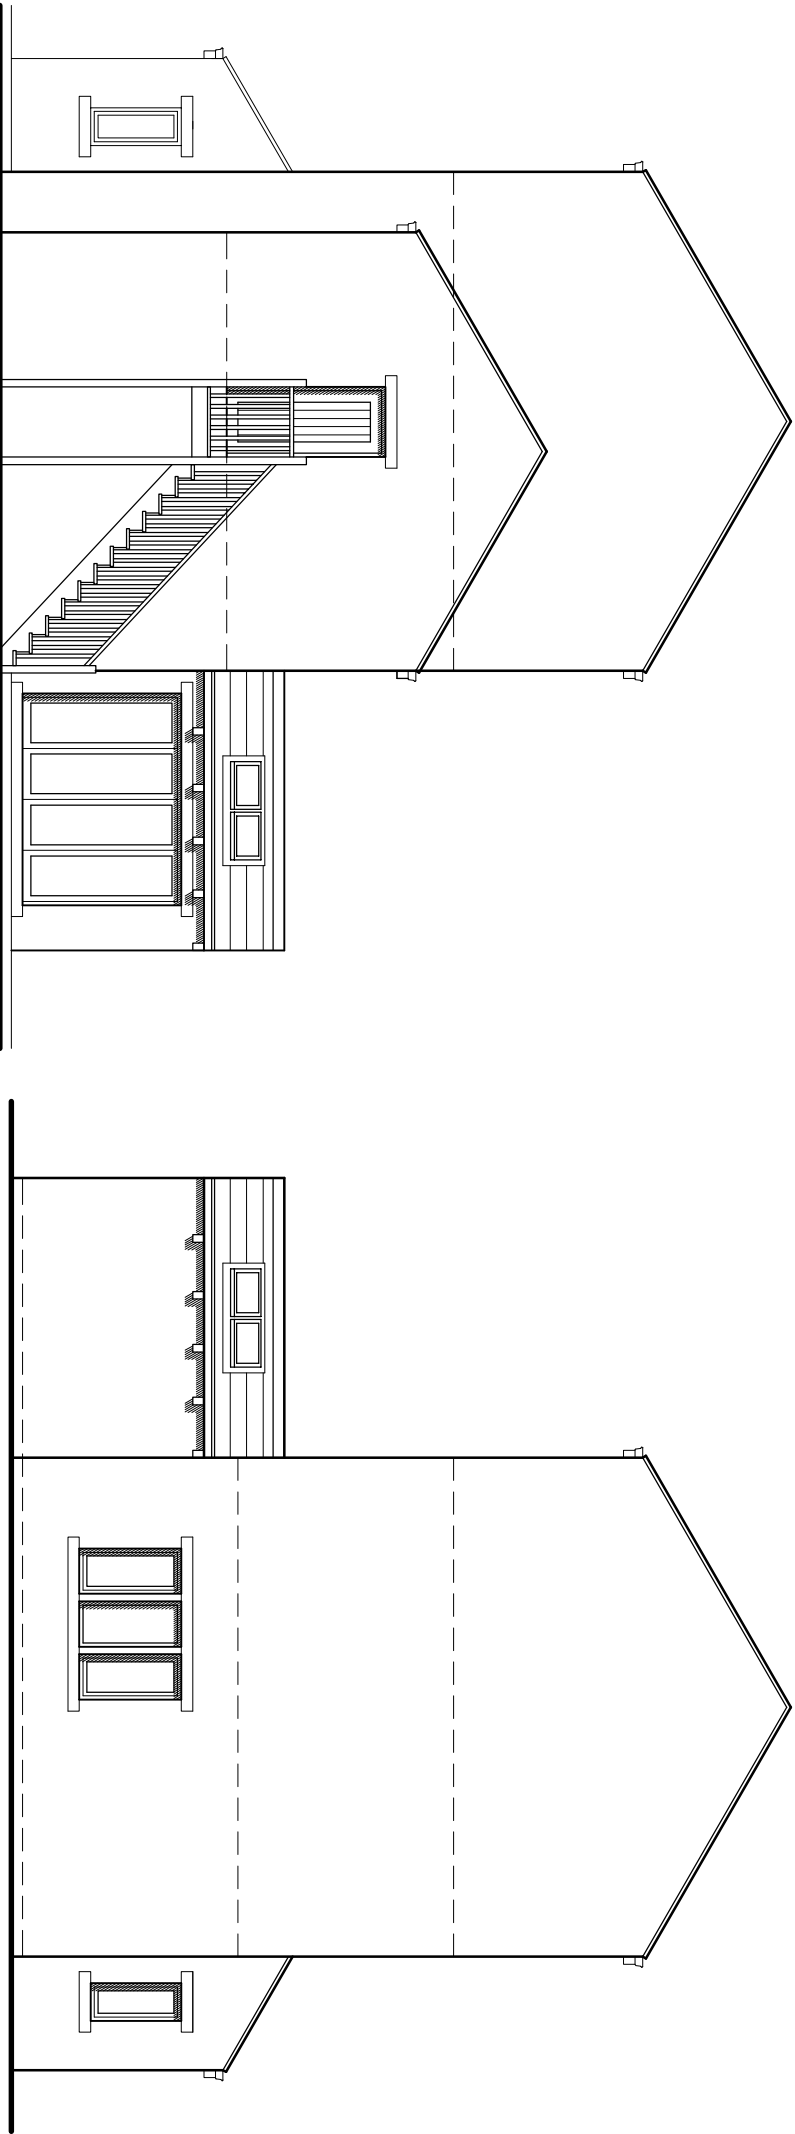


Side Elevation

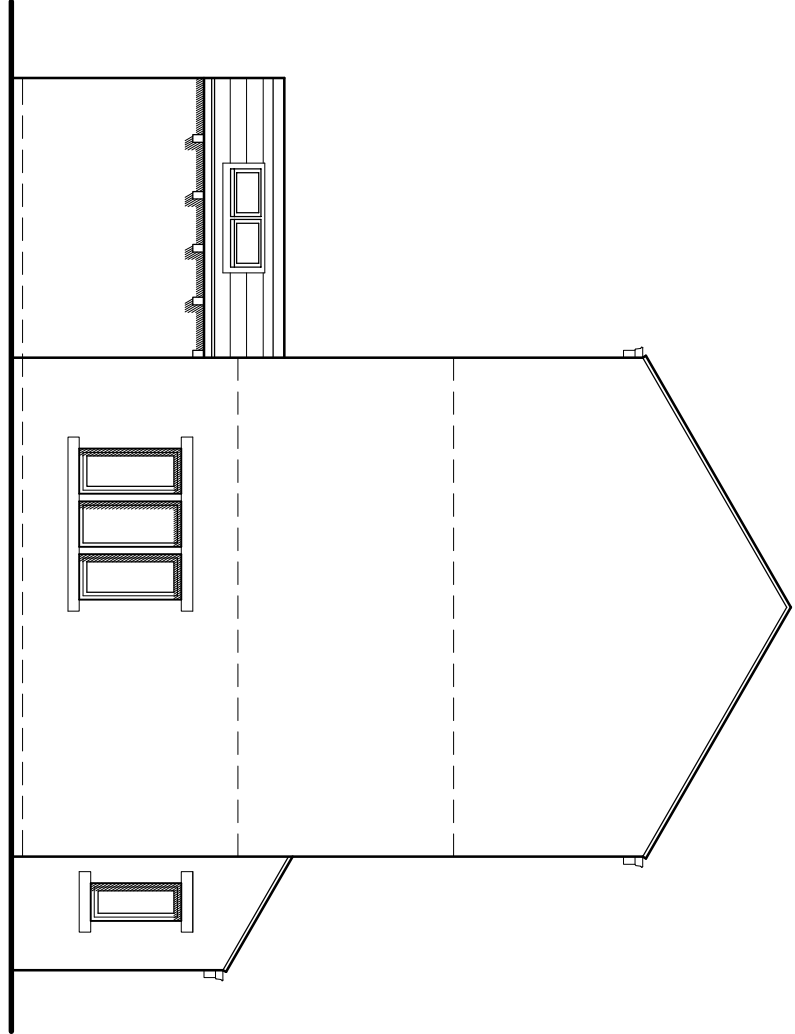


Side Elevation

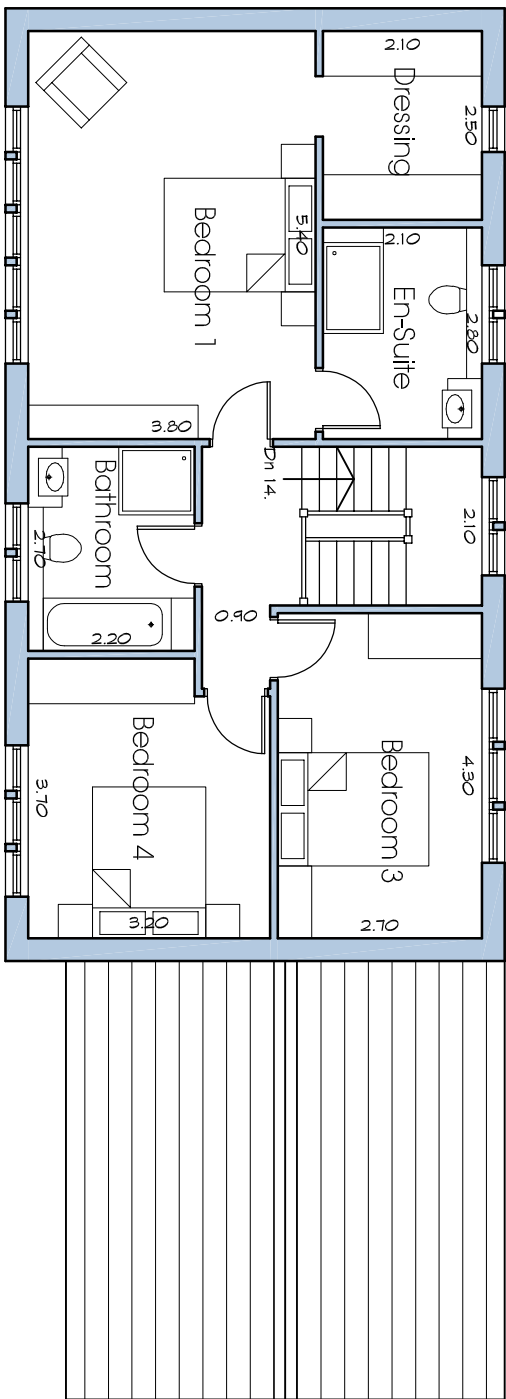


Second Floor

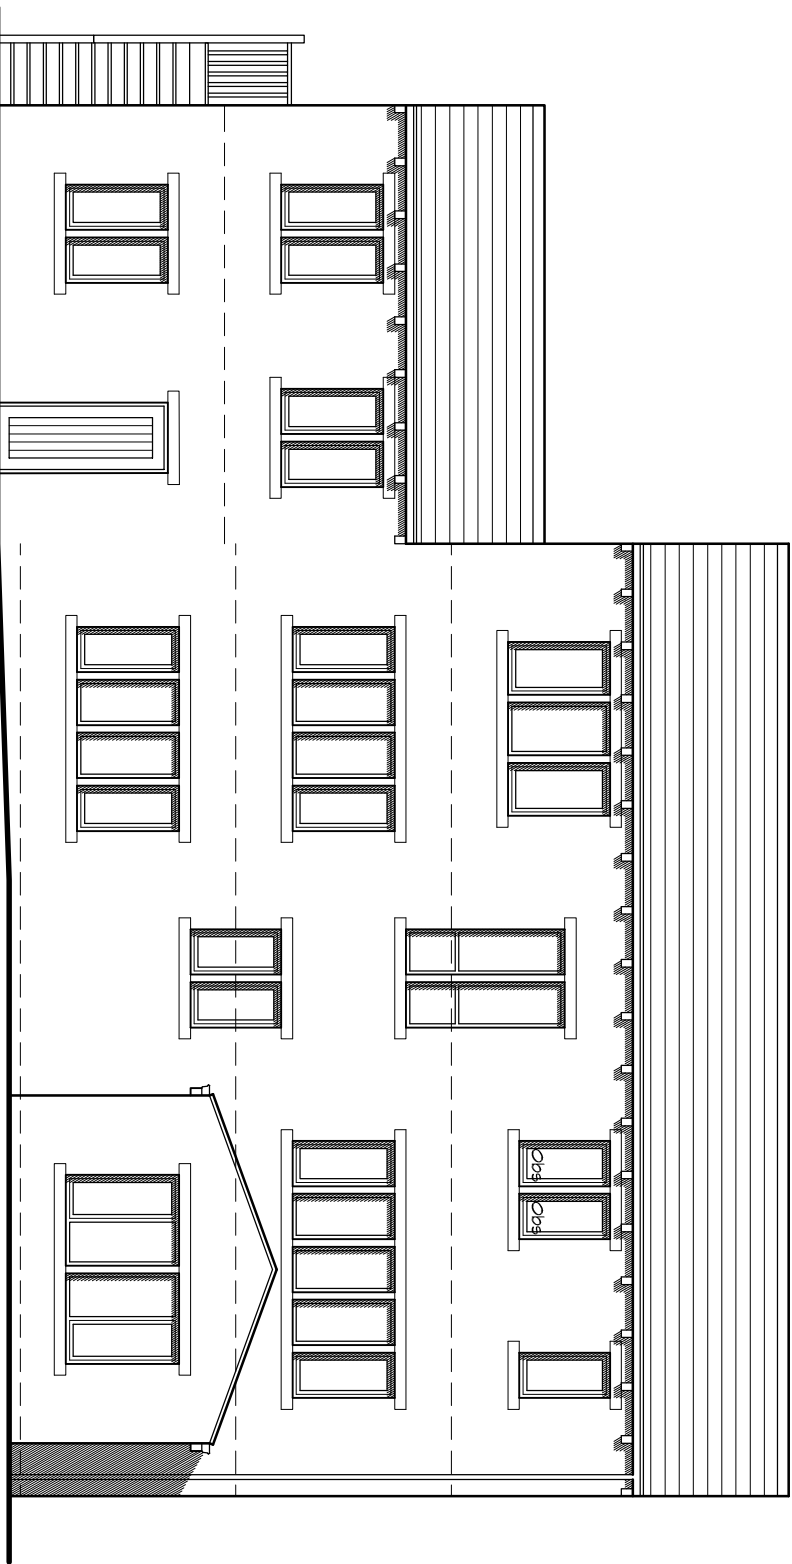


Rear Elevation

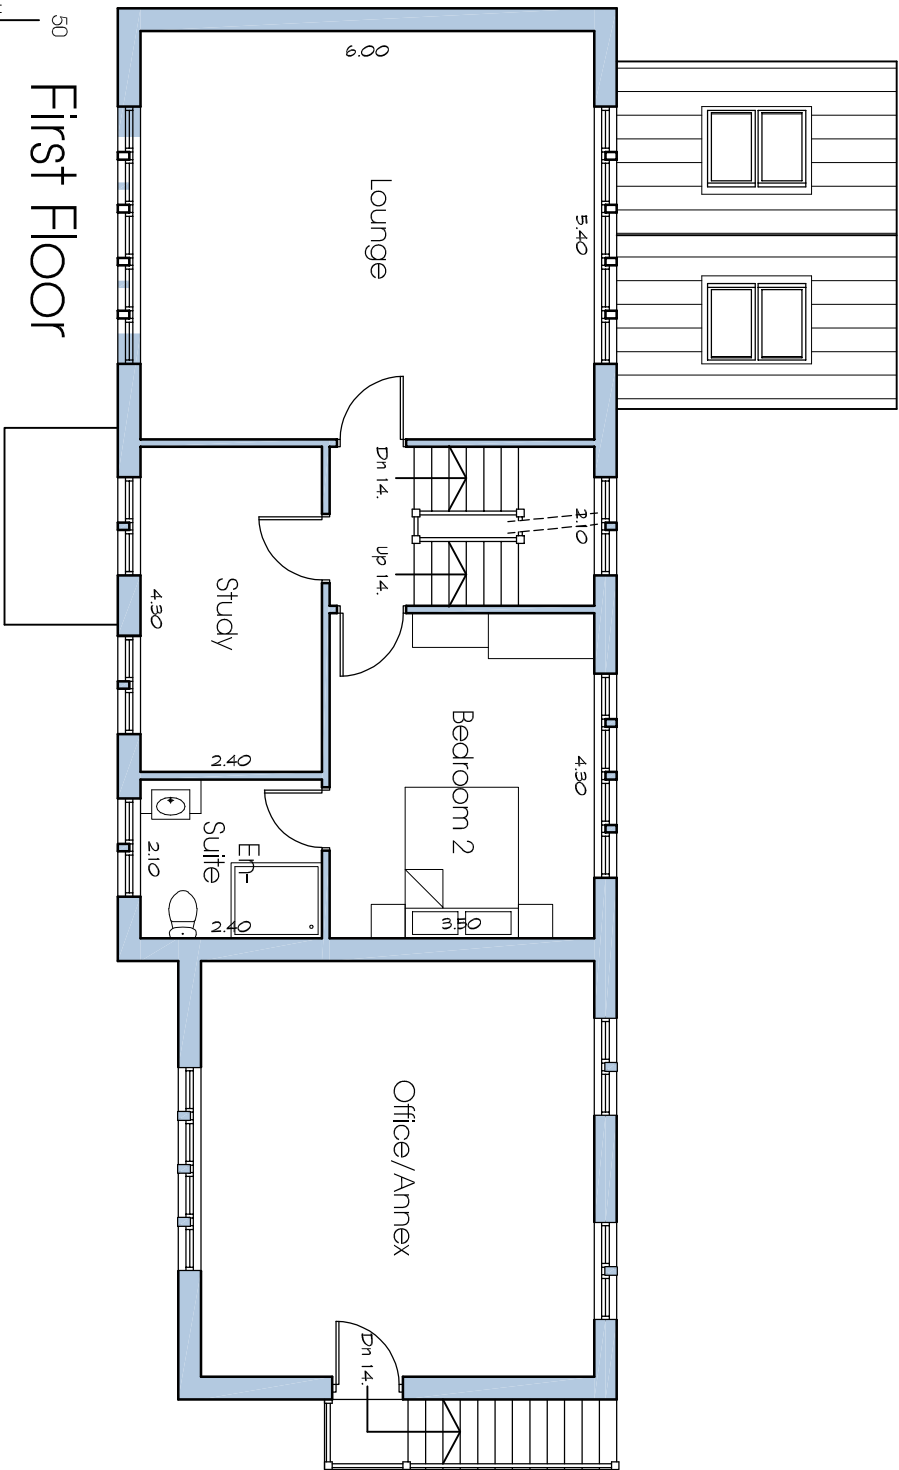

First Floor

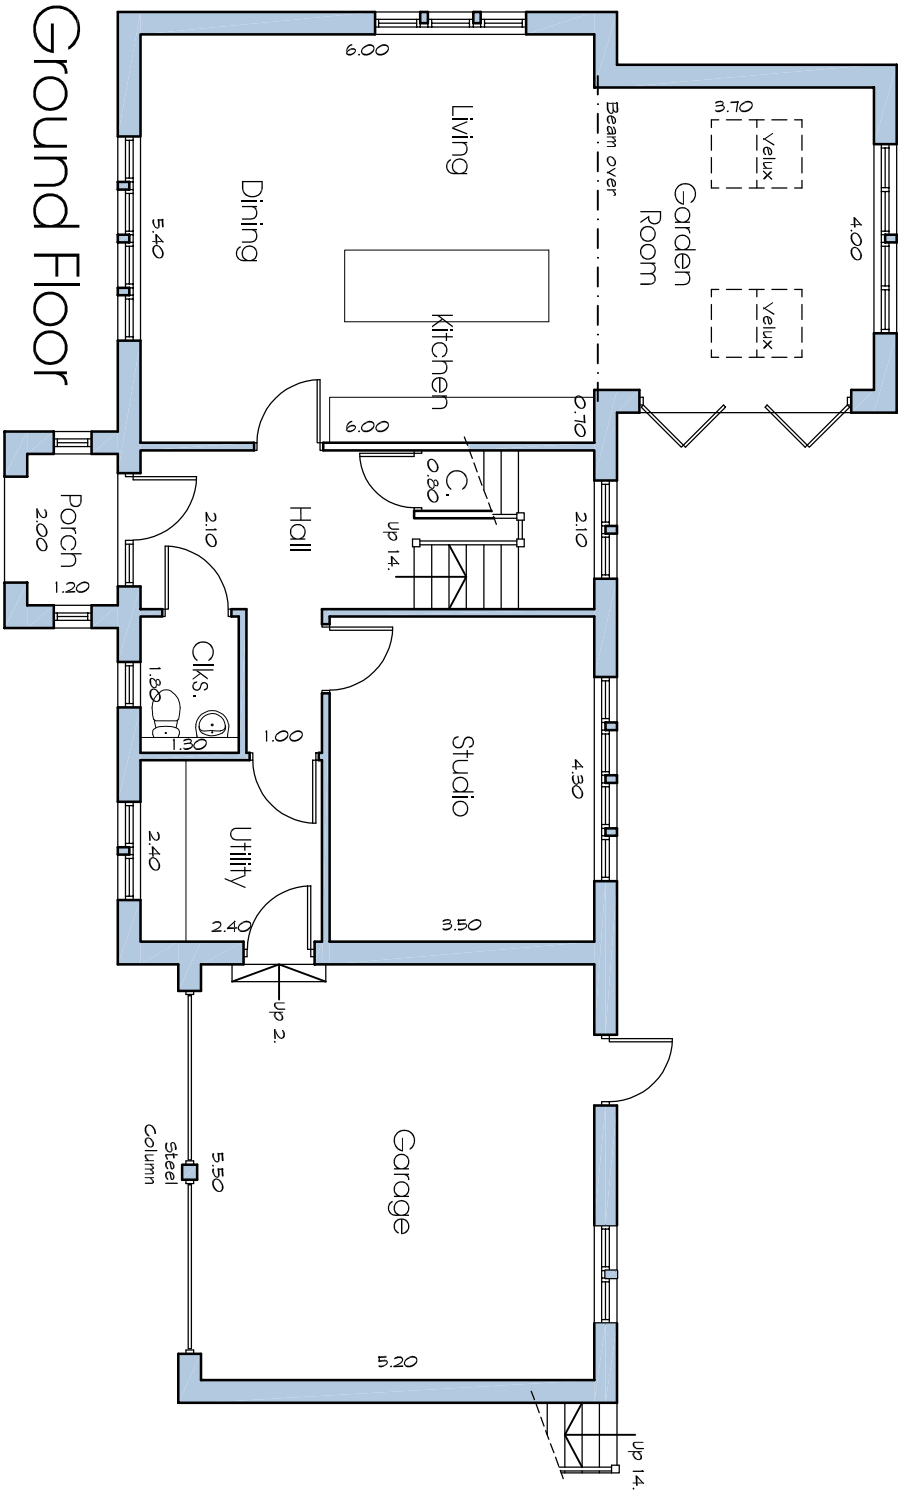

Ground Floor

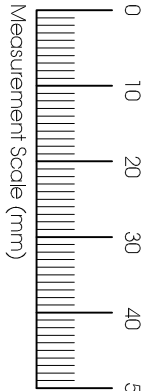

Measurement Scale (mm)

Rev: A: layout amended as requested MSC 05.09.17

Revisions:

Residential Development

at Thirstin Mills  
Thirstin Road  
Honley  
Holmfirth

for North Park Ltd  
Plot 4  
2792 Sq. Ft.

Farrar Bamforth Associates Ltd.

Chartered Architectural Technologists

51, Trinity Street, Huddersfield HD1 4DN  
Tel: (01484) 424008 Fax: (01484) 512305  
E-mail: design@farrarbamforth.co.uk  
Website: www.farrarbamforth.co.uk

Drawn DRH

Date March 2016

Scales 1:100

Drawing No. 16/D/15/06

Rev. A