



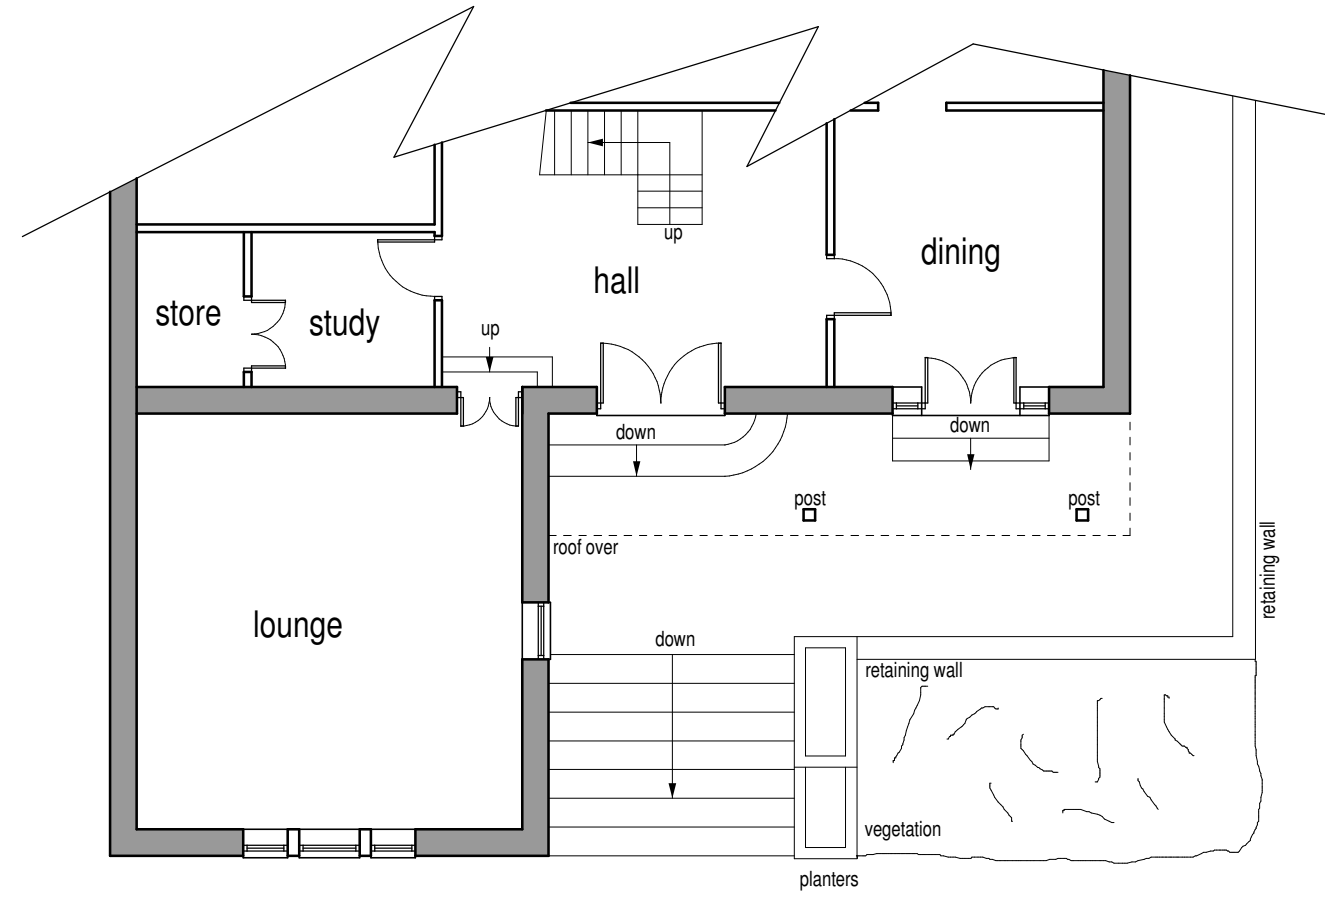

Existing ground floor layout (1:100)




Existing front elevation (1:100)

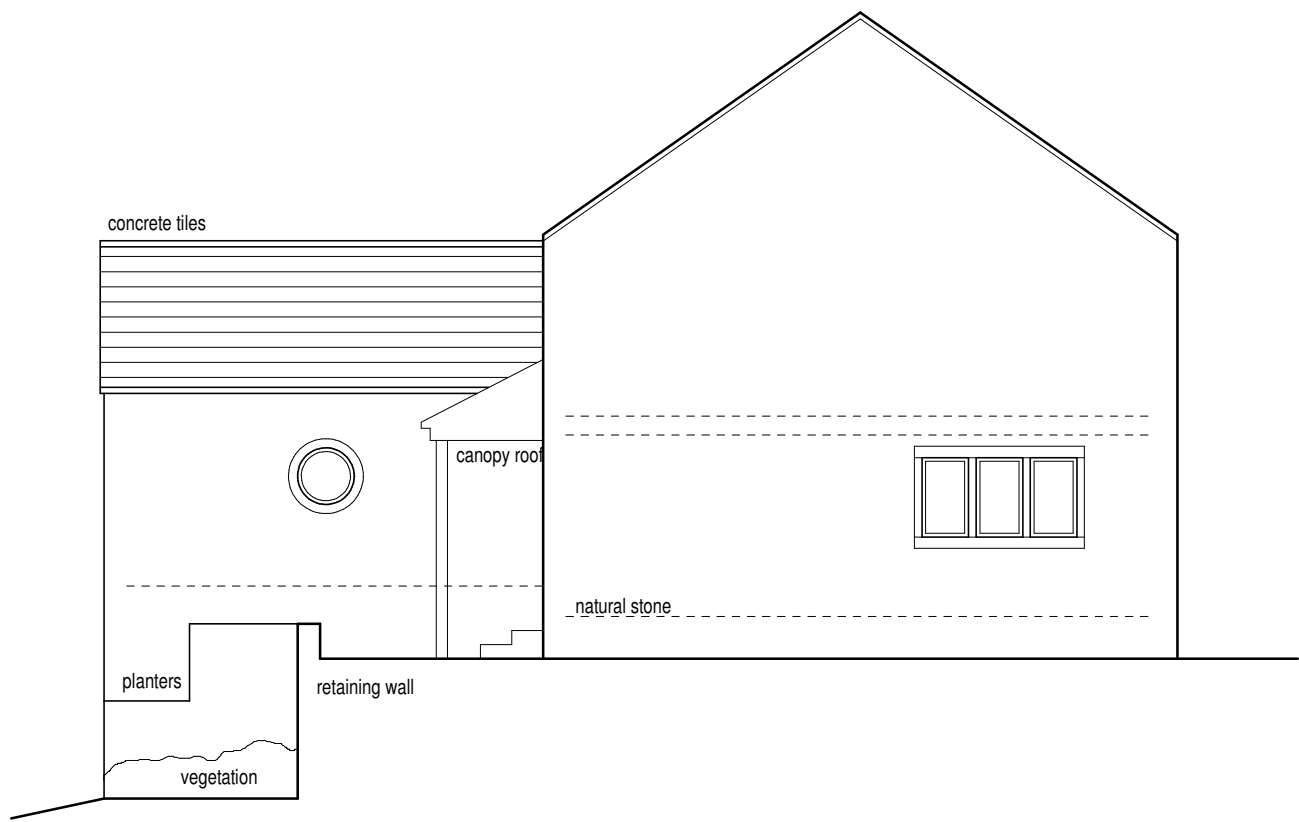


Existing side elevation (1:100)




Proposed front elevation (1:100)

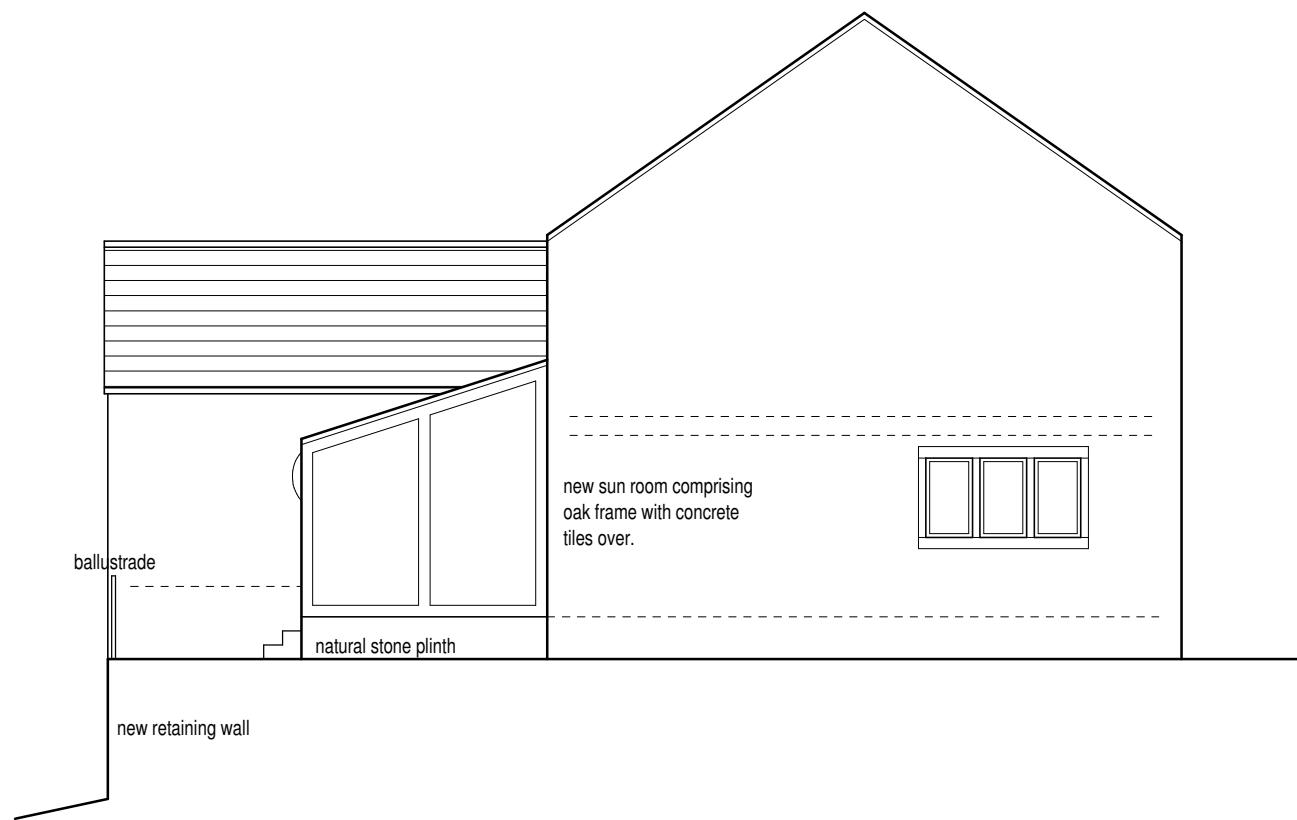

Proposed side elevation (1:100)

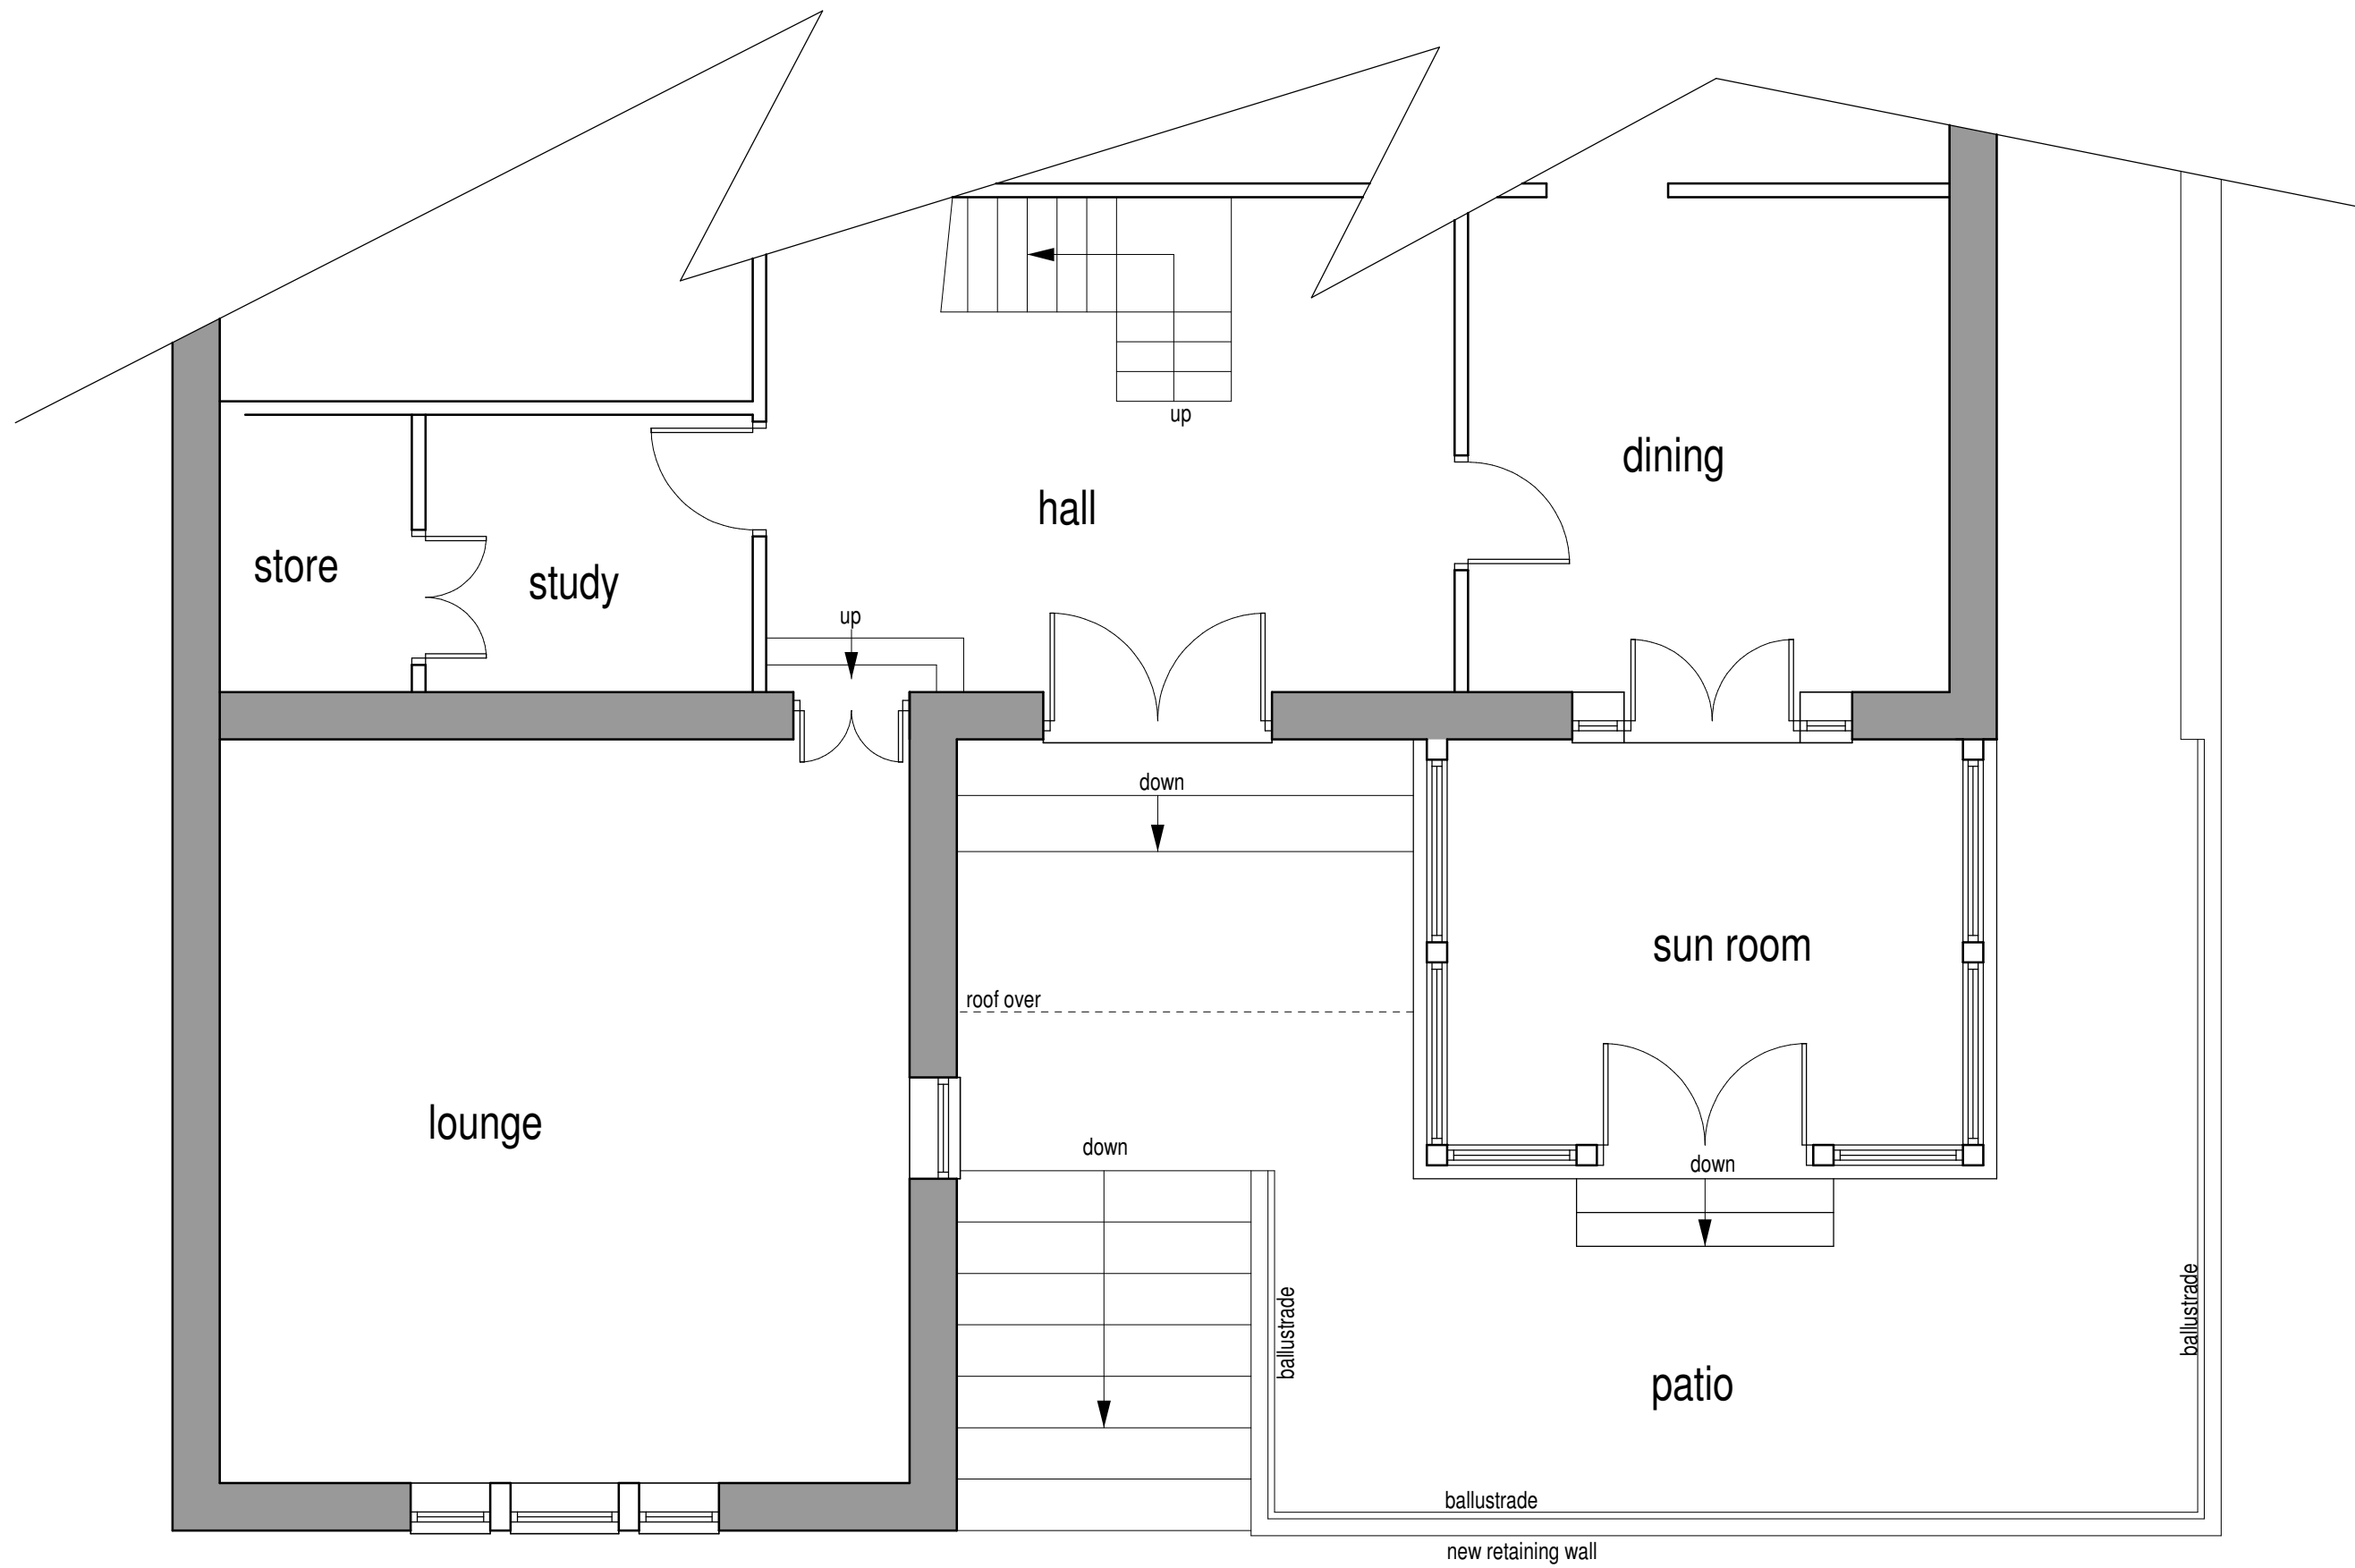

Proposed ground floor layout (1:50)

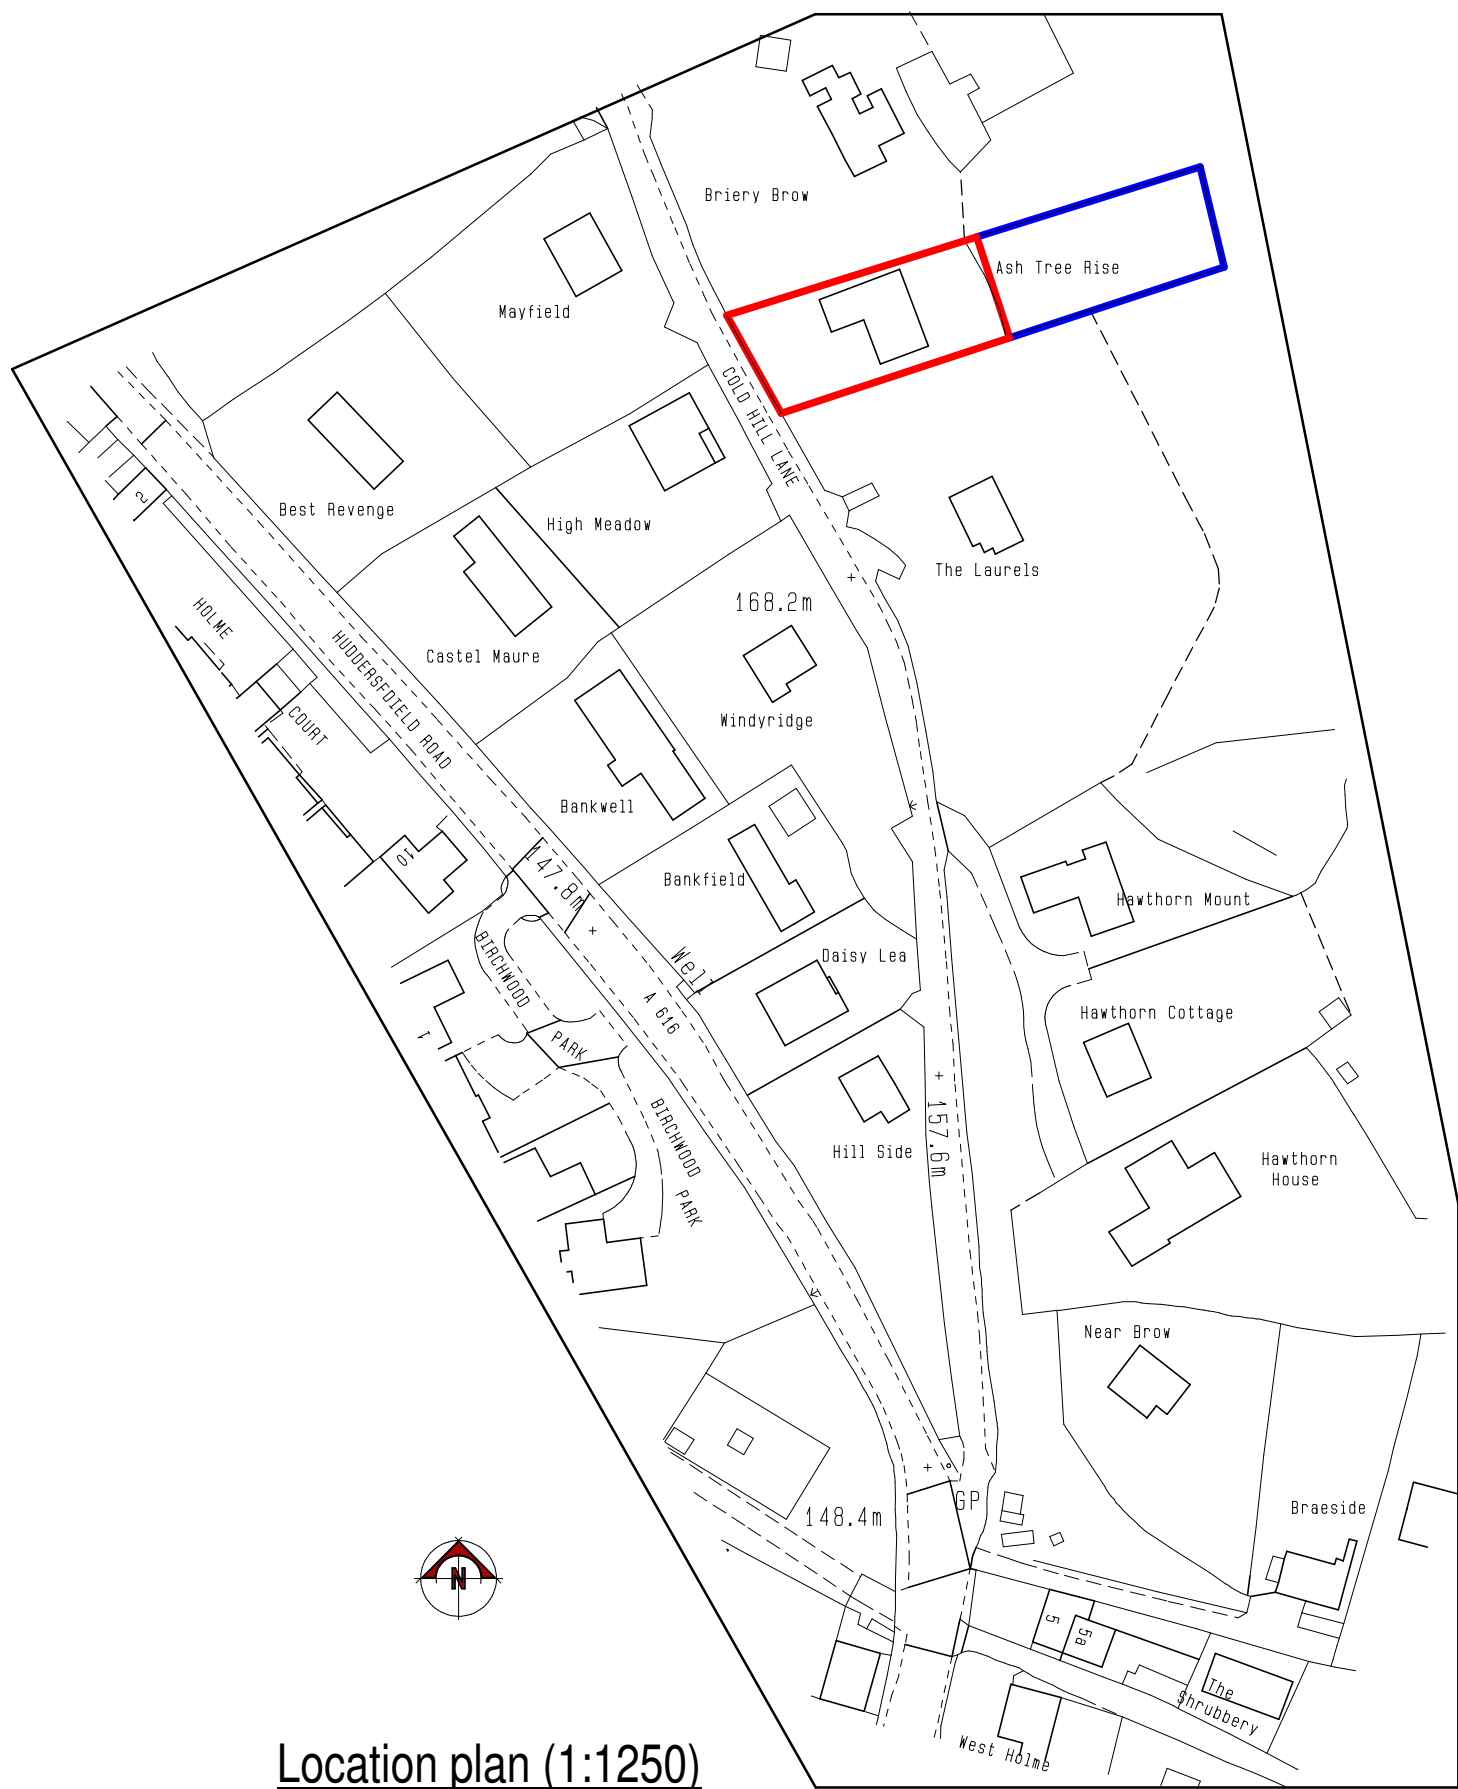

Location plan (1:1250)

Notes:
1. Setting out to be the responsibility of contractor.
2. Contractor to pay particular attention to pitch of roof and headroom at stairs.
3. Any discrepancies to be reported to Colne Valley Design.

0m Scale 1:50 4m
0m Scale 1:100 8m
0m Scale 1:200 16m
0m Scale 1:500 40m
0m Scale 1:1250 100m
(When to scale of original plan bar = 8cm)

Rev A 10/10/2016 Red line amended and road names added.



Colne Valley Design
8 Meadow Lane
Slaitwaite
Huddersfield HD7 5EX

Tel/Fax: 01484 842097
Mobile: 07867 803312
E-mail: mitchell@cvdesign.freemove.co.uk
Proprietor: S.A. Mitchell (A/CIOB)

Project
Proposed extension and external works.

For
Mr & Mrs Farquahar.

Address
Ash Tree Rise
Cold Hill Lane
New Mill.

Title
Planning drawing.

Job No. 16 J 27.	Drawing number 01 A.	Date June 2016.
---------------------	-------------------------	--------------------