


AREAS :	
GROSS INTERNAL AREA (GIA) -	
TOTAL UNIT	= 210.00 sq.m
A3 USE	= 153.00 sq.m
B1 USE	= 46.00 sq.m
ATM	= 6.80 sq.m
BIN STORE	= 1.90 sq.m

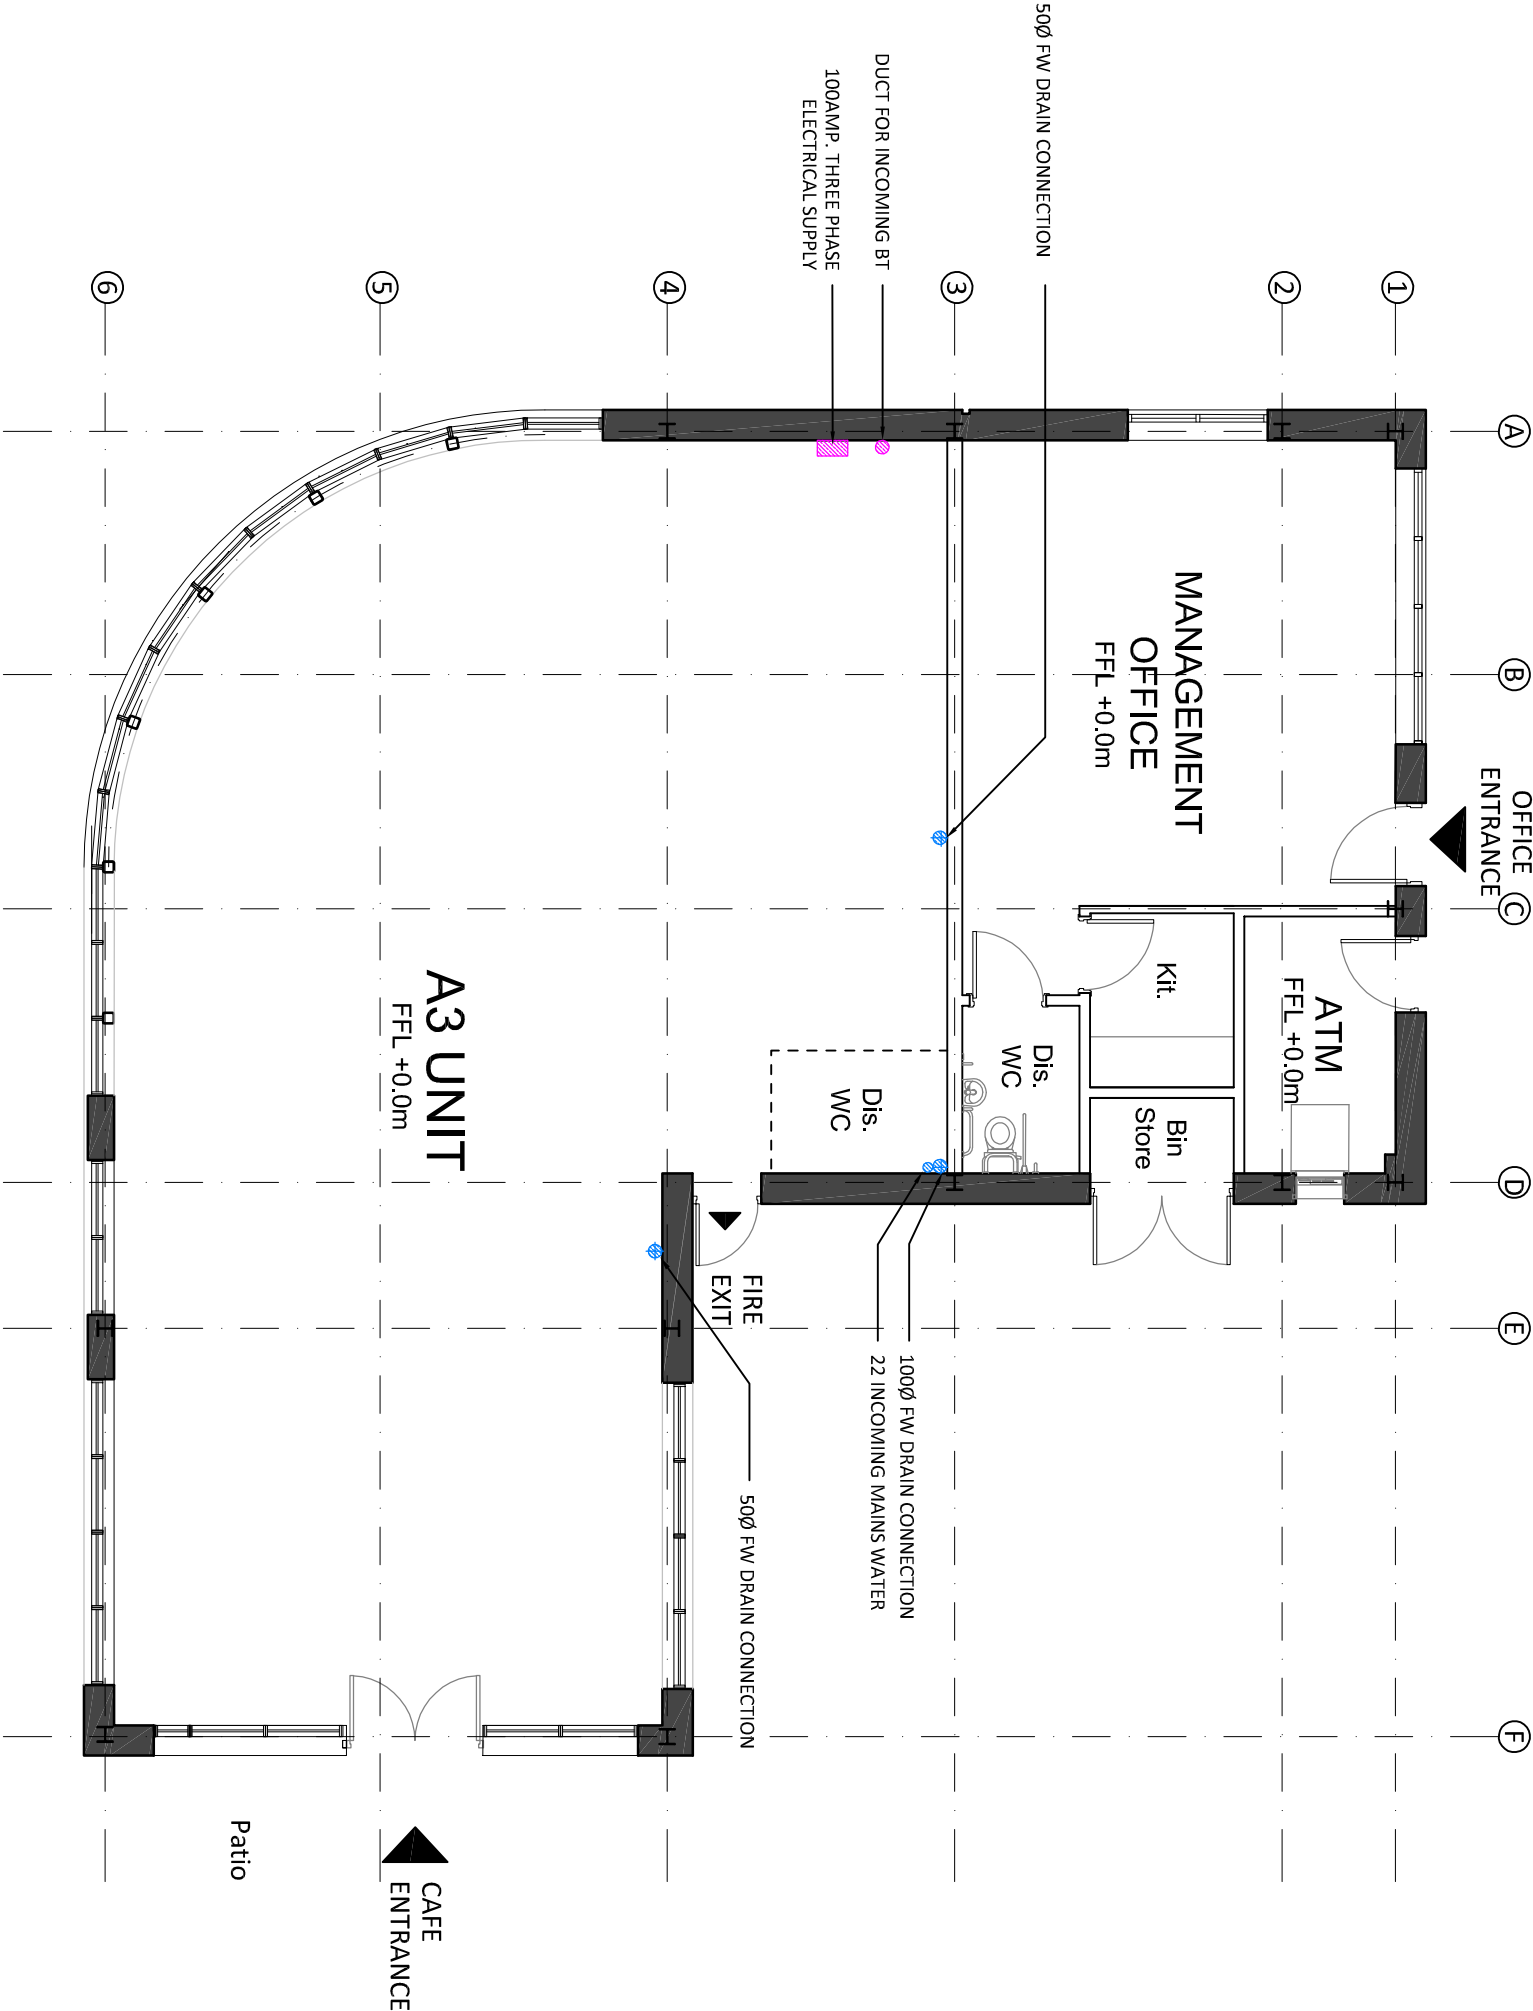

PLANNING

Project/Client:	Project No:
Legal & General UK Property	IALDTG-0002
Proposed A3 & B1 Unit	Draw No:
Birstall Shopping Park	A2-01
Birstall	Rev:
B	B
Drawing:	Scale:
Proposed Floor Plan	1:100 @A3
Drawn By:	Date:
SM	June 16
Checked By:	Date:
MW	June 16

NORR

Victoria Wharf, The Embankment, Sowerden Street, Leeds, LS1 4BA
T: +44 (0)113 386 4330 F: +44 (0)113 386 4340
www.norr.com

Contractors must work only to agreed dimensions which are to be checked on site.
© NORR CONSULTANTS LIMITED. All Rights Reserved. Reproduction is prohibited.