




VIRGIN MEDIA - HUDDERSFIELD
NEW FASCIA SIGN - COLOUR REFERENCE
FRONT ELEVATION
SCALE 1:25

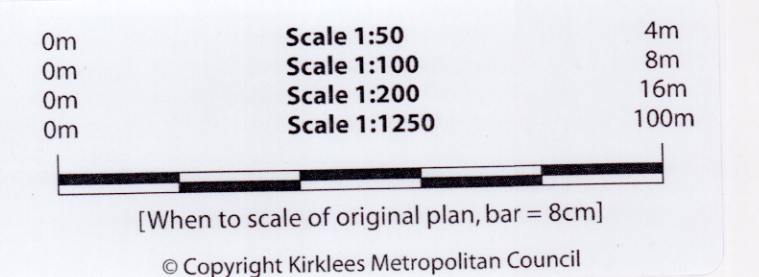

REVISIONS DATE INIT

Issued for
INFORMATION

Drawing project
**VIRGIN MEDIA HUDDERSFIELD
REFIT PROJECT**

Drawing title
**PROPOSED
SHOPFRONT DRAWING**

Client
VIRGIN MEDIA

Drawn by
CG

Checked by
-

Scale
1:25 @ A1

Date
29.09.16

Drawing number
2027 - 103 - 01

Scale bar @ 1:25
0 1m 2m 2.5m

Company Registration No. 3878965, VAT Registration No. 723862246.
Registered in England & Wales. Copyright of this drawing is reserved
by Resolution Ltd. The drawing is issued on the condition that it is
not copied, reproduced or disclosed to a third party without consent.

Luton 2000 Business Park, Luton
Luton, Bedfordshire, LU2 9JN
Tel: +44 (0)1582 42700
Fax: +44 (0)1582 42724
Email: info@resolution.co.uk
Website: www.resolution.co.uk