



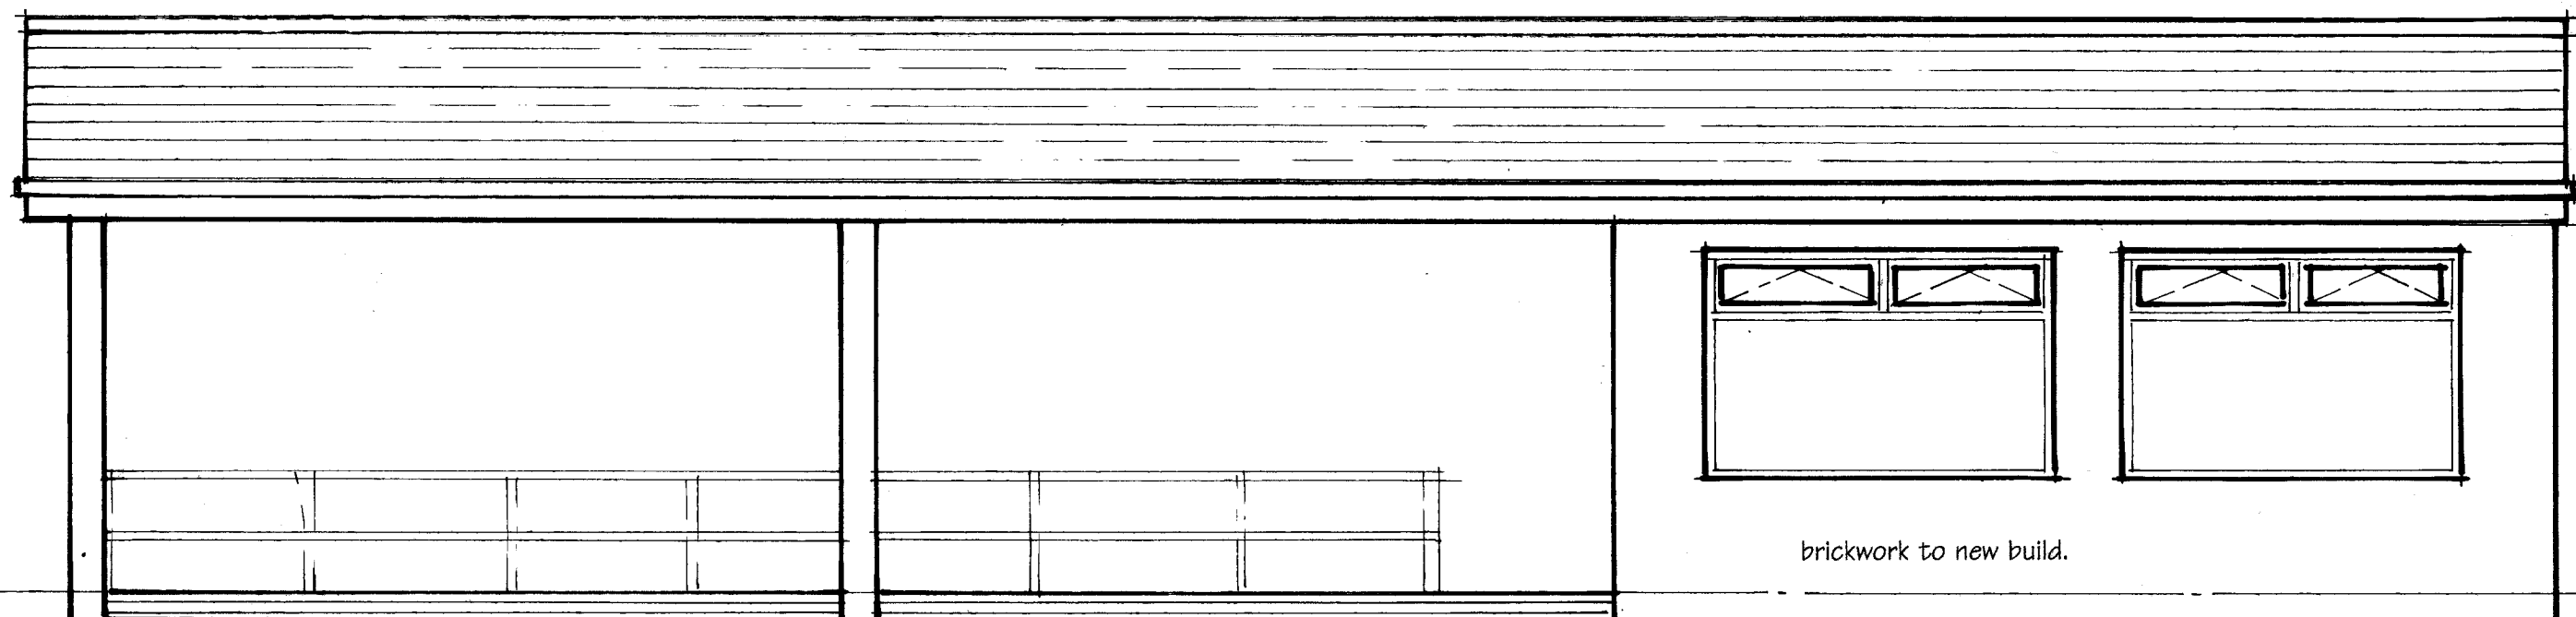

PROPOSED FRONT ELEVATION

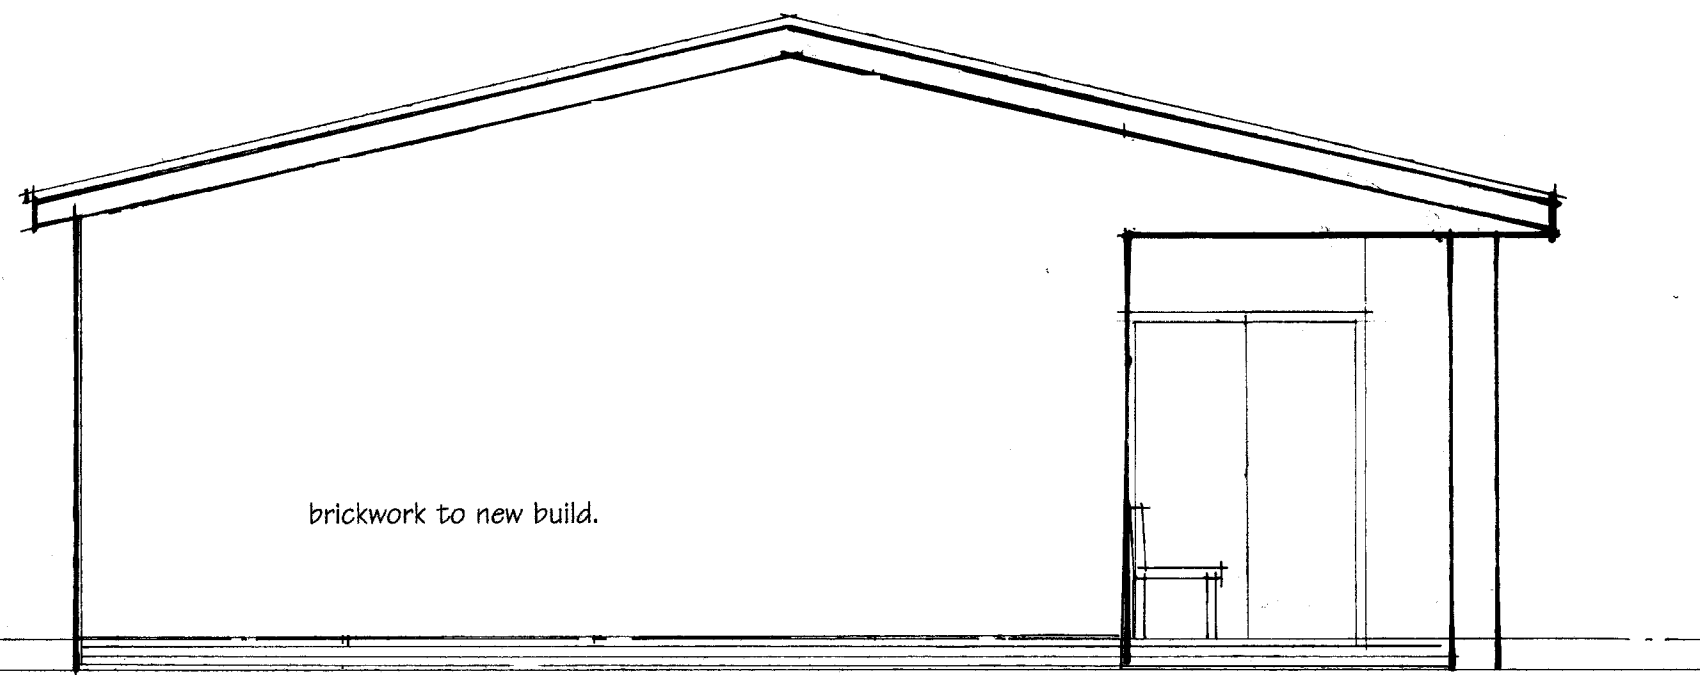

PROPOSED SIDE ELEVATION

NEW TOILETS & CHANGING ROOM FACILITIES
& SOCIAL CLUB for HANGING HEATON RUGBY CLUB

at BYWELL ROAD PLAYING FIELDS

Scale 1:50
Date June 2016

Stuart Hartley
Registered Architect
Dewsbury 01924 456810