



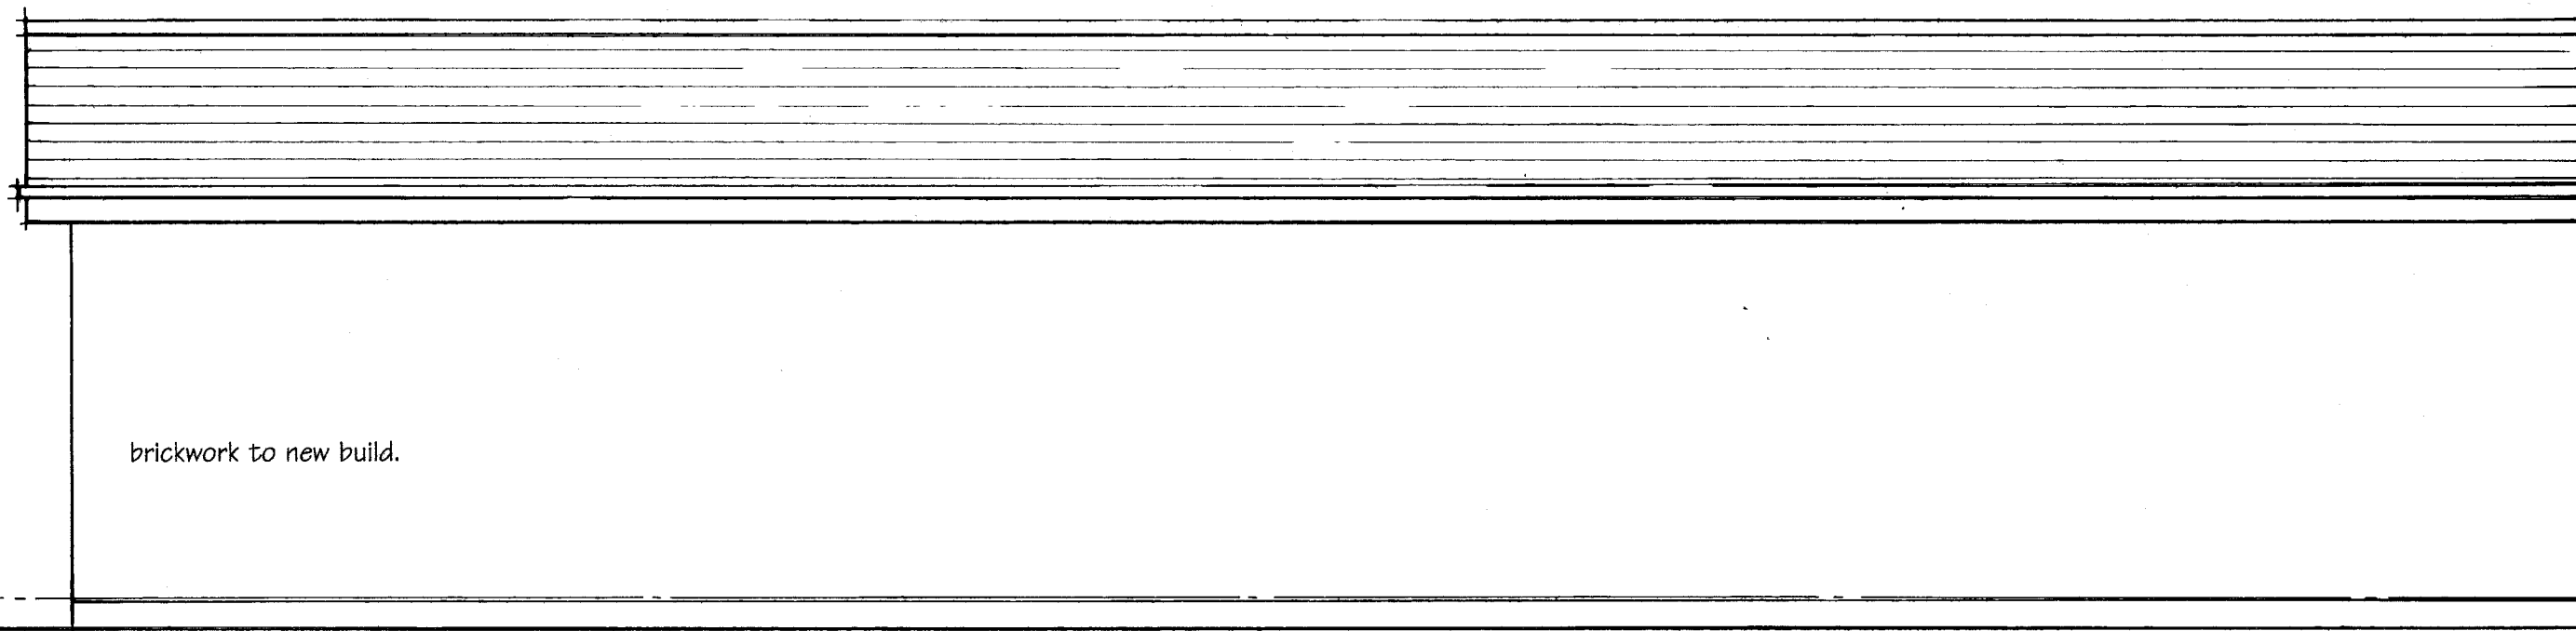

REAR ELEVATION

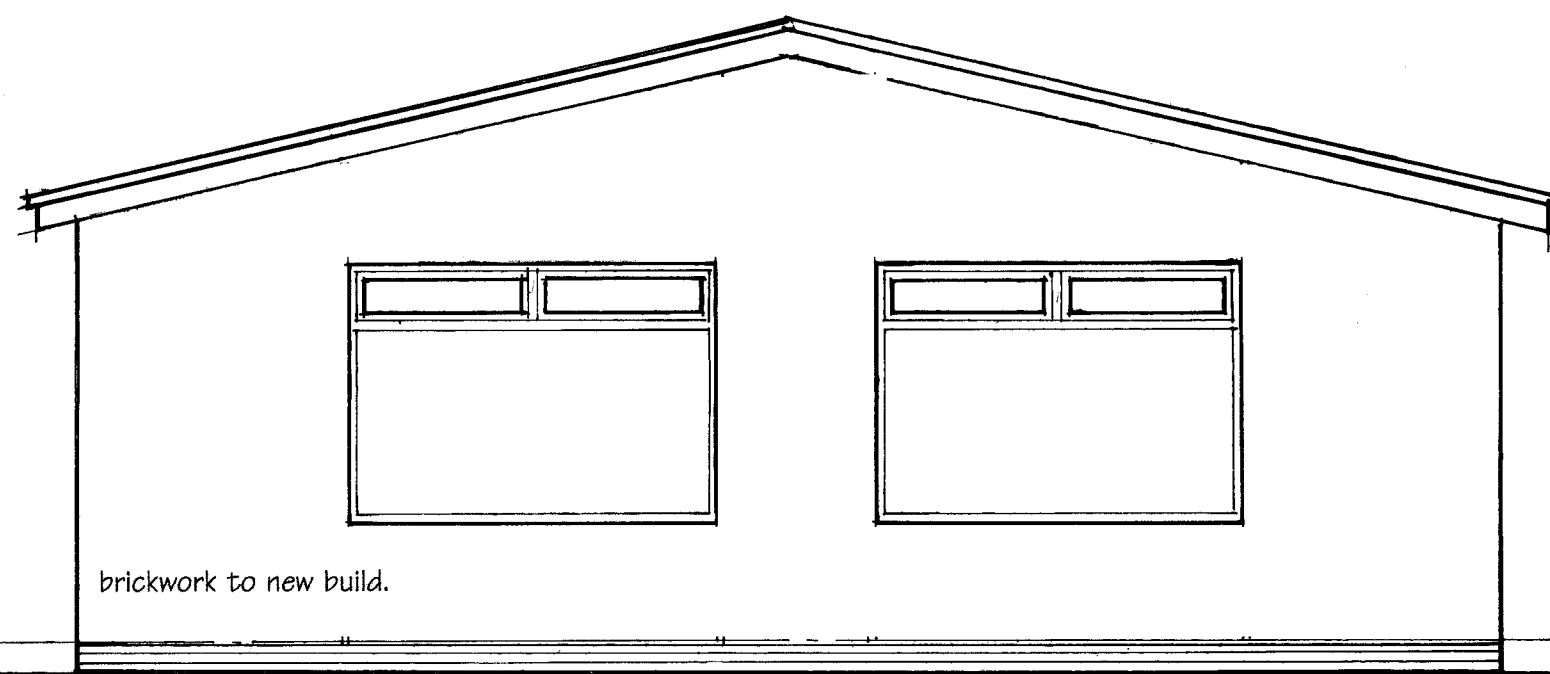

PROPOSED SIDE ELEVATION

NEW TOILETS & CHANGING ROOM FACILITIES  
& SOCIAL CLUB for HANGING HEATON RUGBY CLUB

at BYWELL ROAD PLAYING FIELDS

Scale 1:50  
Date June 2016

Stuart Hartley  
Registered Architect  
Dewsbury 01924 456810