


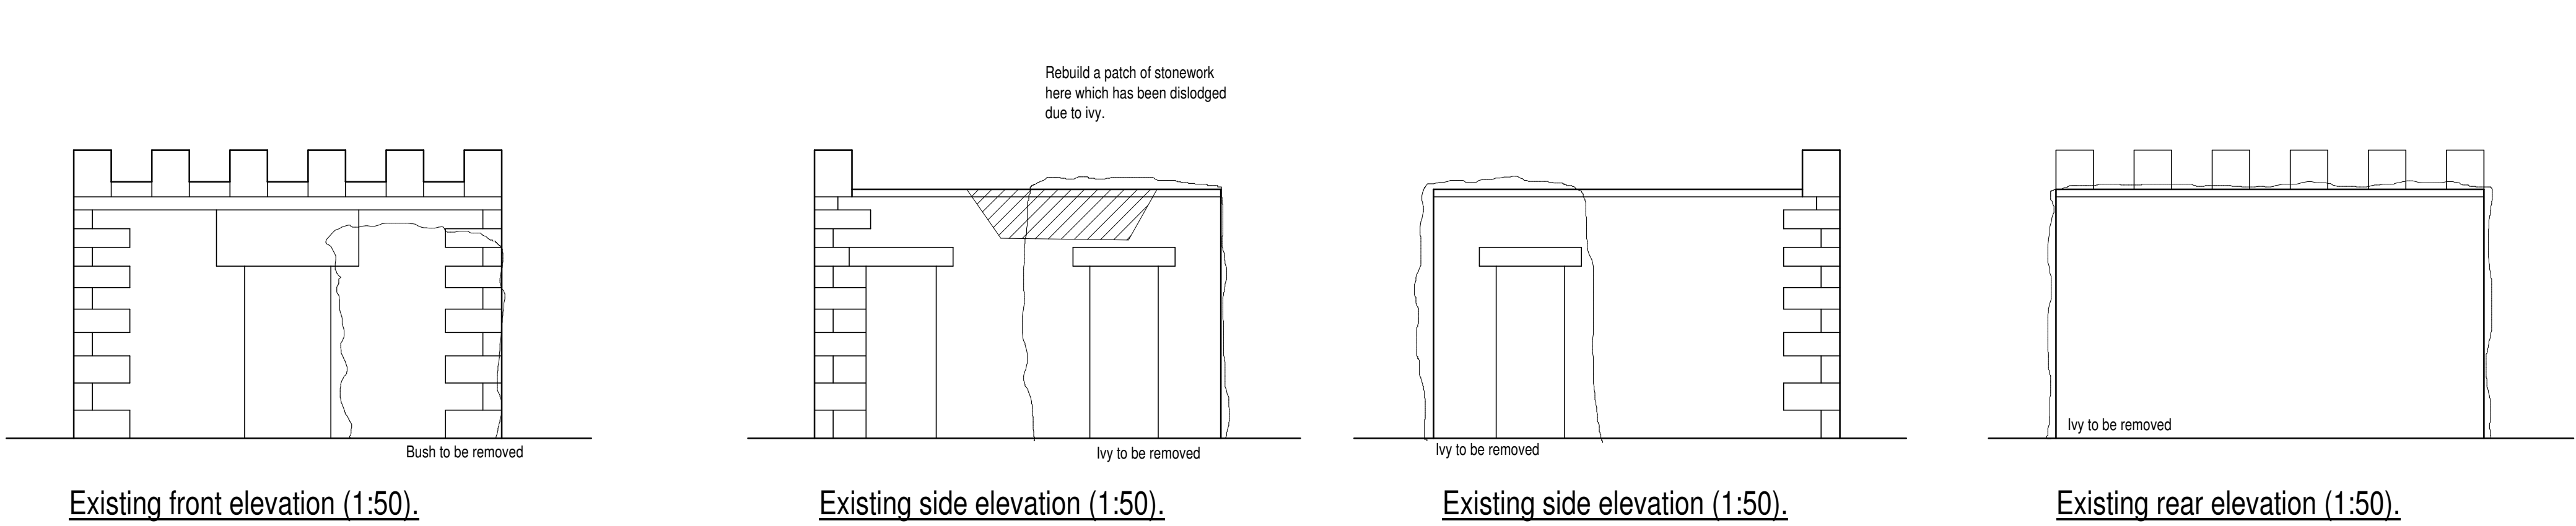


0m Scale 1:50 4m
0m Scale 1:100 8m
0m Scale 1:200 16m
0m Scale 1:500 40m
0m Scale 1:1250 100m
(When to scale of original plan bar = 8cm)

Existing front elevation (1:50).

Existing side elevation (1:50).

Existing side elevation (1:50).


Existing rear elevation (1:50).

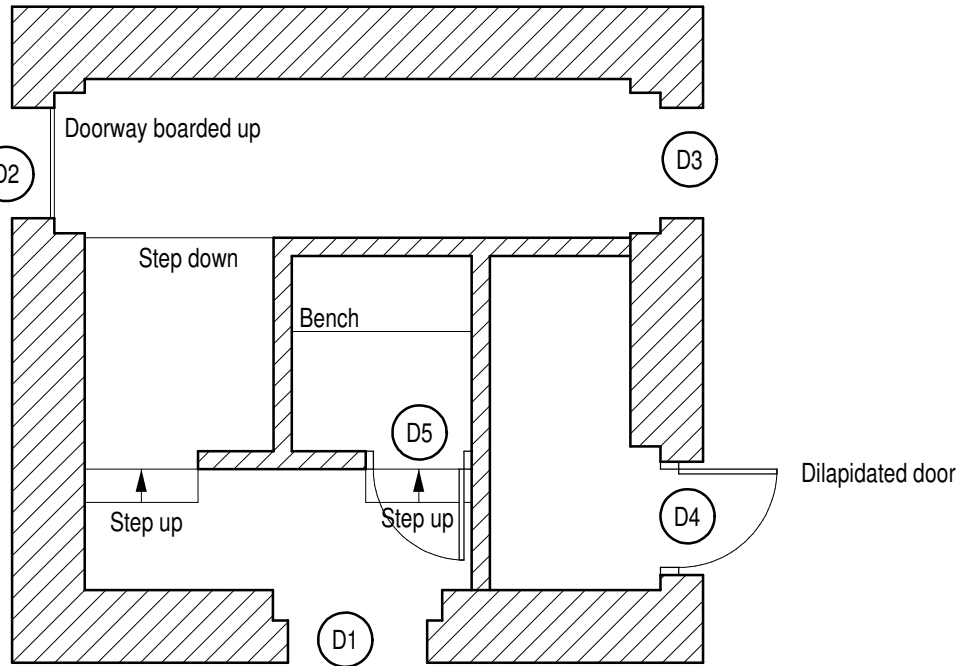


Schedule of external work.

- D1 - New door.
- D2 - New door.
- D3 - New door.
- D4 - Repair existing door.
- D5 - Repair existing door.

Existing layout plan (1:50).

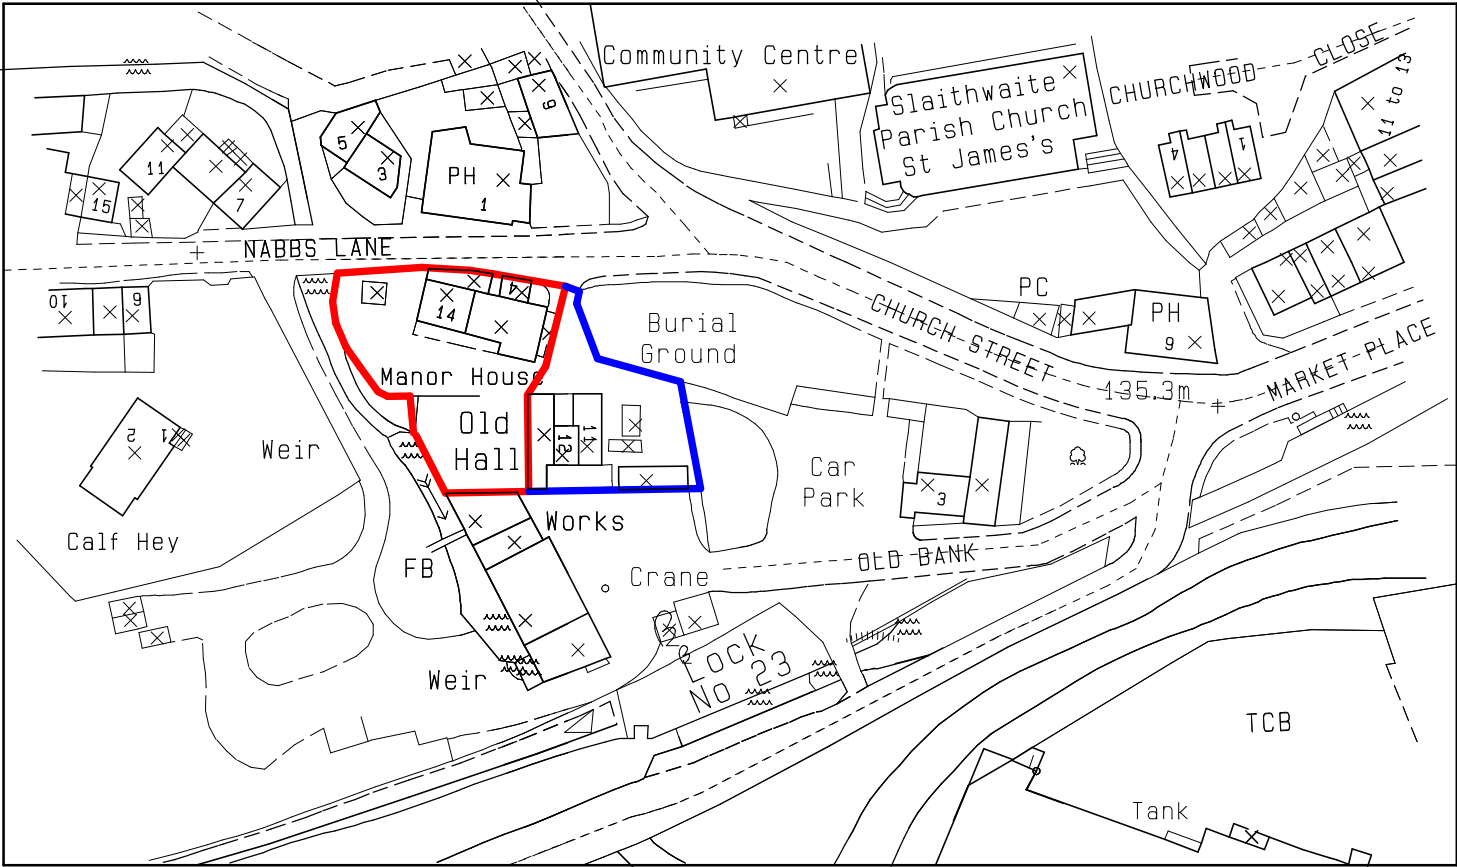


Location plan (1:1250)

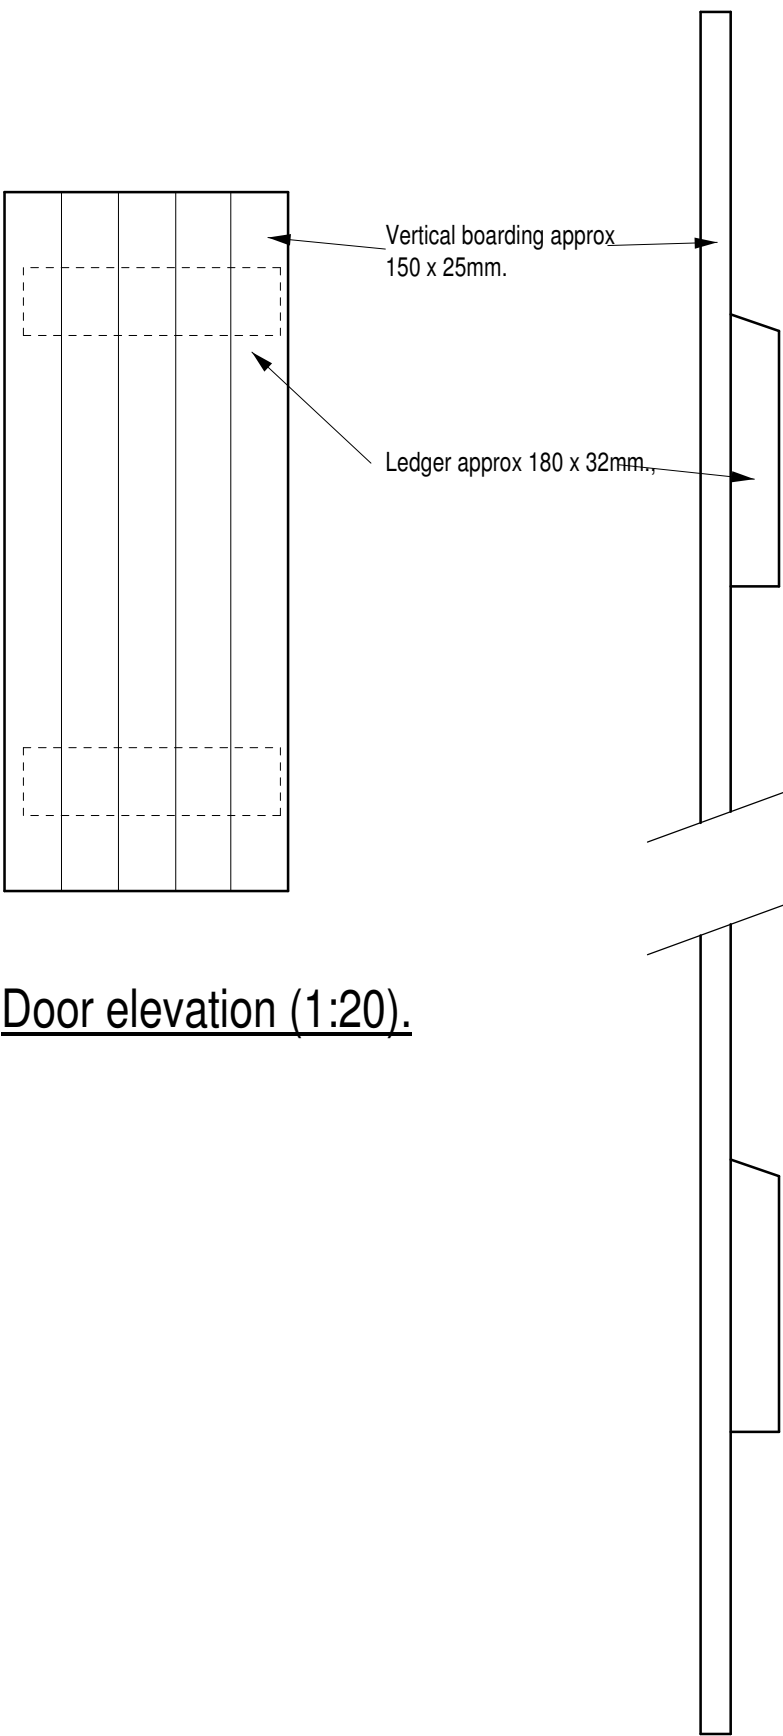

Door elevation (1:20).

Vertical section through door (1:5).

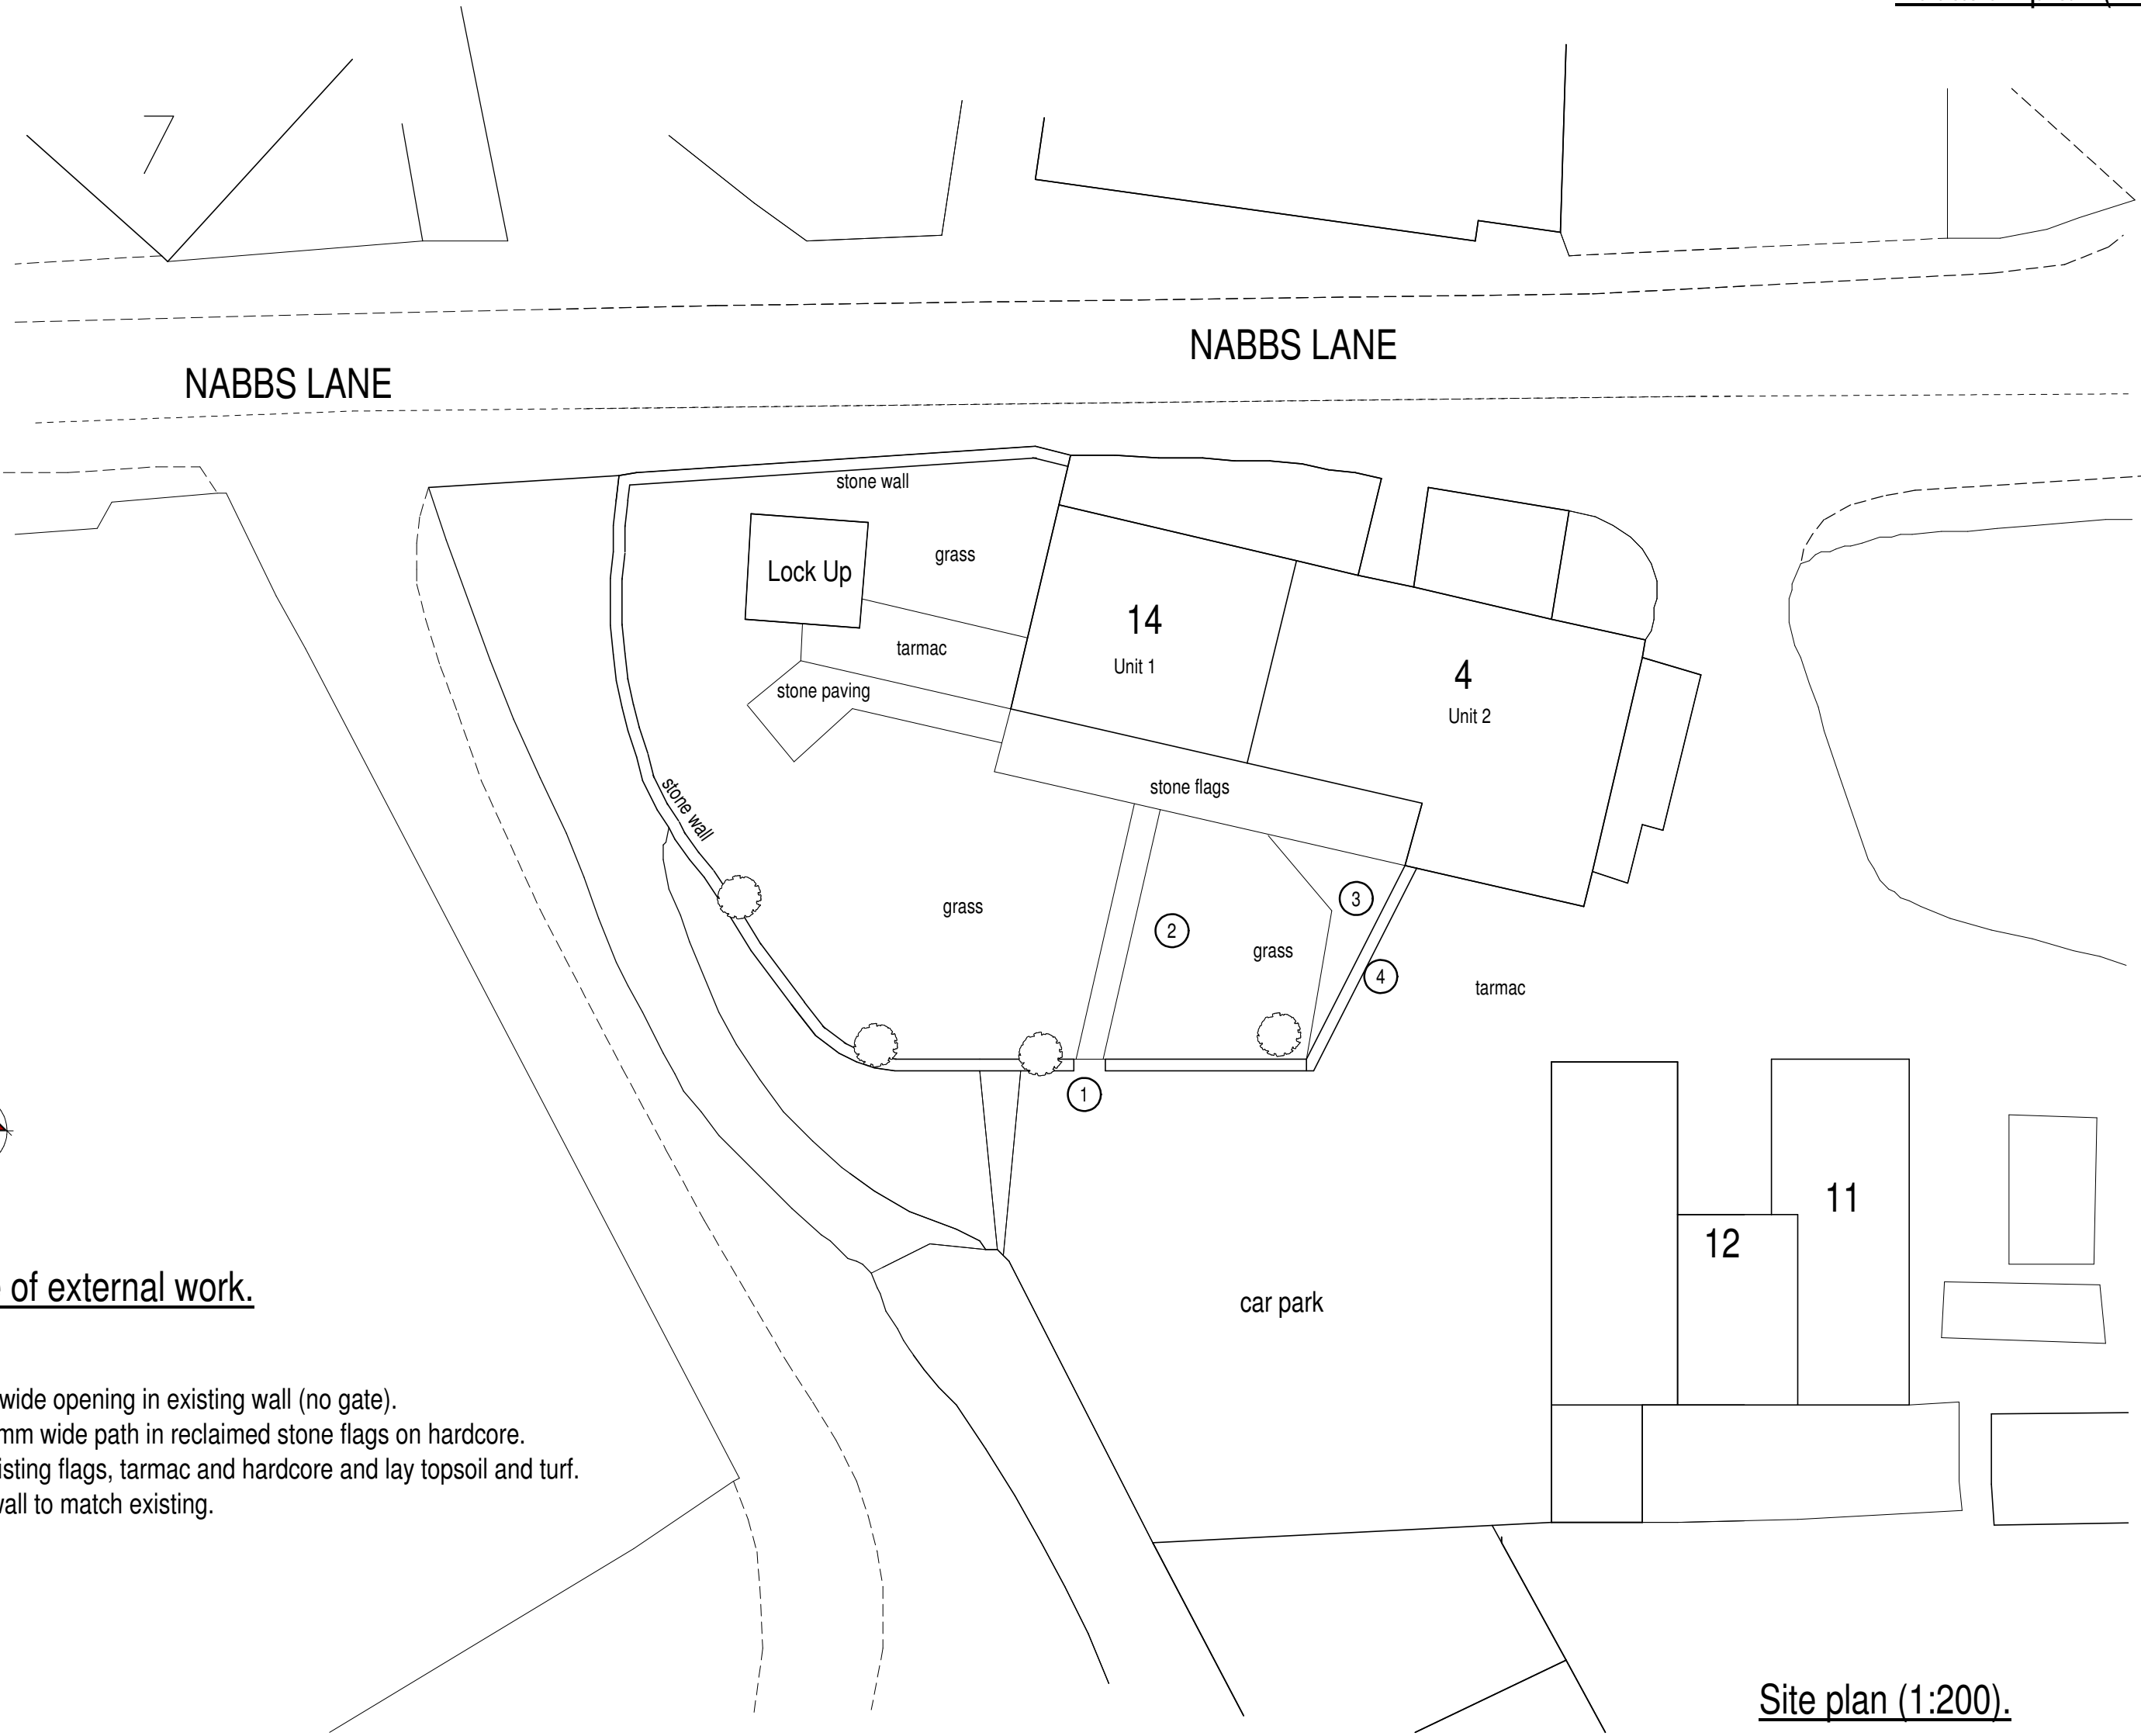

Schedule of external work.

1. Form 1.0m wide opening in existing wall (no gate).
2. Create 900mm wide path in reclaimed stone flags on hardcore.
3. Remove existing flags, tarmac and hardcore and lay topsoil and turf.
4. Build new wall to match existing.

Site plan (1:200).



Colne Valley Design
8 Meadow Lane
Slaithwaite
Huddersfield HD7 5EX

Tel/Fax: 01484 842097
Mobile: 07867 803312
E-mail: mitchell@cvdesign.freemove.co.uk

Proprietor: S.A. Mitchell (AIOB)

Project
Proposed works to Lock Up and garden.

For
Dartmouth Estate.

Address
Manor House
Old Bank
Slaithwaite.

Title
Listed Building drawing.

Job No.
13 J 27.

Drawing number
L 01.

Date
Dec 2016.