


PLANNING -
DISCHARGE OF
CONDITIONS

EXTERNAL LIGHTING KEY

- Searchlight IP44 450 Aluminium Garden Bollard (450mm high, 160mm diameter, Colour: Black) with integral ridged top and white diffuser to direct light down to the ground. Each bollard be fitted with 1 No. Gls type lamp.
Each external light bollard is to operate with 100W power rating and 240V voltage rating.
- Searchlight Stroud Black IP44 Bollard Light with opal polycarbonate diffuser (Model 1264), or other model to Client's choice, mounted on top of masonry gate post/pillar. Light to be fitted with Gls Type lamp.
Each post top mounted external wall light is to operate with 60W power rating with 230V 5 hz voltage rating.
- Searchlight Black Aluminium IP44 Half Moon Outdoor Wall Light with ridged opal glass (Model 1106BK) or other model to Client's choice, mounted on retaining wall at least 600mm above finished ground level. Light to be fitted with Gls Type lamp.
Each wall-mounted external wall light is to operate with 60W power rating and 240V voltage rating.

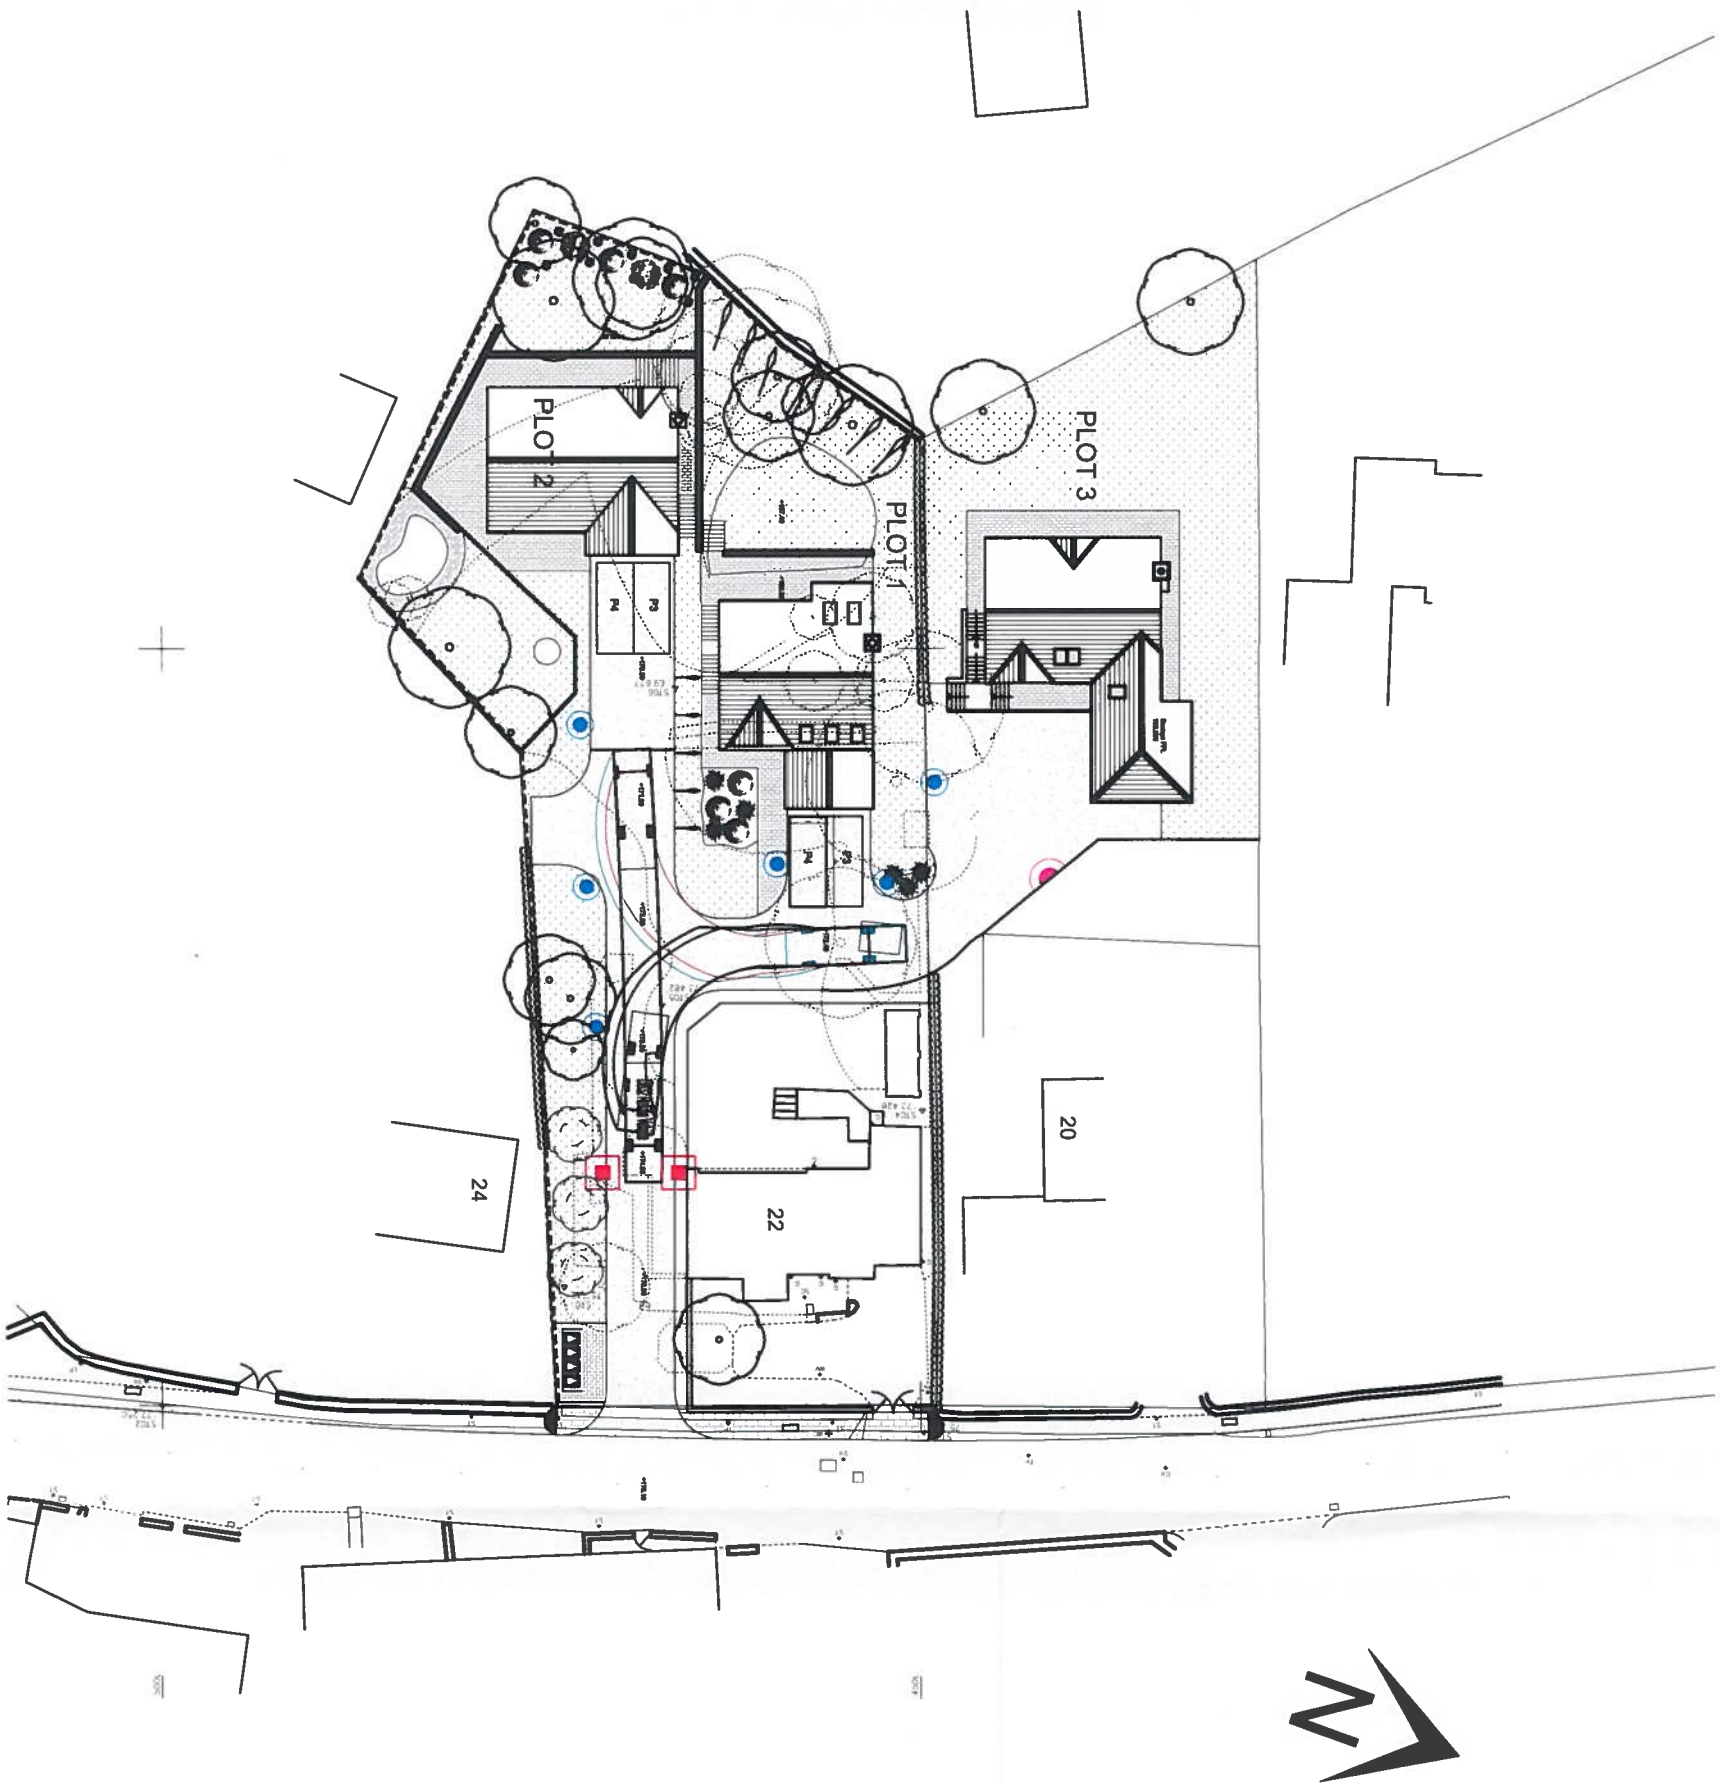

acumen
designers & architects Ltd

t: 01484 546000
www.acumenarchitects.co.uk

HEADROW HOUSE, OLD LEEDS ROAD, HD1 1SG

Client:

KINGSMAN HOMES

Job title:

RESIDENTIAL DEVELOPMENT
BEHIND 20-22 HEYS ROAD,
THONGSBRIDGE, HOLMFIRTH

Drawing title:

PROPOSED EXTERNAL
LIGHTING PLAN

Drawn:

NG

Date:

DEC 2016

Checked:

JC

Scale:

1:500 @ A3

Drawing number:

2371-12