




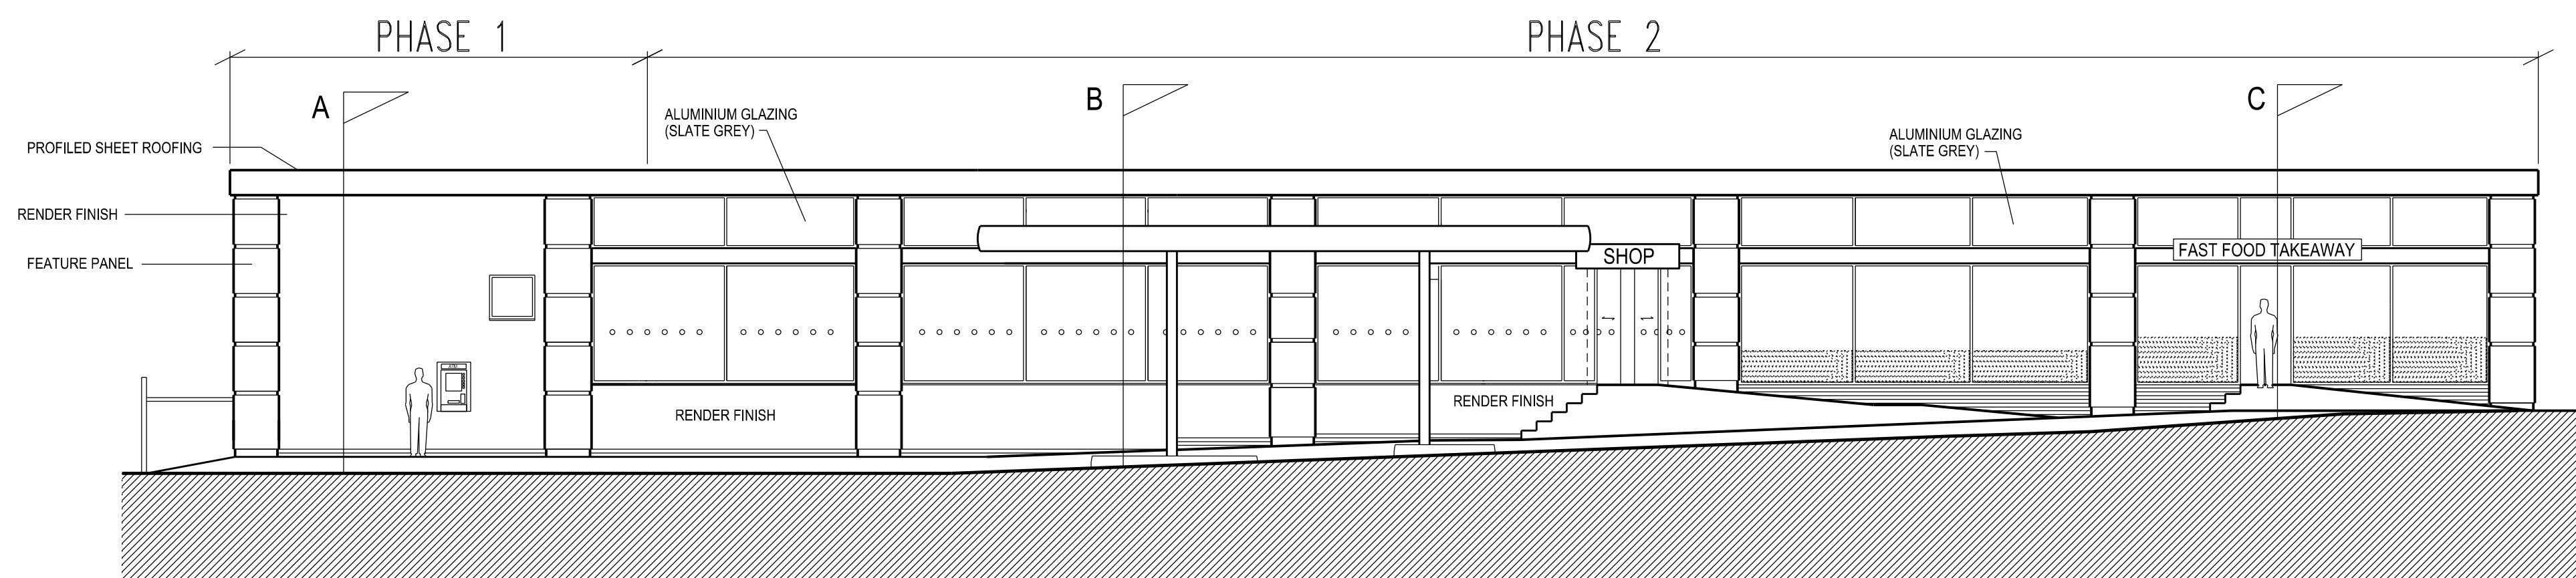


NORTH ELEVATION - TO SCAR LANE

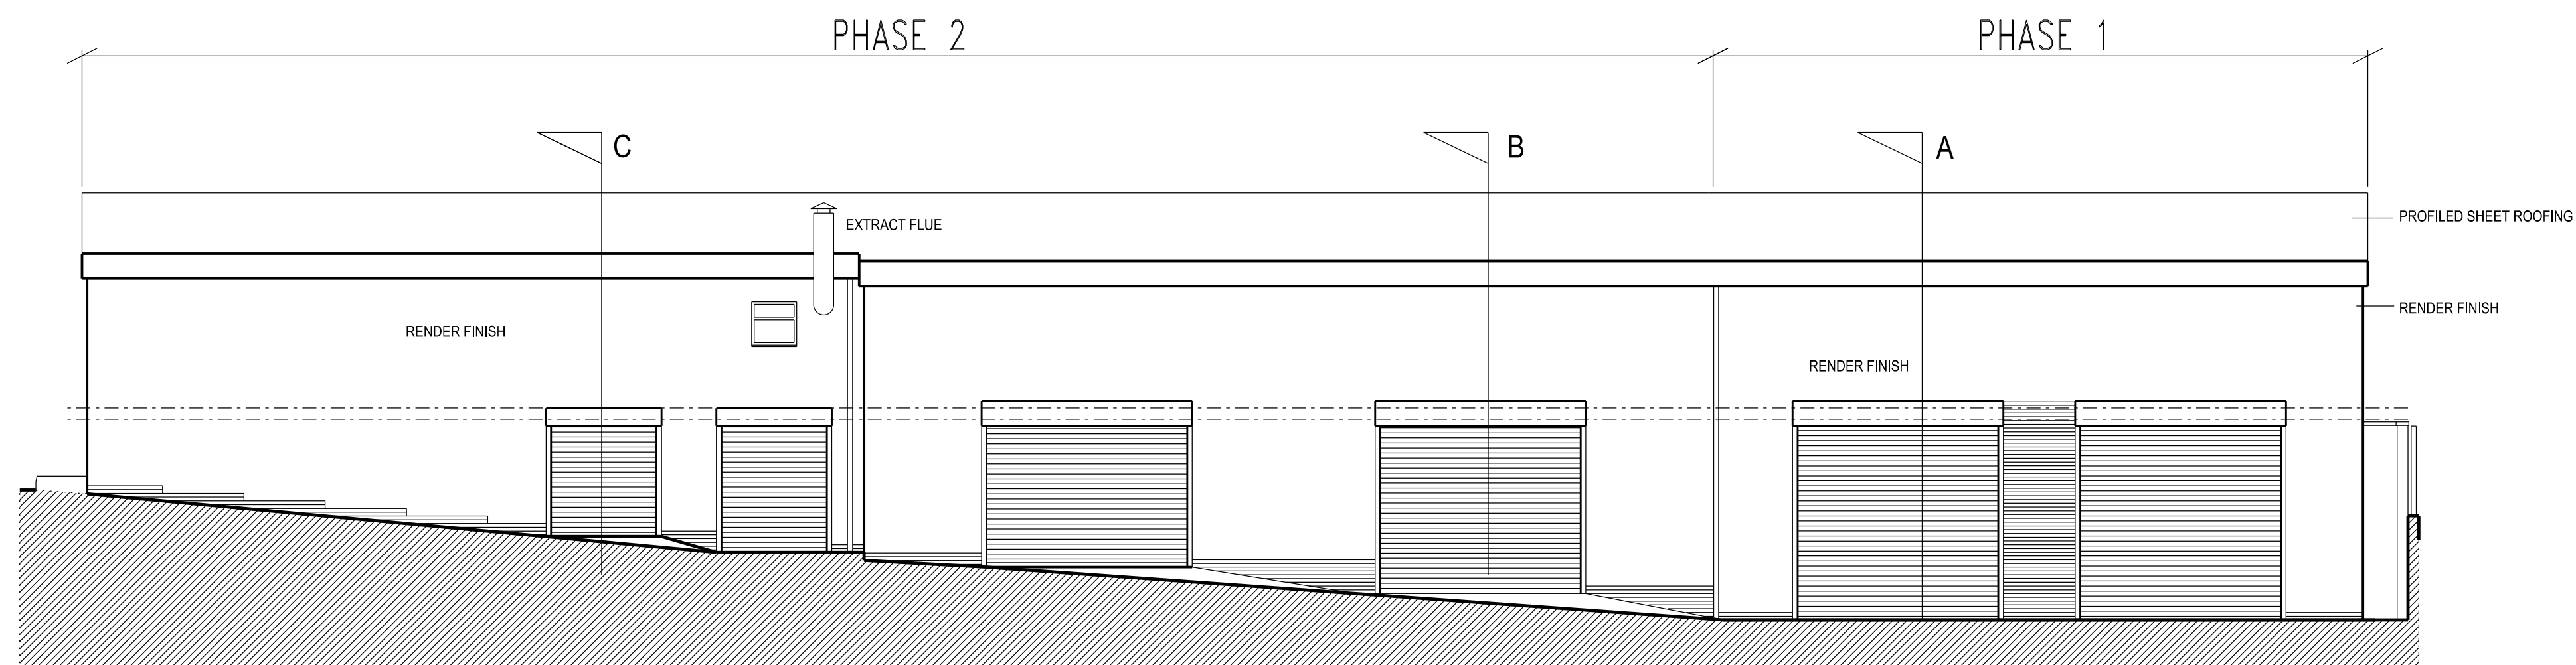


SOUTH ELEVATION

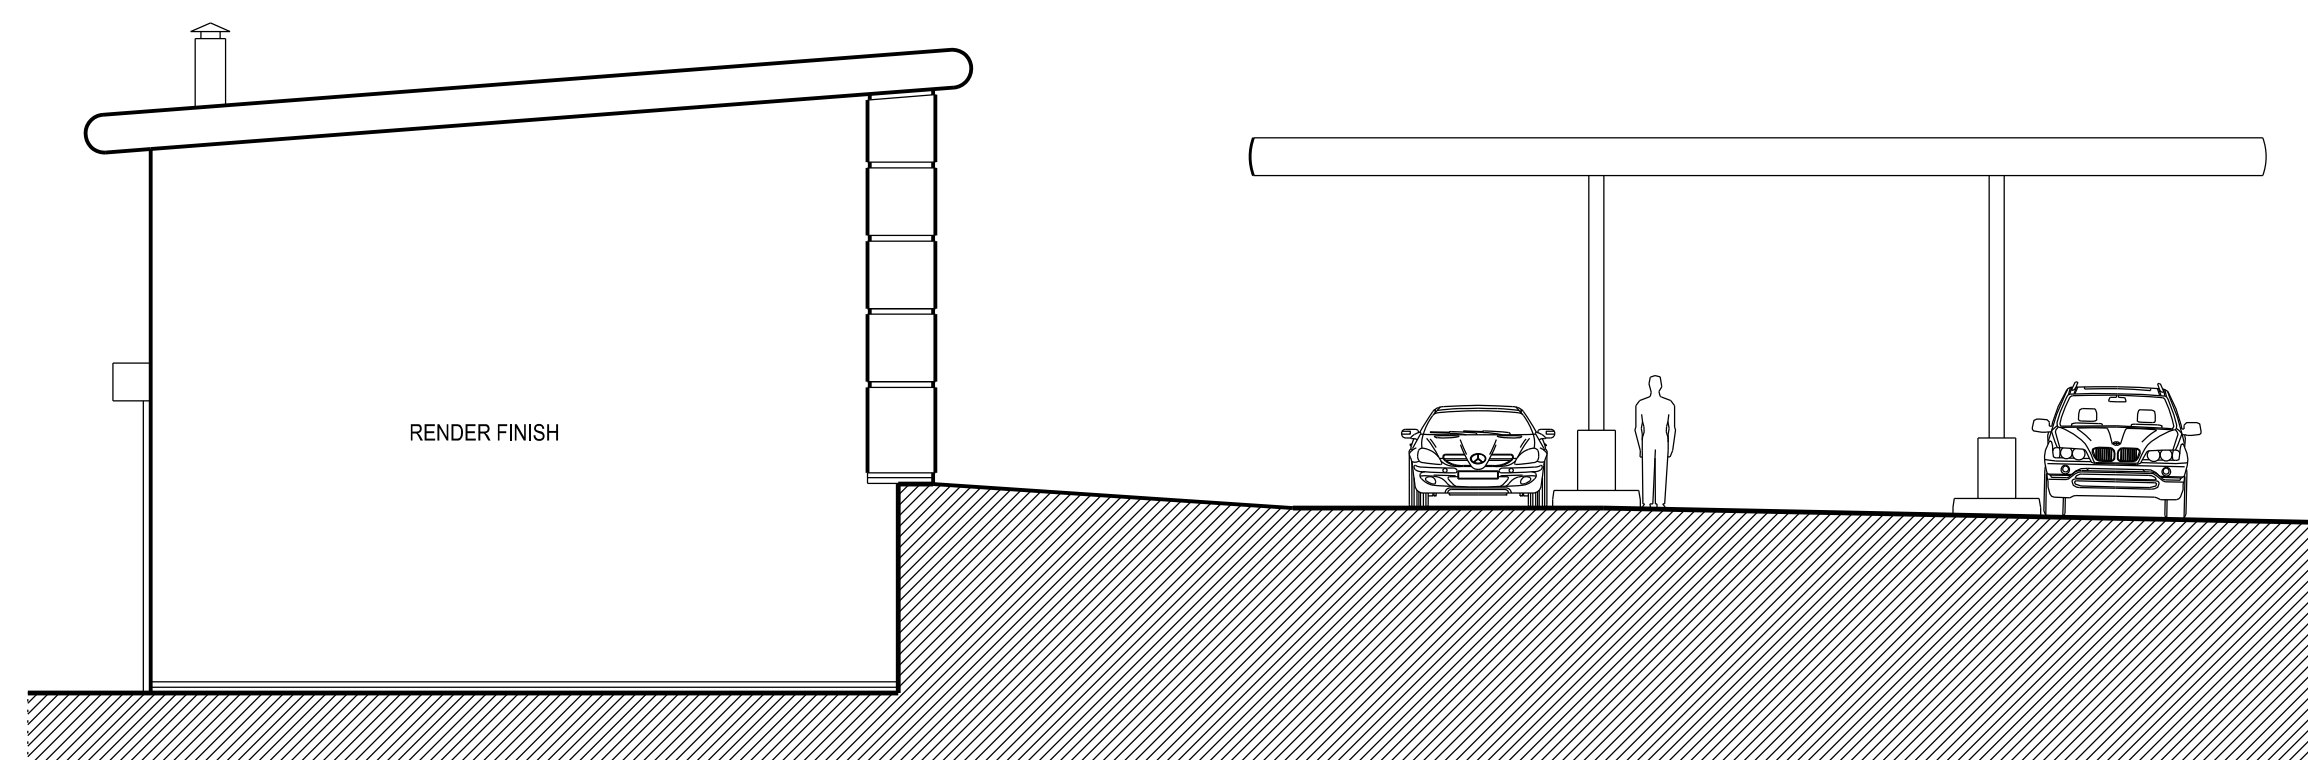


EAST ELEVATION

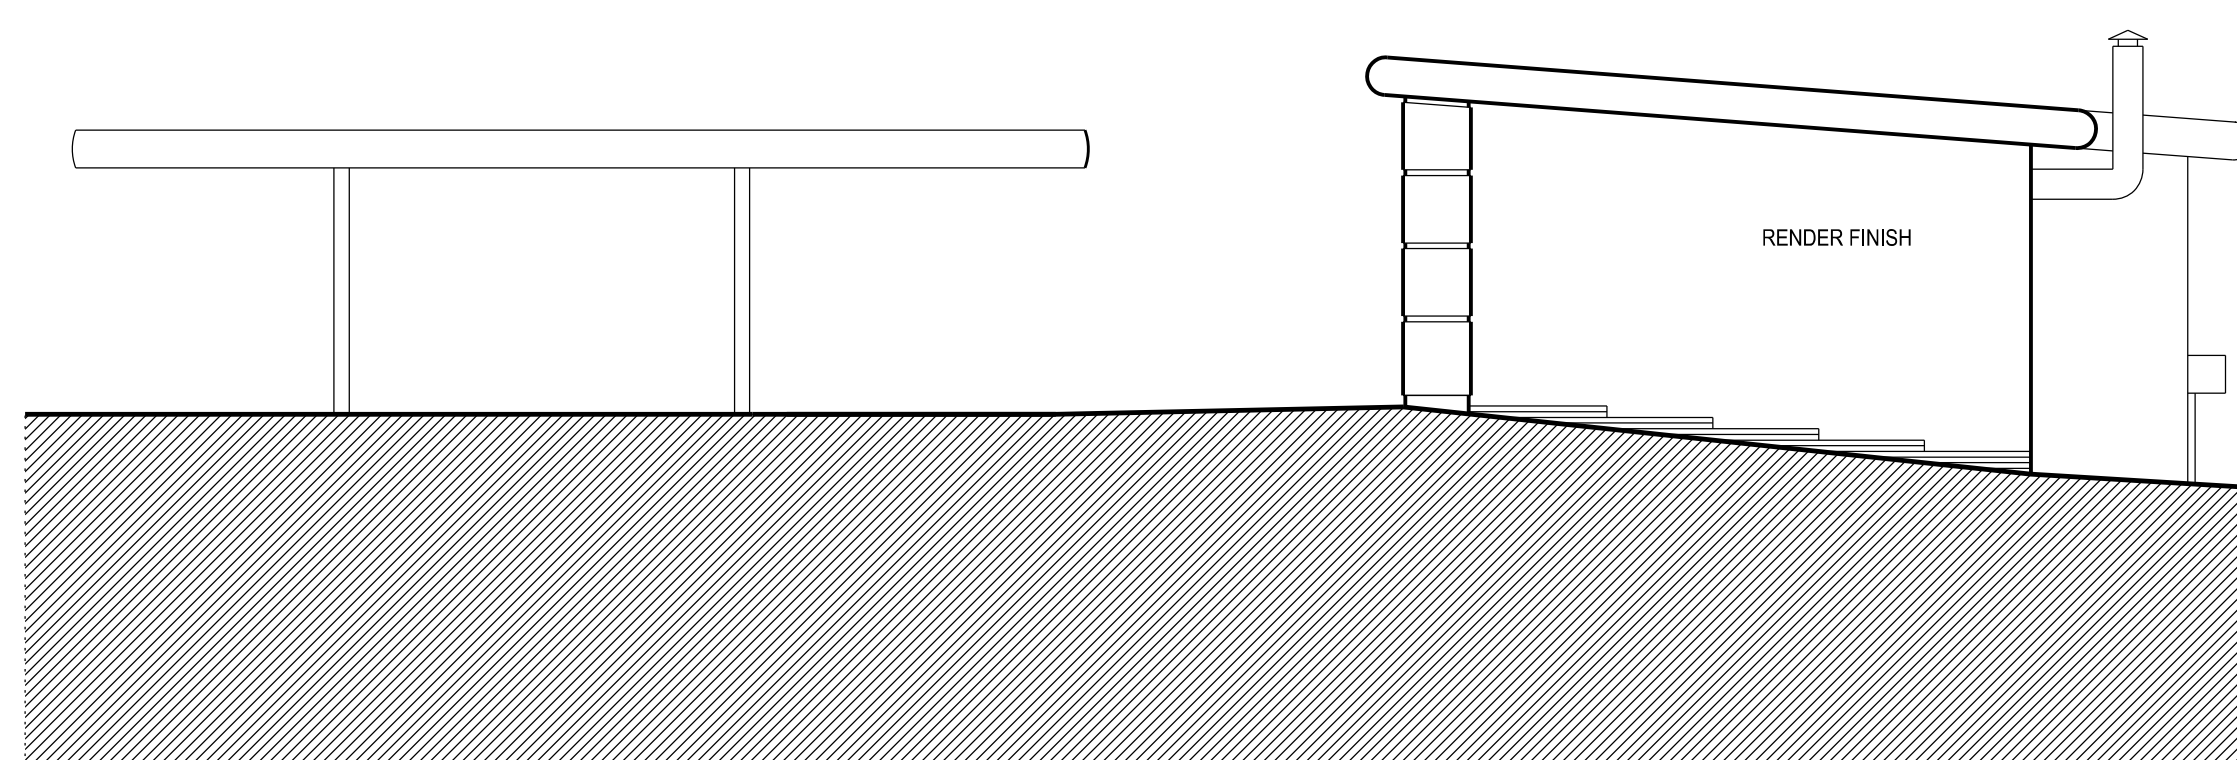


WEST ELEVATION

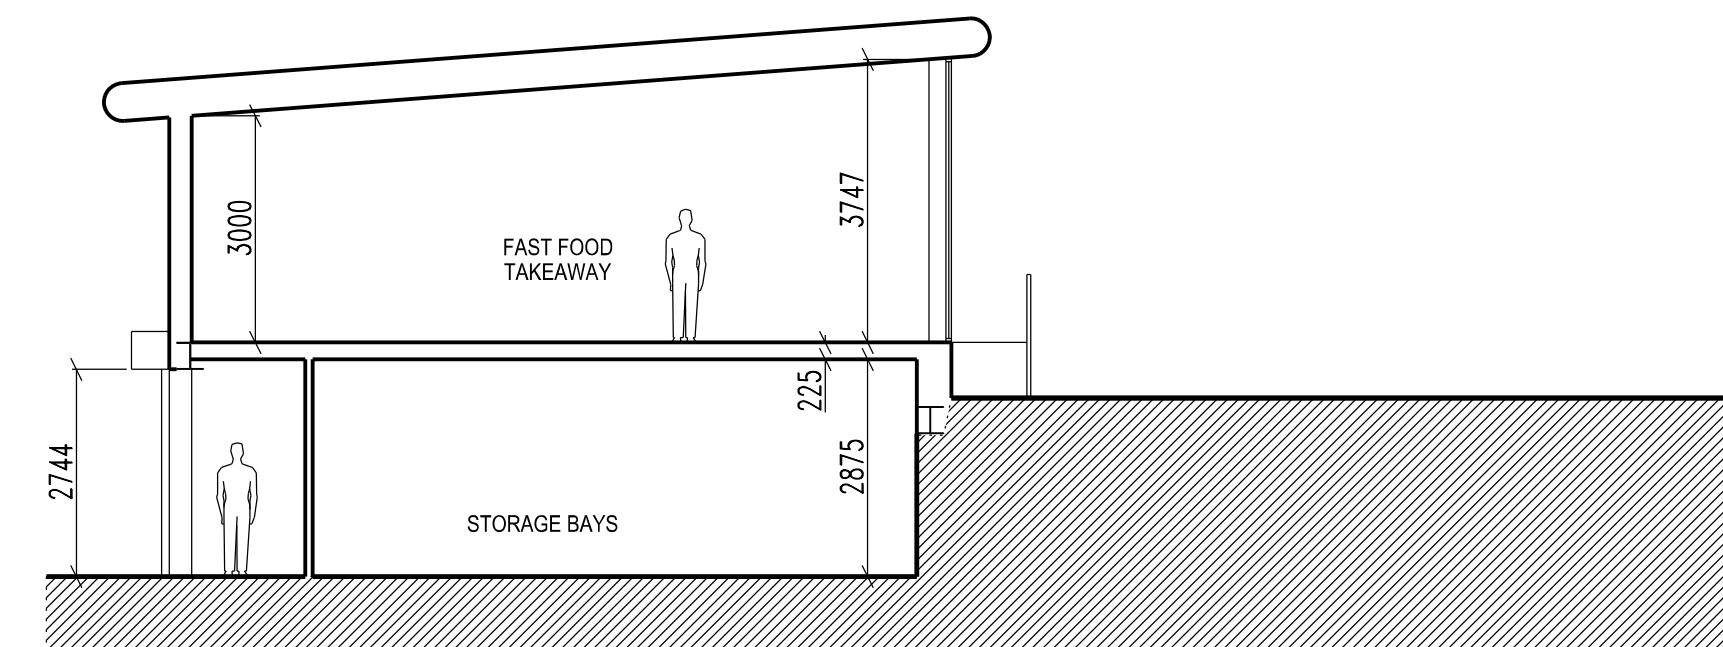

SECTION C-C

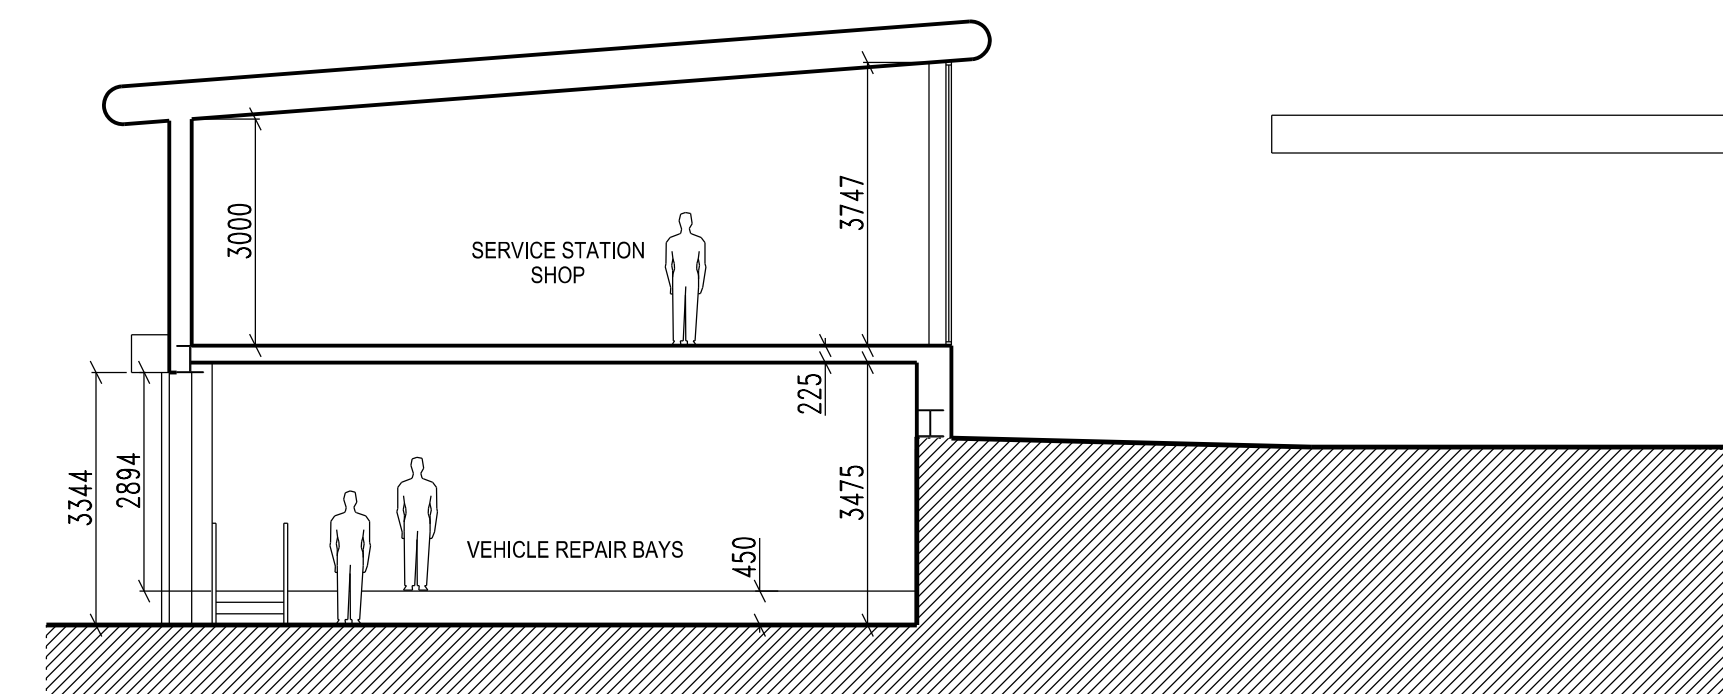

SECTION B-B

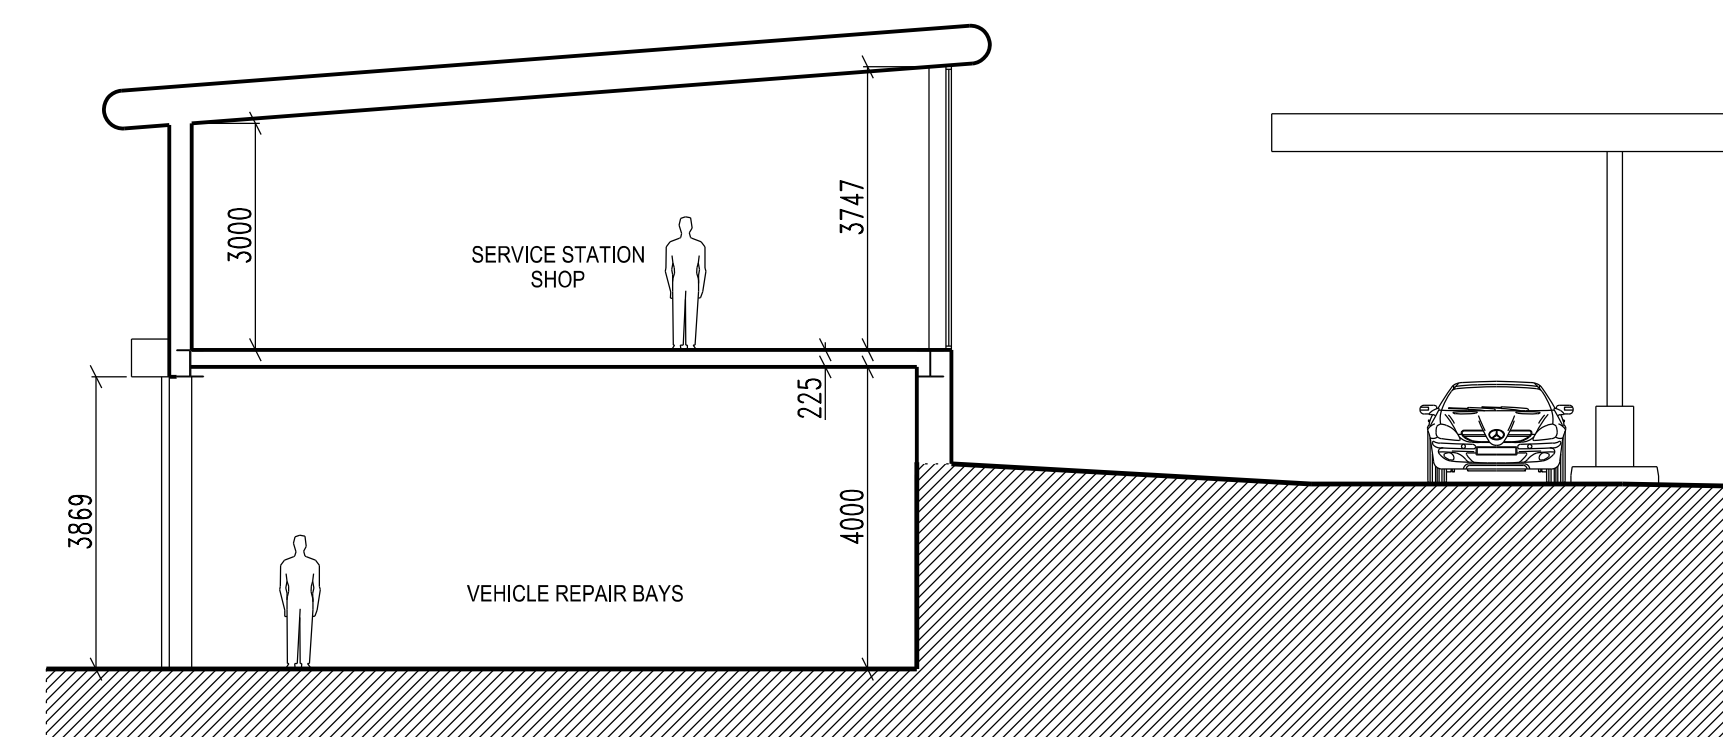

SECTION A-A

REVISION D

PROPOSED ELEVATIONS

PROPOSED PETROL SERVICE STATION - PHASE 1 & 2

Scale 1:100 @ A1