


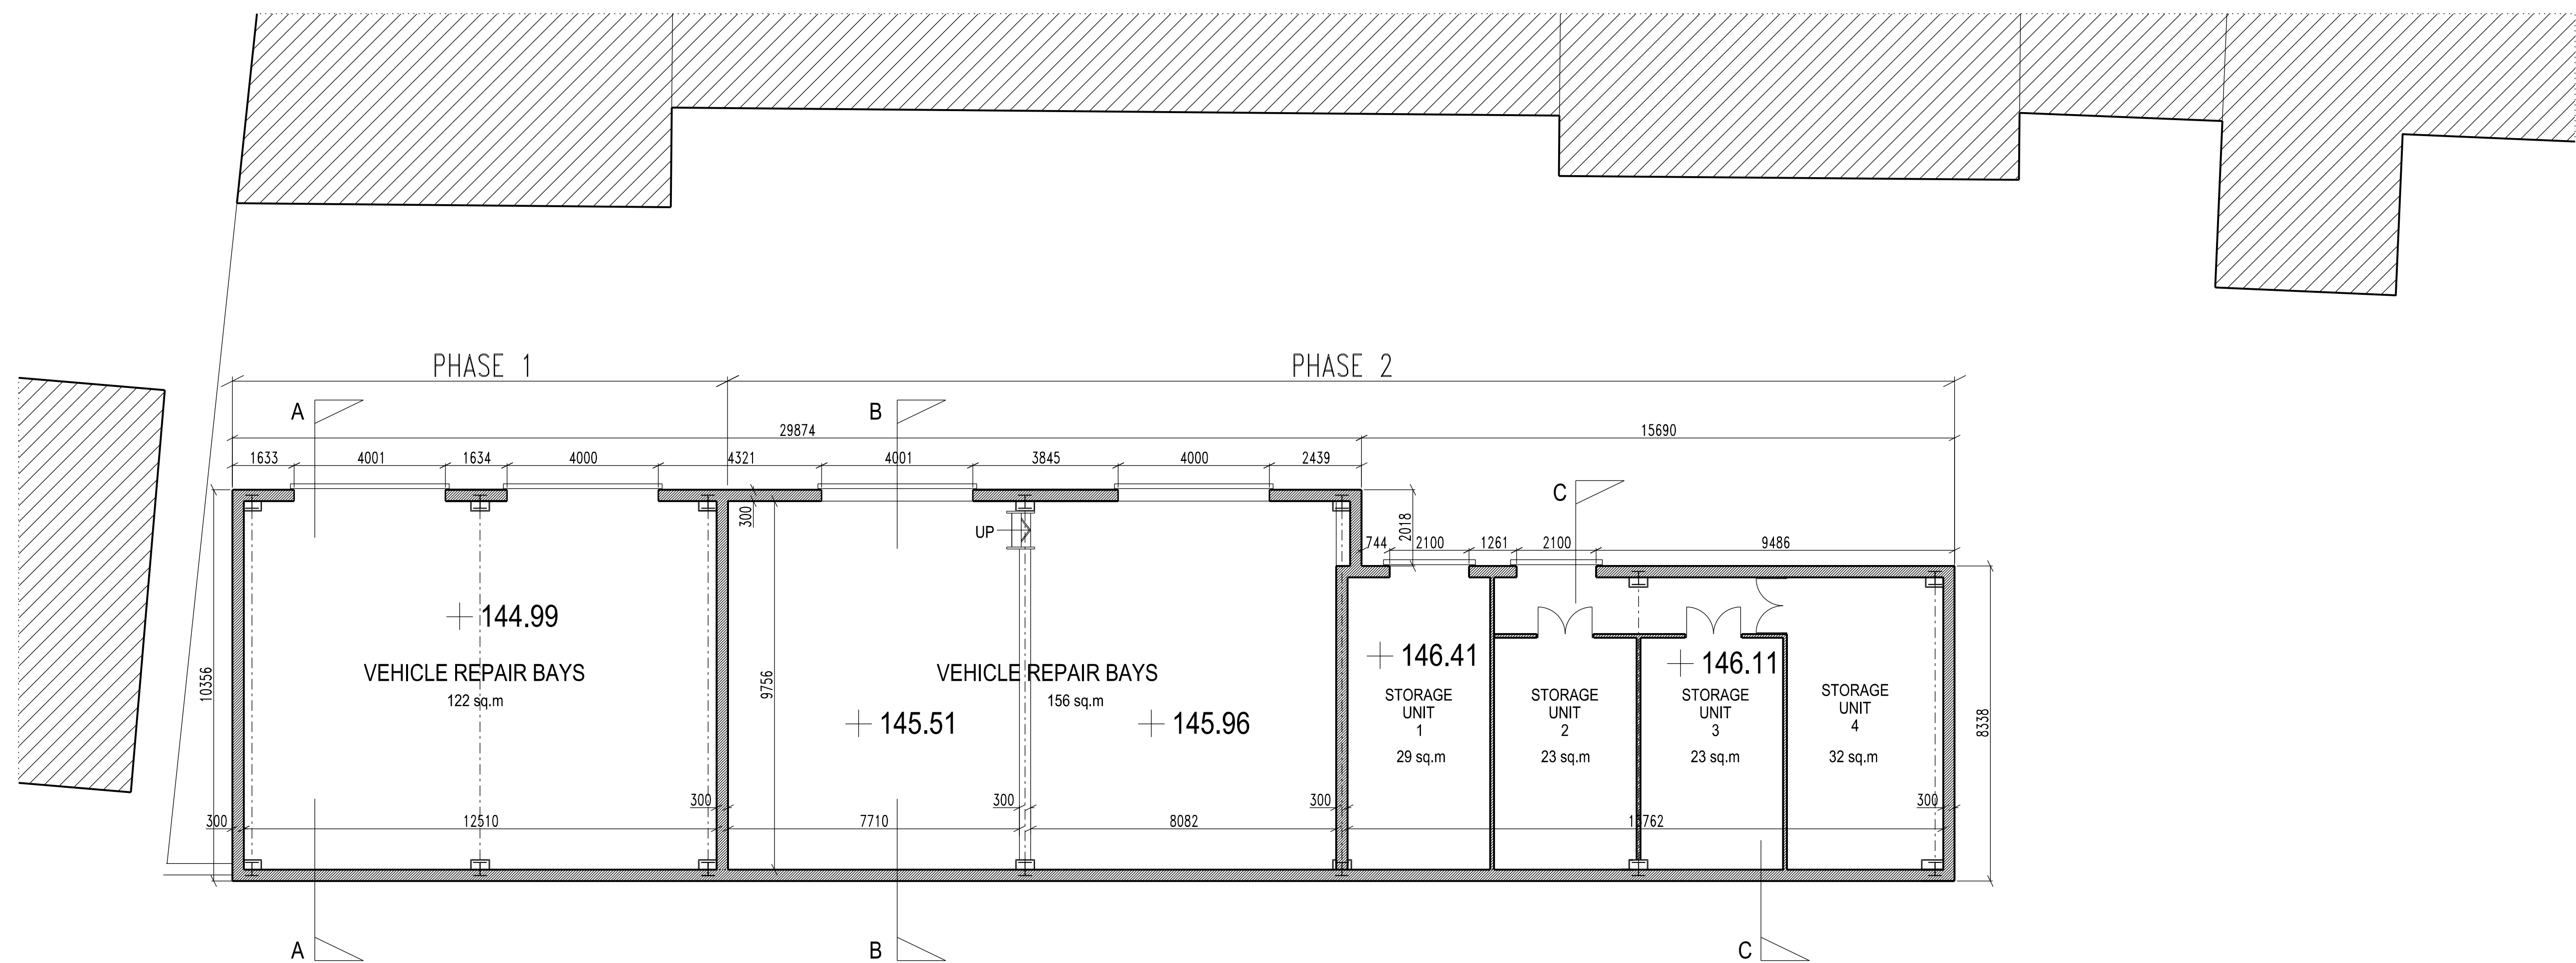

Note:
All levels to be verified on site
by Contractor prior to work starting.

REVISION E

PROPOSED LOWER GROUND FLOOR PLAN

PROPOSED PETROL SERVICE STATION - PHASE 1 & 2

Scale 1:100 @ A1