



height, style + stone to remain the same as current wall.

Current plan - front Elevation

Coping Stone → SIDE Elevation
Stone

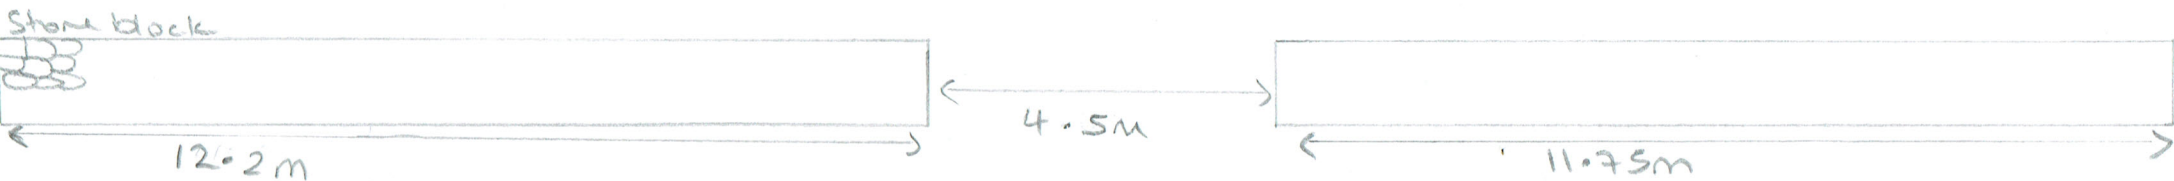

Proposed Plan front Elevation.

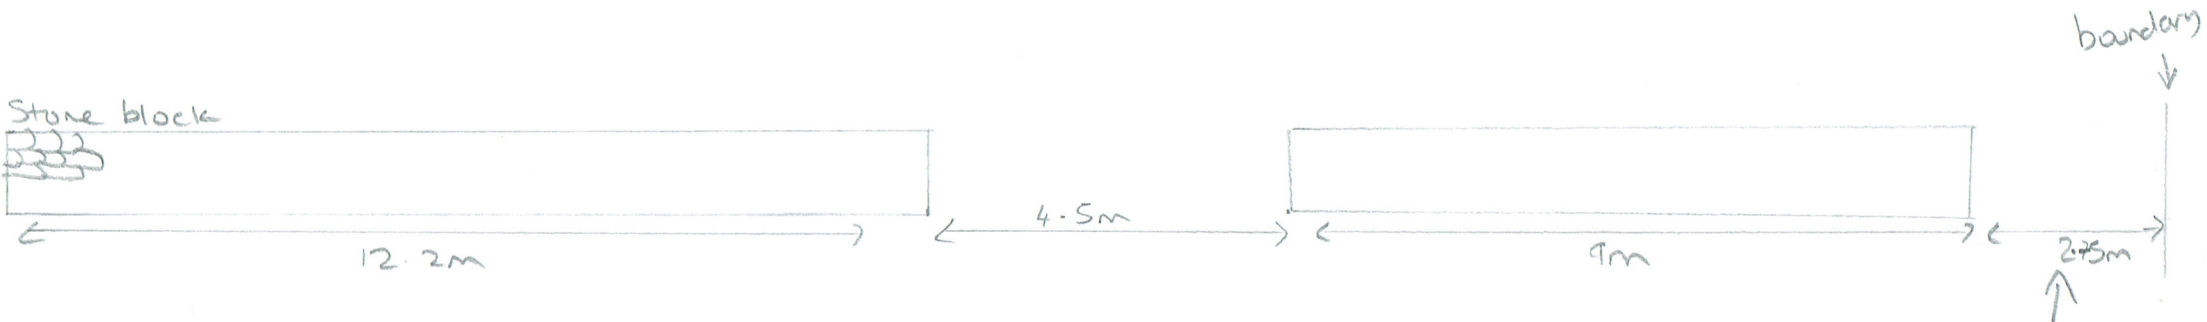

Scale 1:100