




EXISTING REAR ELEVATION



EXISTING FRONT ELEVATION

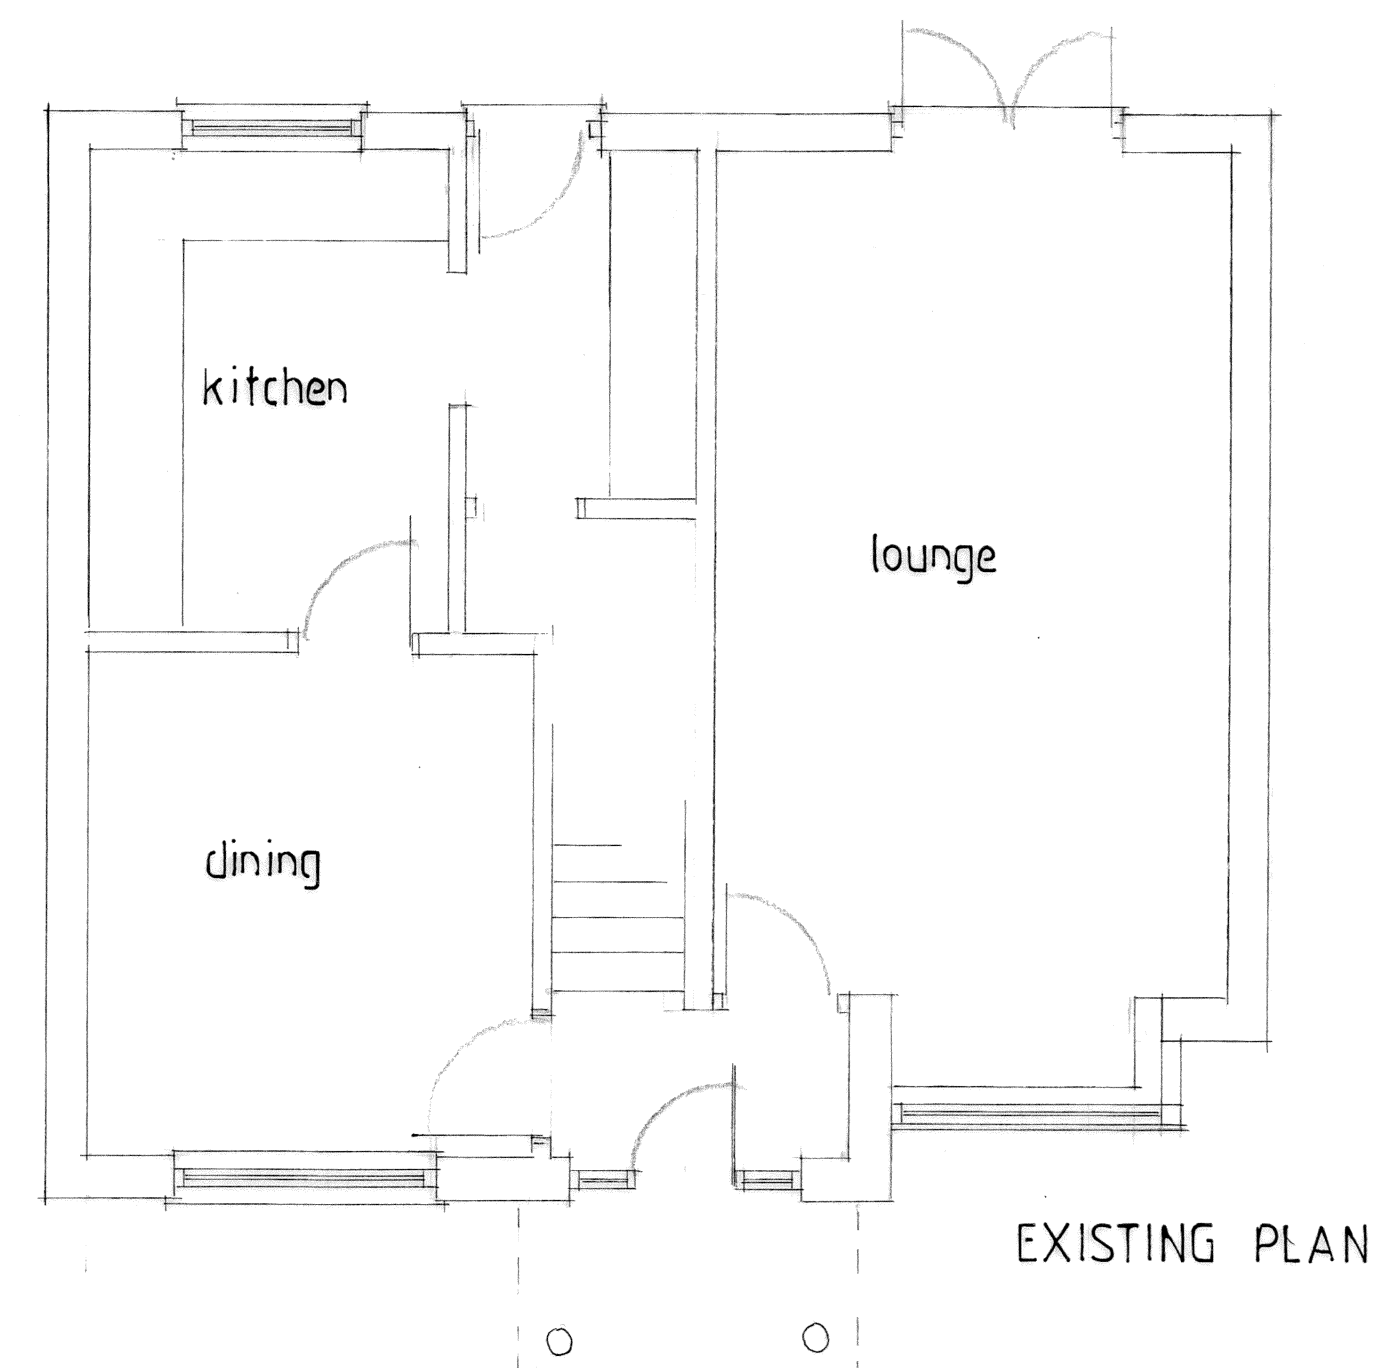

EXISTING PLAN

Proposed orangery to rear & formation of porch under existing canopy to front
for Mr. & Mrs. C. Conroy
12 The Cobbles, Meltham

drawn by Artech Design 01772 456592

drawing no. 1F/2428/1

Scale 1:50