

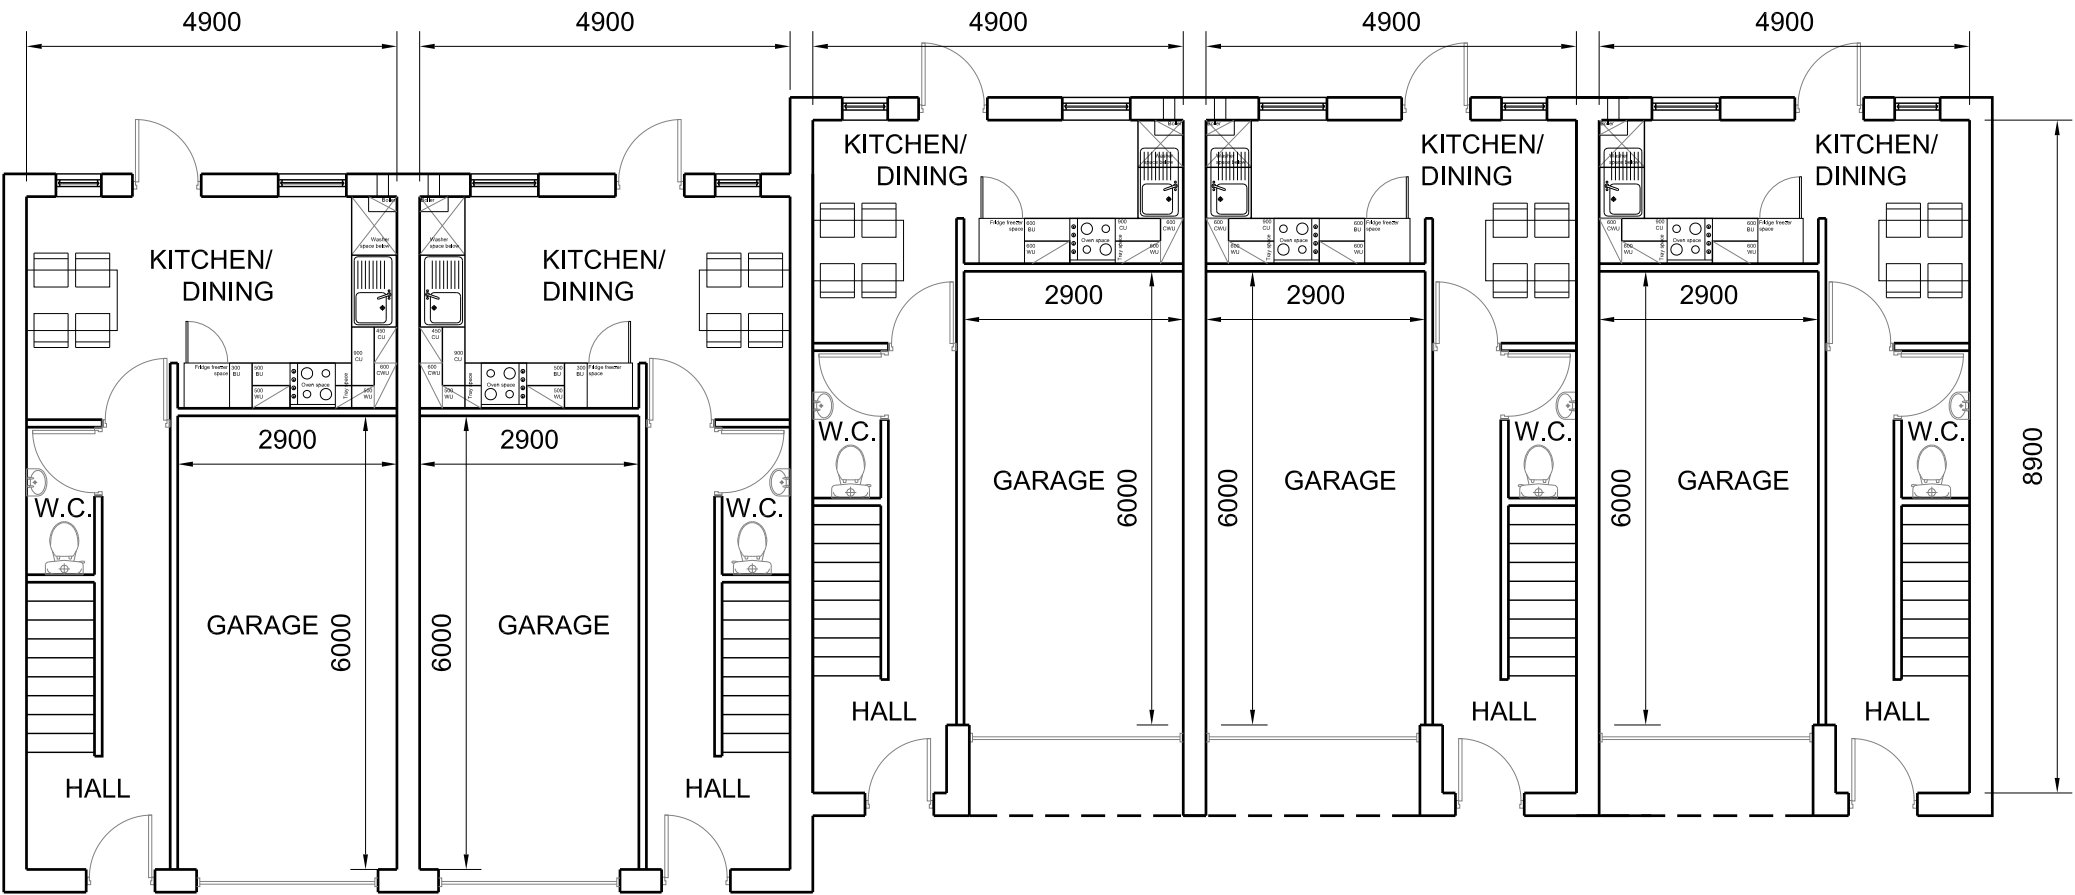



This drawing shows indicative proposals for the development of the site to allow due consideration to be given to the proposed buildings massing within the outline planning application

 

Ground Floor Plan 1:100

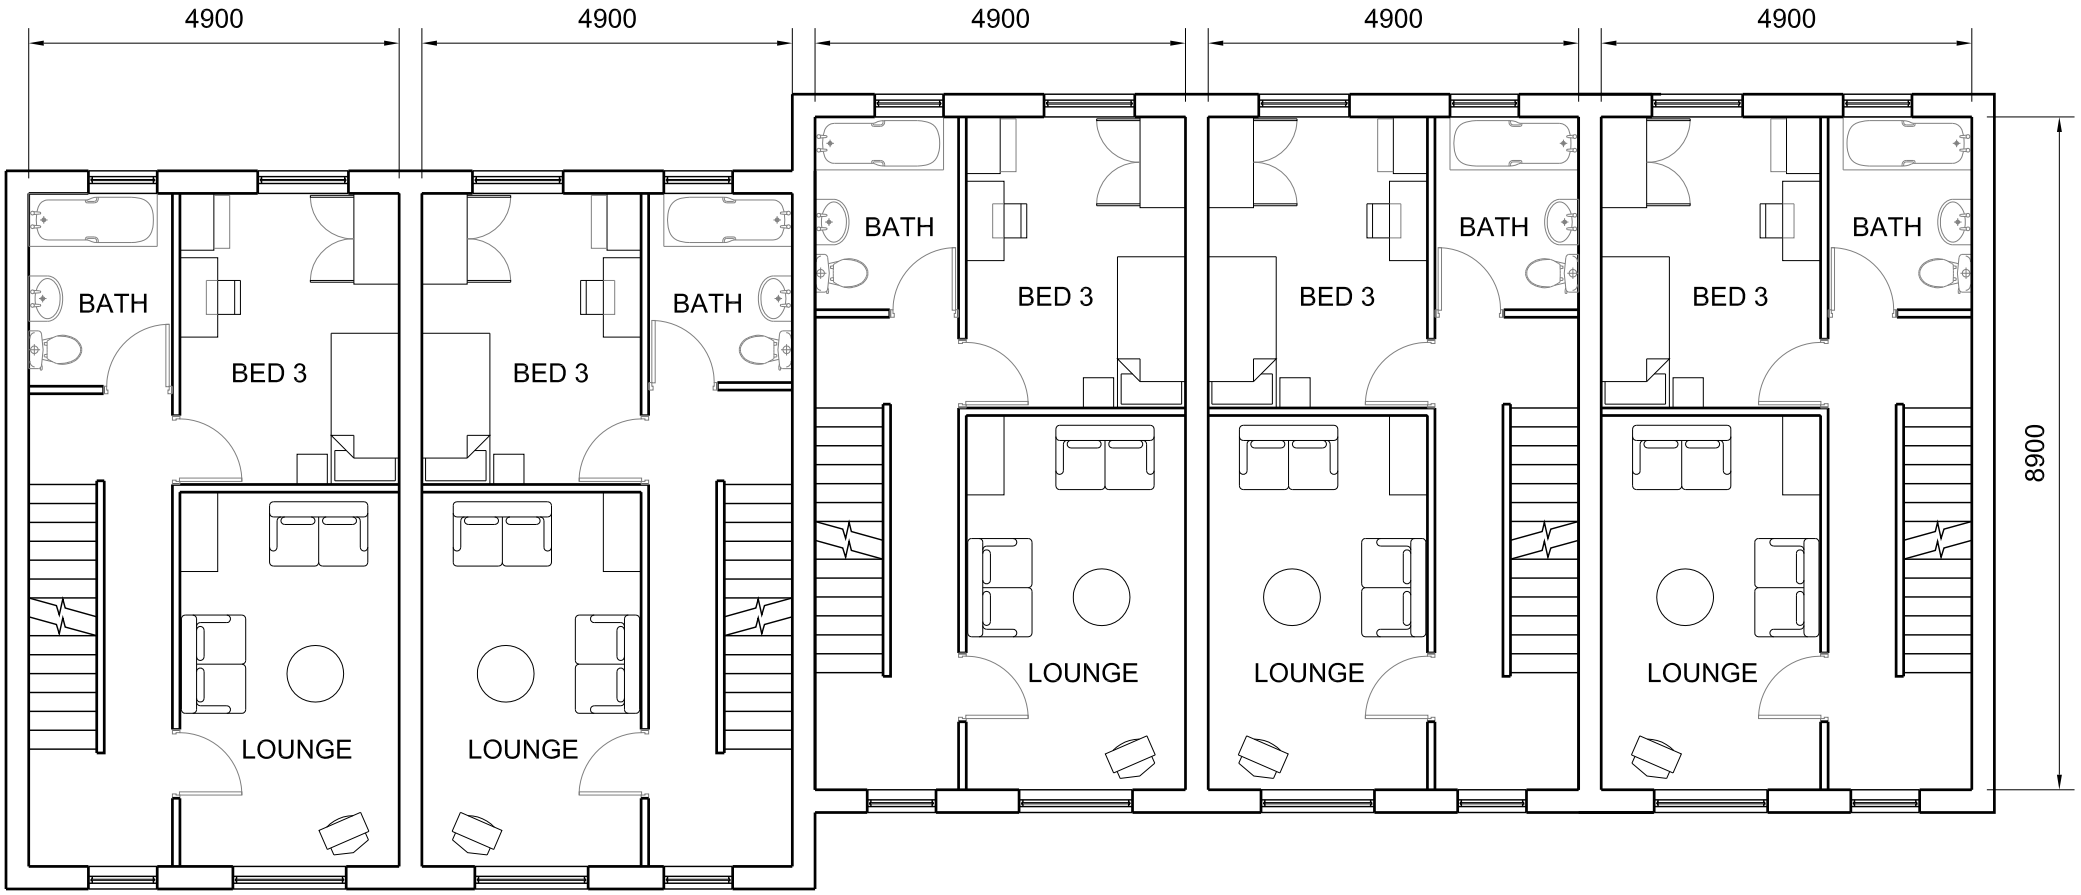


First Floor Plan 1:100

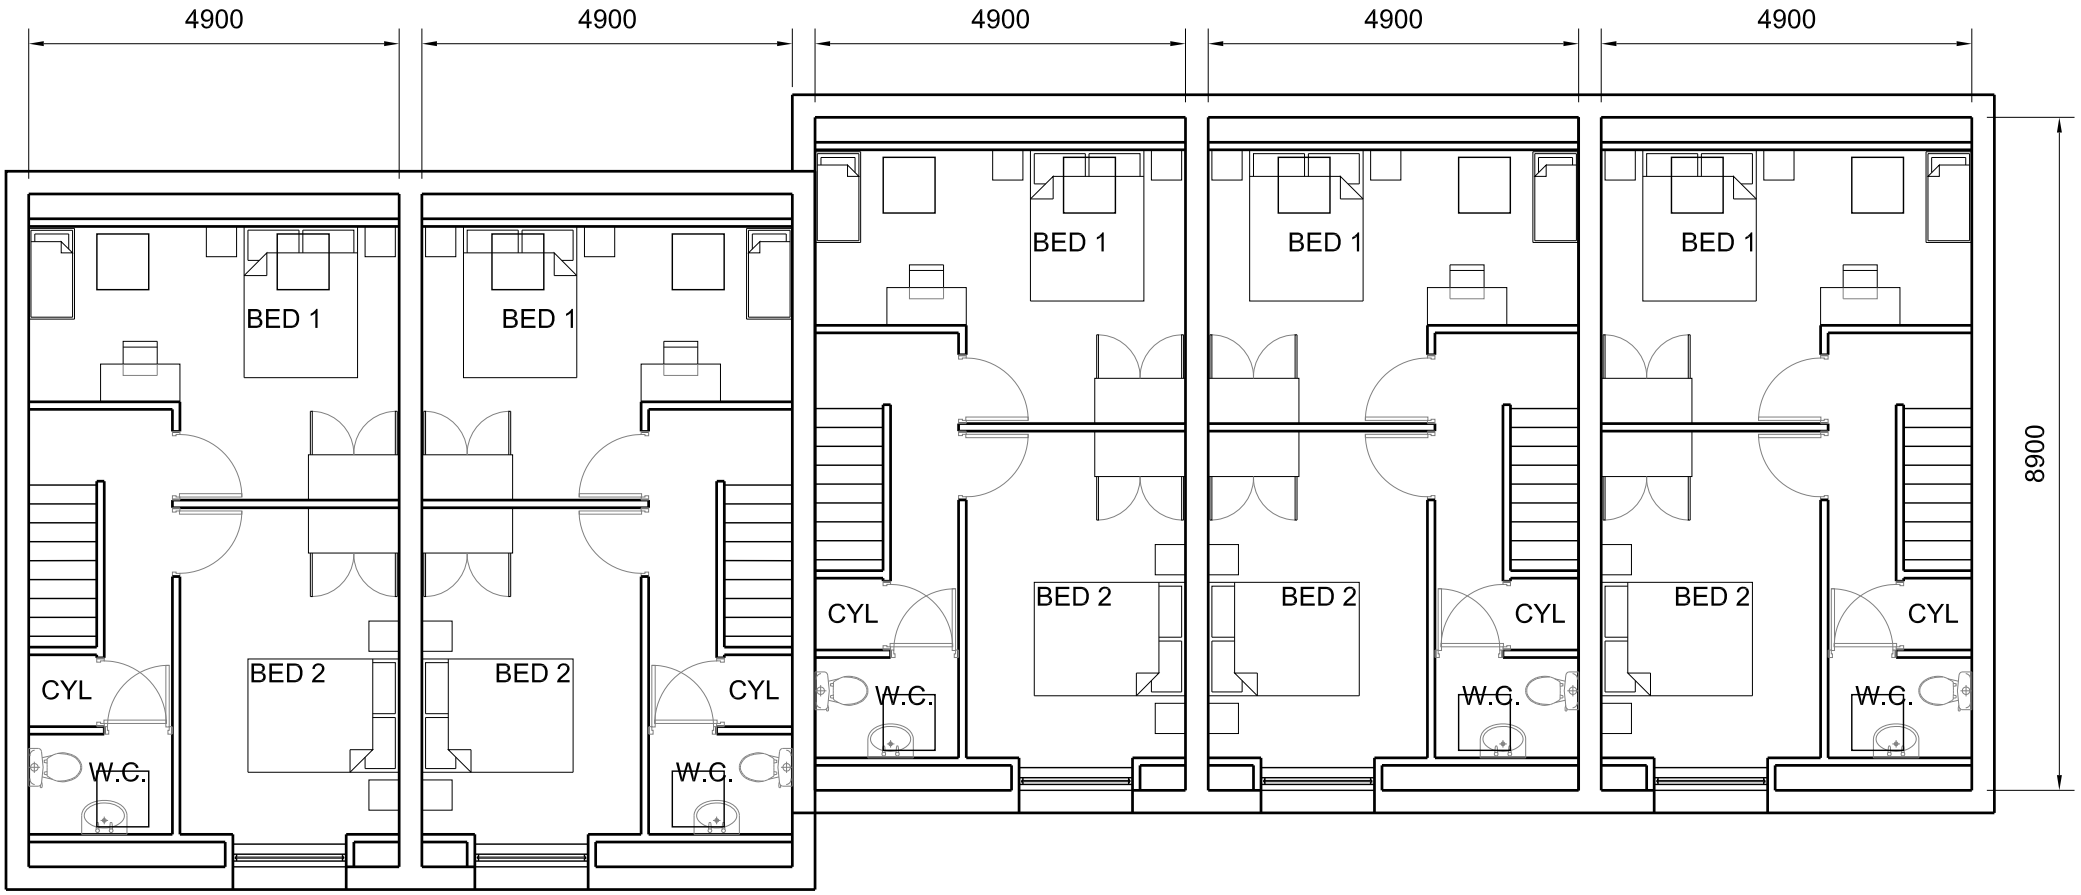


Second Floor Plan 1:100




Elevation in Context 1:200

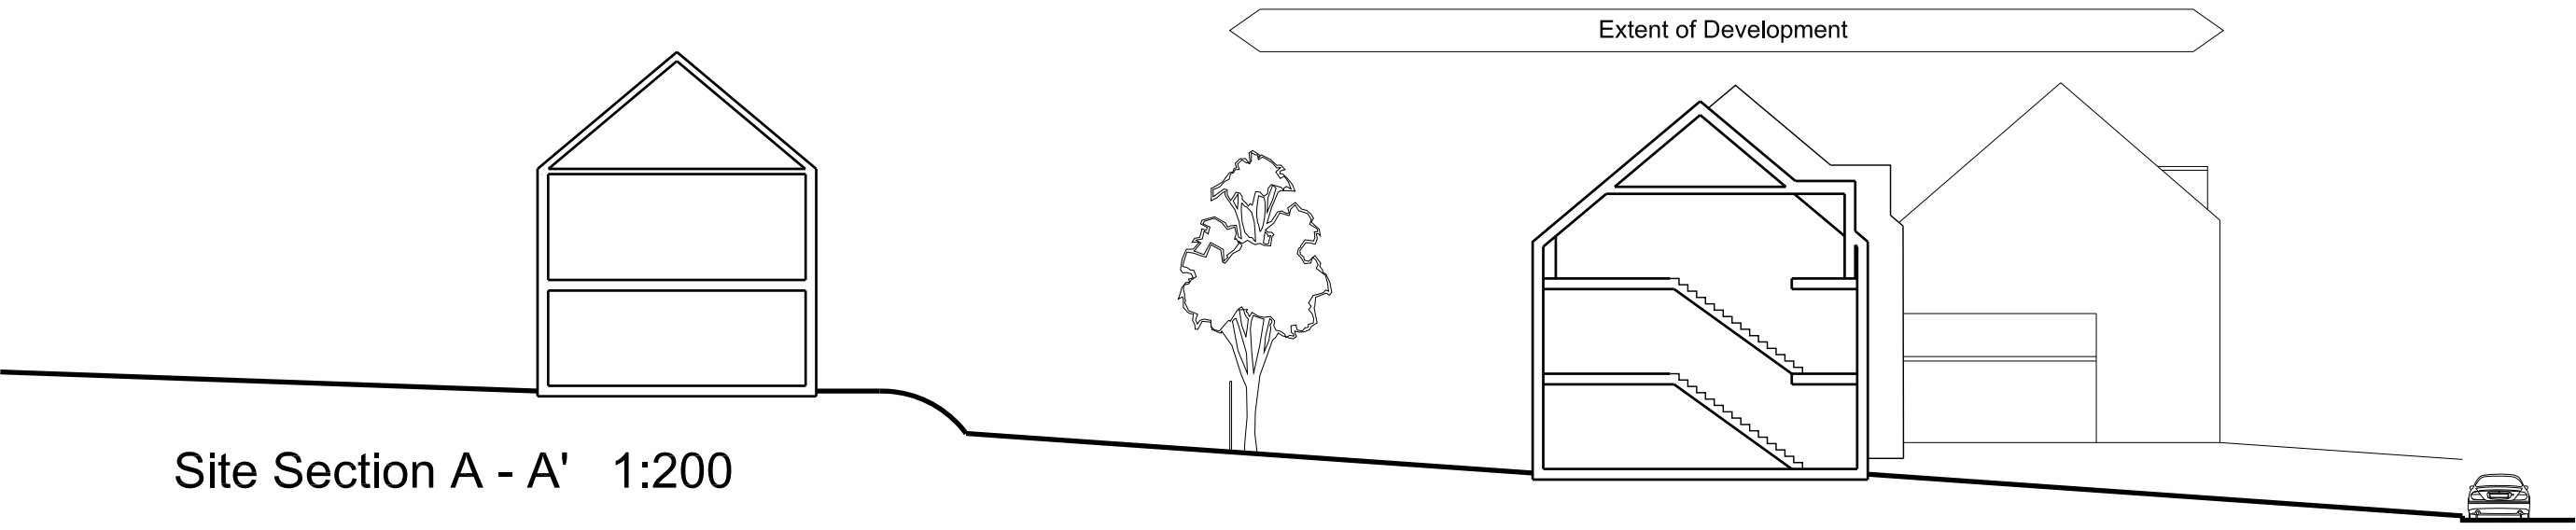

Site Section A - A' 1:200

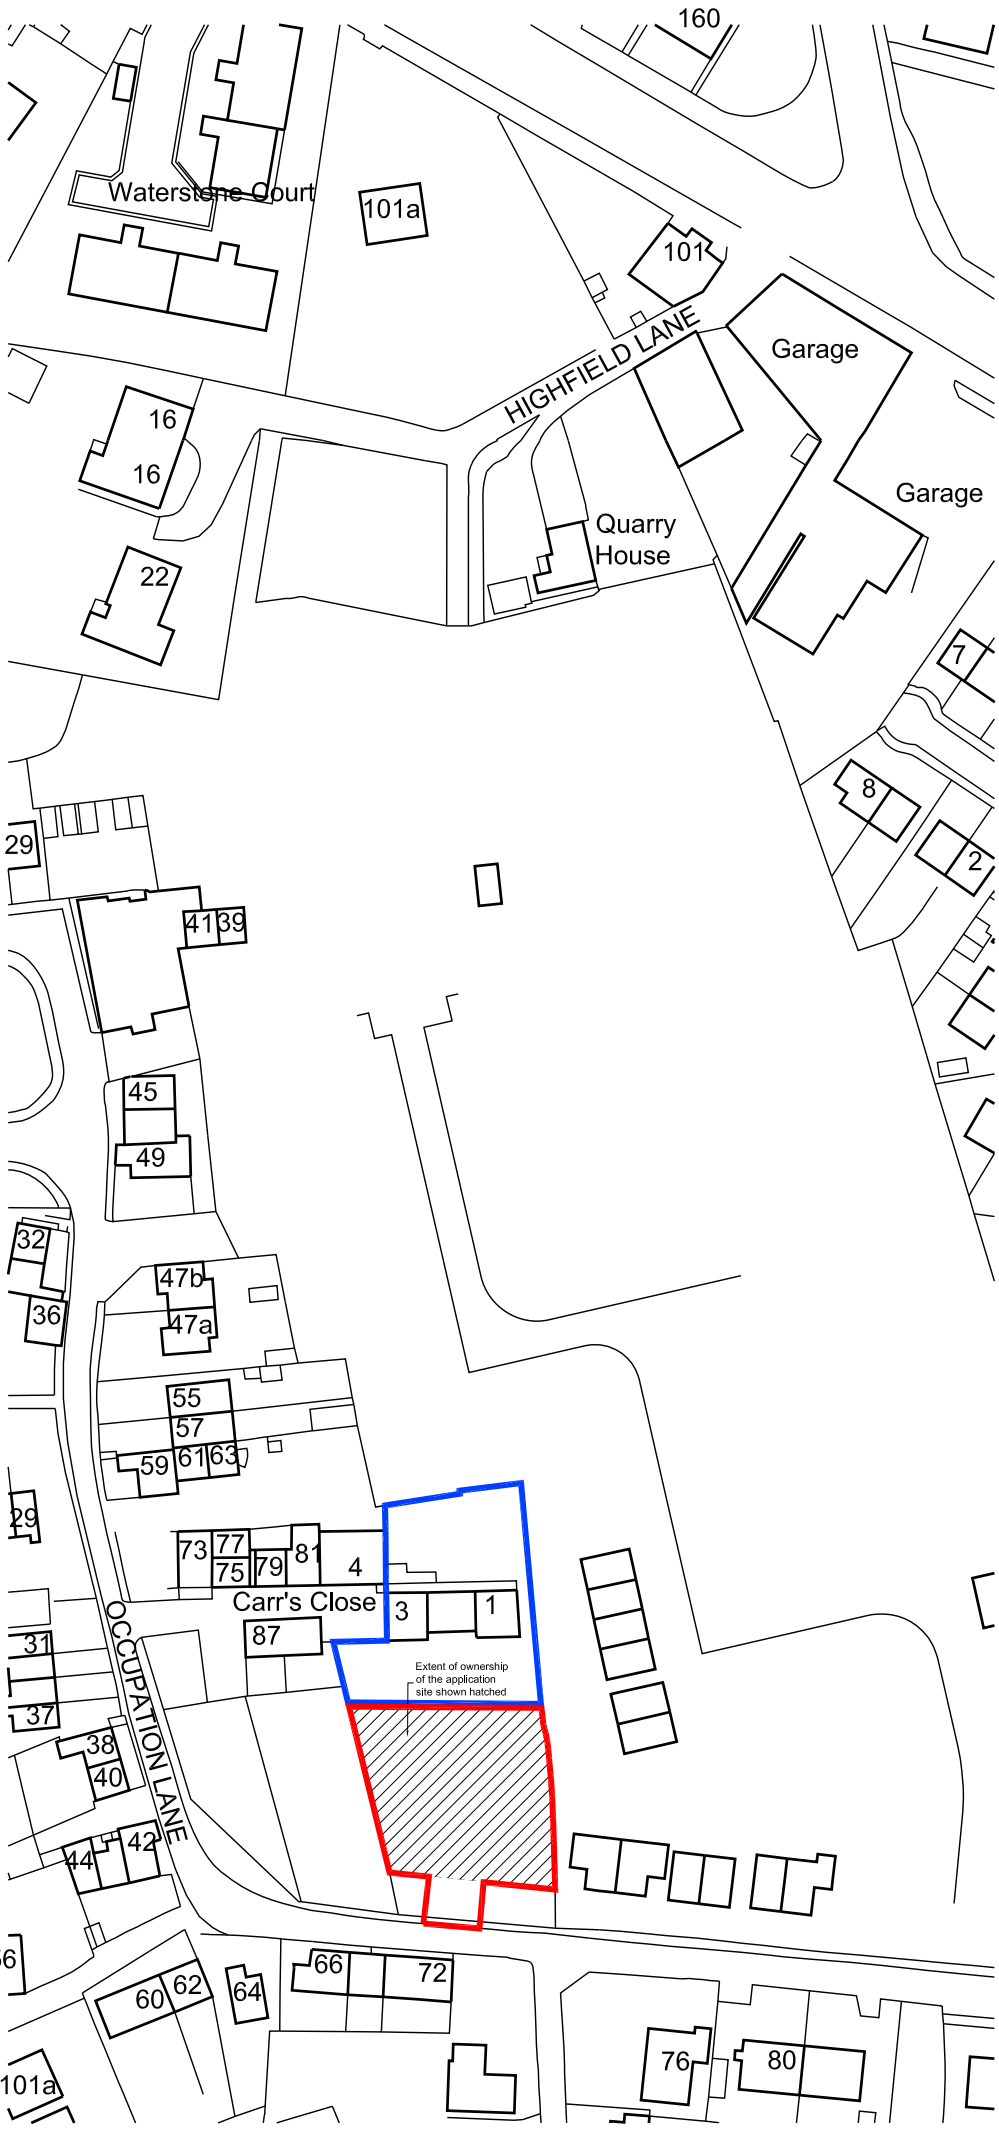

Site Location Plan 1:1250

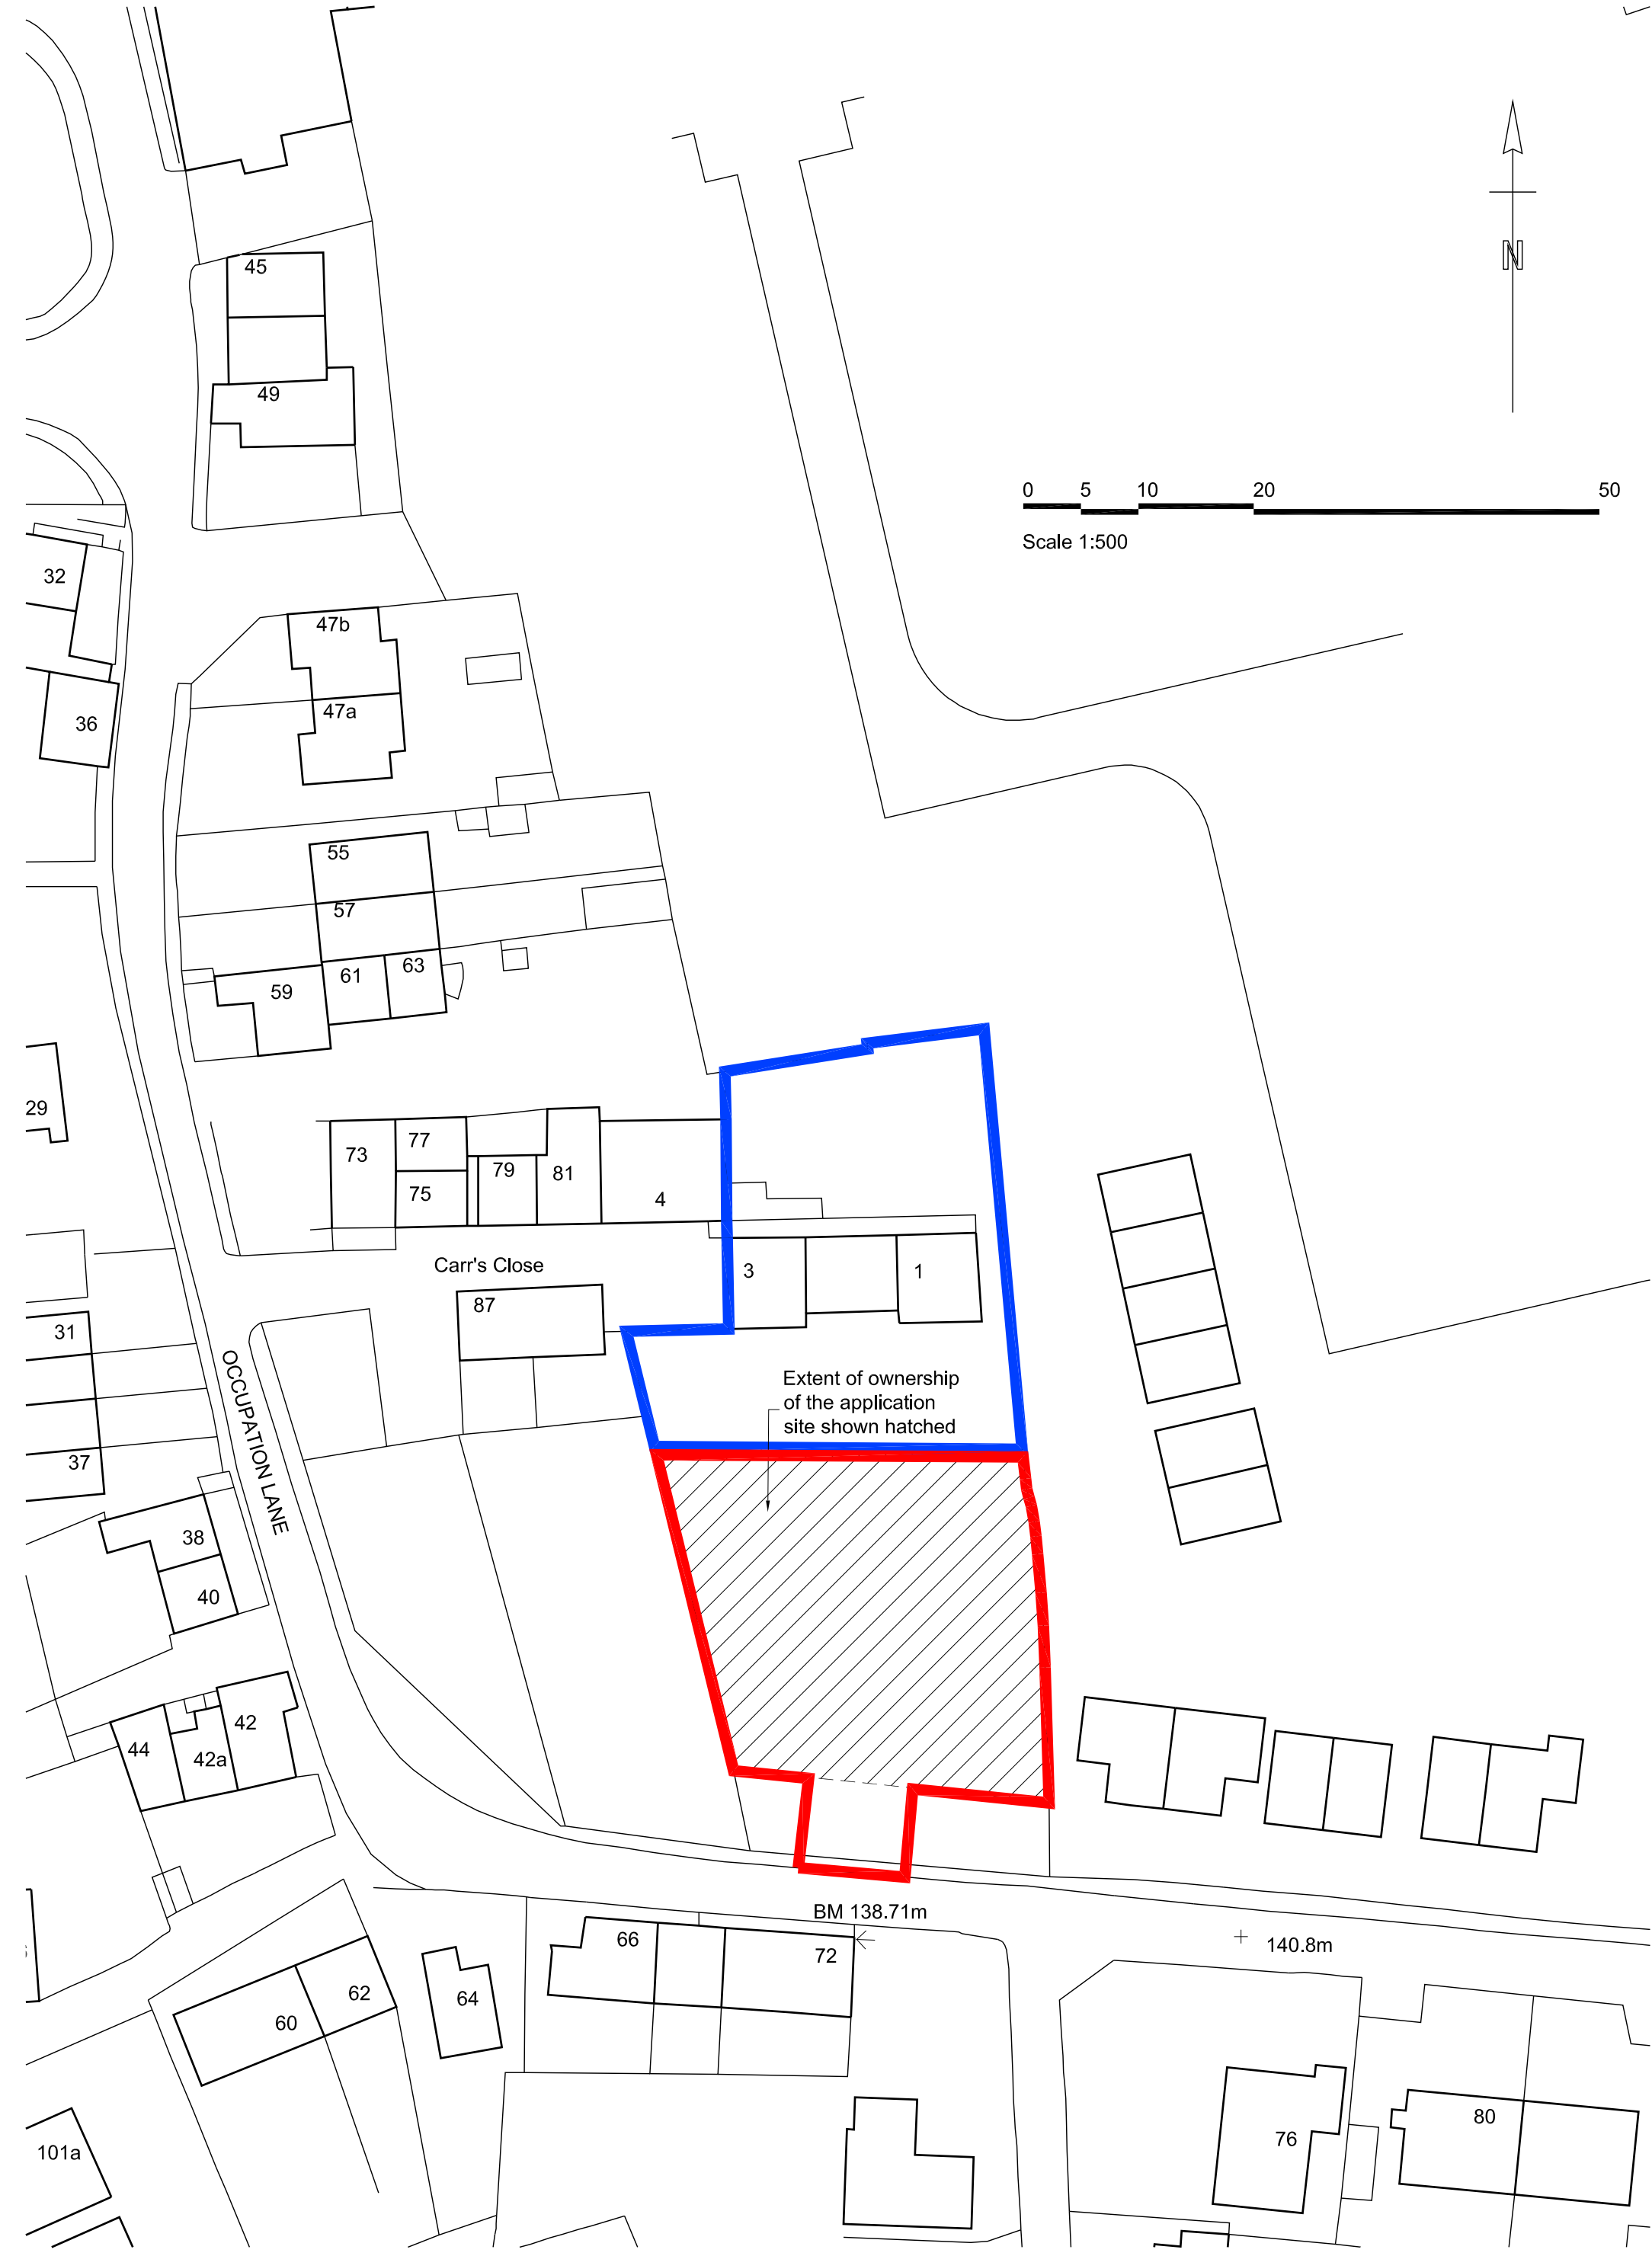

Site Plan as Existing 1:500

Copyright Notice:
This drawing is the copyright of Design Studio - North (Architects) LLP
and shall not be reproduced without permission. © 2008

General Notes

B	Amendments as per Highway officer's comments	05/2017
A	Notes added	03/2010
No.	Revision / Issue	Date

ds-n
DESIGN STUDIO - NORTH LLP (ARCHITECTS)
17-19 Stott Hill Cathedral Quarter Bradford BD1 4EH
Tel : (01274) 727745 - Fax : (01274) 726817
Email : mail@ds-n.co.uk

OUTLINE PLANNING APPLICATION

Client
Mr D Wood

Project
Residential development to
Occupation Lane
Staincliffe
Dewsbury

Draw Title
Indicative Design Intent Proposals

Orig. No.	262-003-1001	Rev.	B
Scale	1:100 @ A1	Date	September 2008
Drawn by	kmt	Checked	