


AS EXISTING FLOOR PLAN

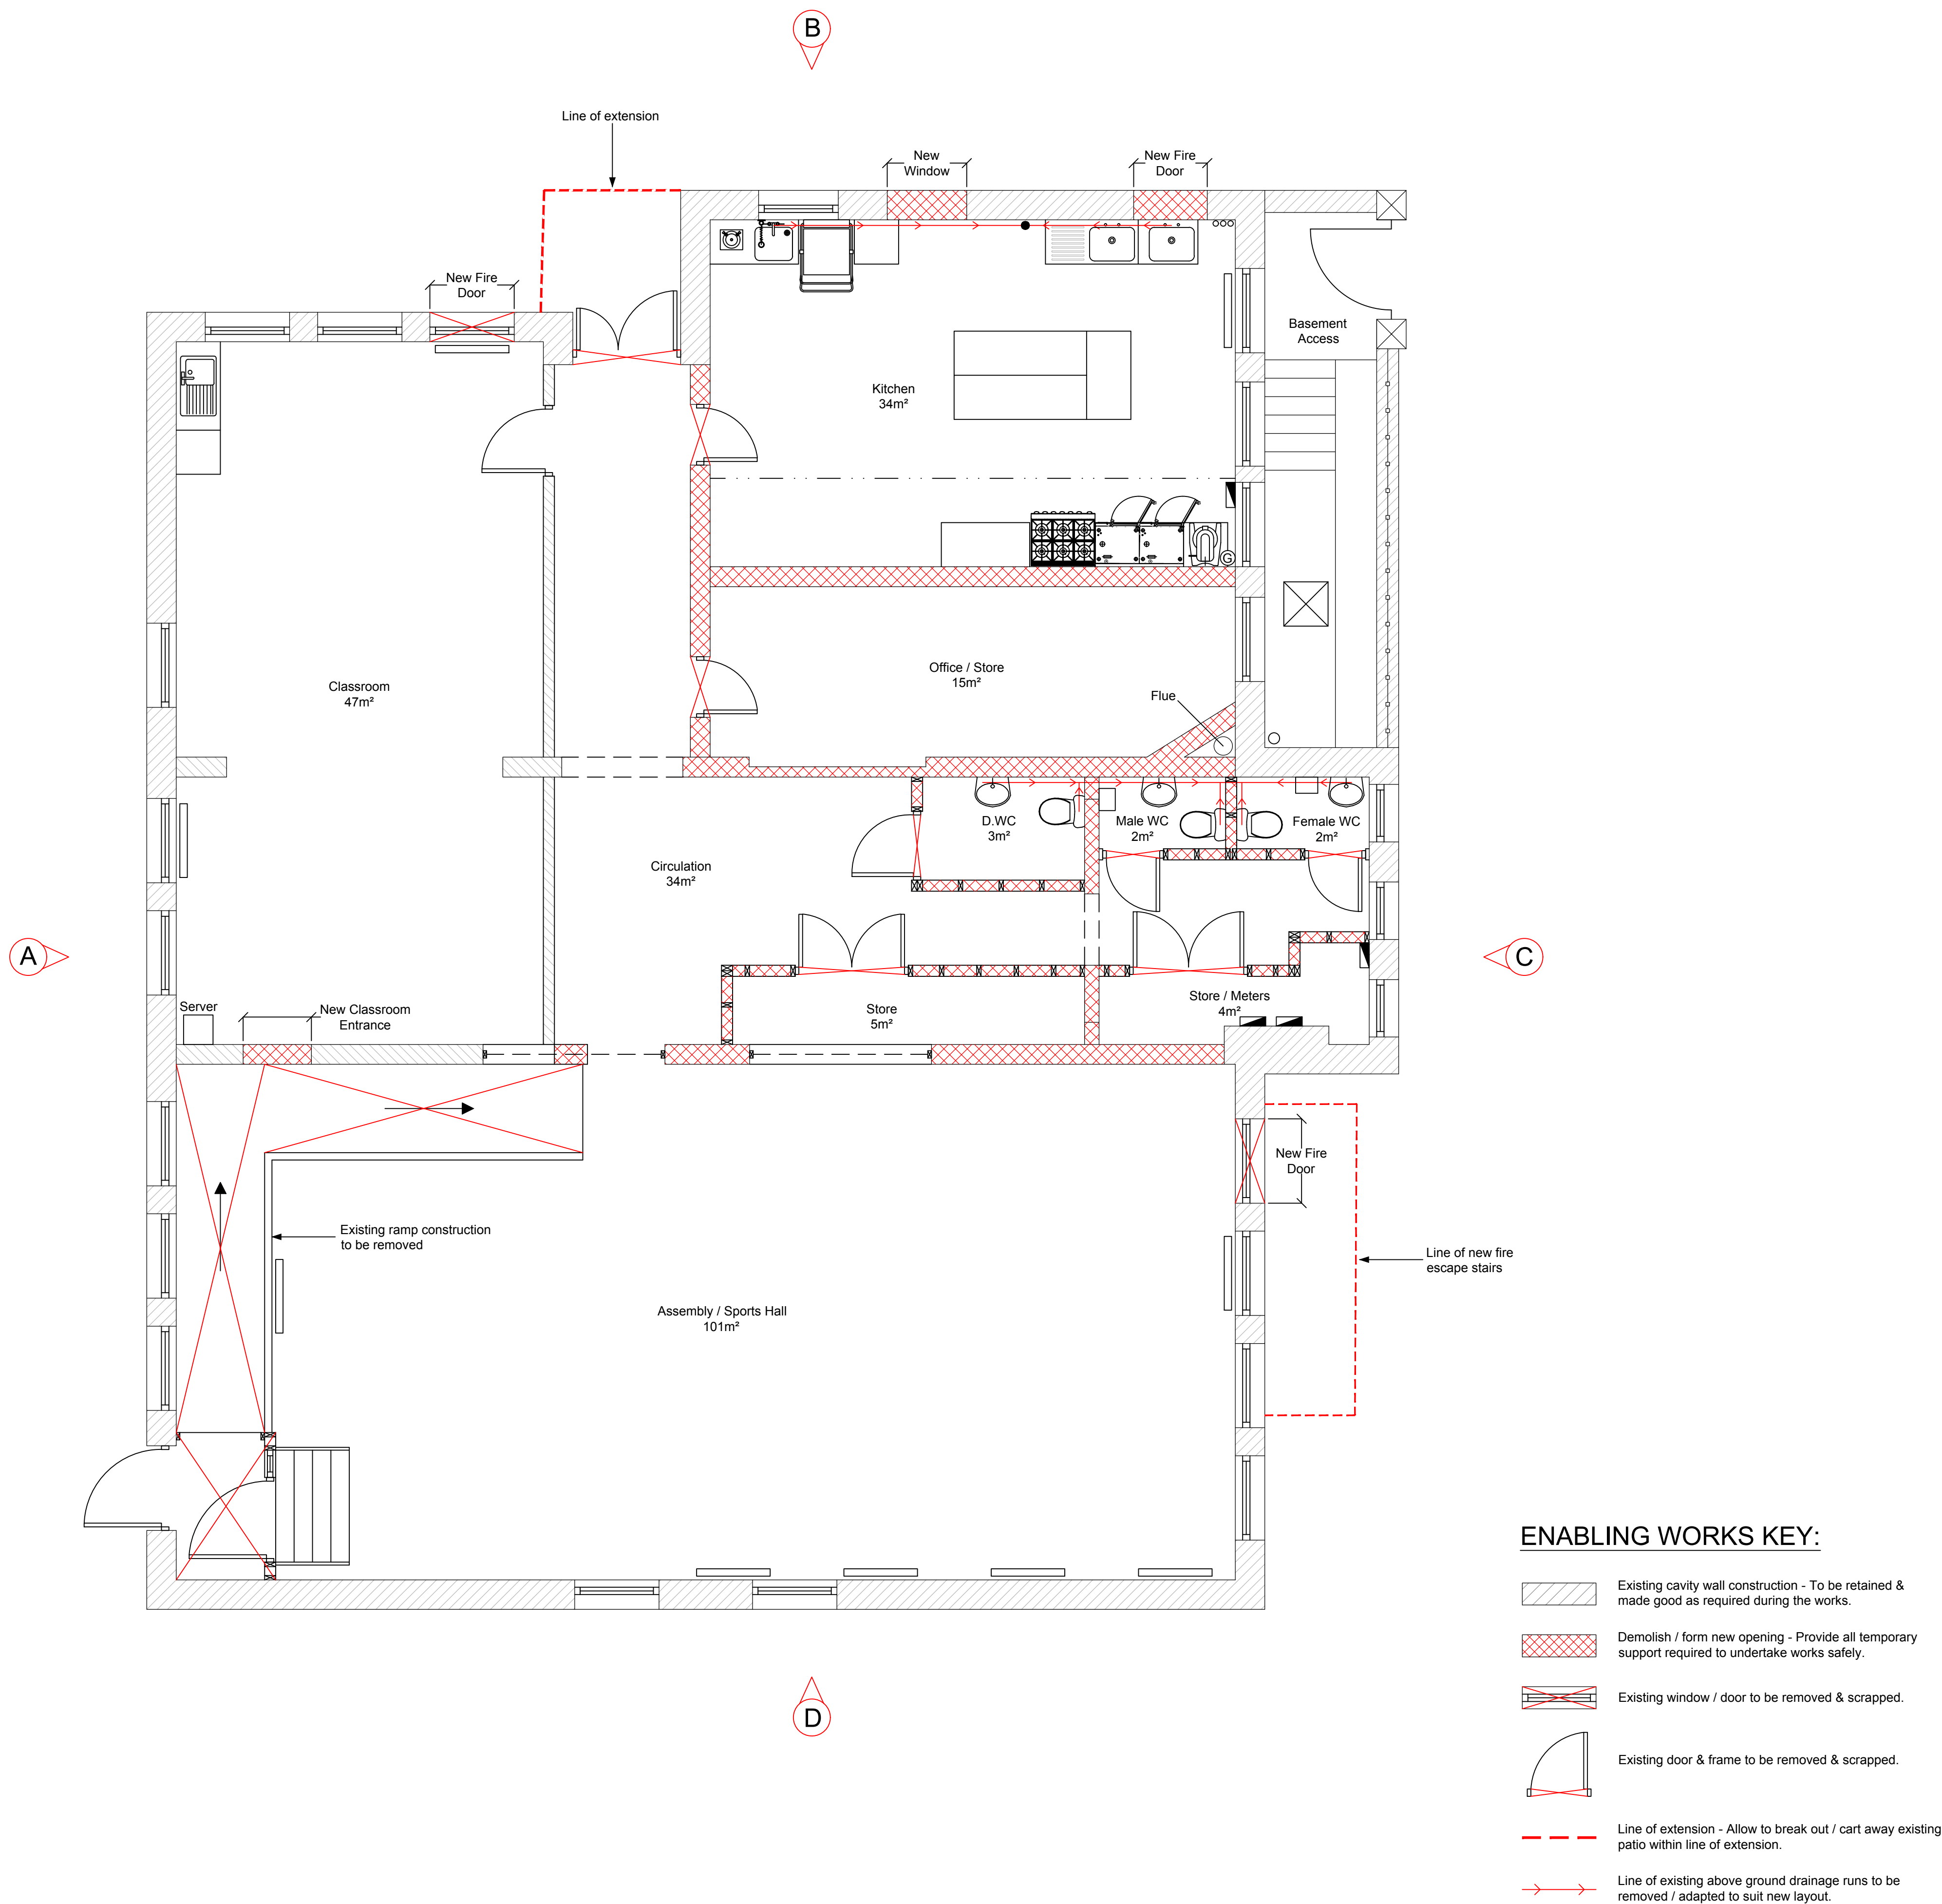

Note:  
Contractor is to verify all dimensions and levels on site prior to site works commencement. Under no circumstances are any dimensions or levels to be scaled from this drawing number for the purpose of manufacturing components. Contractor to report any discrepancies to the Designer.

| REVISION   | DESCRIPTION   | DATE     |
|---|---|----------|
| -   | PLANNING   | 20/03/17 |
| SCALE   | 1:50   |          |
| ORIGINAL SIZE   | A1   |          |
|   | DRAWN   | MAB      |
|   | CHECKED   | MB       |
|   | APPROVED   | MB       |
|   | SIGNATURE   | DATE     |
|   | MAB   | MAR 2017 |
|   | MB   | MAR 2017 |
|   | MB   | MAR 2017 |
| This drawing is copyright and may not be reproduced or made use of unless expressly agreed by Bradbury Consulting Ltd |   |          |
| CLIENT   | The Board of Governors<br>Birstall Primary Academy<br>Chapel Lane<br>Birstall<br>Batley<br>West Yorkshire<br>WF17 9EJ                                                         |          |
| PROJECT   | Hall Building Internal Remodelling Works   |          |
|   | BRADBURY CONSULTING<br>Beech Lane, Wilmslow, Cheshire, SK9 5ER<br>WEB: <a href="http://www.bradbury-consulting.co.uk">www.bradbury-consulting.co.uk</a><br>TEL: 01625 522 209 |          |
| TITLE   | AS EXISTING FLOOR PLAN   |          |
| JOB NUMBER   | 2016.041   |          |
| DRAWING NUMBER   | 2016.041.PL01   |          |