




PROPOSED SITE PLAN (1:200)

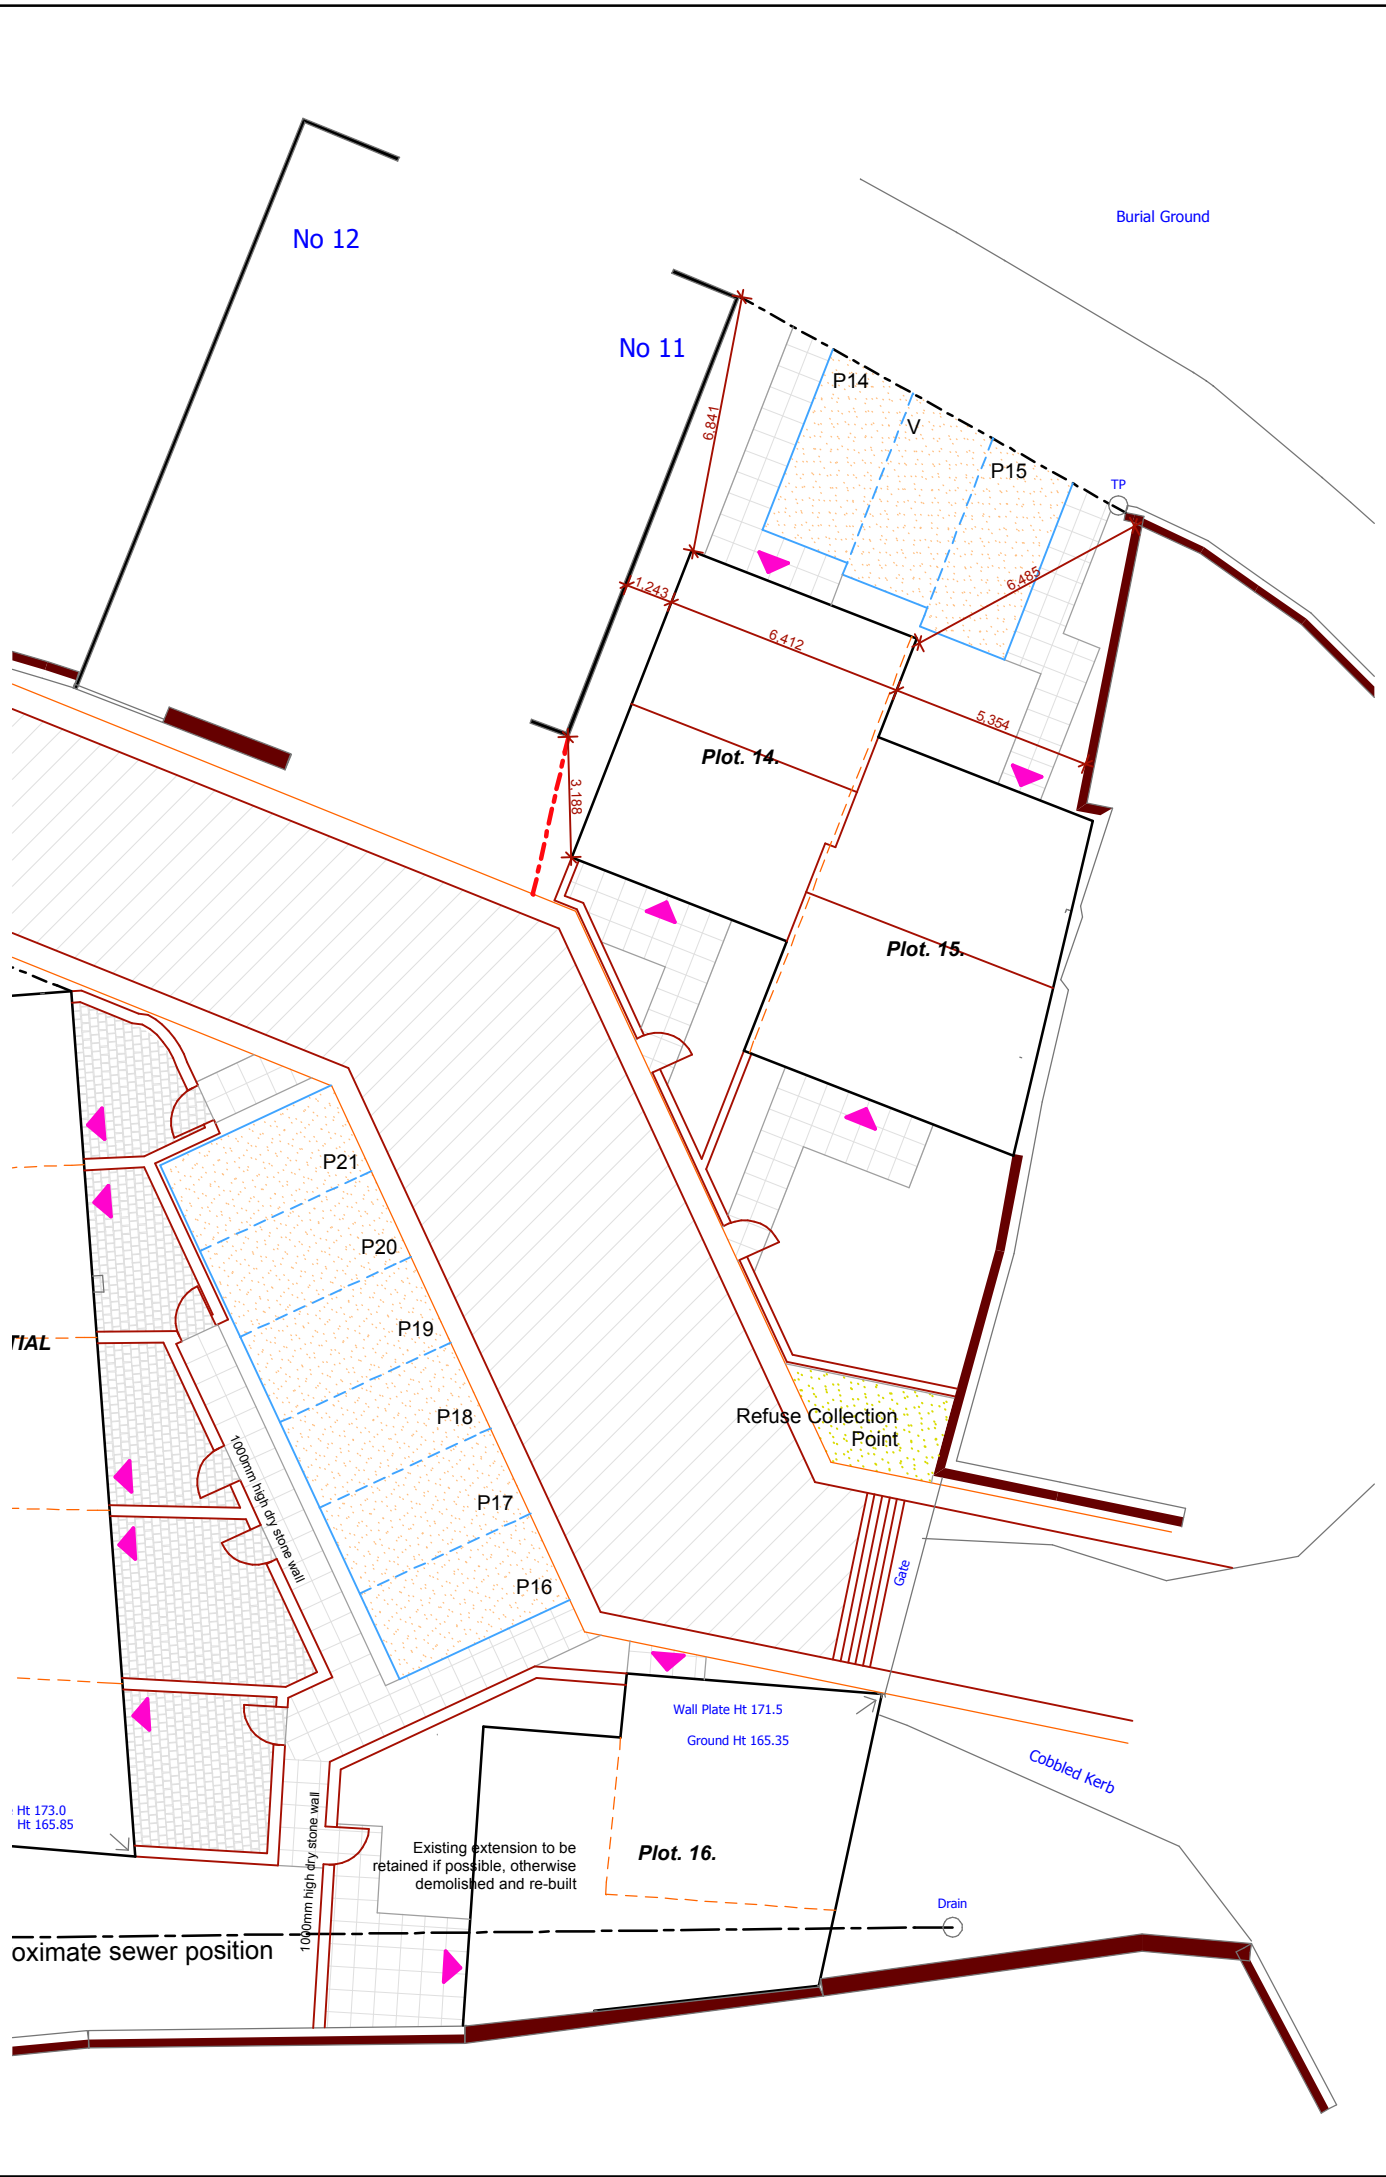






PROPOSED GROUND FLOOR PLAN (Pl.14-1015sq/ft Pl.15-1162sq/ft)

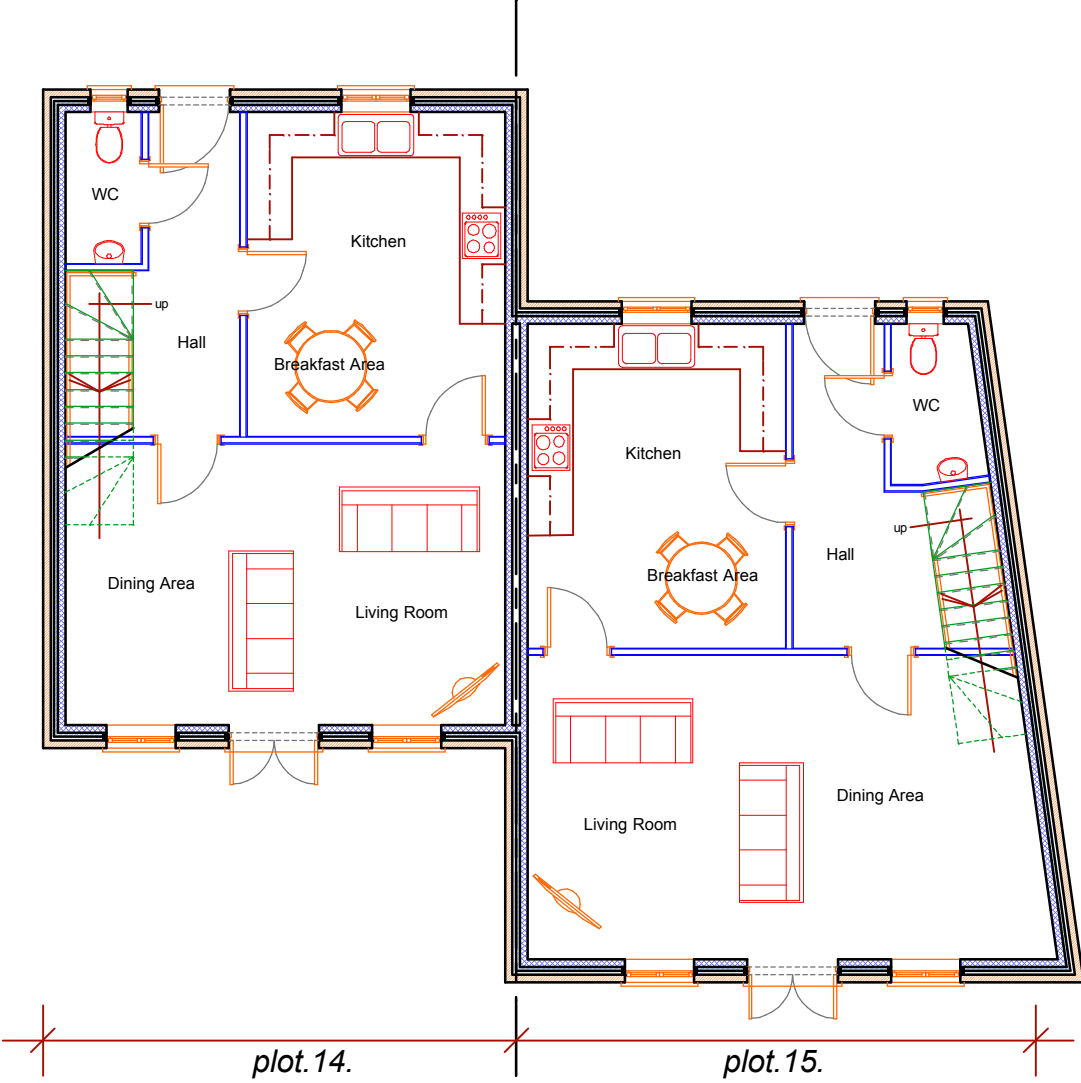

PROPOSED FIRST FLOOR PLAN (Pl.14-1015sq/ft Pl.15-1162sq/ft)

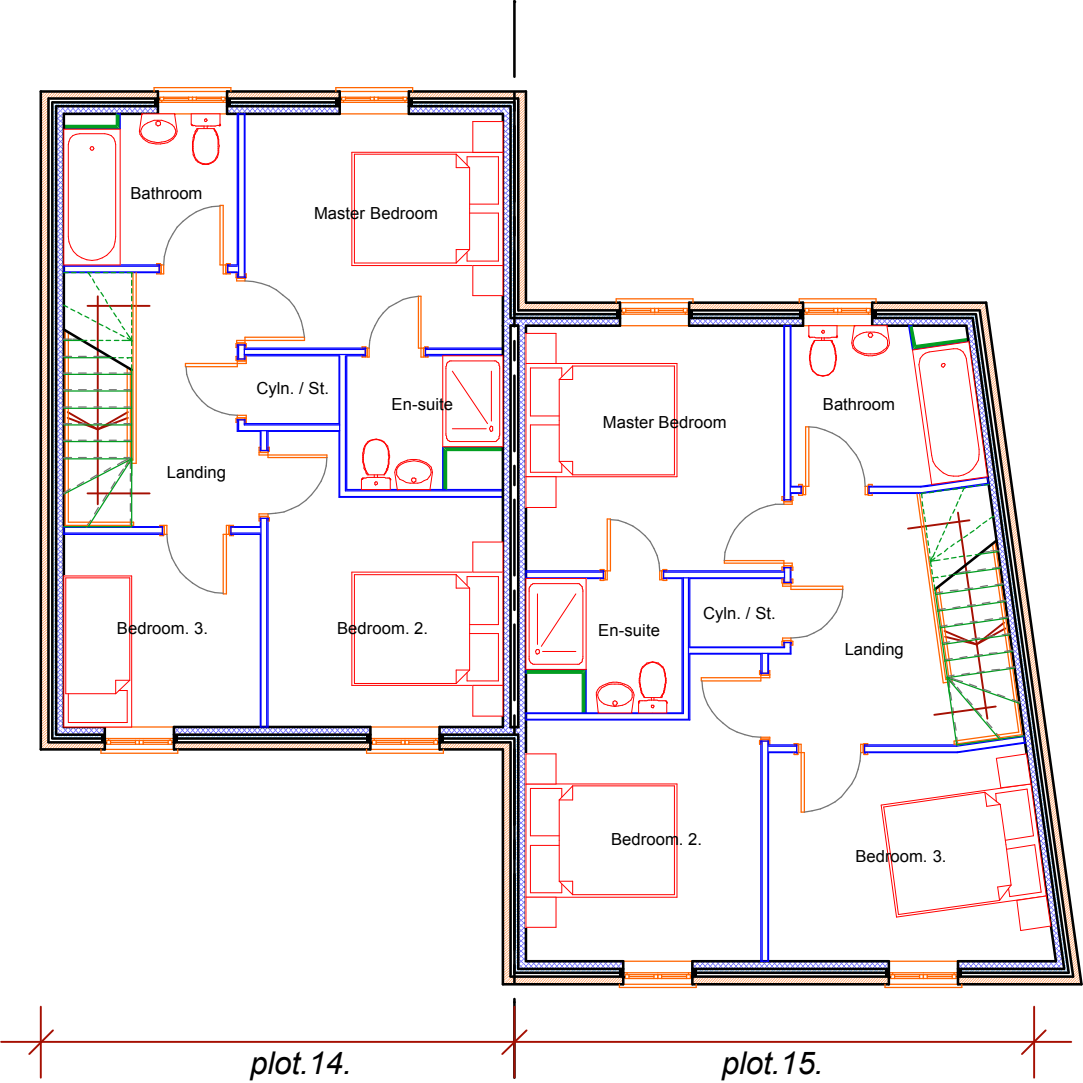

PROPOSED ROOF PLAN (Pl.14-1015sq/ft Pl.15-1162sq/ft)

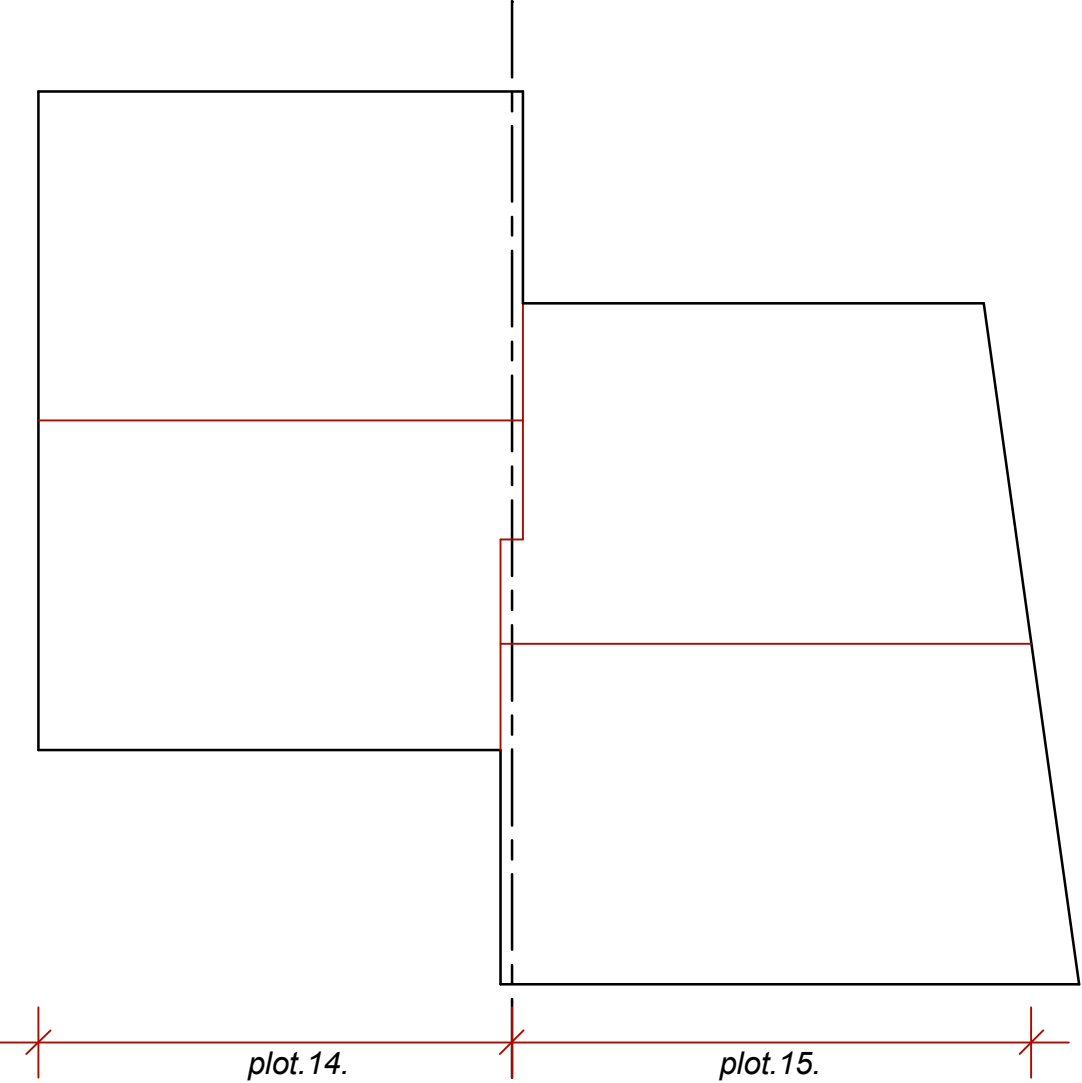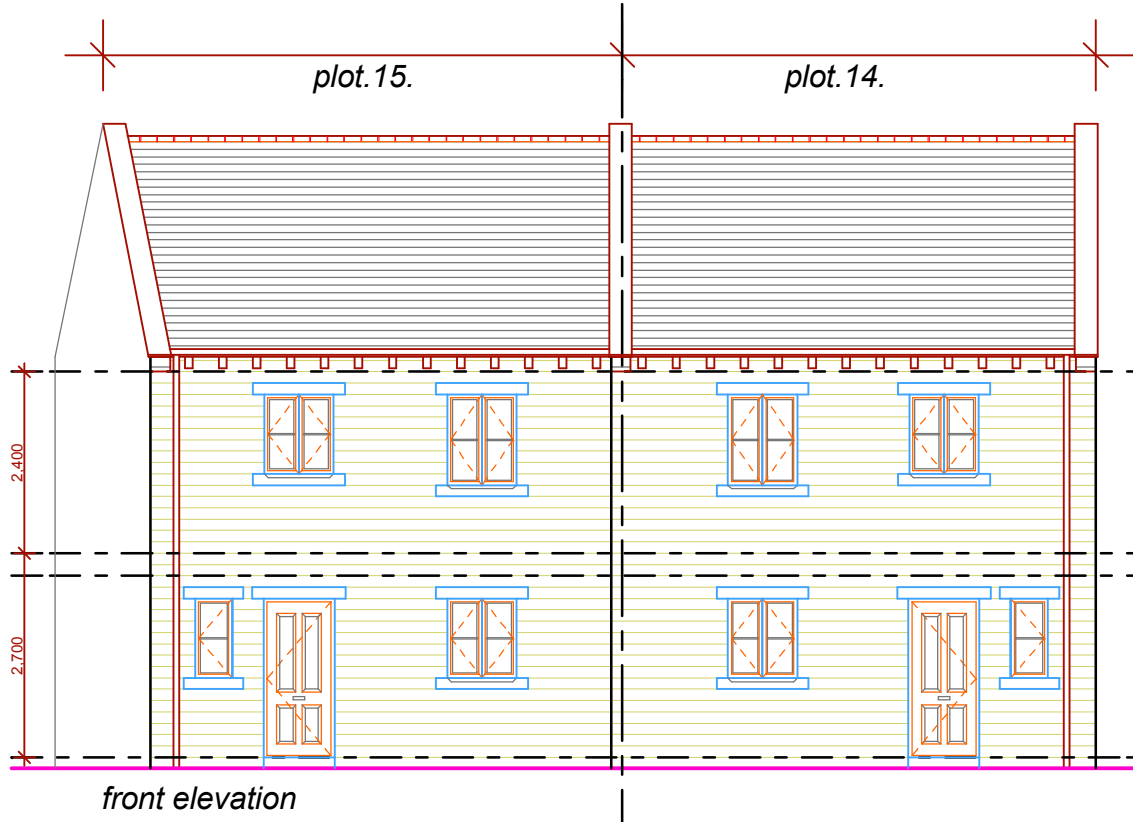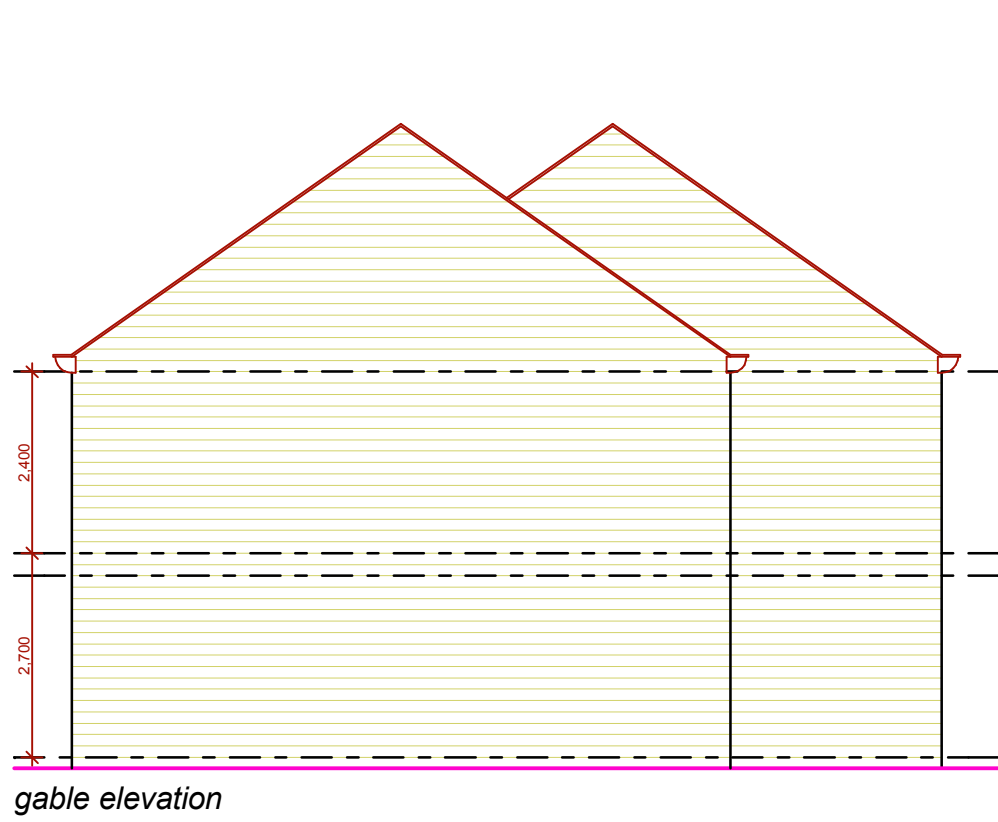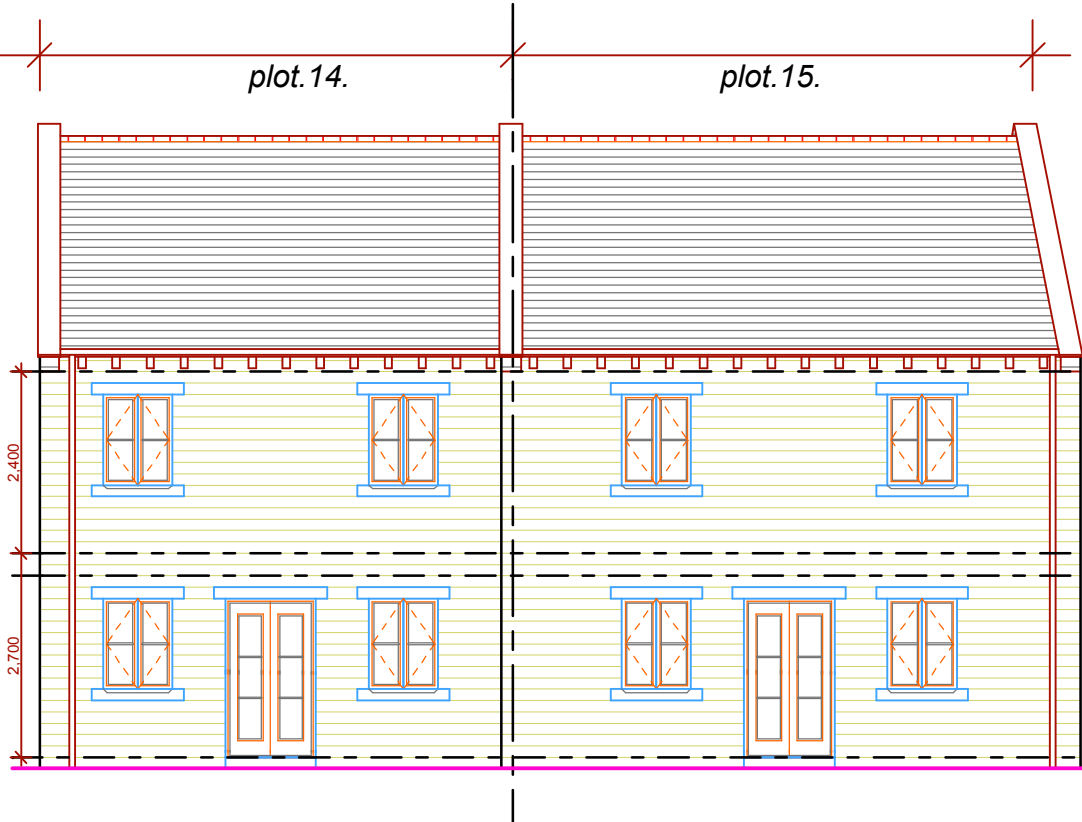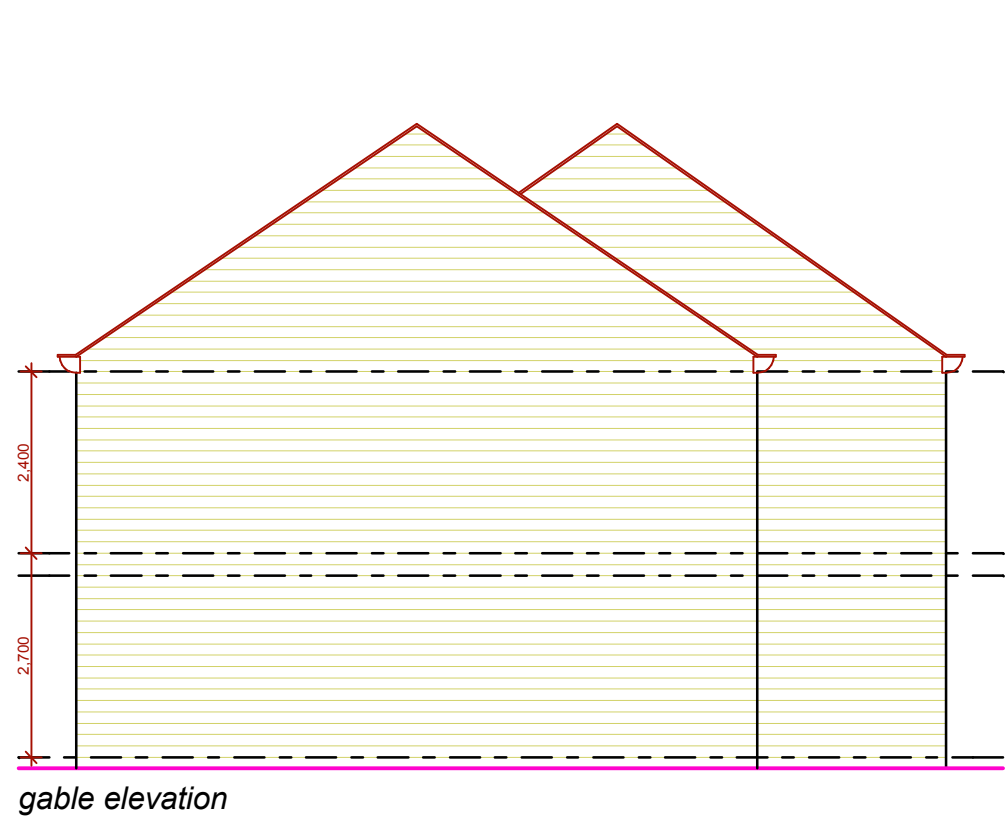

ADDITIONAL COMMENTS DENOTED ON DWG AREA AS (CDM)

CDM 2007

PERCEIVED SIGNIFICANT RESIDUAL RISKS THAT ARE EITHER / OR ANY COMBINATION OF THE FOLLOWING :
NOT OBVIOUS ■ UNUSUAL ■ DIFFICULT TO MANAGE

AREA

CONSTRUCTION

USE

MAINTENANCE

DECOMMISSION

COPYRIGHT RESERVED



THIS DRAWING IS COPYRIGHT AND THE INTELLECTUAL PROPERTY OF LOROC ARCHITECTS.
THIS DRAWING MAY NOT BE REPRODUCED IN WHOLE OR IN PART WITHOUT WRITTEN AUTHORITY.

ALL DIMENSIONS TO BE CHECKED ON SITE PRIOR TO COMMENCEMENT OF WORKS AND ANY DISCREPANCIES REPORTED TO THE ARCHITECT / ENGINEER / CONTRACTOR

ALL INFORMATION ON THIS DRAWING IS SUBJECT TO A FULL AND COMPREHENSIVE TOPOGRAPHICAL SURVEY AND CONFIRMATION OF RELEVANT TITLE.

ADDITIONAL NOTES

ALL WORK TO BE CARRIED OUT IN ACCORDANCE WITH THE BUILDING REGULATIONS AND THE REQUIREMENTS OF THE LOCAL AUTHORITY

A Minor revision to car parking arrangement to front of Plots 14 and 15. IR 16/11/10

REV DESCRIPTION DRW/CHKD DATE



CLIENT PORTMAN LAND LIMITED

PROJECT OLD BANK, NABBS LANE SLAITHWAITE

TITLE GENERAL ARRANGEMENT
Proposed House (Units 14 & 15)
Site Layout, Plans and Elevations

SCALE 1 : 100/200 DATE OCT 10

DRAWING NO. 1280 / 109 REVISION A

DRAWN BY IR CHECKED BY

PURPOSE OF ISSUE
PLANNING ☒ BUILDING REGS ☐ TENDER ☐
APPROVAL ☐ COMMENT ☐ CONSTRUCTION ☐

LOROC ARCHITECTS
WHITEHALL WATERFRONT
2 RIVERSIDE WAY LEEDS LS1 4EH
T: 0113 233 7755 F: 0113 243 4806 W: www.loroc.co.uk